


Surveyors
Meri Jones
Llyrallt, Gwaun-Cae-Gurwen, SA18 1EH
Survey 2D
Units of survey are metres

Easting	Northing	Level
002.620	212325.208	166.600
991.966	212306.813	165.165

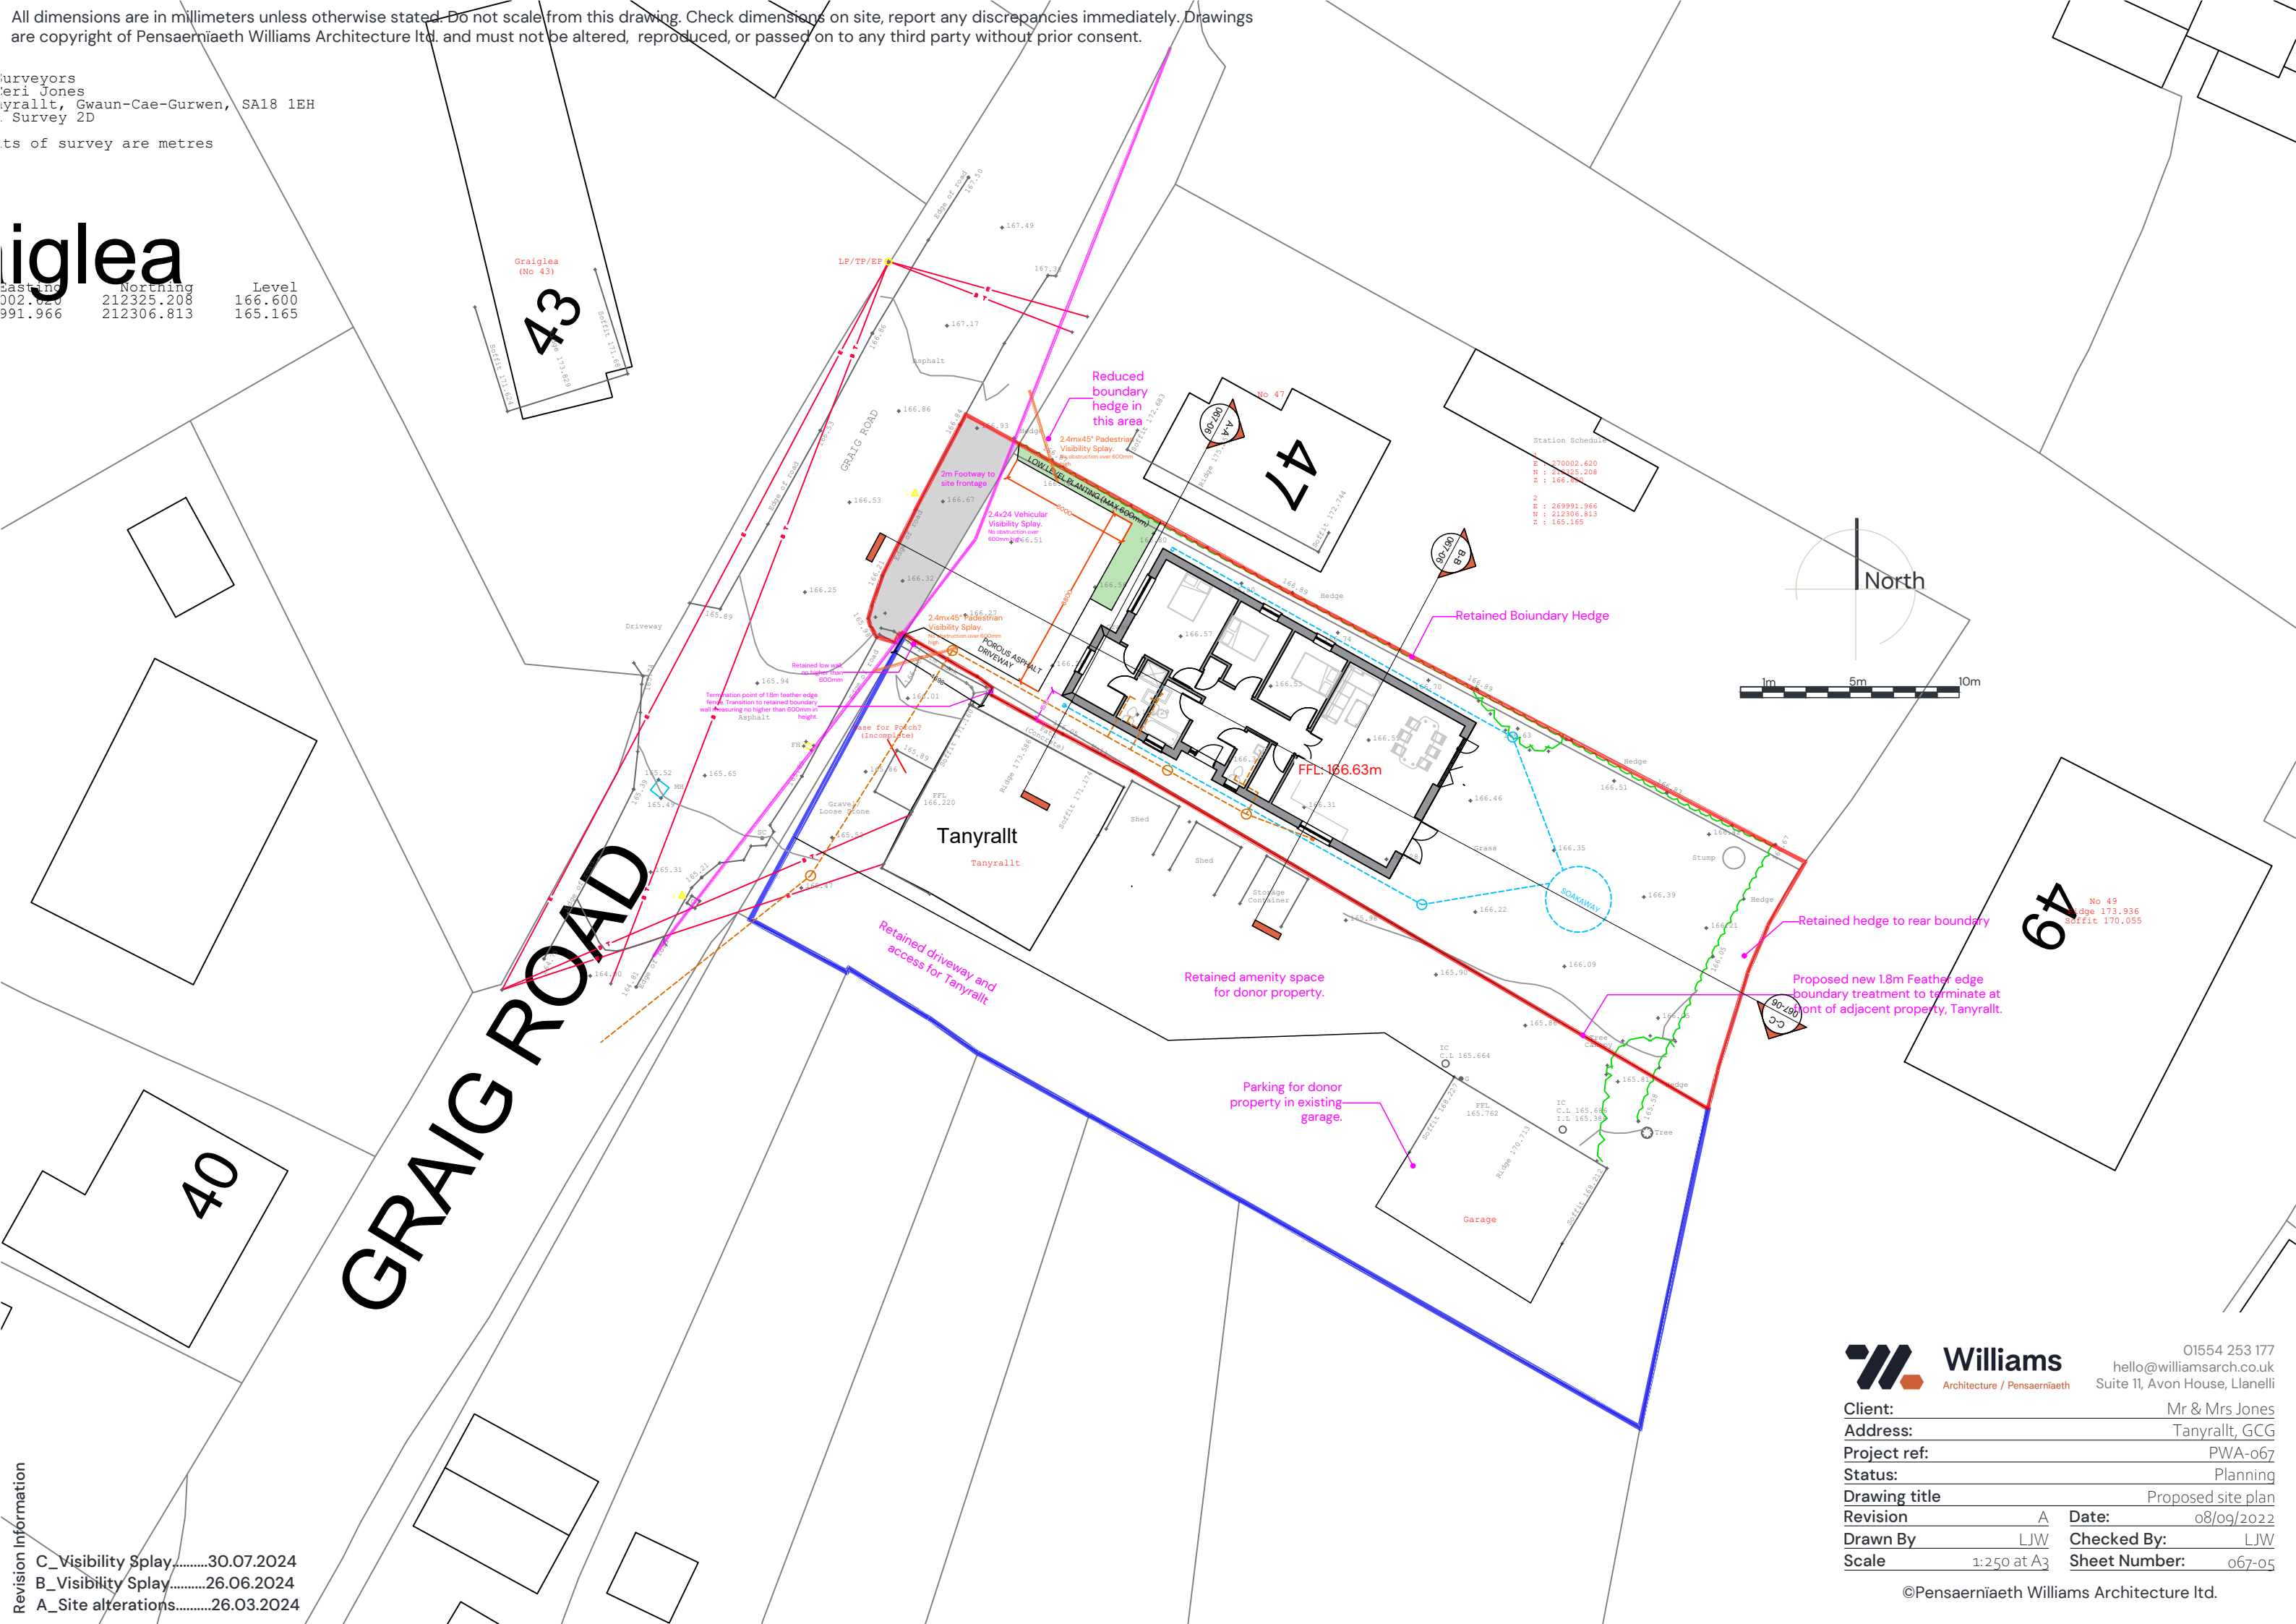

C_Visibility Splay.....	30.07.2024
B_Visibility Splay.....	26.06.2024
A_Site alterations.....	26.03.2024

01554 253 177
hello@williamsarch.co.uk
Suite 11, Avon House, Llanelli

Client:	Mr & Mrs Jones		
Address:	Tanyralt, GCG		
Project ref:	PWA-067		
Status:	Planning		
Drawing title	Proposed site plan		
Revision	A	Date:	08/09/2022
Drawn By	LJW	Checked By:	LJW
Scale	1:250 at A3	Sheet Number:	067-05

©Pensaerniaeth Williams Architecture Ltd.