




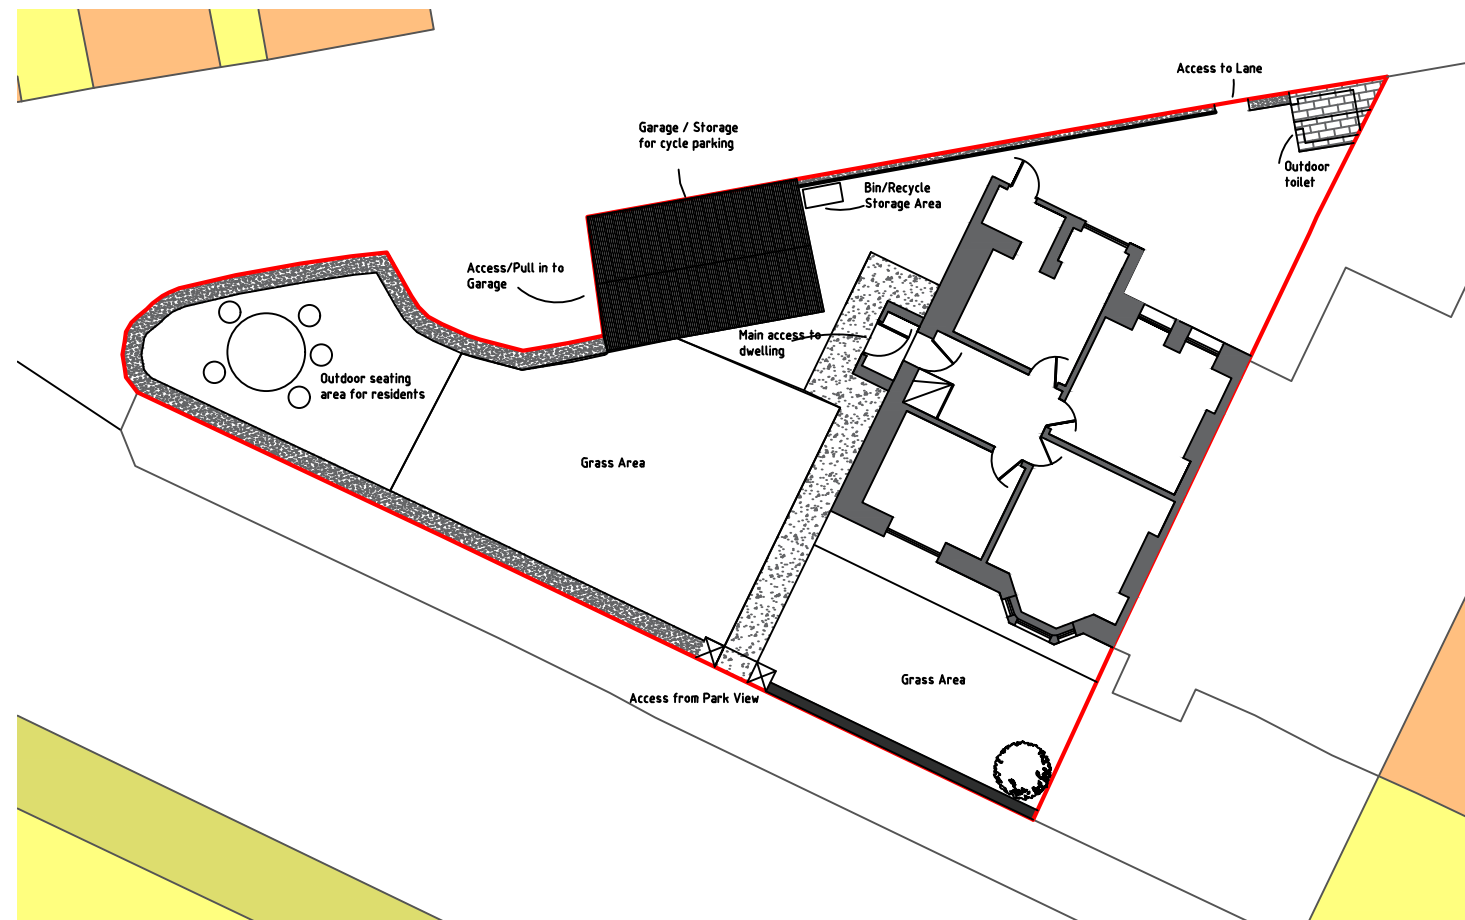

Proposed Block Plan 1:200

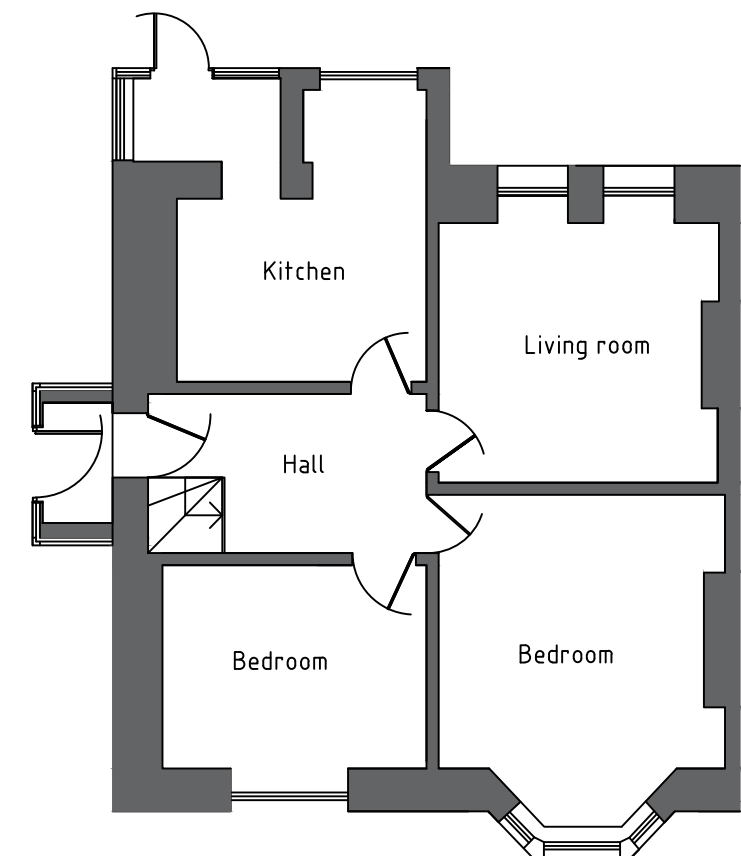

Proposed Ground Floor Plans 1:100

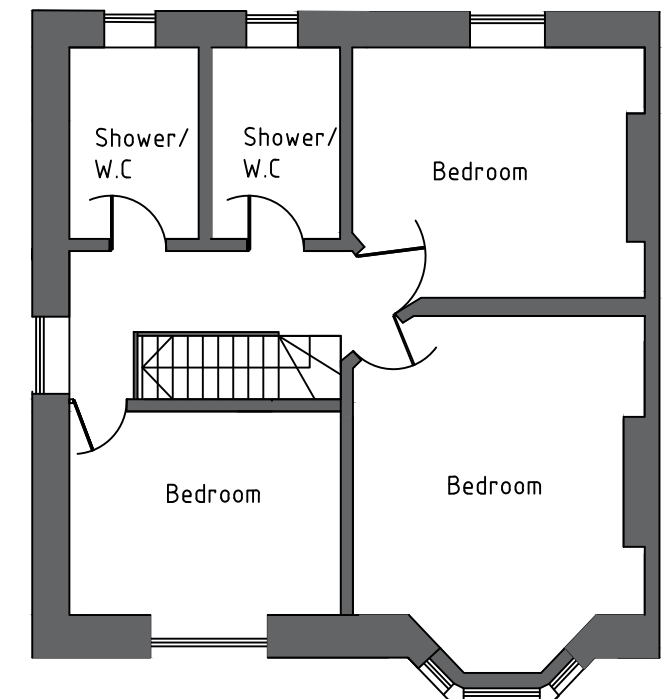

Proposed First Floor Plans 1:100

Title: Proposed Block, Floor Plans		Liam Jones MRTPI  RTPI Chartered Town Planner
Drawing No.: SM/02 Scale as drawing @A3		
Project: C3 to C4	Site: 1 Park View, Port Talbot SA13 1ST	
Date: August 2024		