



EXISTING GROUND FLOOR PLAN

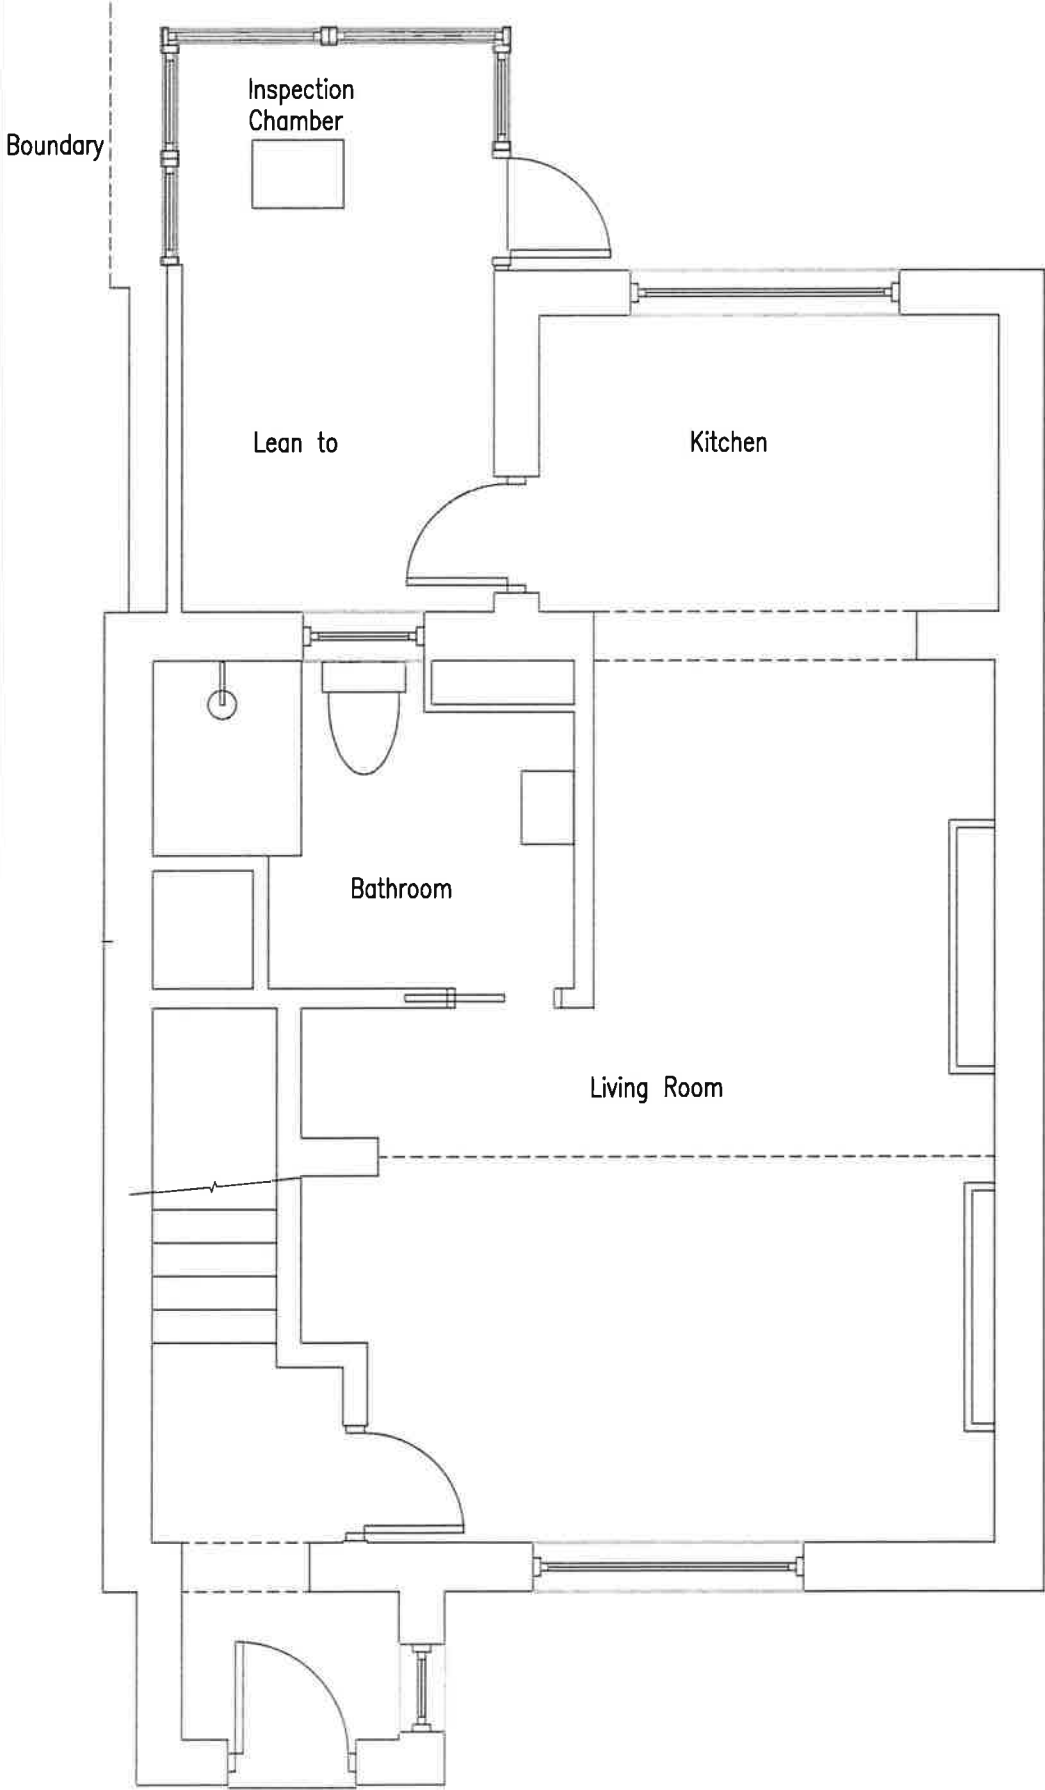

PROPOSED GROUND FLOOR PLAN

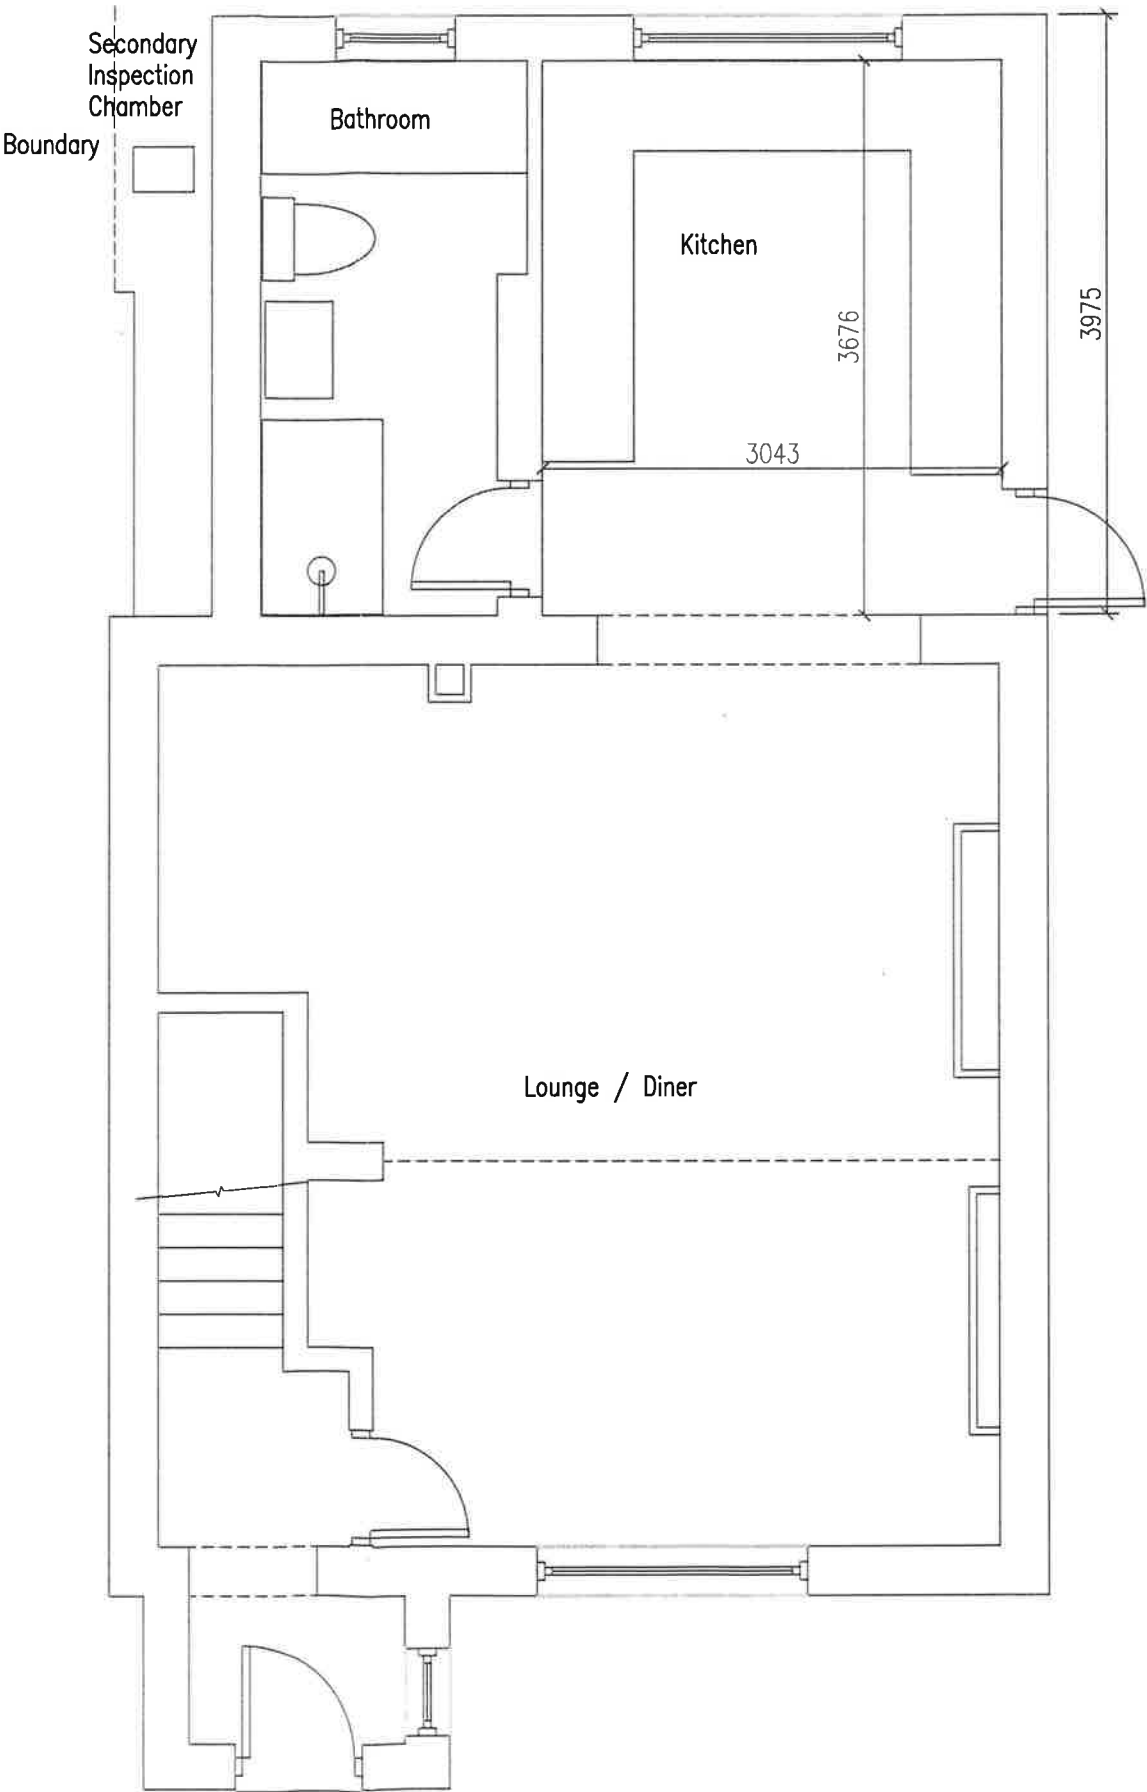

Fineline Architectural Services Ltd

30 Pond Mawr
Maesteg, Bridgend
CF34 ONG

Tel: 01656 732042
fineline248@gmail.com

CLIENT	Mr J Hiatt		
PROJECT	33 Addison Road, Port Talbot		
DRAWING TITLE	Existing and proposed ground floor plans		
DRAWING NUMBER	33AddisonRd/WD/01		
SCALE	1:50	PAPER SIZE	A3
DATE	18/8/24	REVISION NUMBER	N/A

ADDITIONAL NOTES

