
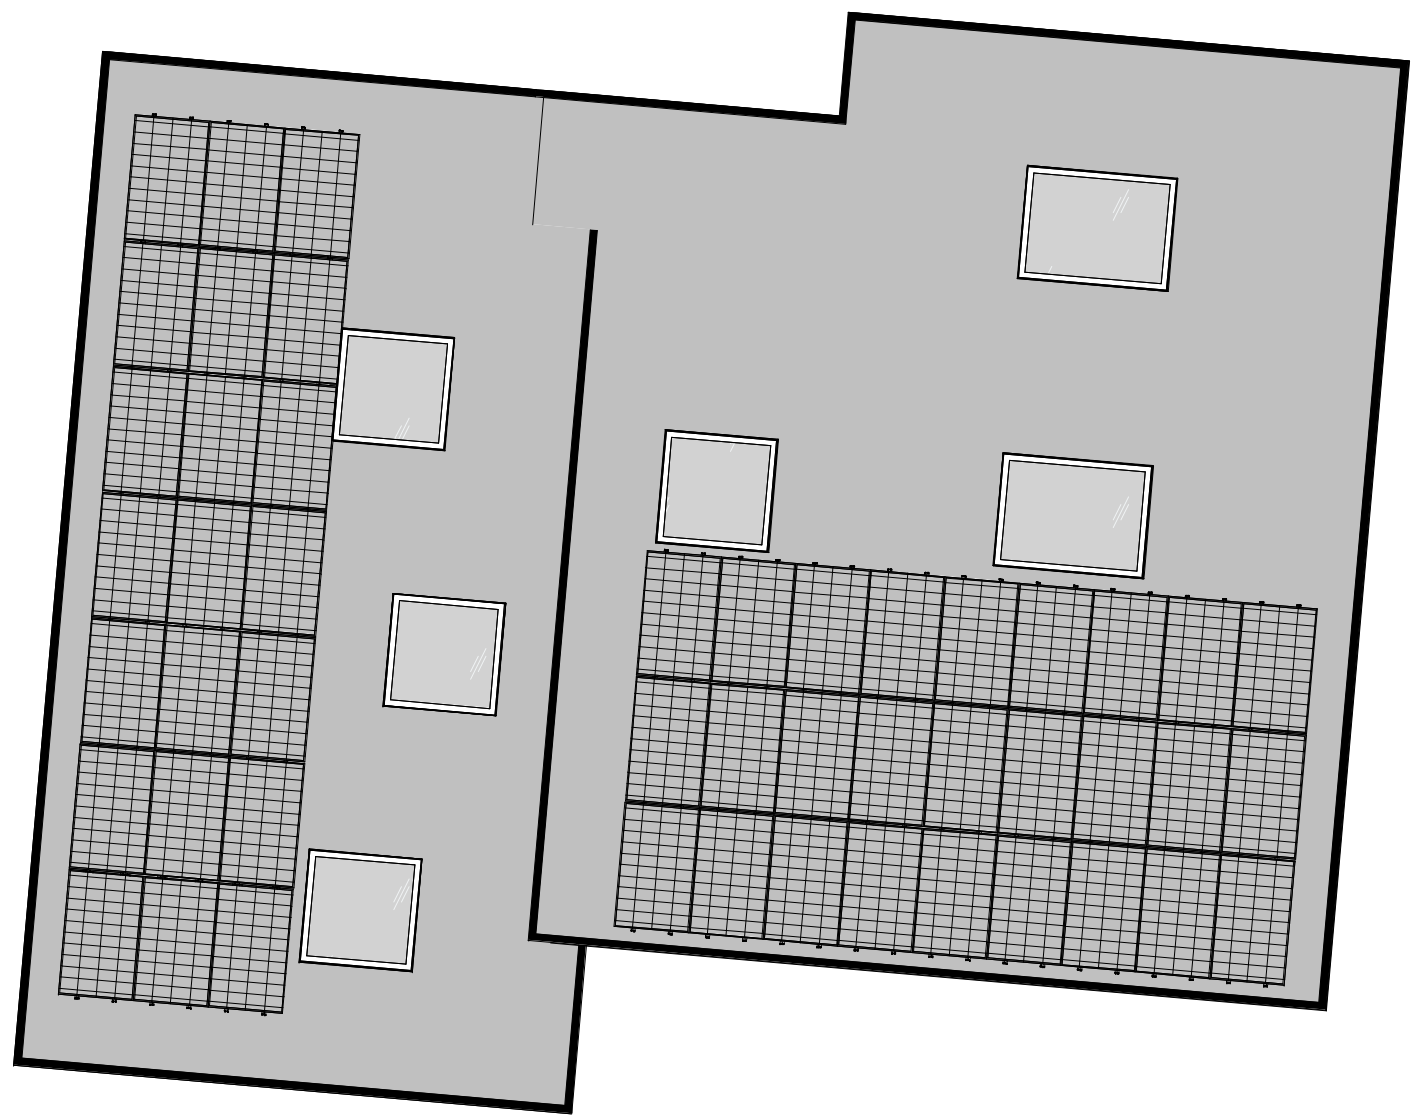


Revisions

A	20.06.24	Minor amendments
B	26.06.24	Floor levels added
C	21.08.24	Driveway updated

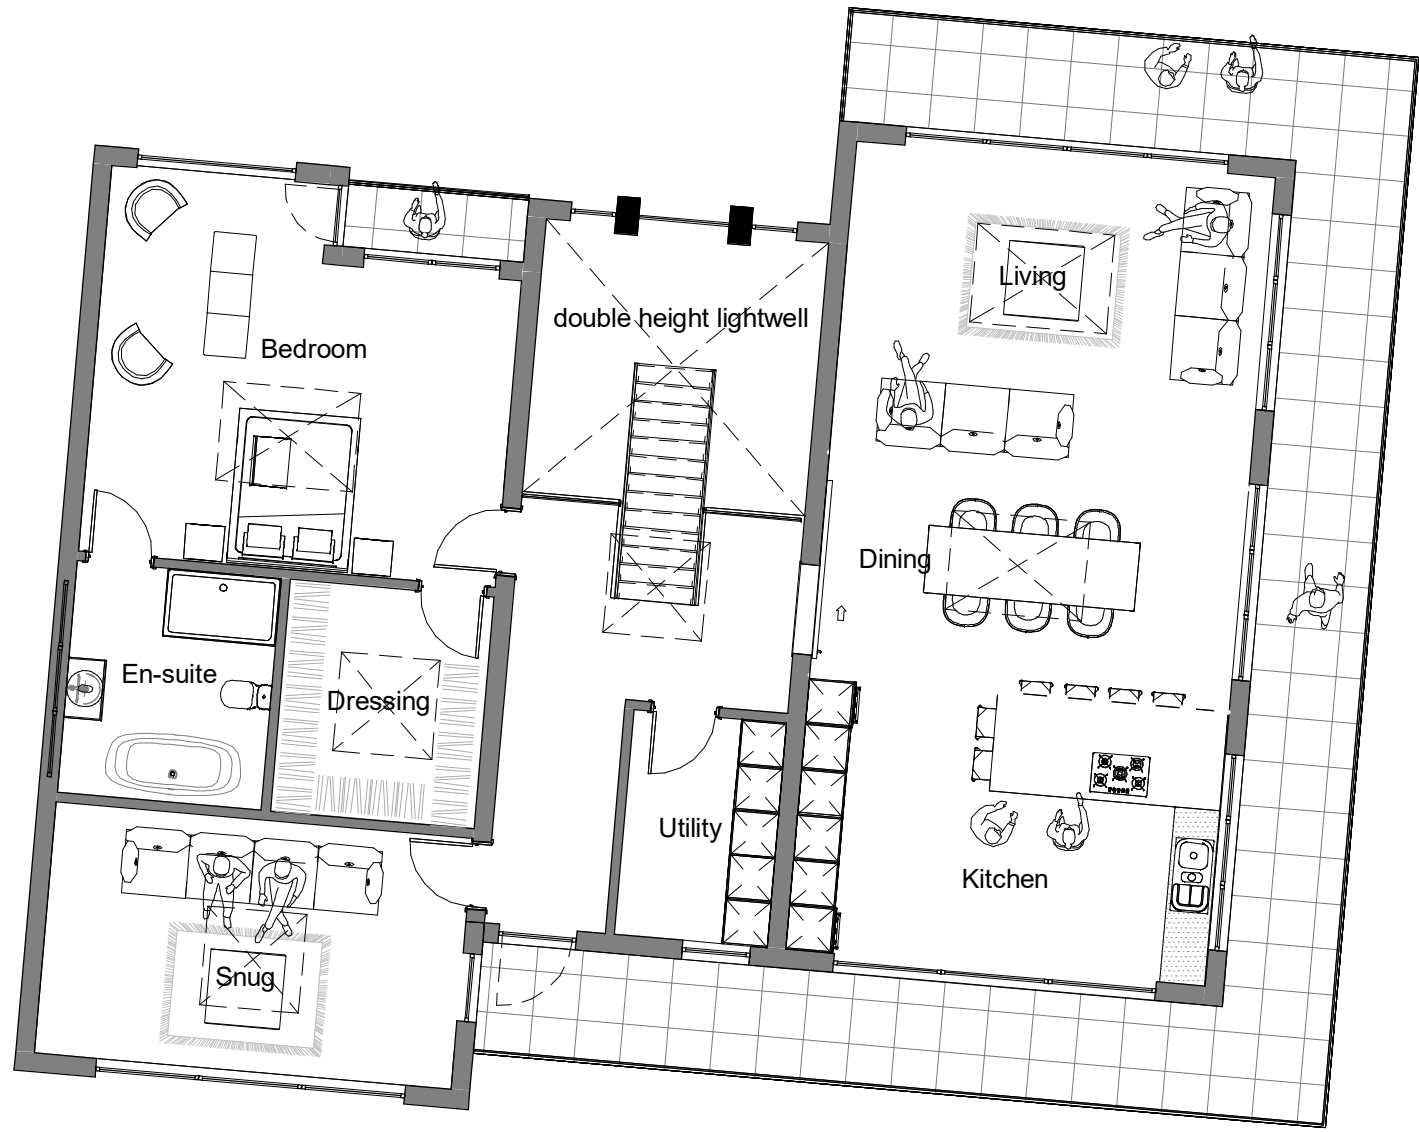

Notes

Do not scale from this drawing. Use figured dimensions only, which are displayed in millimeters unless stated otherwise. The contractor is requested to check all dimensions before work is put in hand. Any discrepancies within the drawing should be reported prior to commencement of works.

Copyright of this drawing belongs solely to CMKA Ltd. This drawing must only be used for the purpose for which it is supplied and its contents must not be reproduced for any purpose without written permission.

**CHAMBERLAIN
MOSS
KING**
architecture

97a Glebe Street | Penarth
Vale of Glamorgan | CF64 1EE

T: 02920 306400
www.chamberlainmossking.co.uk

Project PLOT 20 - FOREST LODGE LANE

Project number 0

Client Kevin O'Mahony

Title Proposed Floor Plans

Drawing number A1.3

Scale 1 : 100 at A1

Revision C

Status **PLANNING**

Drawn PC

Date AUGUST 2024