






Existing Front Elevation-1
Scale 1:100

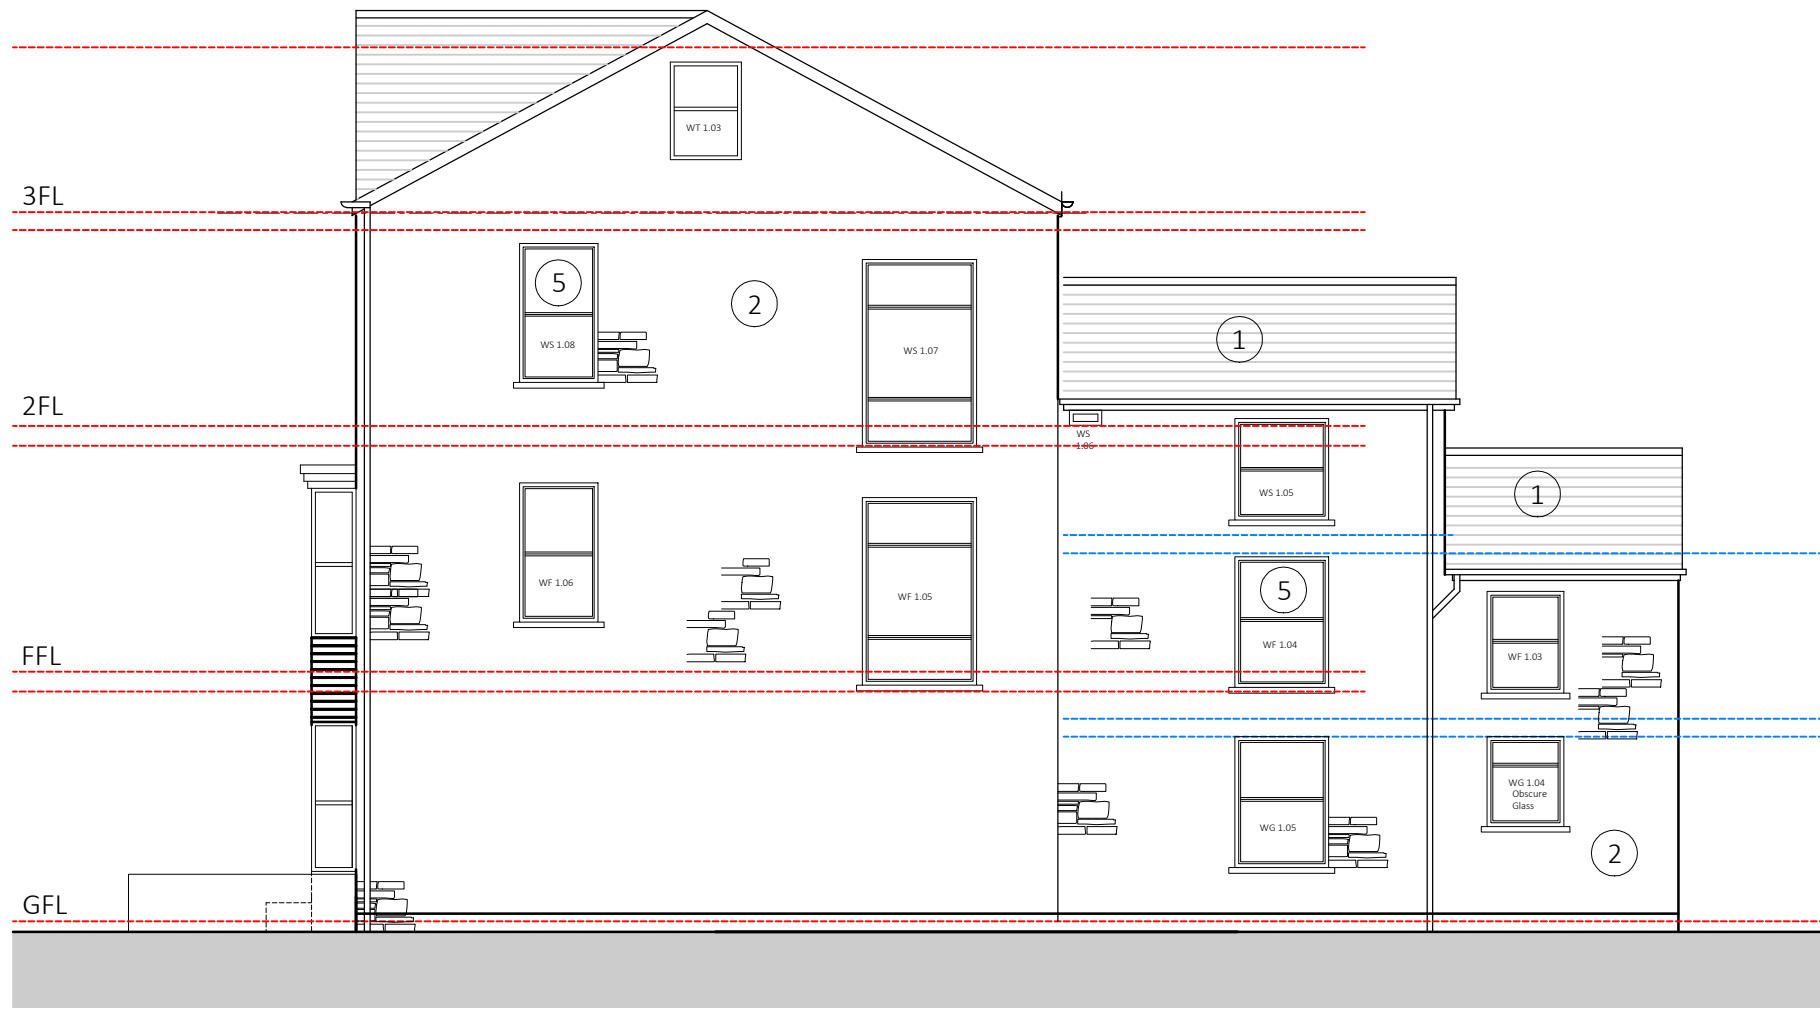


Existing Side Elevation - 2
Scale 1:100

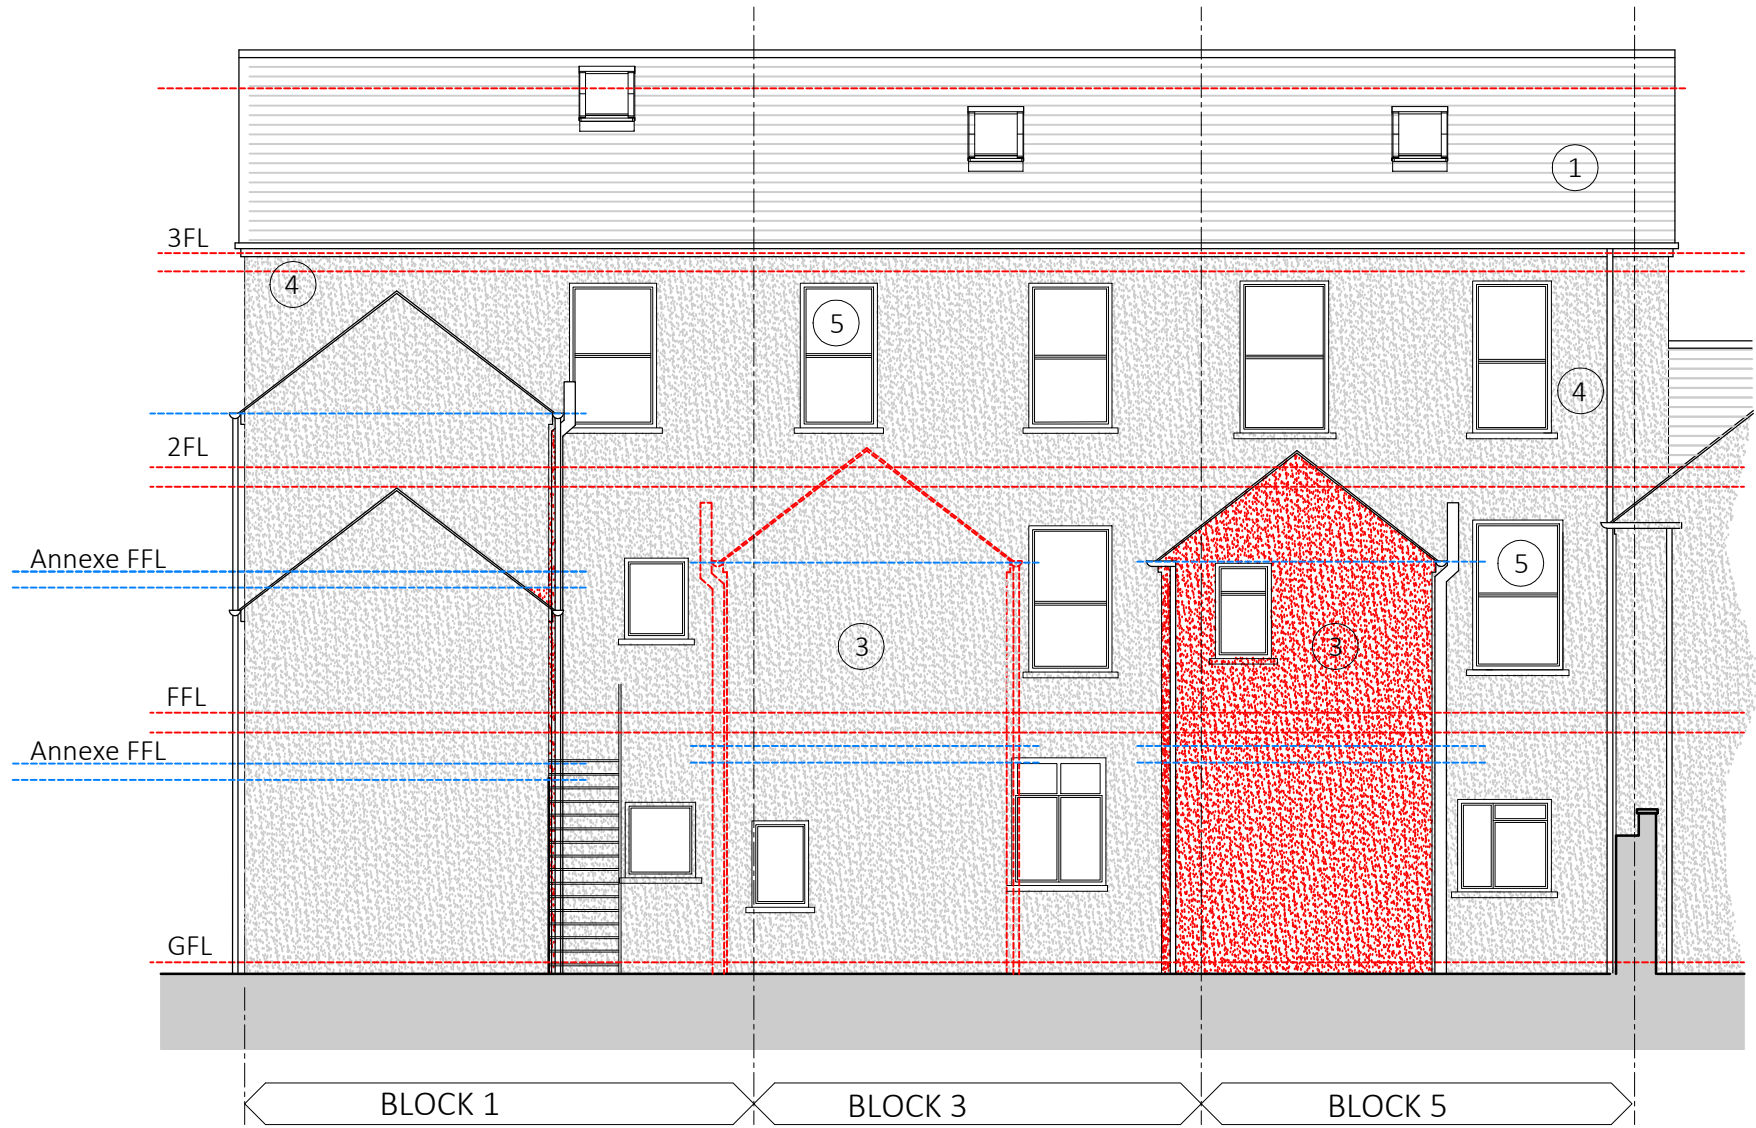


Existing Rear Elevation - 3
Scale 1:100

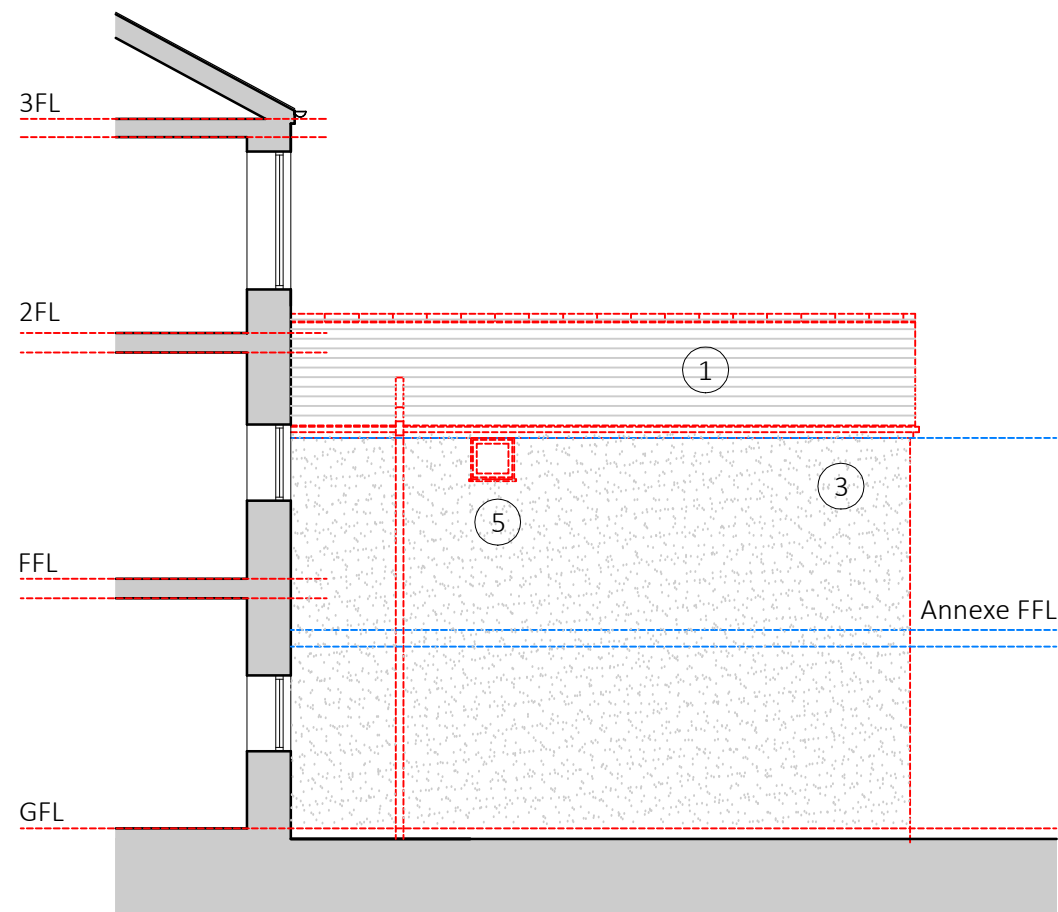


Existing Block 3 Side Elevation-4
Scale 1:100

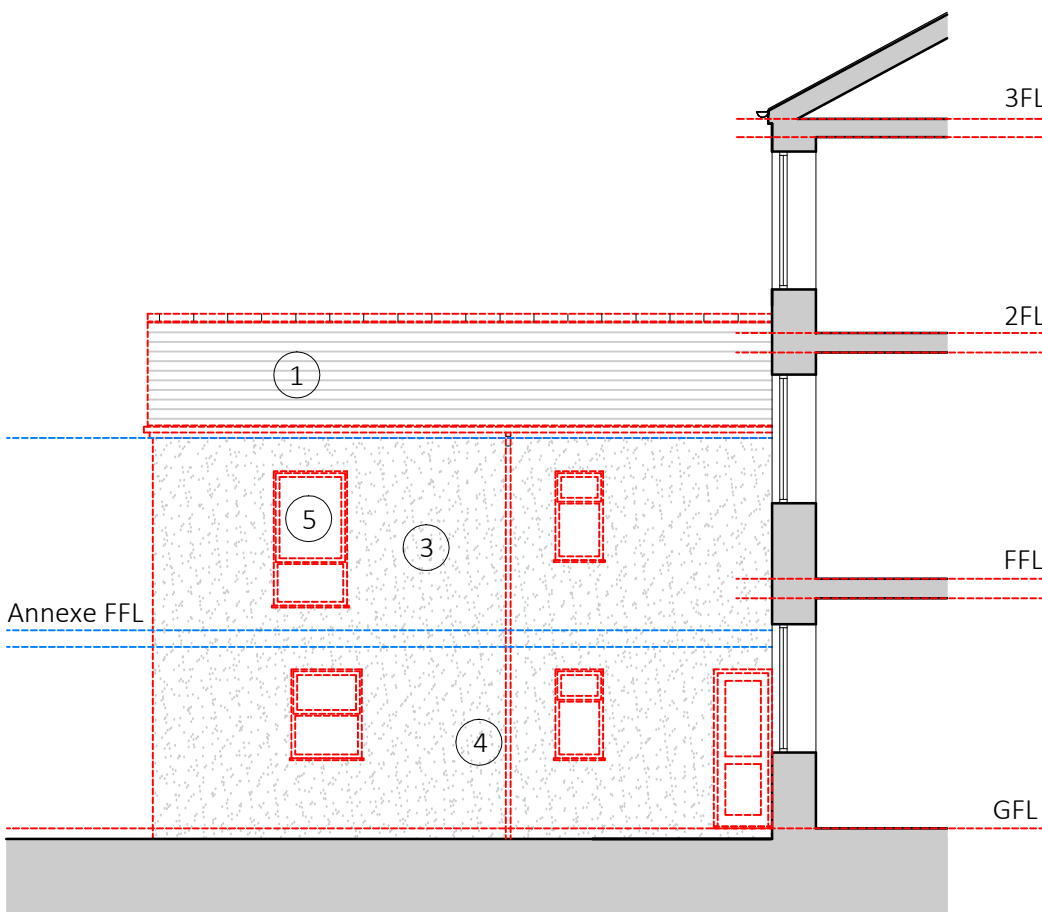

Existing Block 3 Side Elevation-5
Scale 1:100

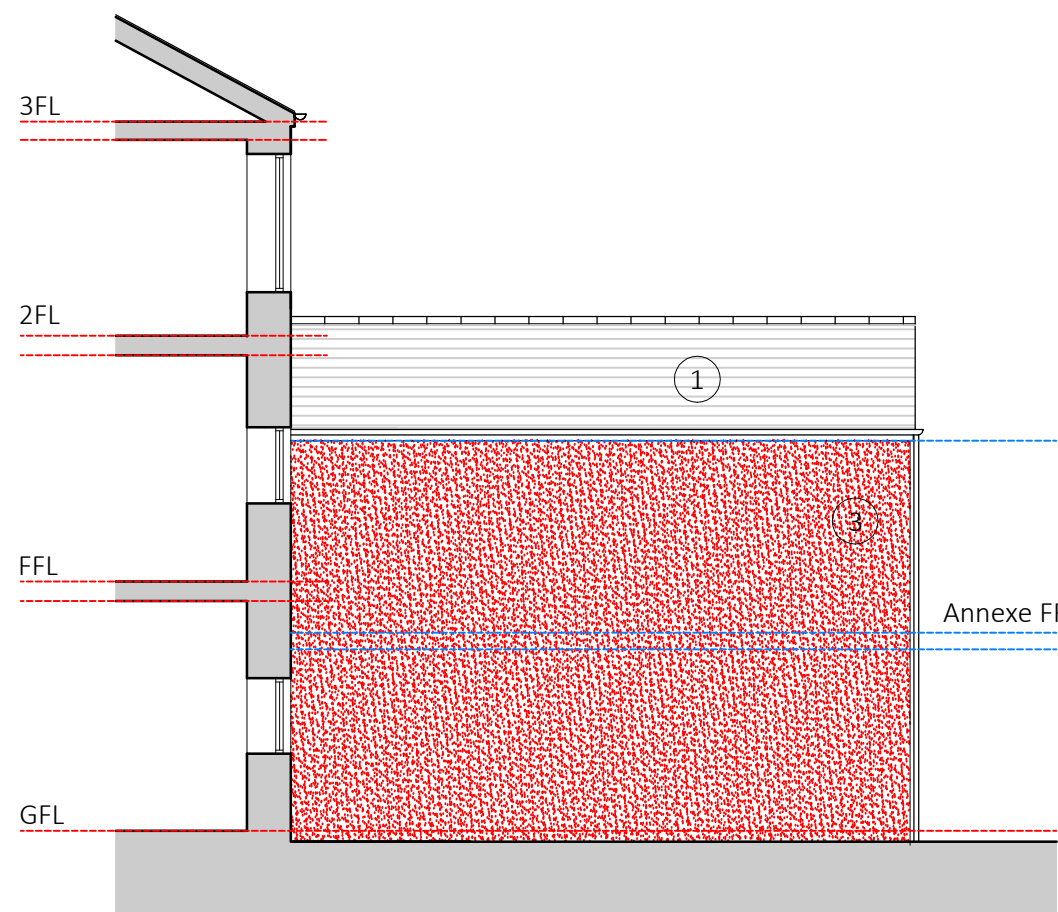

Existing Block 5 Side Elevation-6
Scale 1:100

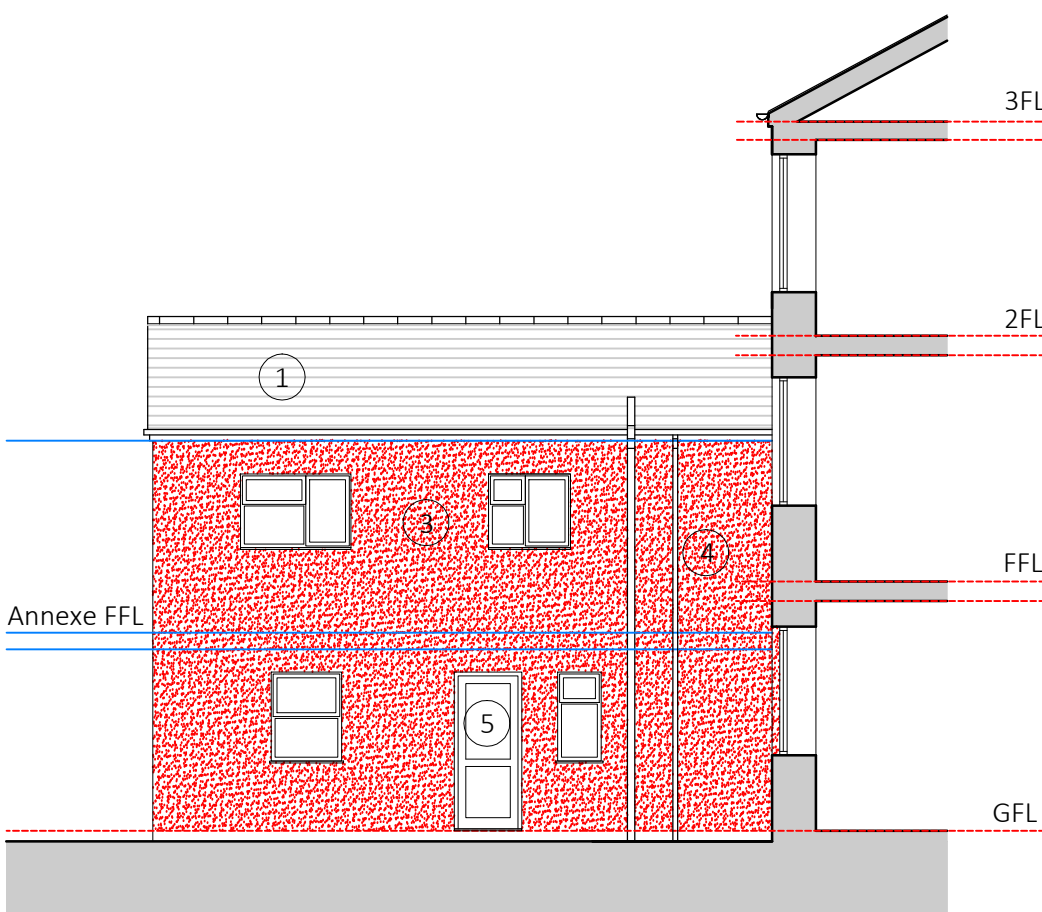

Existing Block 5 Side Elevation-7
Scale 1:100

FOR PLANNING PURPOSES ONLY

 HURLEY & DAVIES	SWANSEA OFFICE/25 WYDDFA ABERTAVE 12 Aas Court, Riverside Business Park, Malford Way, Swansea, SA7 0AJ T: 01792 791100		Revisions: Rev / Date Init Description / 300824 CH Planning Issue	
	CAERPHILLY OFFICE/25 WYDDFA CAERPHILLY 206 High Street, Blackwood, Caerphilly, NP12 1AJ T: 01495 223281			
HEREFORD OFFICE/25 WYDDFA HEREFORD 7.01 The Shell Store, Canary Drive, Hereford HR2 6SR T: 01432 674780				
contactus@hurleyanddaves.co.uk www.hurleyanddaves.co.uk This drawing must not be scaled, figured dimensions and levels should be used. Any inaccuracies must be notified to the Contract Administrator. THIS DRAWING IS COPYRIGHT	DRAWING STATUS: Planning		Drawing No. HD5079-AR-RA-00-175	
Client: Pobl Group Project: Int. refurbishment & 2No. rear extensions to Blocks 1, 3 & 5 Rugby Avenue. Title: Existing Elevations		Scale: As Shown Date: 29/08/2024 Drawn: CJ Checked: CH Approved: /		Rev. /