






Proposed Front Elevation-1
Scale 1:100 @ A1

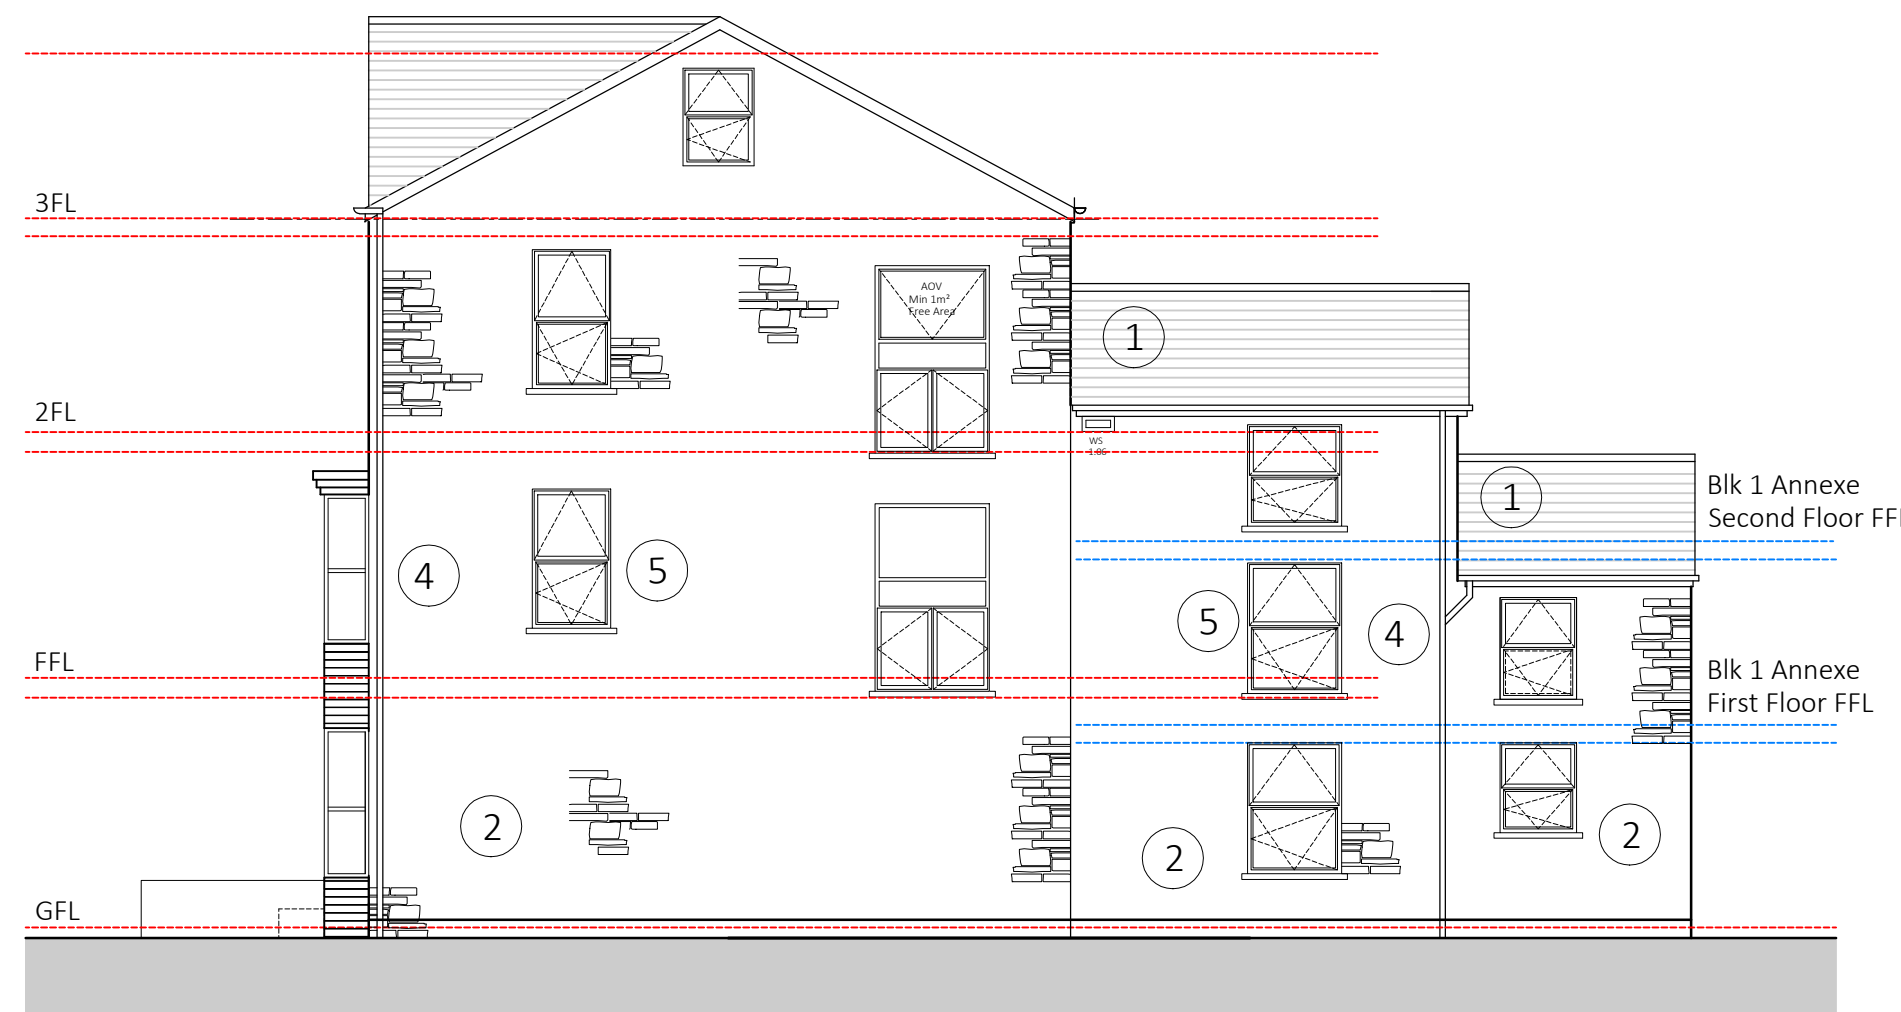

Proposed Side Elevation - 2
Scale 1:100 @ A1

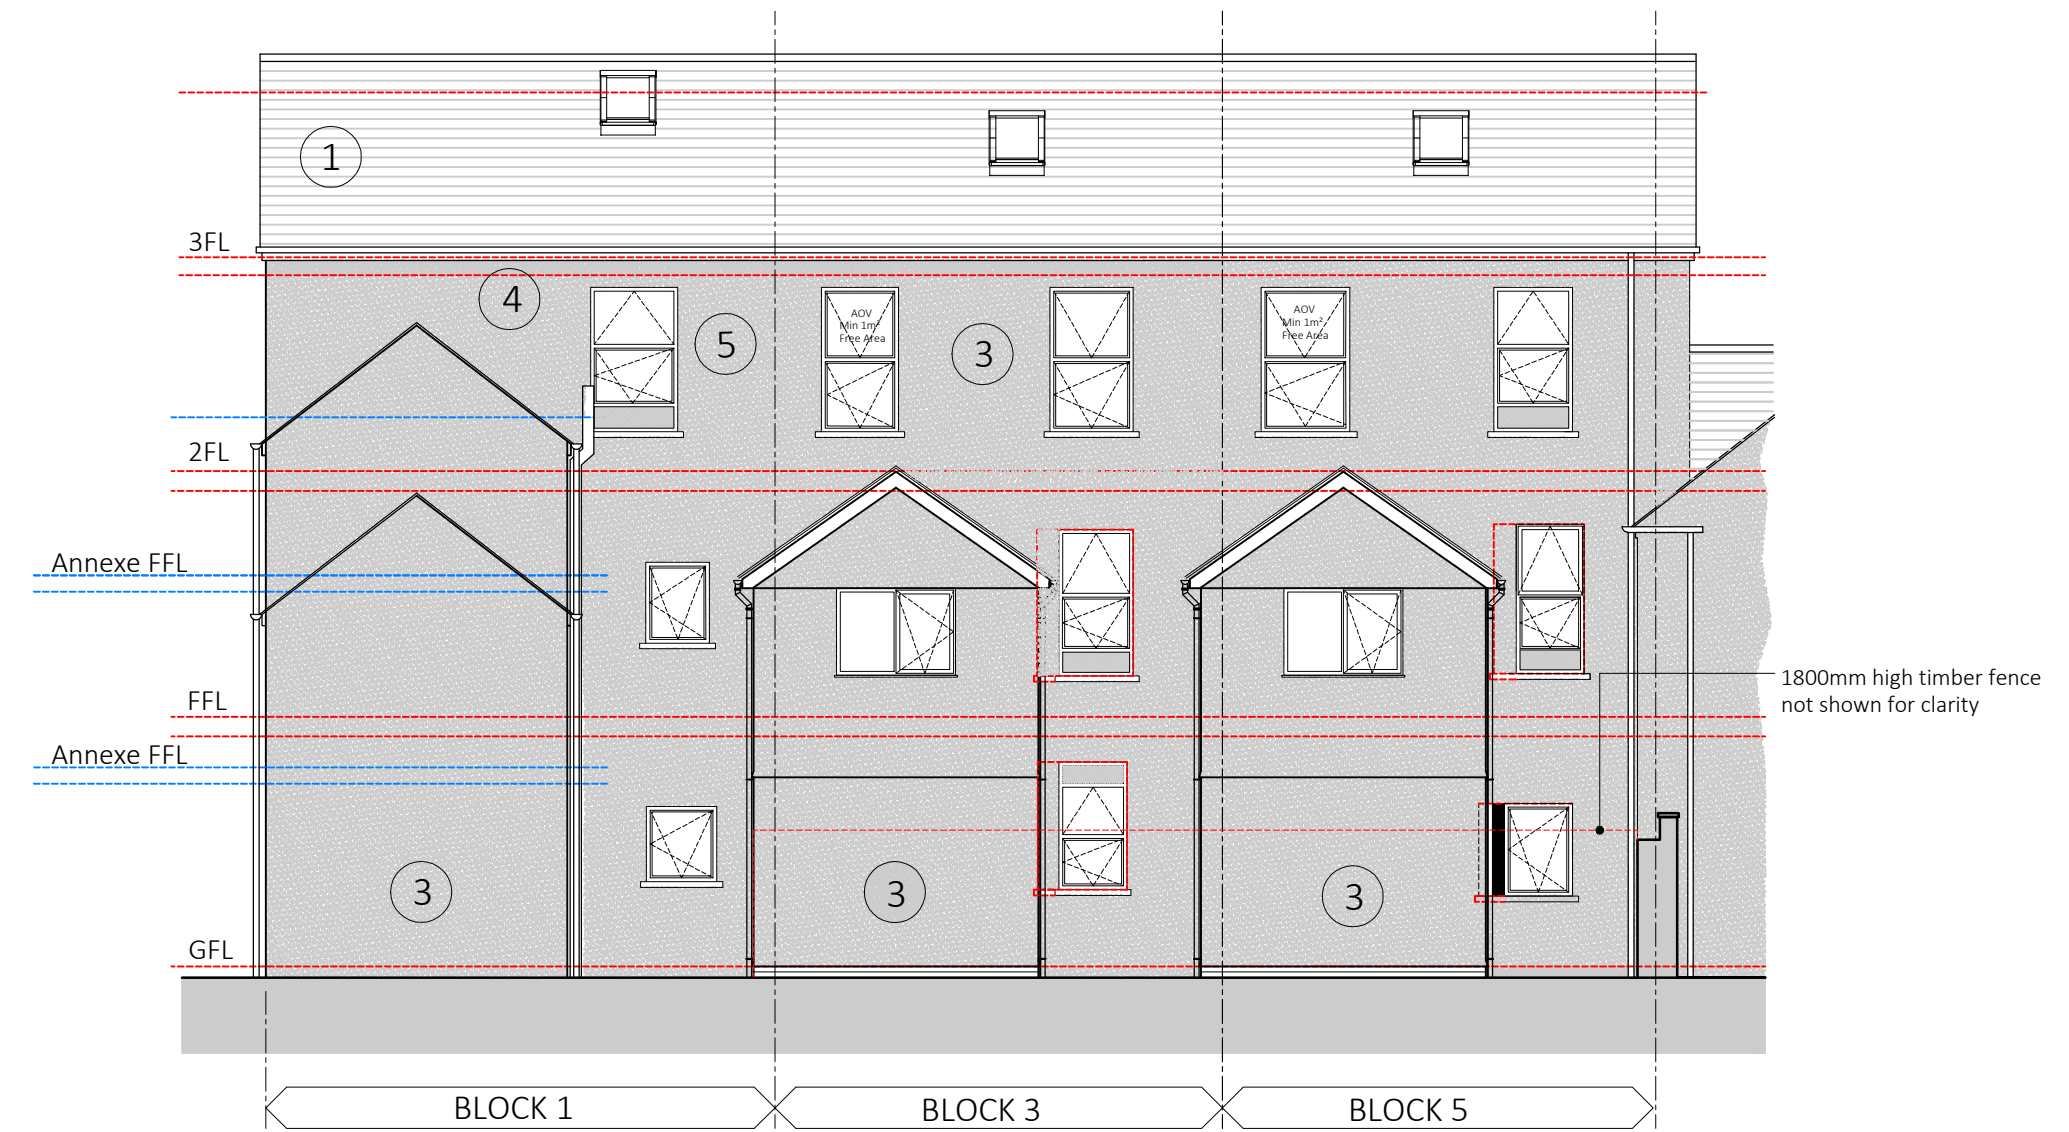


Proposed Elevation - 3
Scale 1:100 @ A1

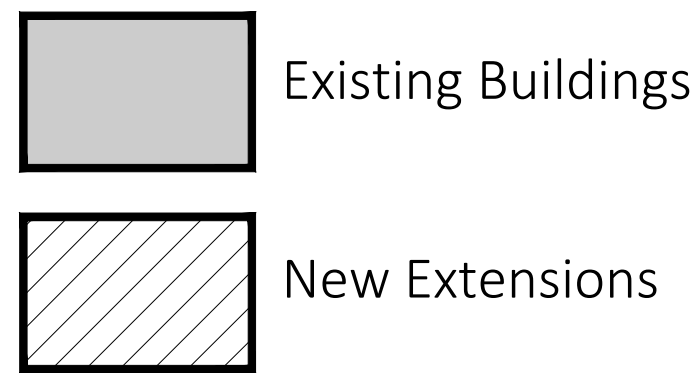


Existing External Finishes Key:


- 1. Artificial Slate Roof to match existing
- 2. Existing Natural Stone Facade
- 3. Through Coloured Render System - Colour TBC
- 4. uPVC Rainwater Goods
- 5. uPVC Windows & Doors

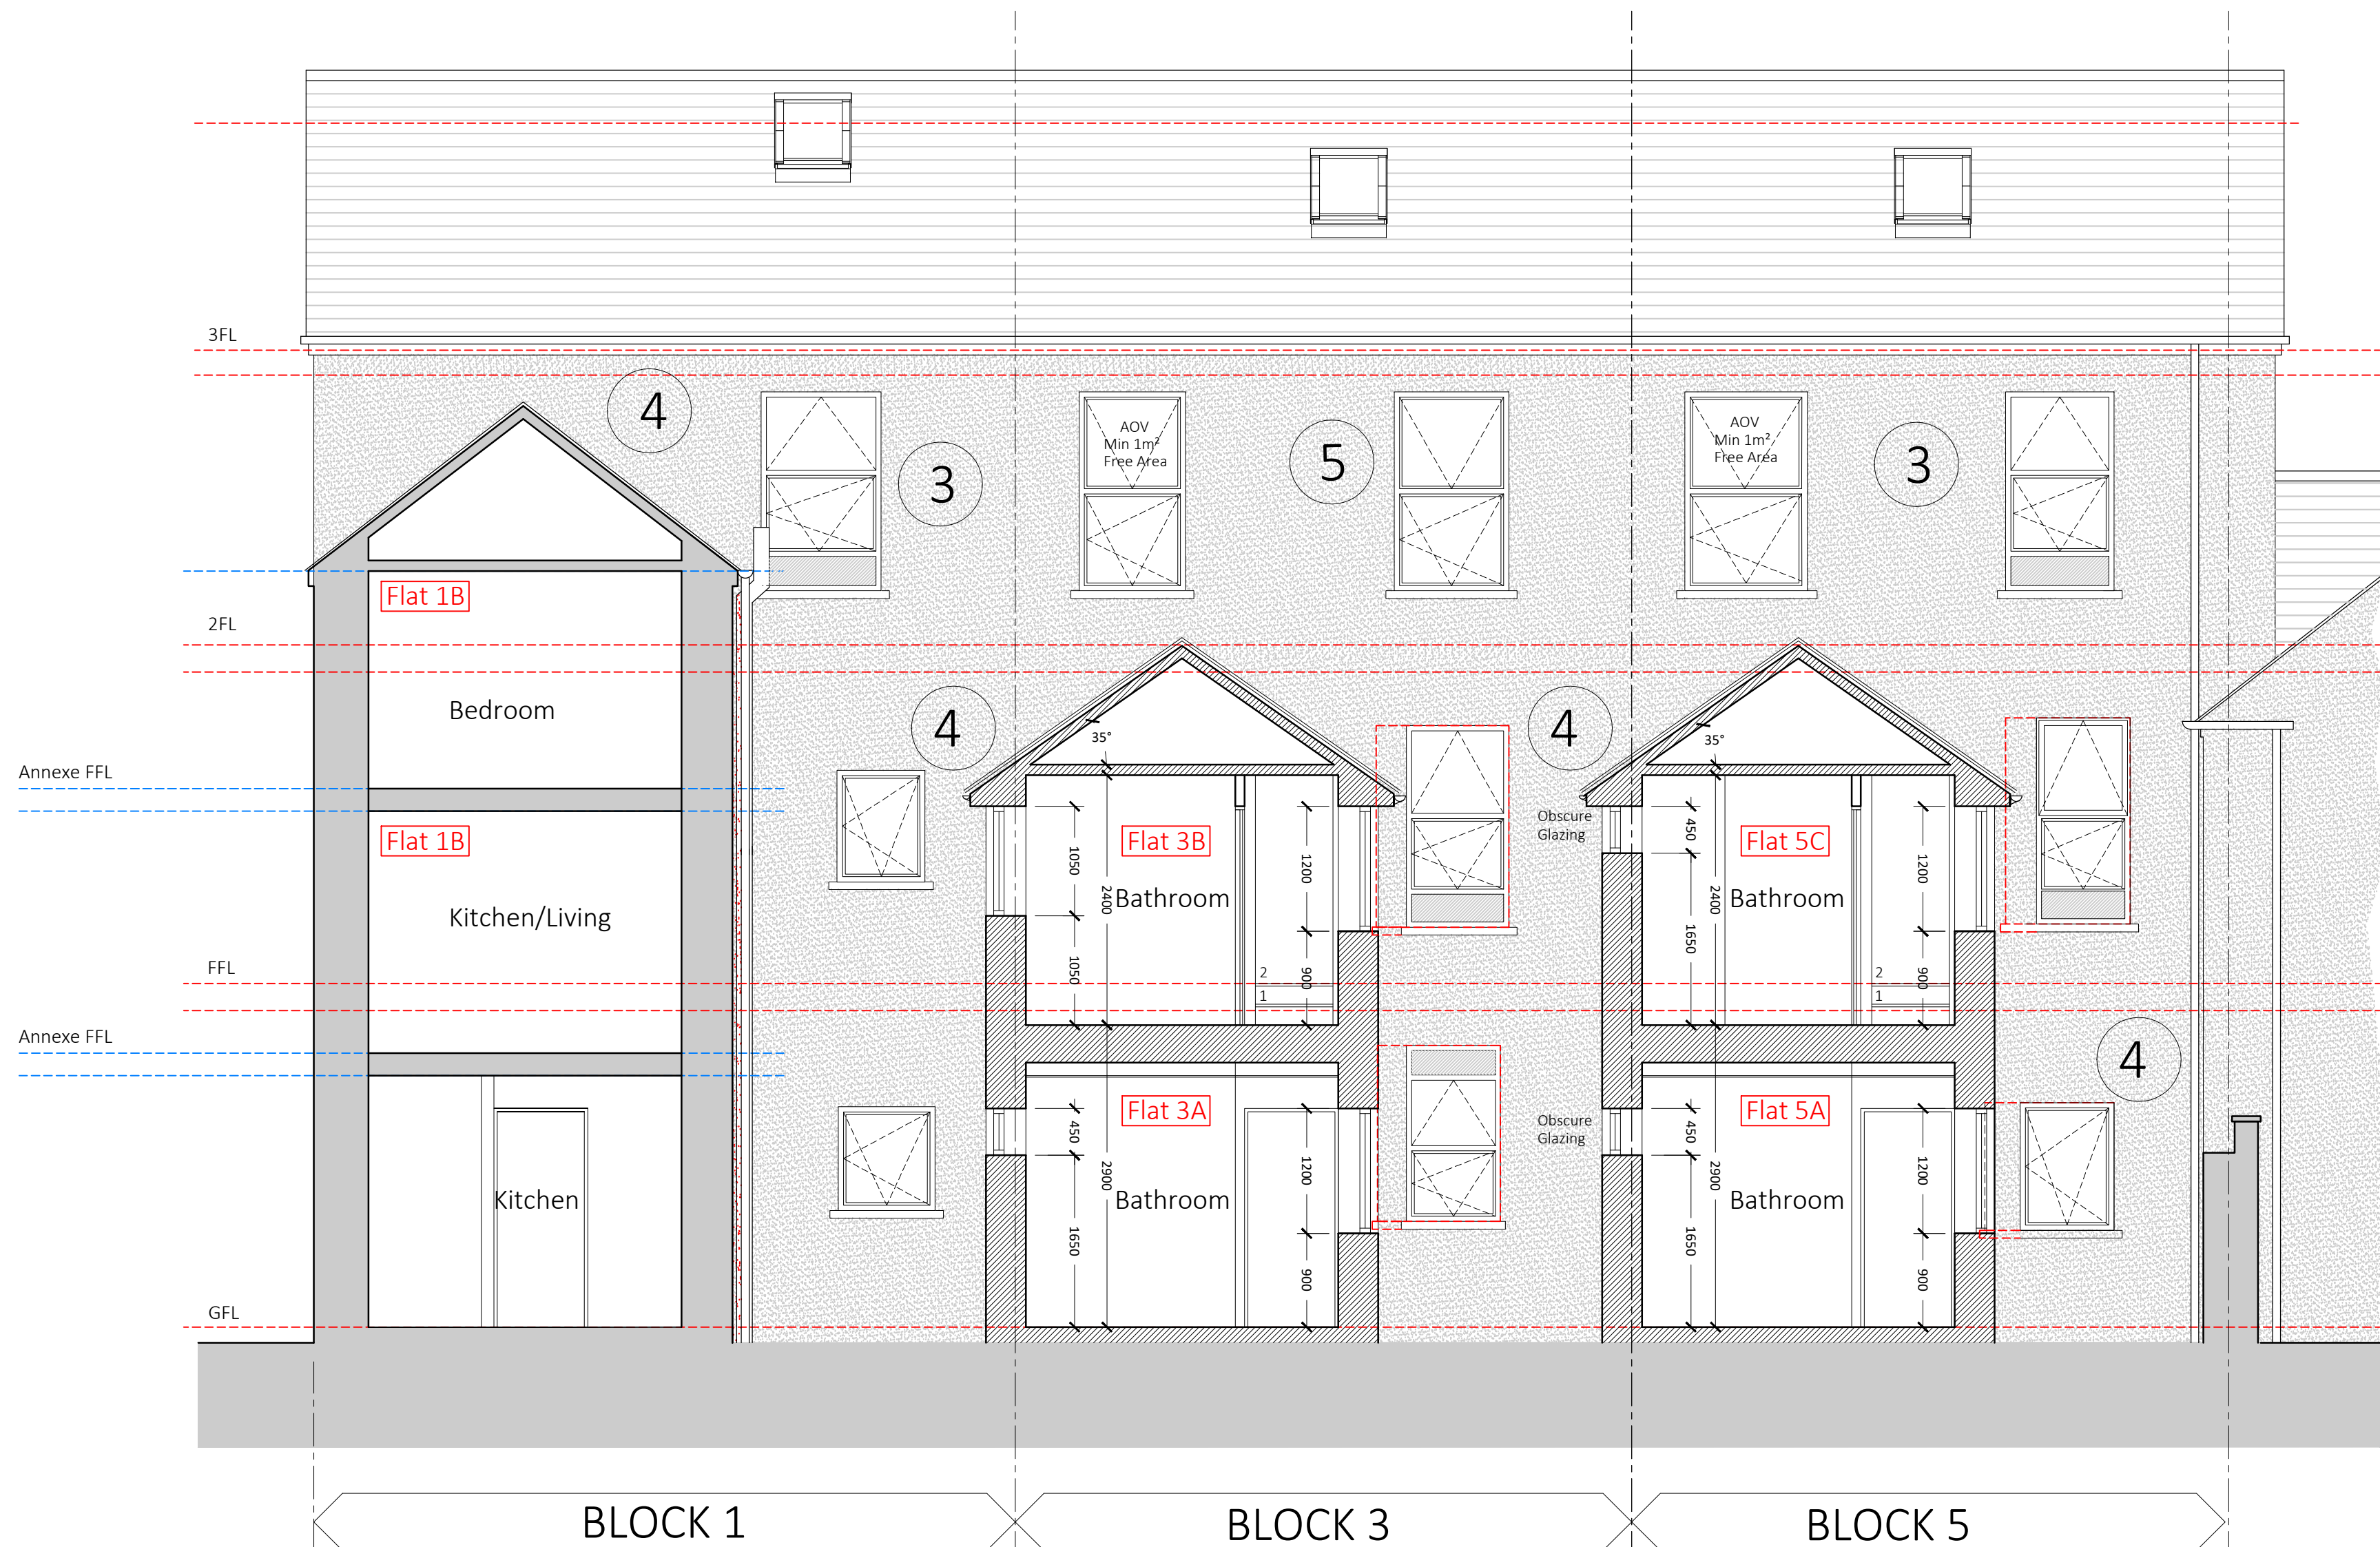


Section A-A
Scale 1:50 @ A1

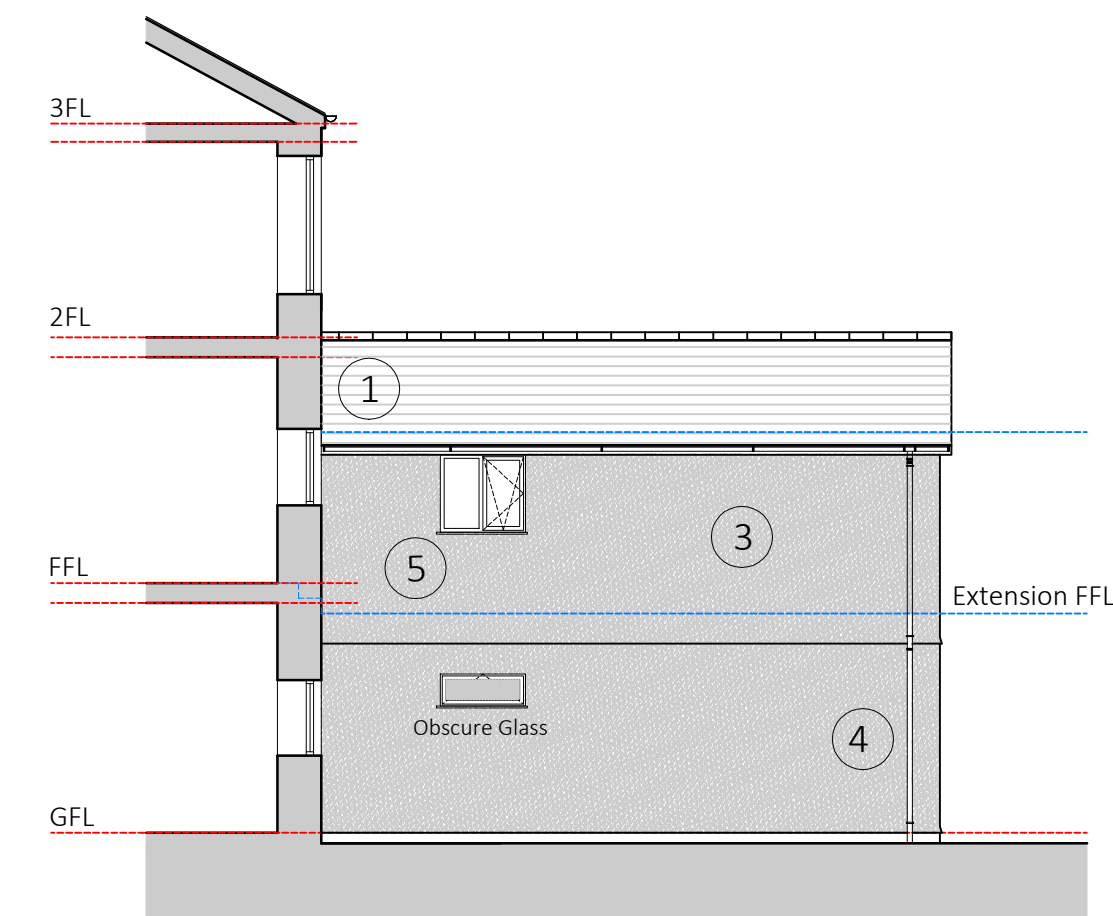


Proposed Block 3 Side Elevation-4
Scale 1:100

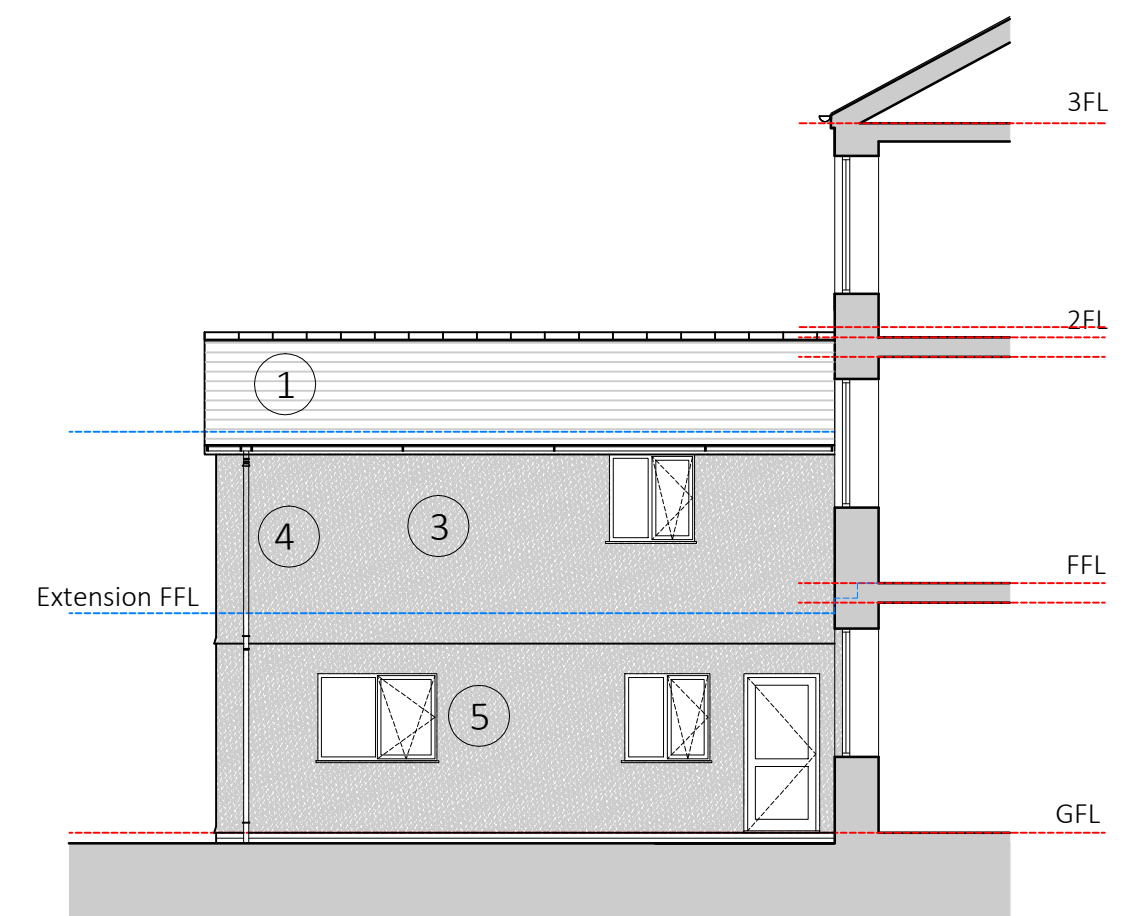

Proposed Block 3 Side Elevation-5
Scale 1:100 @ A1

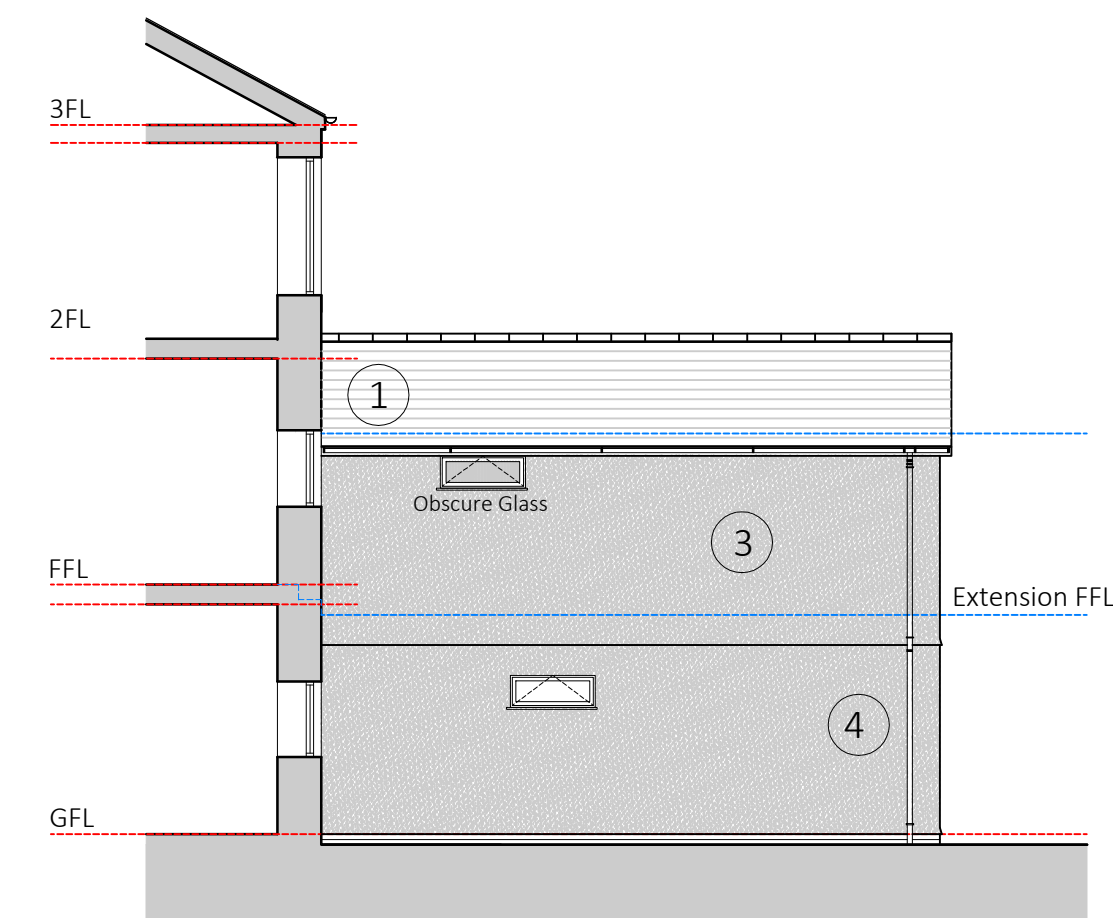


Proposed Block 5 Side Elevation-6
Scale 1:100 @ A1

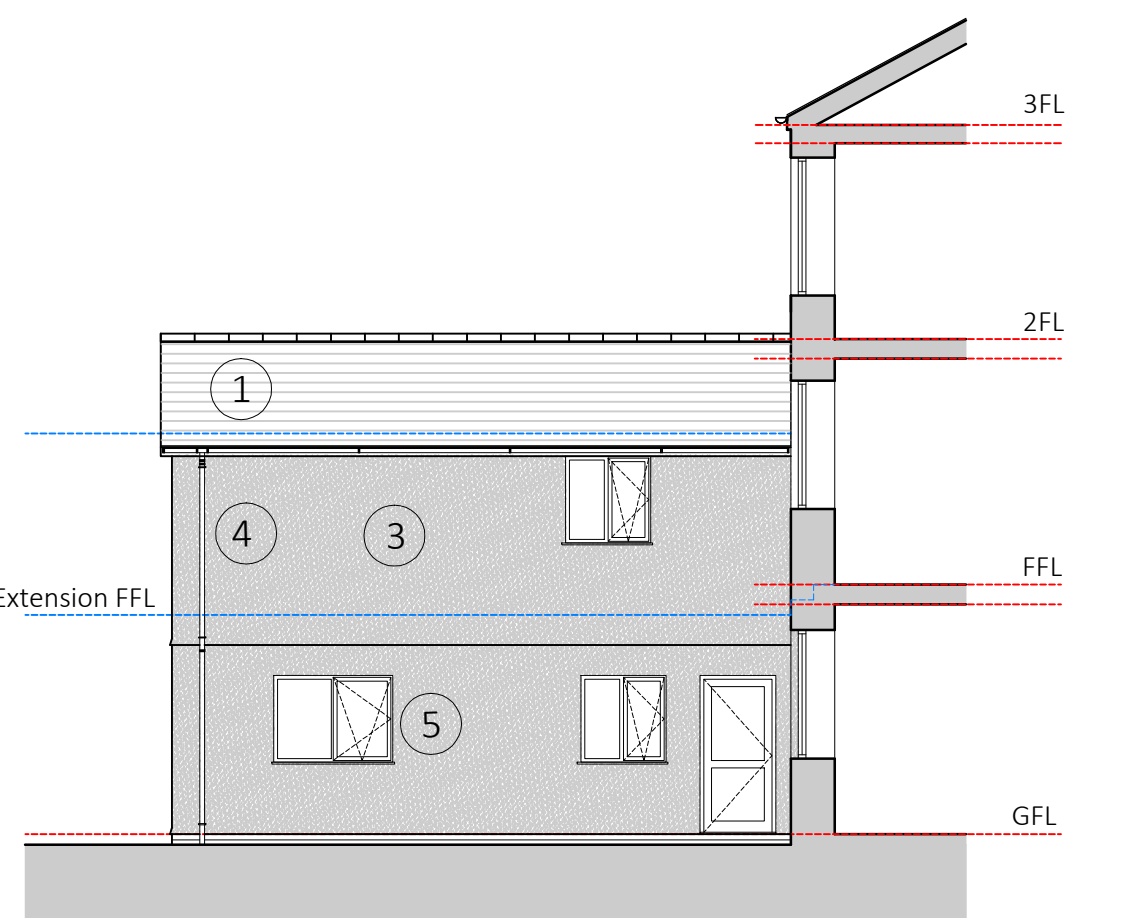

Proposed Block 5 Side Elevation-7
Scale 1:100 @ A1

ELEVATIONS KEY

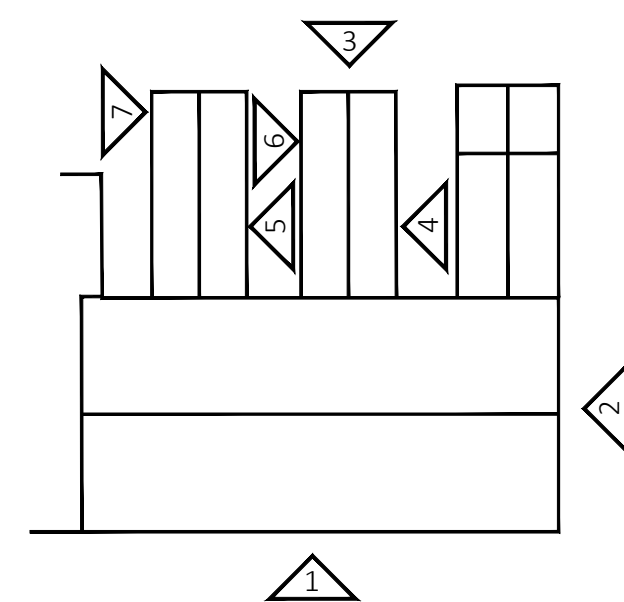

FOR PLANNING PURPOSES ONLY

 HURLEY & DAVIES	SWANSEA OFFICE/PAWYDOLFA ABERTAWI 12 Ains Court, Riverside Business Park, Mallard Way, Swansea, SA7 0AJ T: 01792 791100		Revisions: Rev / Date Init Description 1 / 300824 CH Planning Issue	
	CAERPHILLY OFFICE/PAWYDOLFA CAERPHILLY 206 High Street, Blackwood, Caerphilly, NP12 1AJ T: 01495 225281			
	HEREFORD OFFICE/PAWYDOLFA HEREFORD 7.01 The Shell Store, Canary Drive, Hereford HR2 6SR T: 01432 674780			

contactus@hurleyanddaves.co.uk www.hurleyanddaves.co.uk	DRAWING STATUS: Planning	Drawing No. HD5079-AR-RA-00-176	Rev. /
This drawing must not be scaled, figured dimensions and levels should be used. Any inaccuracies must be notified to the Contract Administrator.	Client: Pobl Group	Scale: As Shown	Date: 29/08/2024 Drawn: CJ Checked: CH Approved: /
	Project: Int. refurbishment & 2No. rear extensions to Blocks 1, 3 & 5 Rugby Avenue.		
Title: Proposed Elevations & Sections			

THIS DRAWING IS COPYRIGHT