


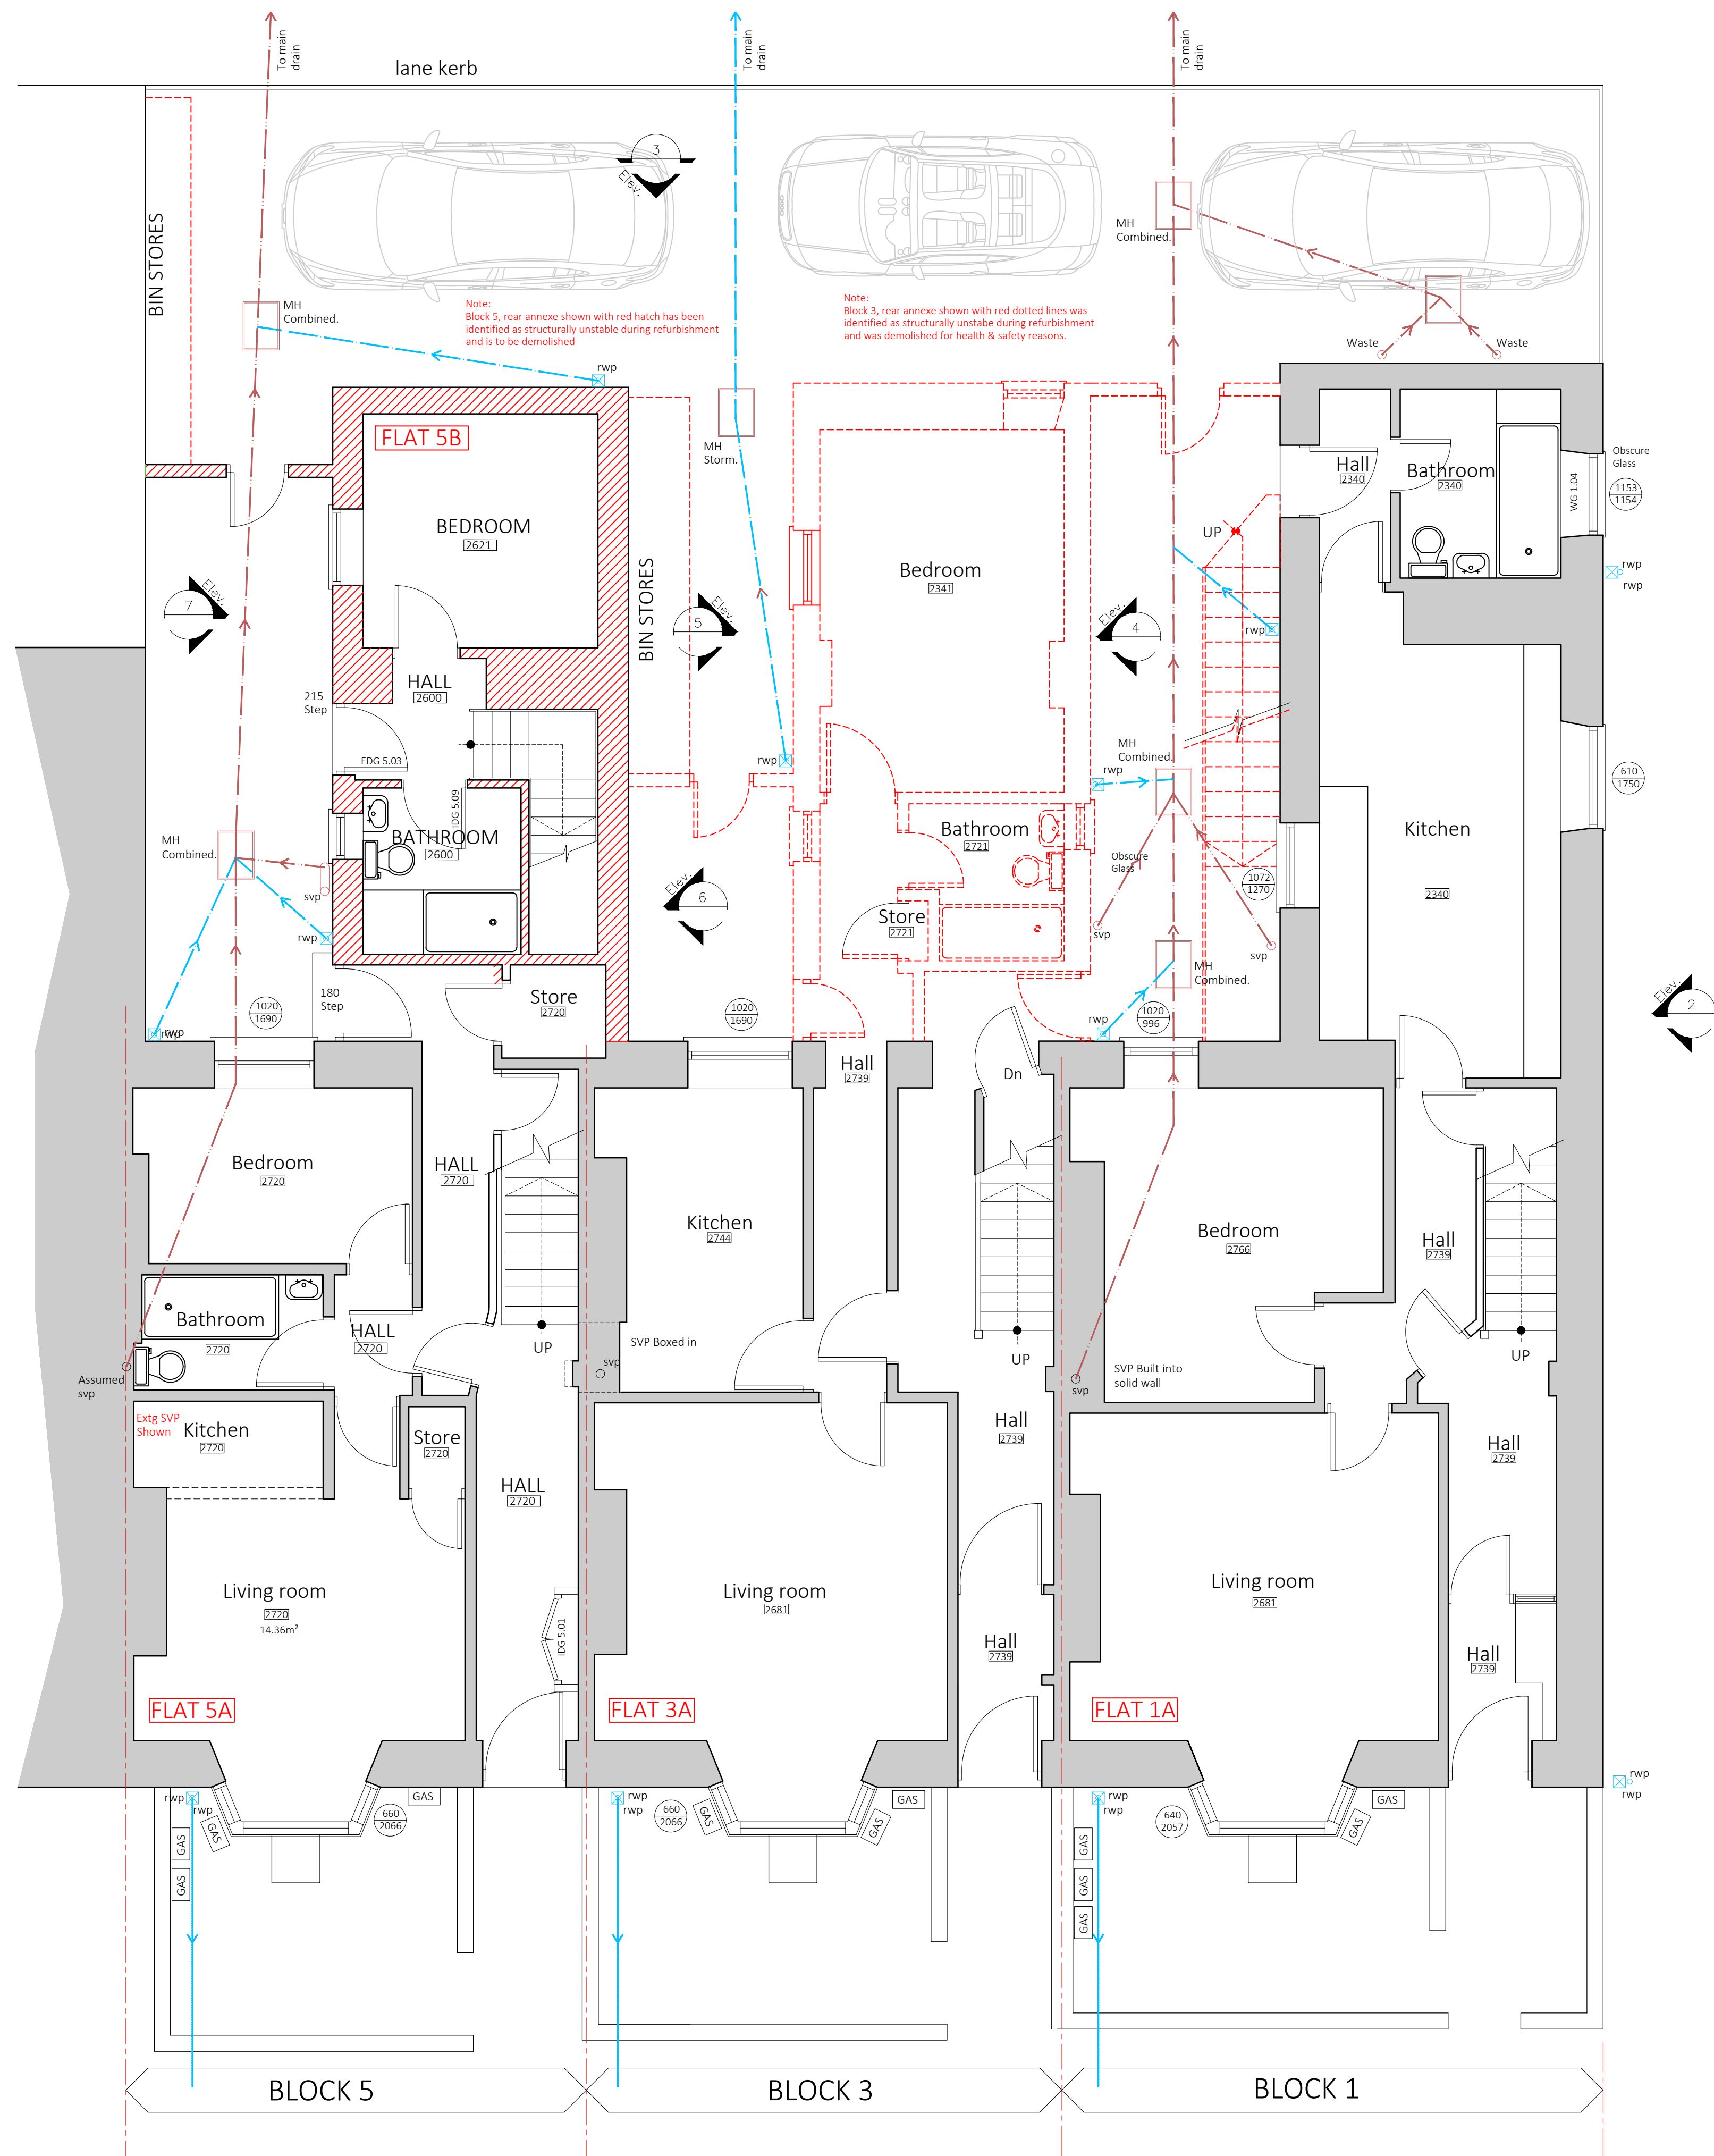

- Existing Buildings
- Block 5 Annexe is structurally unsound. To be demolished
- Demolished during refurbishment due to being structurally unsound

FOR PLANNING PURPOSES ONLY

Existing Ground Floor Plan
SCALE 1:50 @ A1



HURLEY & DAVIES

SWANSEA OFFICE/AMWYDDFA ABERTAWI
22 Ais Court, Riverside Business Park, Mallard Way,
Swansea, SA7 0AJ
T: 01792 791100

CARPHILL OFFICE/AMWYDDFA CAERPHILL
206 High Street, Blackwood, Caerphilly, NP12 1AJ
T: 01495 225281

HEREFORD OFFICE/AMWYDDFA HERFORD
7.01 The Shell Store, Canary Drive, Hereford HR2 6SR
T: 01432 674780

Revisions:		Description	
Rev	Date	Init	Description
/	30/08/24	/	Planning Issue

contactus@hurleyanddaves.co.uk
www.hurleyanddaves.co.uk

This drawing must not be scaled.
Figured dimensions and levels
should be used. Any inaccuracies
must be notified to the Contract
Administrator.

THIS DRAWING IS COPYRIGHT

DRAWING STATUS:
Planning

Client: Pobl Group
Project: Int. refurbishment & 2No. rear extensions to
Blocks 1, 3 & 5 Rugby Avenue.
Title: Existing Ground Floor Plans

Drawing No.
HD5079-AR-AA-00-140

Rev.
/

Scale: As Shown
Date: 29/08/2024
Drawn: CJ
Checked: CH
Approved: /