


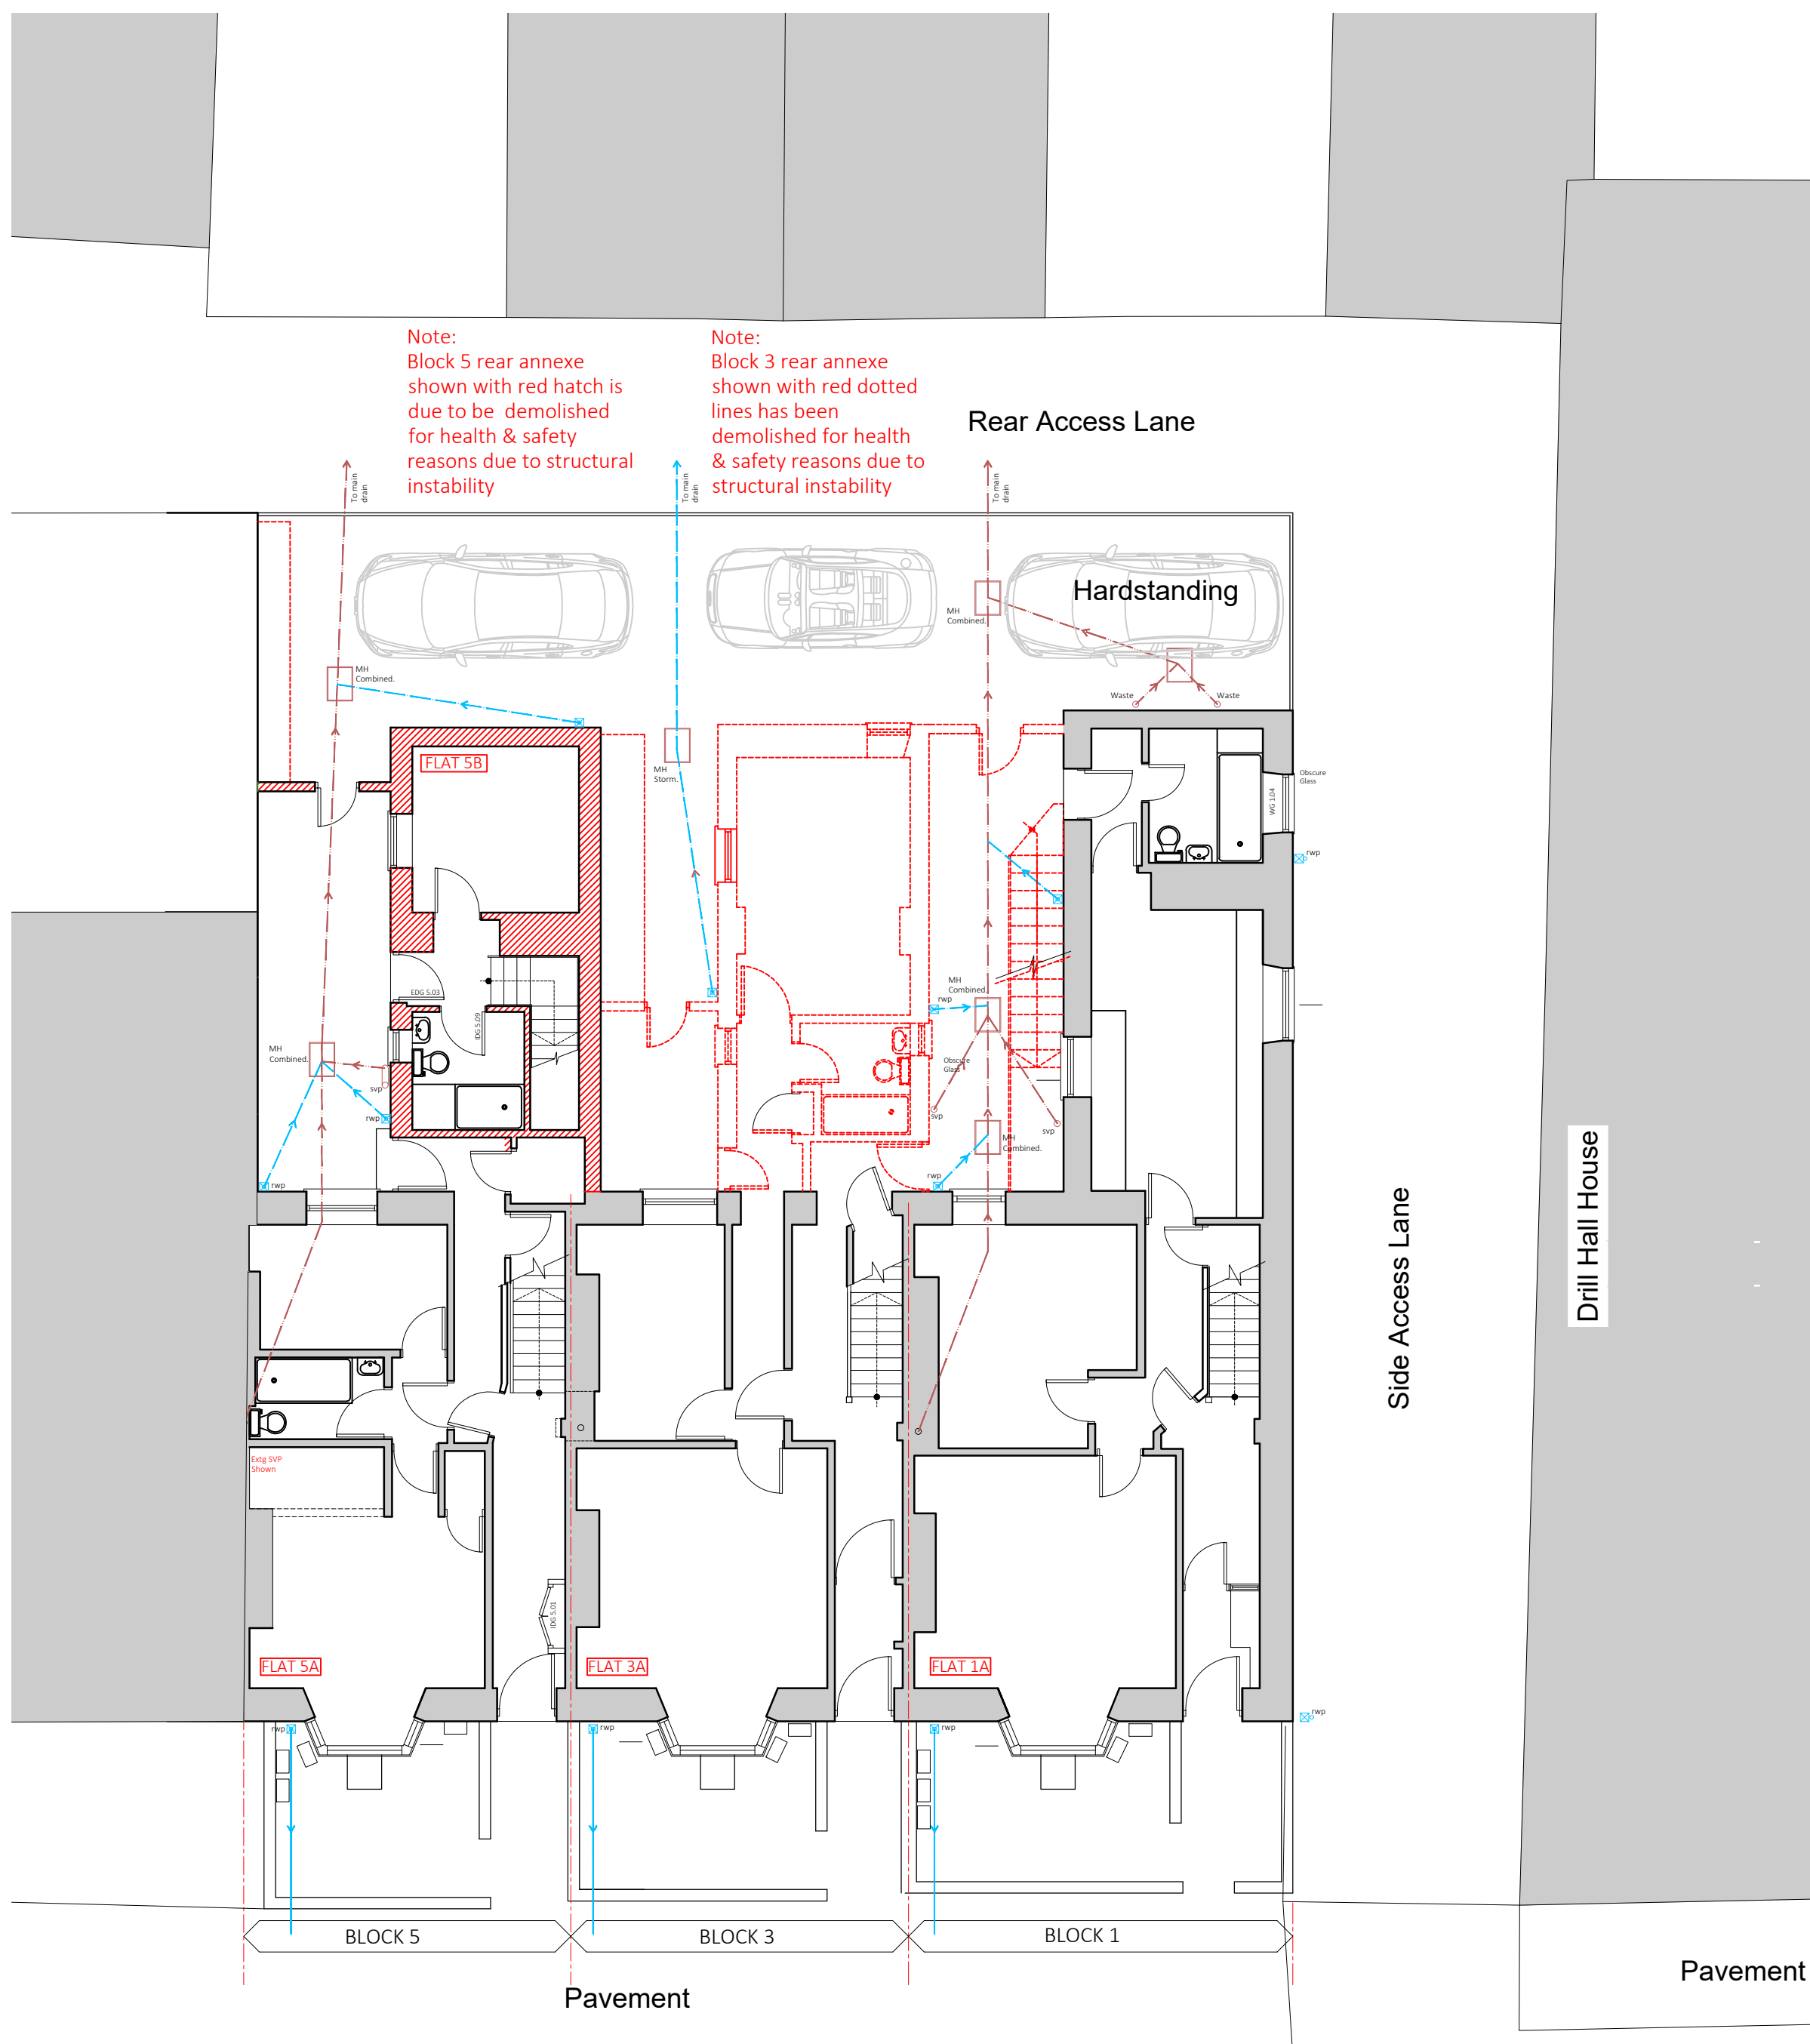
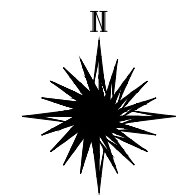
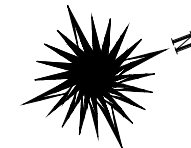
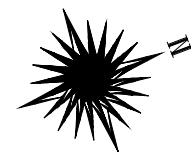
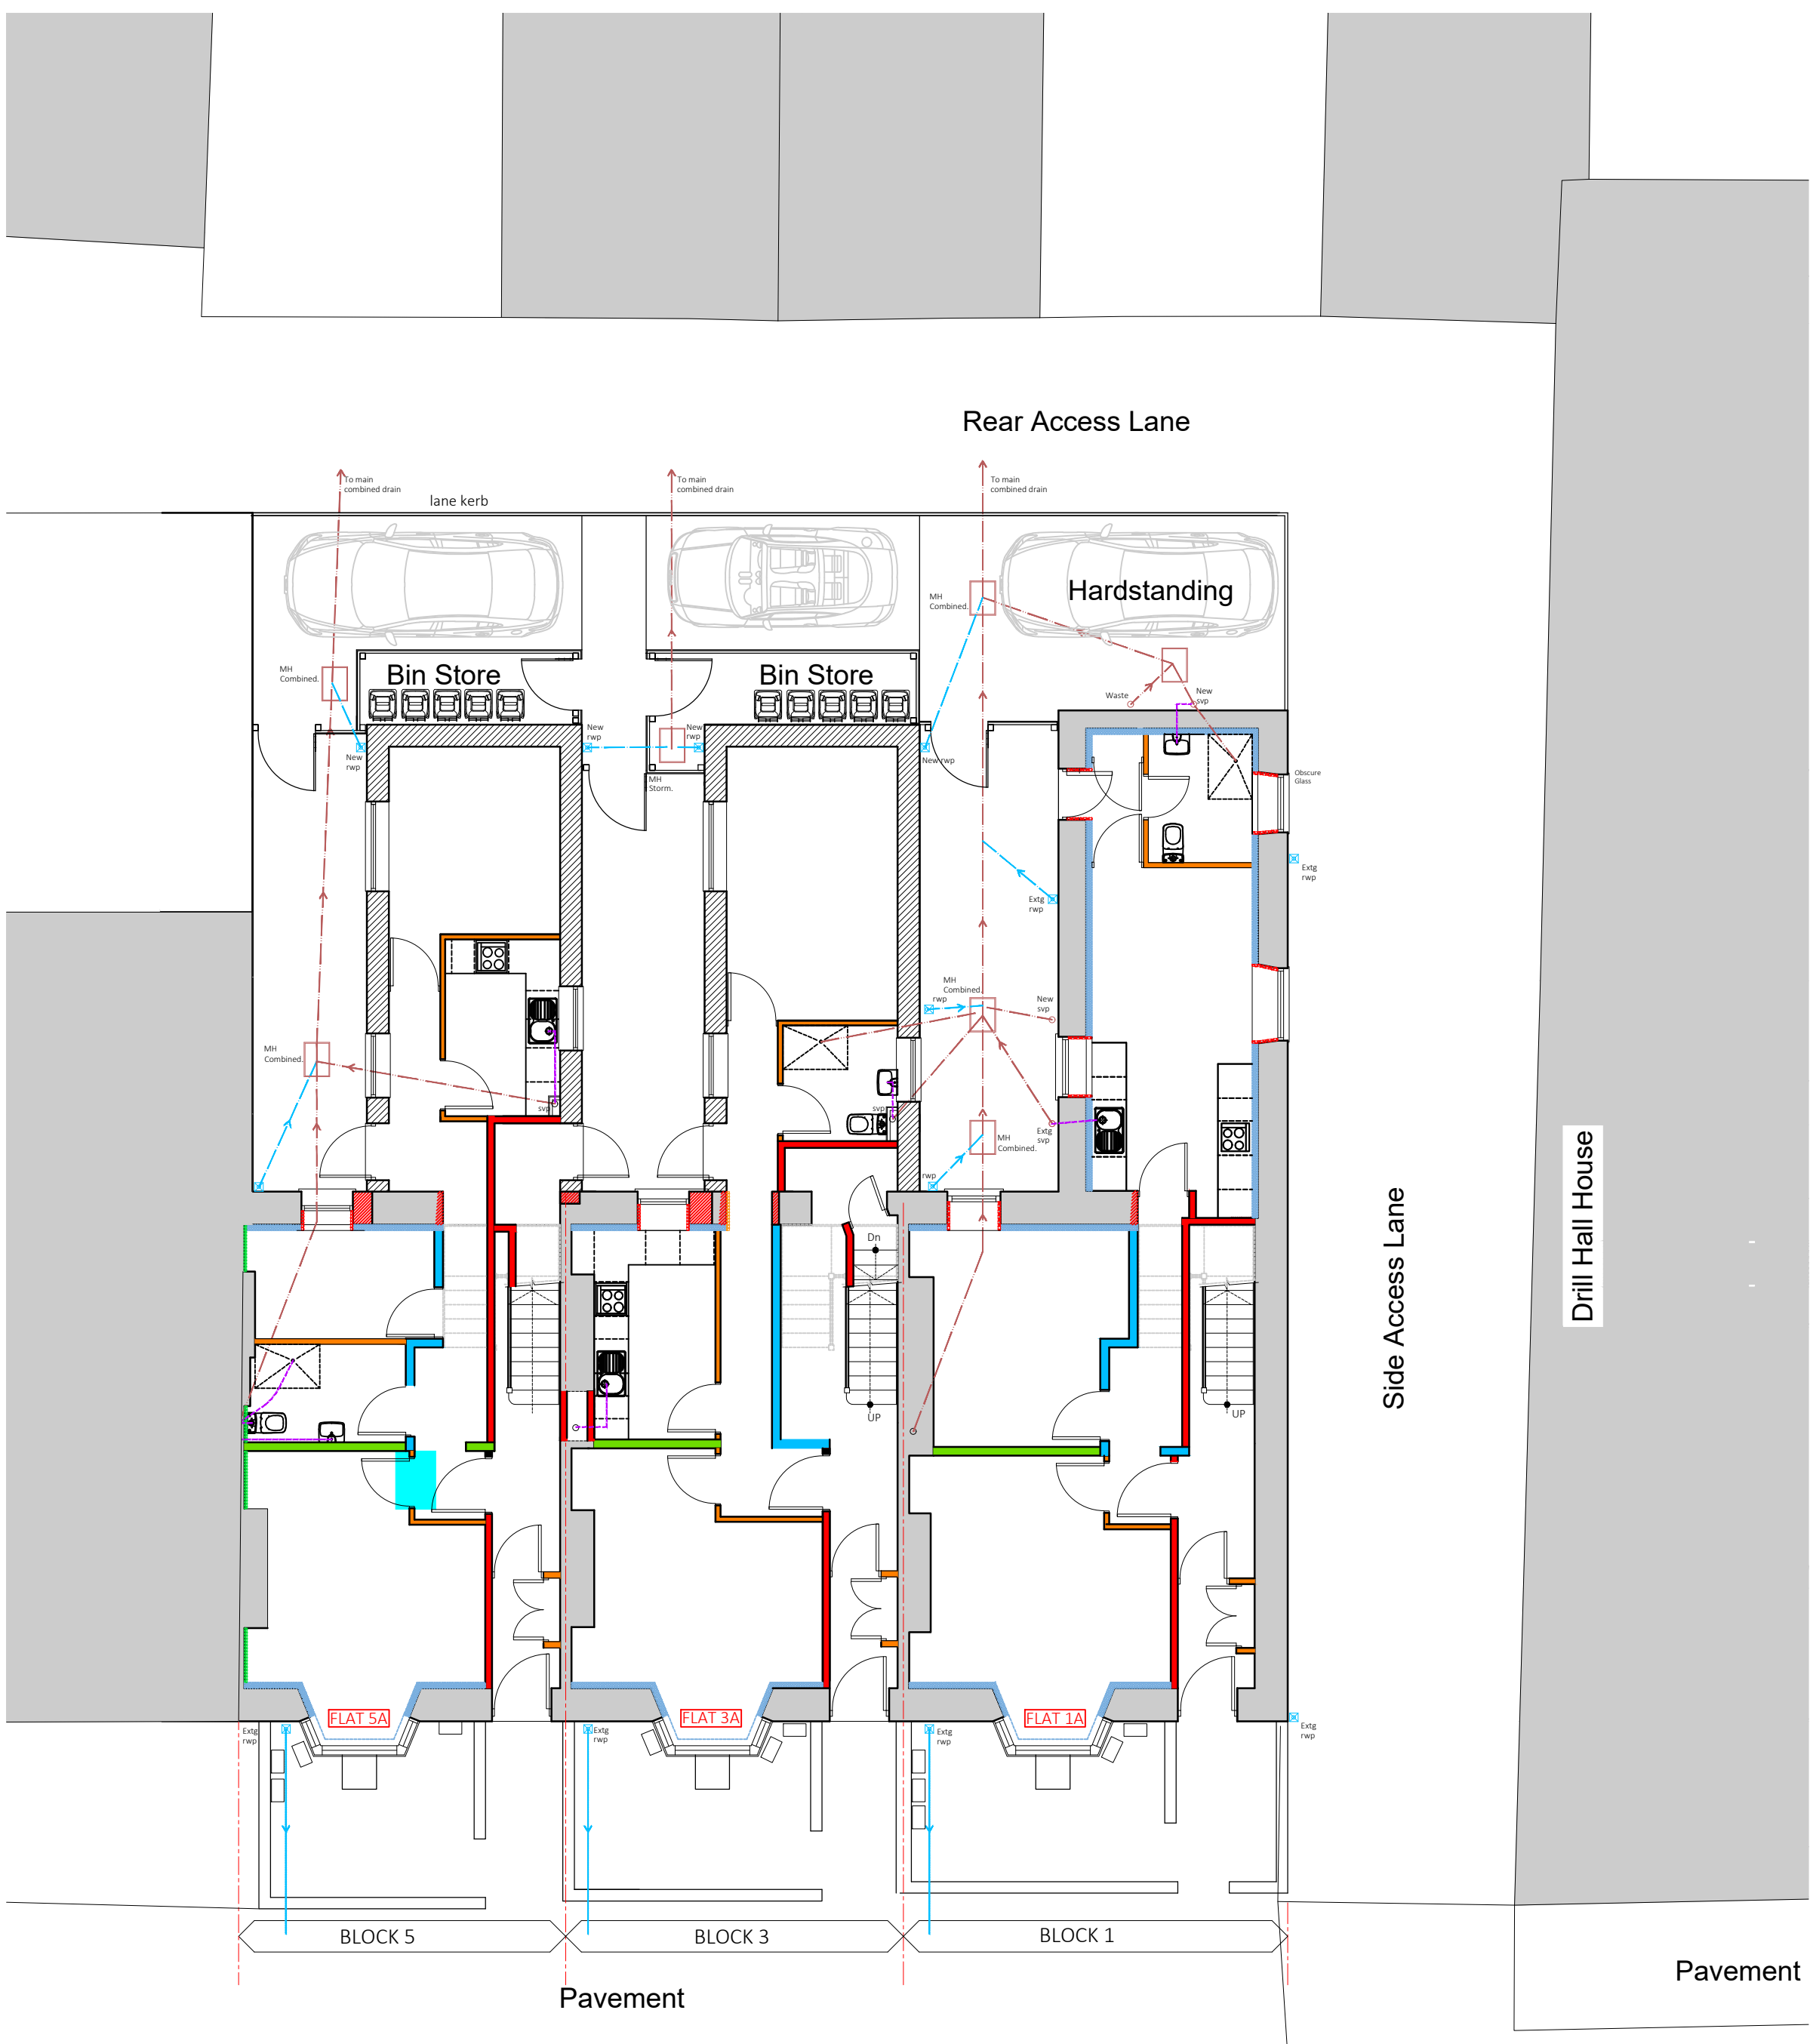


 

Existing Site Plan
SCALE 1:100 @ A1

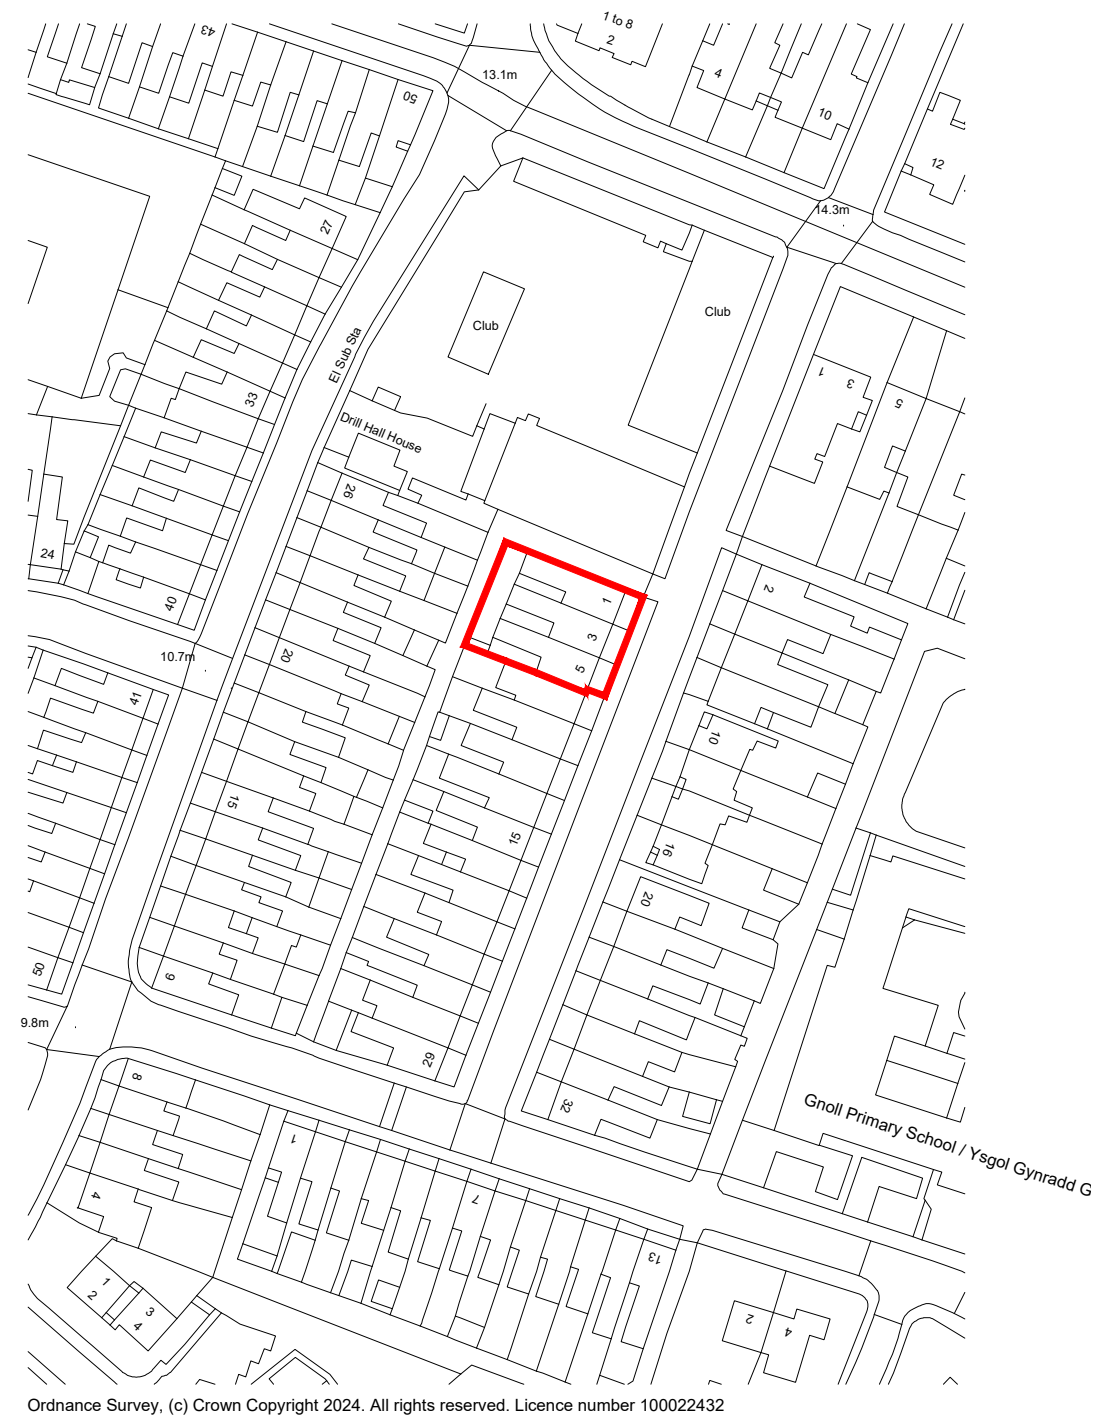

Proposed Site Plan
SCALE 1:100 @ A1

 

Site Plan Location Plan
SCALE 1:1250 @ A1



 HURLEY & DAVIES	SWANSEA OFFICE / SWYDDFA ABERTAW 22 Ais Court, Riverside Business Park, Mallard Way, Swansea, SA7 0AJ T: 01792 791100			Revisions:		
	Rev	Date	Init	Description		
	/	30/08/24	CJ	Planning Issue		
	CAERPHILLY OFFICE / SWYDDFA CAERPHILLY 206 High Street, Blackwood, Caerphilly, NP12 1AJ T: 01495 225281					
	HEREFORD OFFICE / SWYDDFA HEREFORD 7.01 The Shell Store, Canary Drive, Hereford HR2 6SR T: 01432 674780					
contactus@hurleyanddaves.co.uk www.hurleyanddaves.co.uk				Drawing No. HD5079-AR-RA-00-105		Rev. /
This drawing must not be scaled, figured dimensions and levels should be used. Any inaccuracies must be notified to the Contract Administrator.				Scale: As Shown Date: 29/08/2024		
THIS DRAWING IS COPYRIGHT				Drawn: CJ Checked: CH Approved: /		
DRAWING STATUS: PLANNING						
Client: Pobl Group						
Project: Int. refurbishment & 2No. rear extensions to Blocks 1, 3 & 5 Rugby Avenue.						
Title: Location, Existing and Proposed Block Plans						