



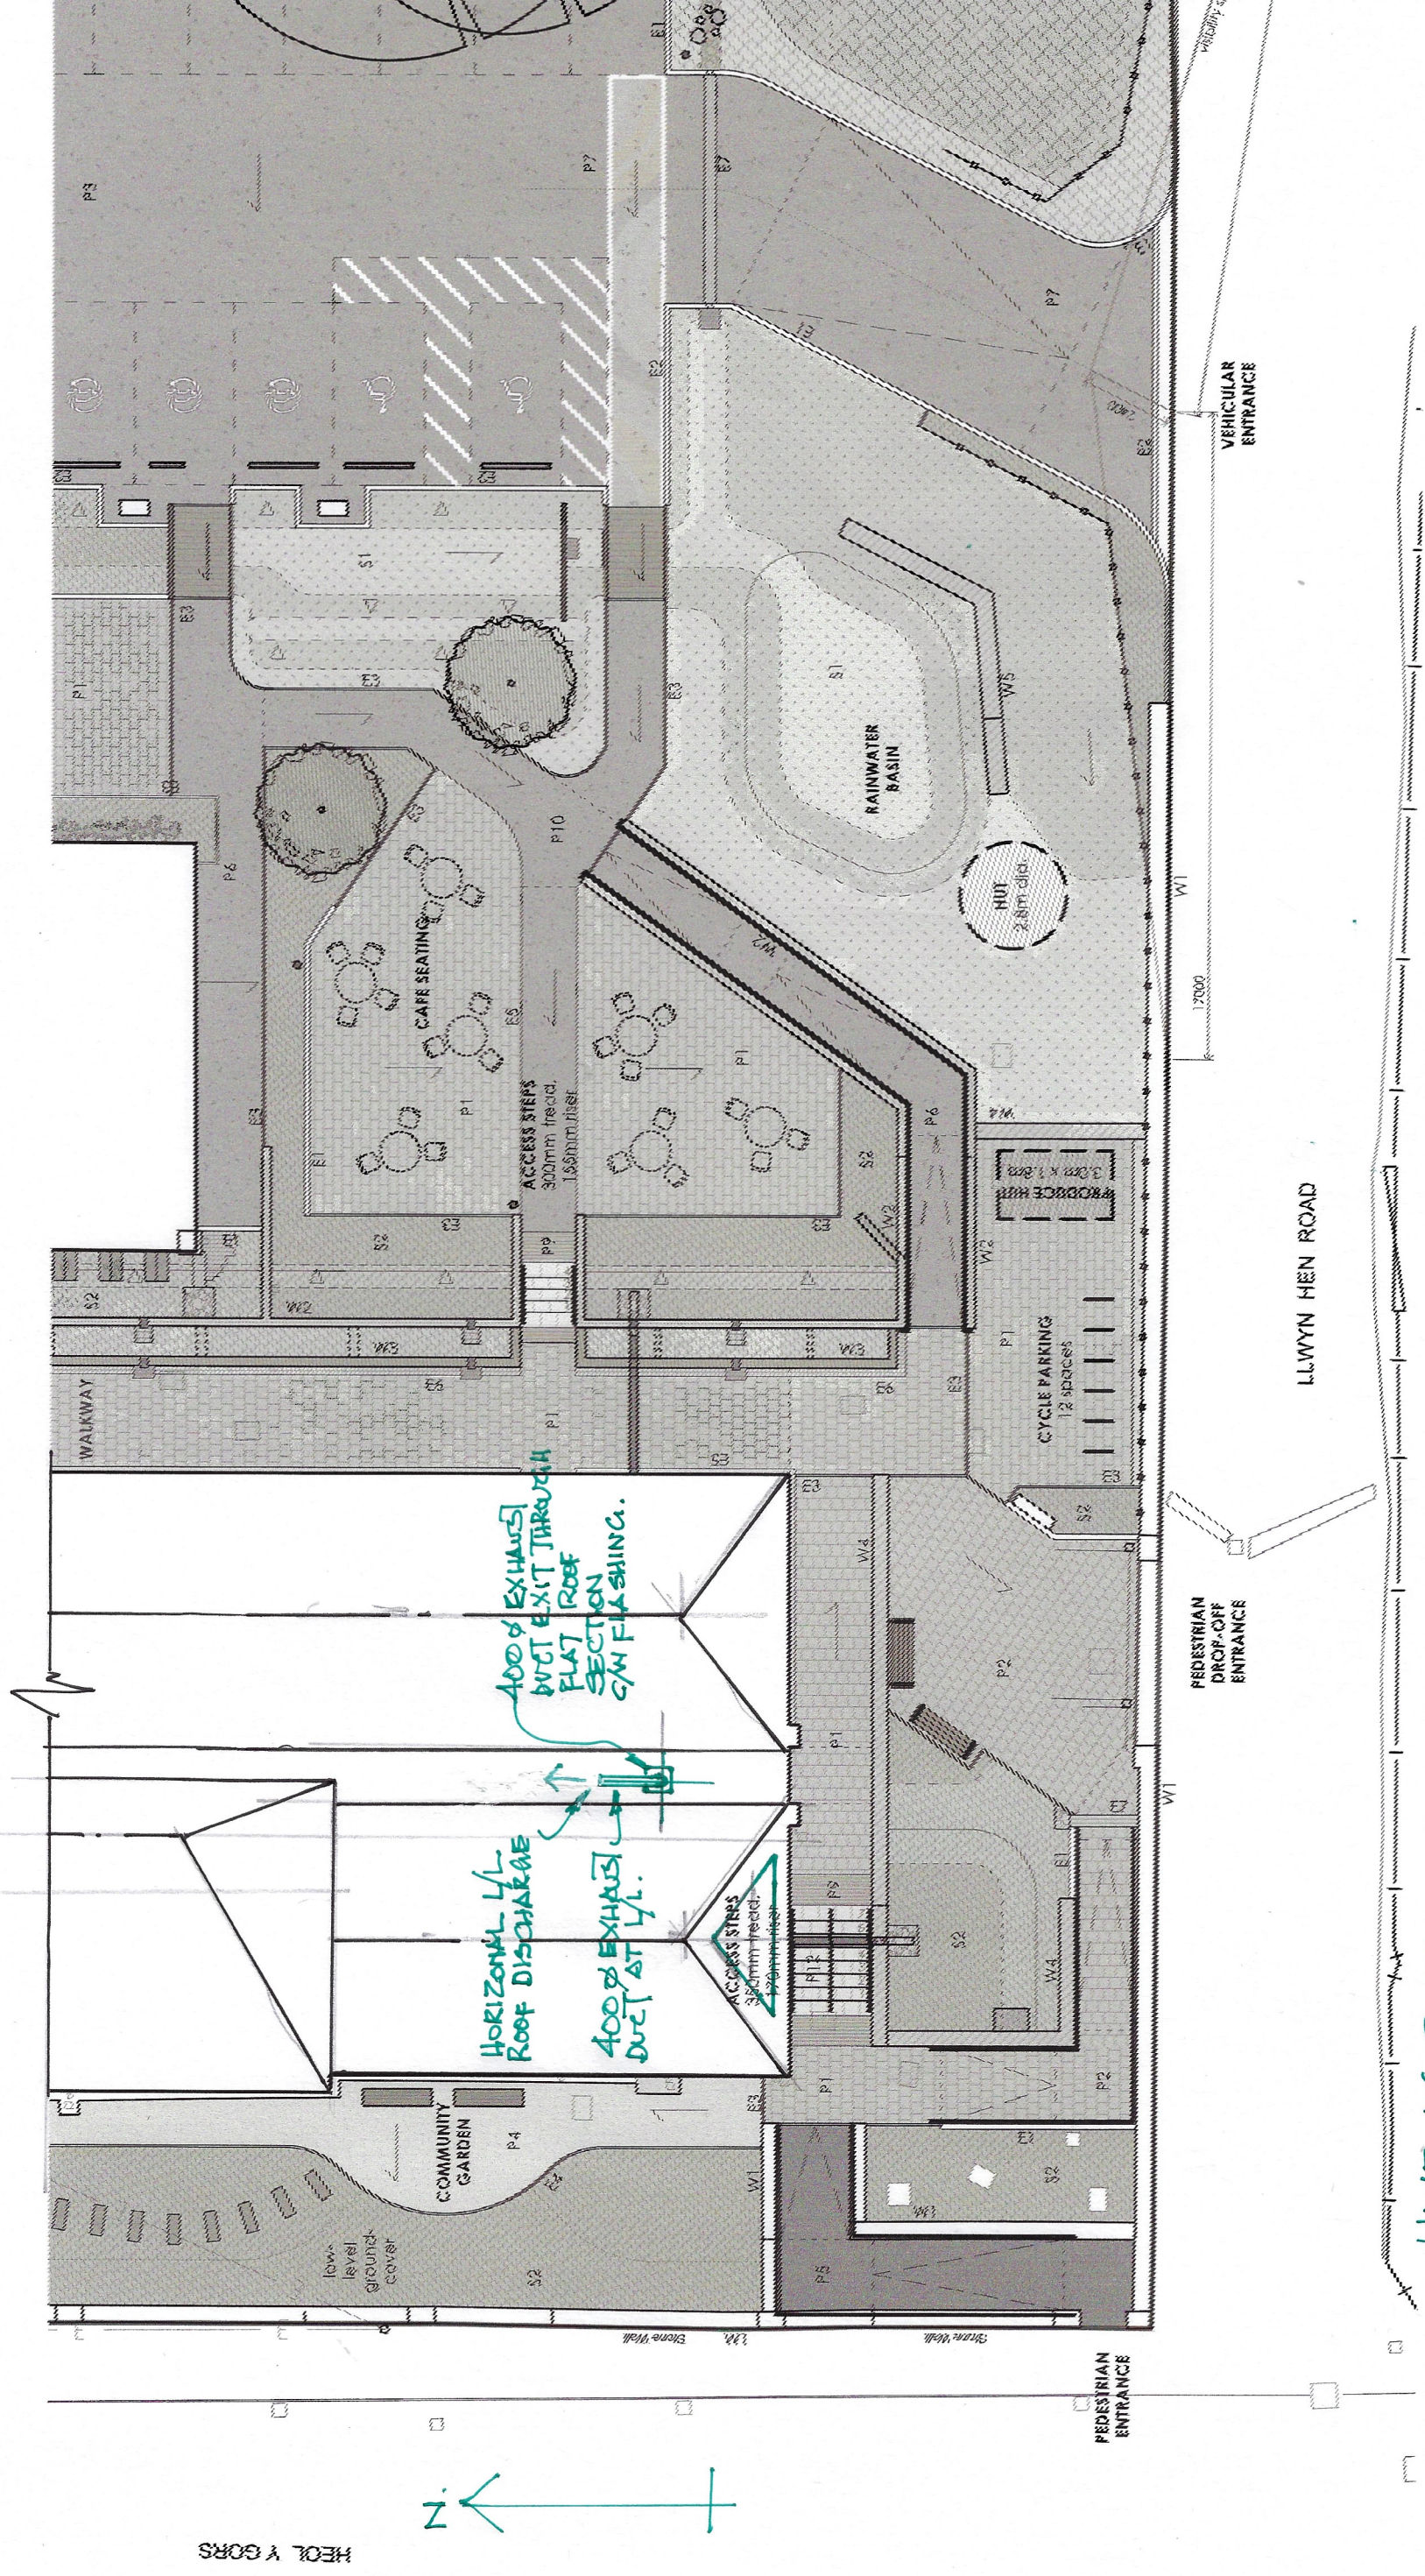

HWB Y GORS
PART SITE PLAN - SCALE 1:200 APPROX.
LOCATION OF ROOF LEVEL CAFE EXHAUST DUCT.

CAPE EXHAUST SKETCH - 02

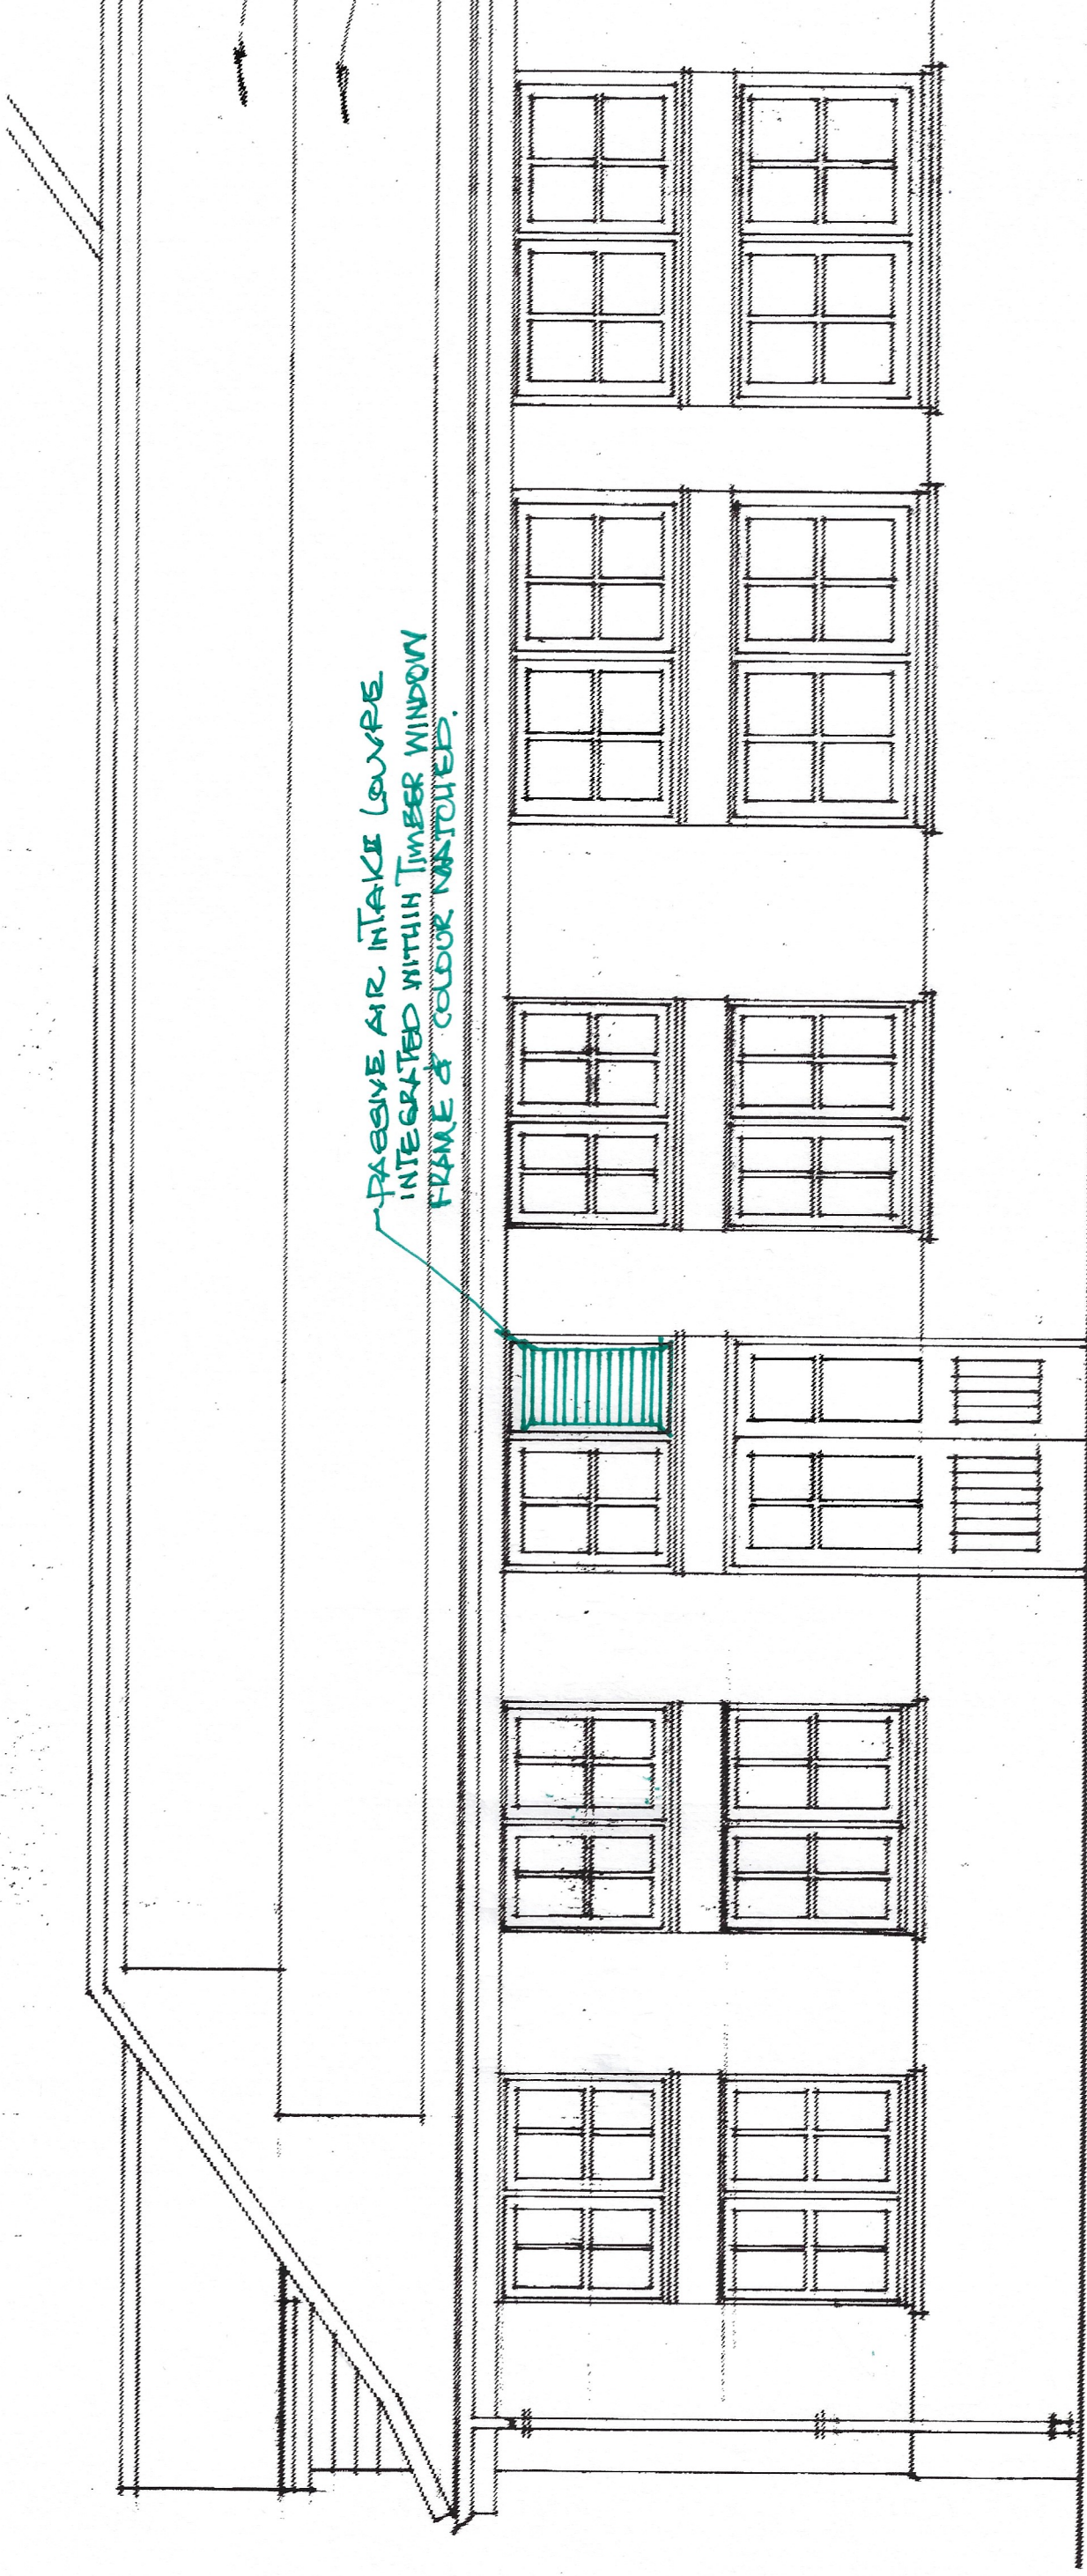

PROPOSED EAST ELEVATION of 75 GVL
Scale: 1 to 50 ; Date: May 2024;

HWB Y GORS.
PART EAST ELEVATION. - NOT TO SCALE.
LOCATION OF CAPE PASSIVE AIR INTAKE LOUVER.