


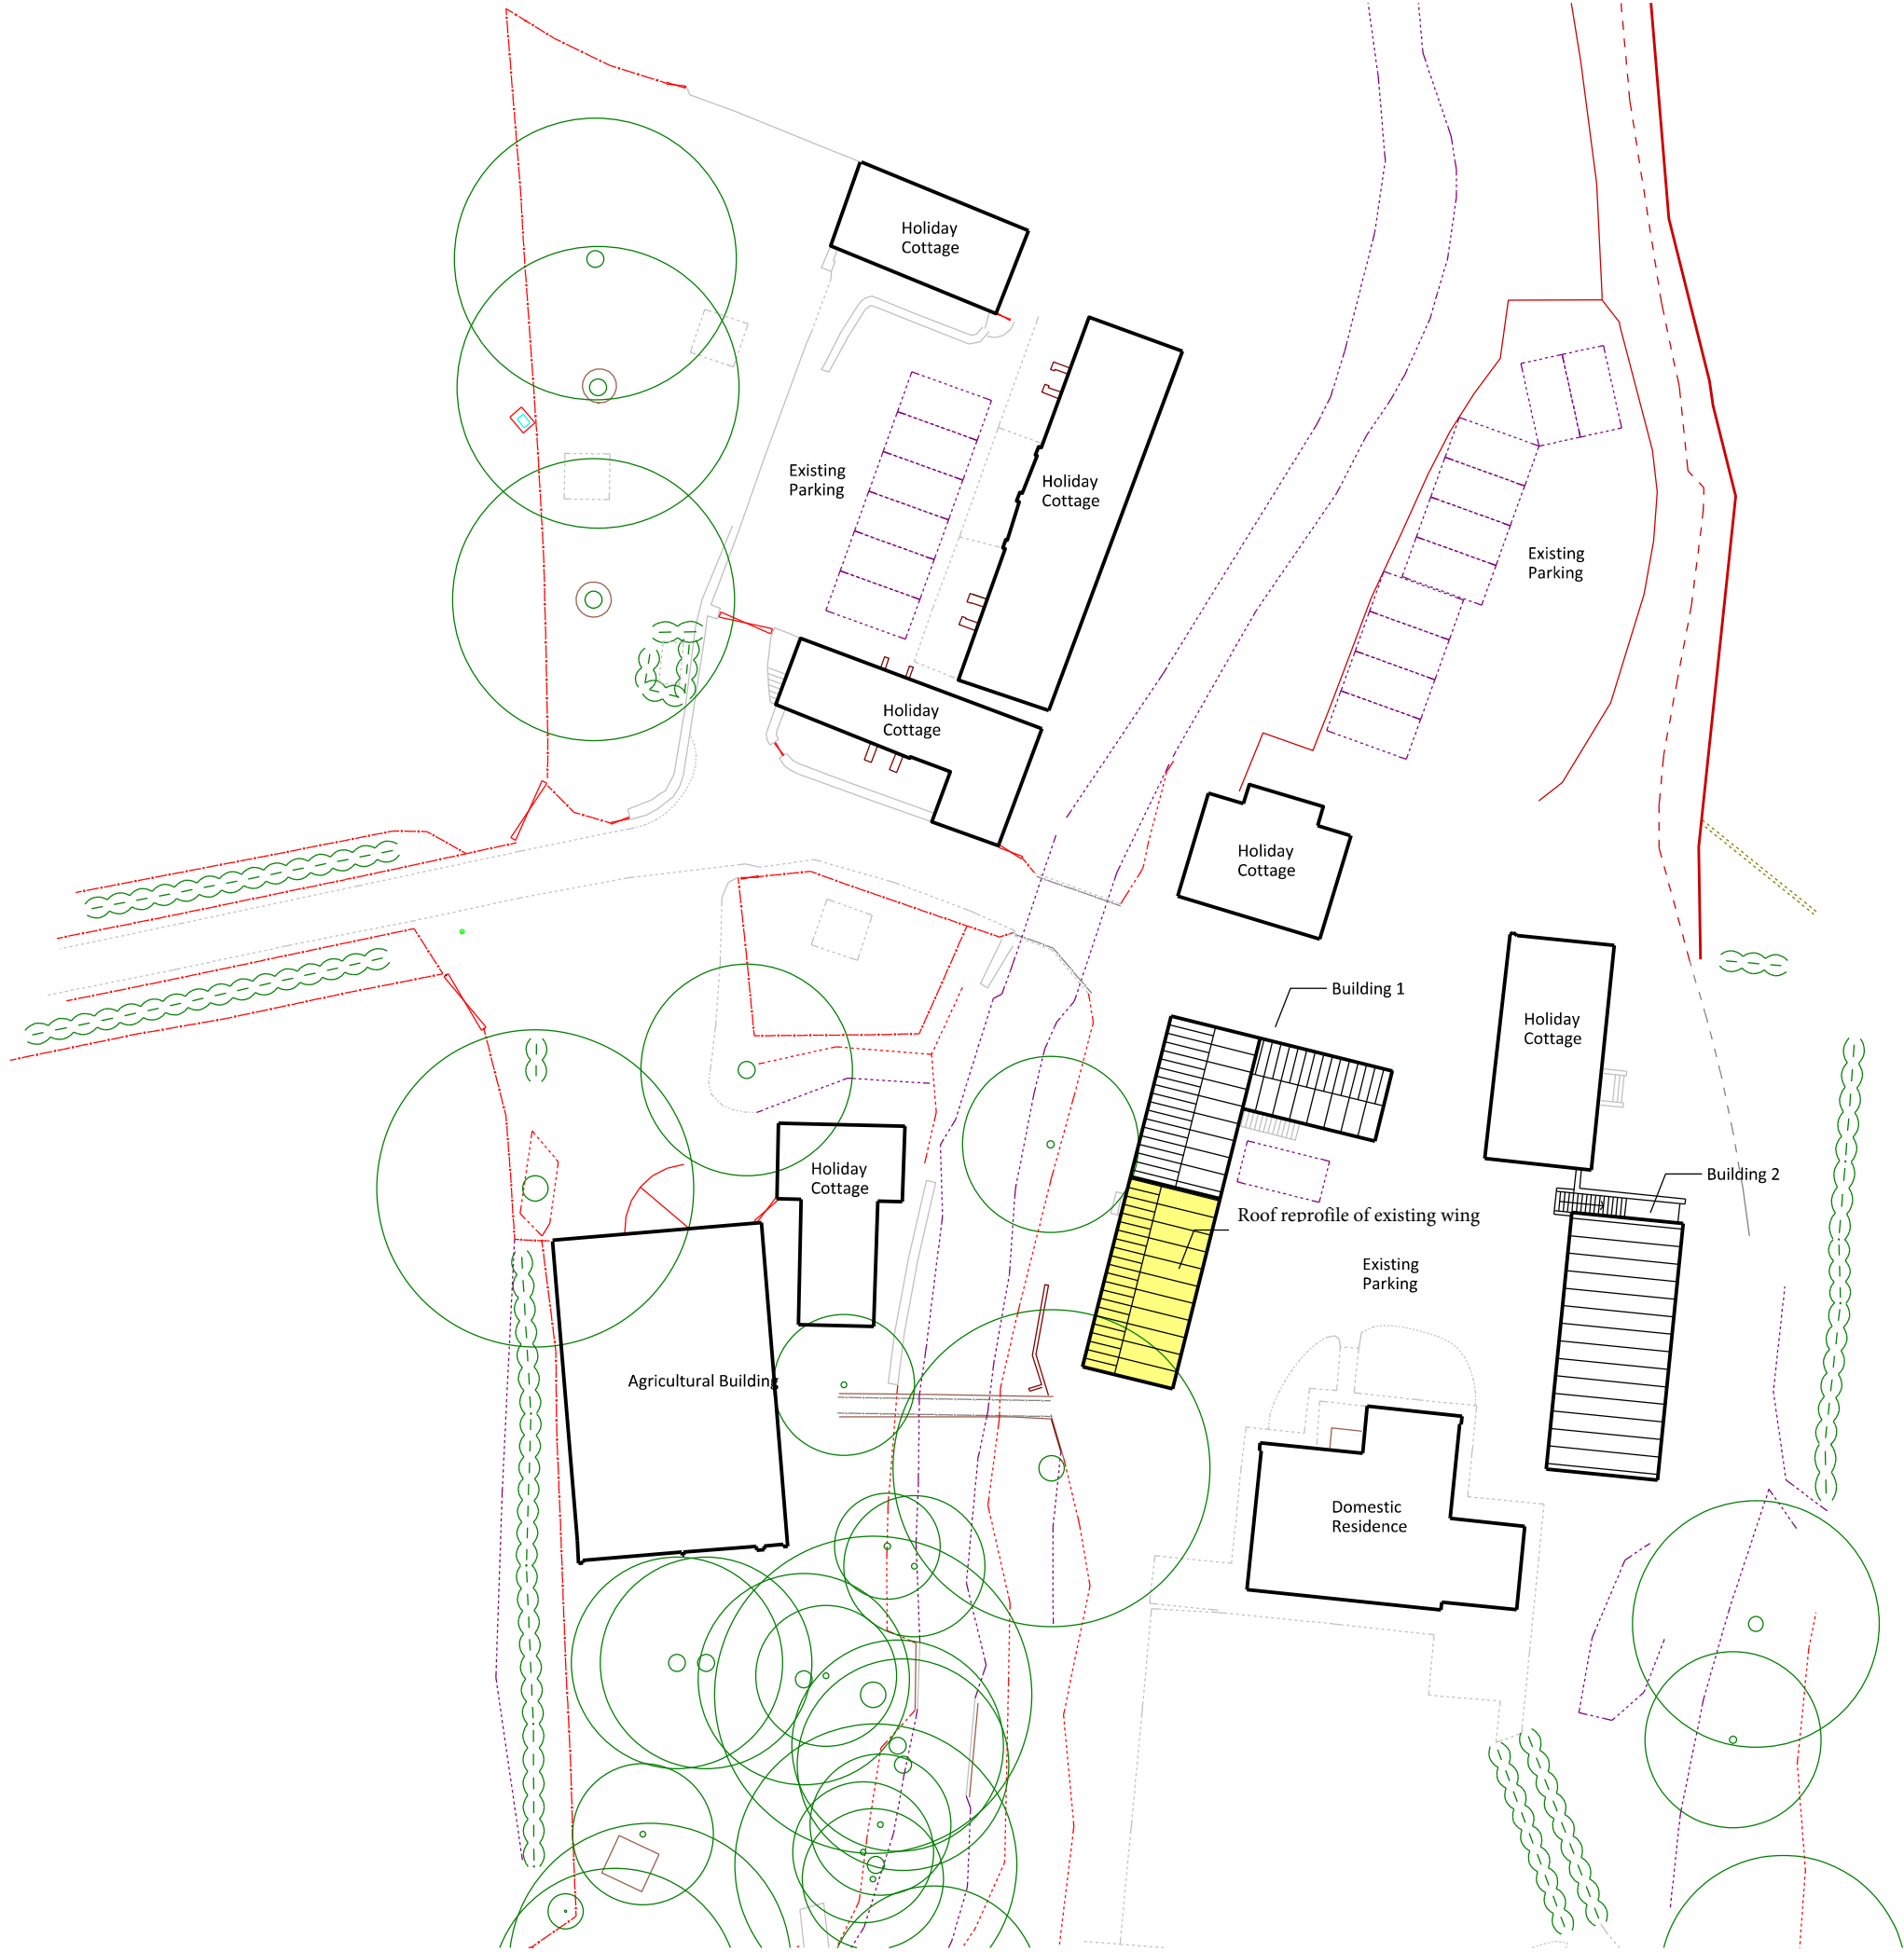

Notes:

© Rio Architects Ltd.

This drawing is copyright and must not be reproduced or disclosed to third parties without the prior written consent of Rio Architects Ltd.

This drawing is to be read in conjunction with all other relevant project drawings, specifications and schedules prepared by Rio Architects Ltd and any other relevant consultants, specialists or subcontractors.

CDM notes are provided to assist the contractor in managing residual hazards identified during the design stage. Any such notes do not relieve the contractor of their duties under all relevant CDM Regulations.



Rev	Description	Rev'd	Chk'd	Date

STATUS: **PLANNING APPLICATION**

SUITABILITY NUMBER KEY:	
WIP	
S0 - Work in Progress*	
SHARED	
S1 - Fit for co-ordination**	
S2 - Fit for information	
S3 - Fit for internal review and comment	
S4 - Fit for construction approval	
DOCUMENTATION	
D1 - Fit for costing	
D2 - Fit for tender	
D3 - Fit for contractor design	
D4 - Fit for manufacture/ procurement	
DOCUMENTATION - SIGN-OFF	
A - Fit for construction	
B - Fit for construction, with comments	
ARCHIVE	
AB - As Built	
FC - Final Construction	
* For internal pre-issue usage only.	
** For model file usage only.	

Rio

studio@rioarchitects.com
www.rioarchitects.com
@rioarchitects

Rio Cardiff
21a Allensbank Road
Cardiff CF14 3PN
+44 (0)29 2025 0066

Rio London
19 21 Hatton Garden
London EC1N 8BA
+44 (0)20 3691 7565

**Swansea Valley
Holiday Cottage**

PROJECT TITLE :
**Plas Farm Building
Regeneration and
Conversion**

DRAWING TITLE :
Proposed Site Plan

DRAWN BY : **AB** CHECKED BY : APPROVED BY : **AB**

JOB NO : **0274** SCALE : 1: 200 @ A1 / 1:400 @ A3

SUITABILITY :		S2					
DATE :		31/01/2022		REVISION:		-	
PROJECT	ORIGIN	VOLUME	LEVEL	TYPE	DISCIP.	NUMBER	
0274	RIO	01	XX	DR	A	09003	