




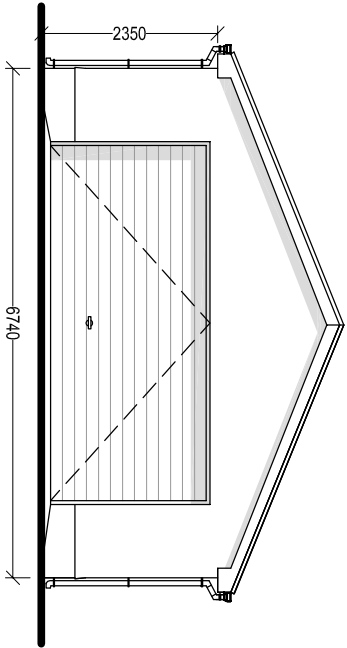


PROPOSED FRONT ELEVATION
Scale 1:100

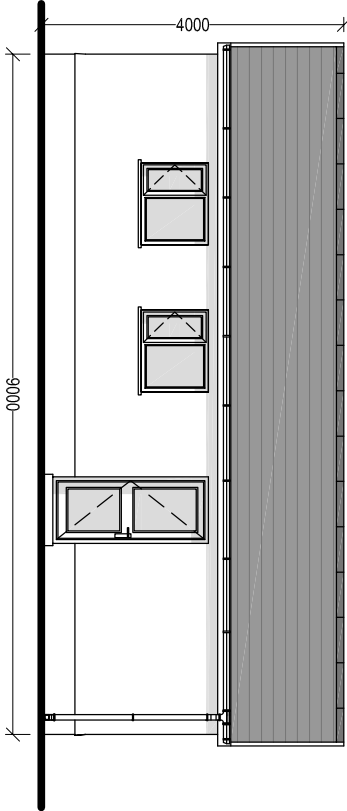


PROPOSED SIDE ELEVATION
Scale 1:100

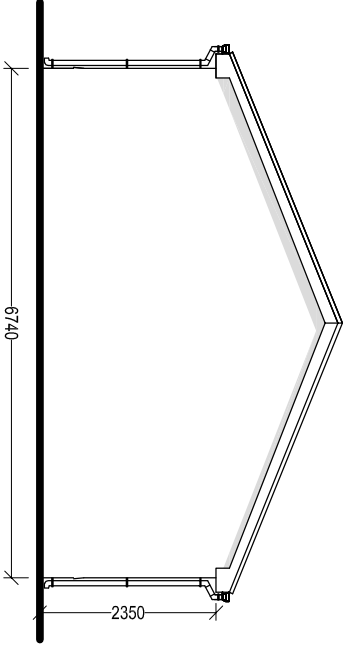

PROPOSED REAR ELEVATION
Scale 1:100

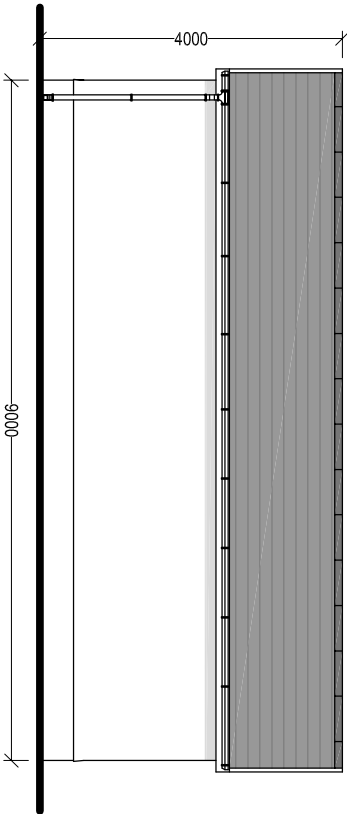

PROPOSED SIDE ELEVATION
Scale 1:100

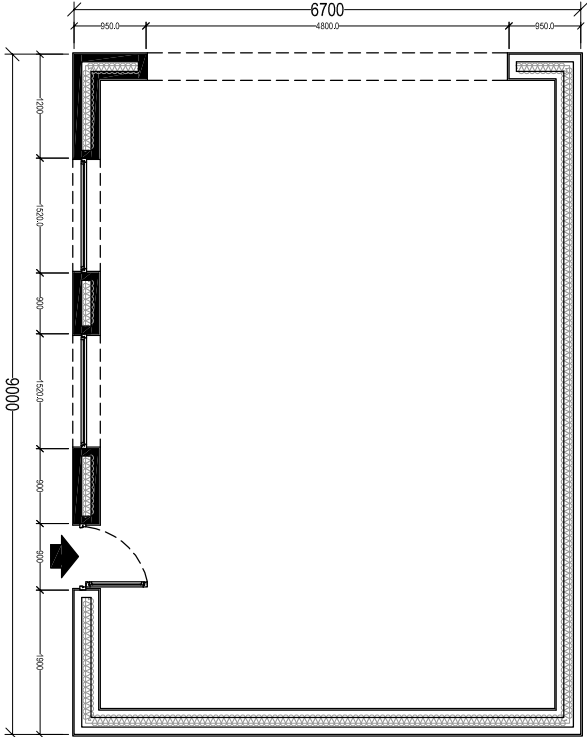

PROPOSED GARAGE FLOOR PLAN
Scale 1:100

Client: Mr. D. Bennett Dolgoch Pontardawe Road, Rhydyfro Neath Port Talbot SA8 4SX			
Project Title: PROPOSED DETACHED GARAGE			
Cwm Planning & Design Ltd. (Civil, Structural & Architectural) General Notes: 1. Do not scale from this drawing take figured dimensions only. 2. Dimensions are in millimetres unless otherwise stated.			
Drawing Issue: PLANNING			
Drawing Title: PROPOSED GARAGE ELEVATIONS & FLOOR PLAN			
Drawing No:	05	Revision:	A
Date:	28-06-2015	Revised:	02-09-2024
Scale(s):	1:100	Paper Size:	A3