



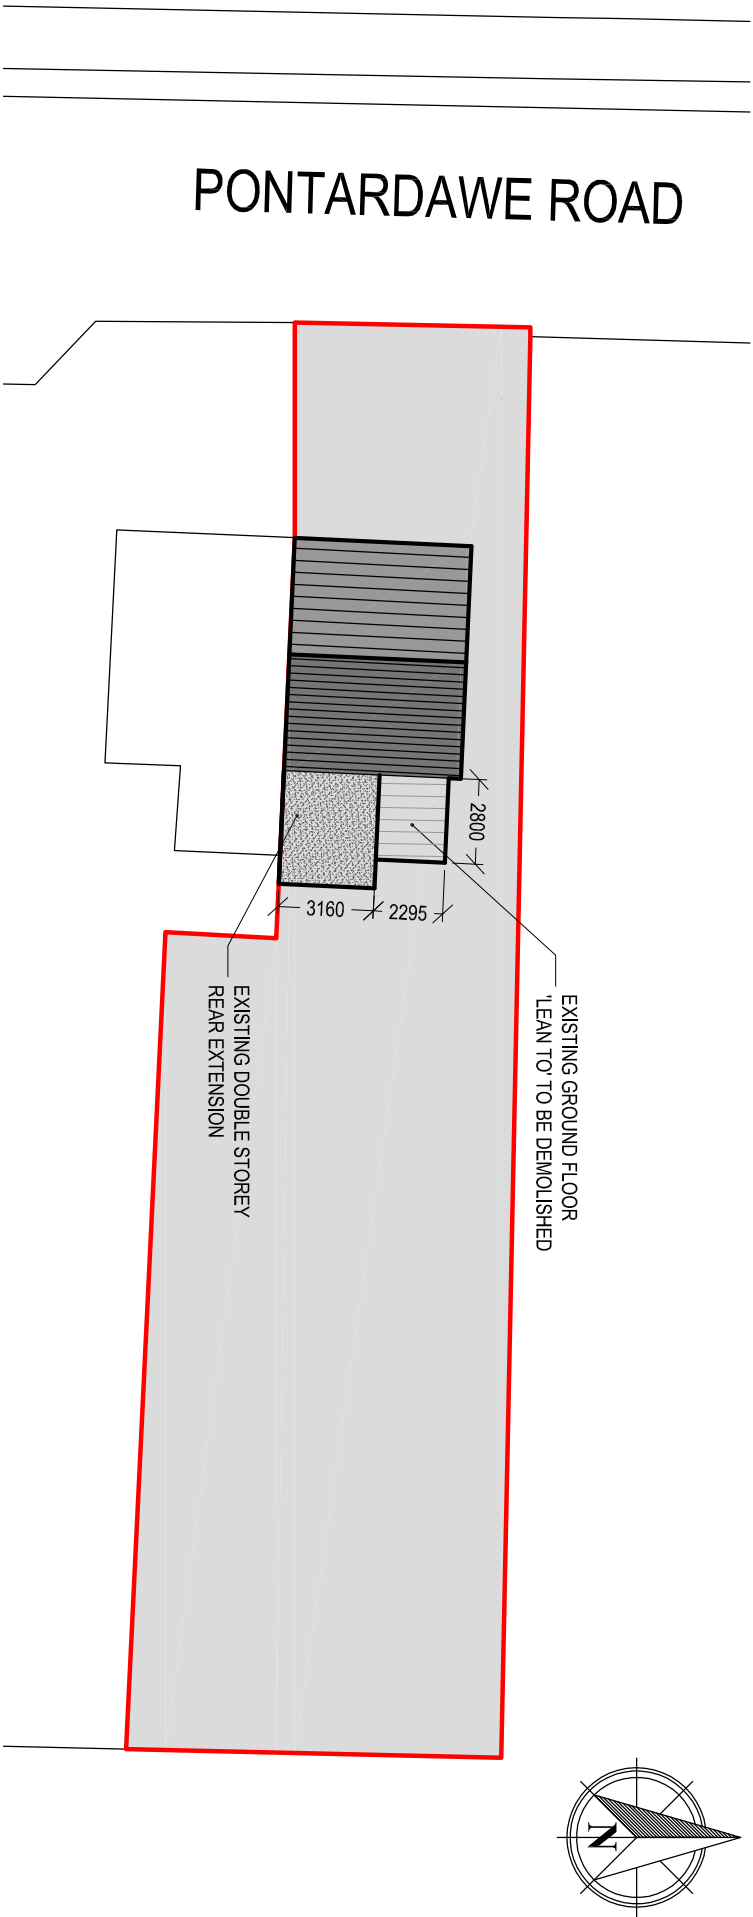

EXISTING SITE BLOCK PLAN / ROOF PLAN

Scale 1:250

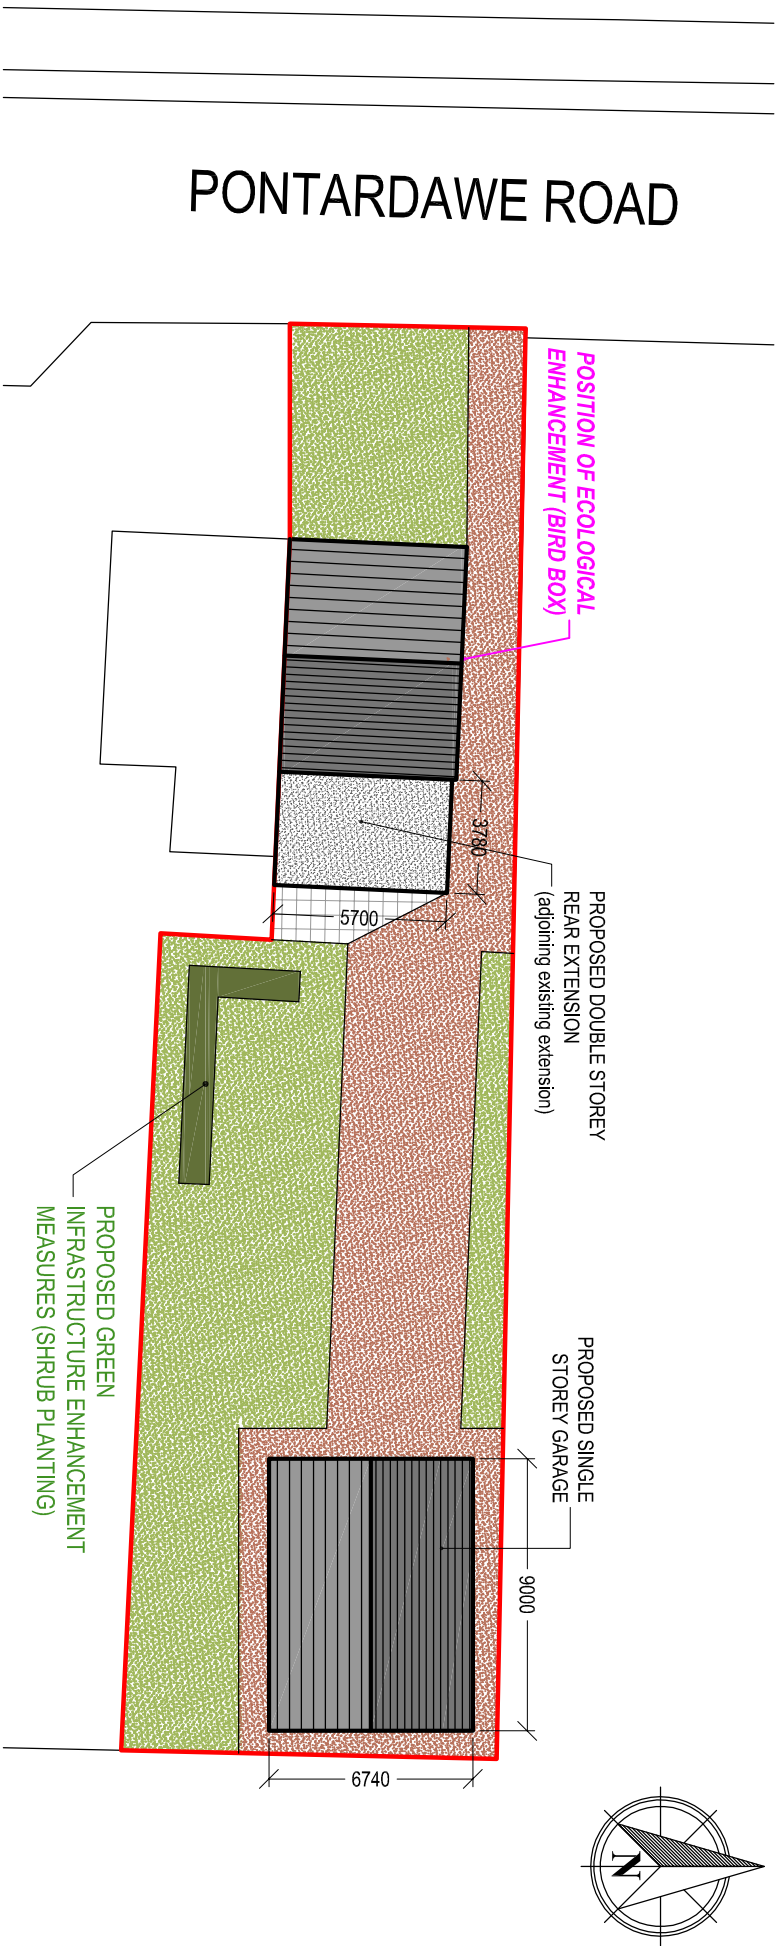

PROPOSED SITE BLOCK PLAN / ROOF PLAN

Scale 1:250

Client: Mr. D. Bennett Dolgoch Pontardawe Road, Rhyd/ŷfo Neath Port Talbot SA8 4SX			
Project Title: PROPOSED DOUBLE STOREY REAR EXTENSION			
General Notes: 1. Do not scale from this drawing, take figured dimensions only. 2. Dimensions are in millimetres unless otherwise stated. Drawing Issue: PLANNING			
Drawing Title: EXISTING & PROPOSED SITE BLOCK PLANS			
Drawing No: 02		Revision: B	
Date: 28-06-2015		Revised: 02-09-2024	
Scale(s): 1:250		Paper Size: A3	