



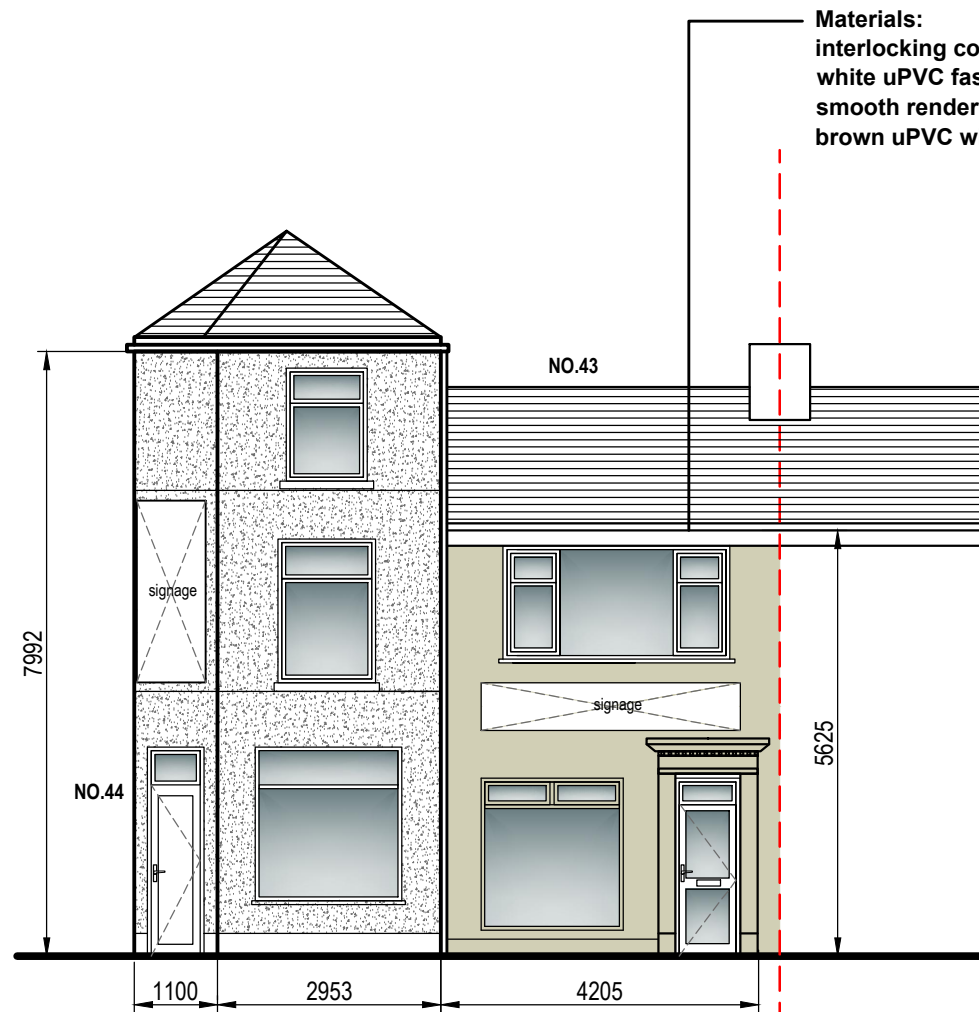


Existing Front Elevation scale 1:100 @A3

Materials:
interlocking concrete roof tile
white uPVC fascia's, soffits and guttering
smooth render finish painted cream
brown uPVC windows and doors

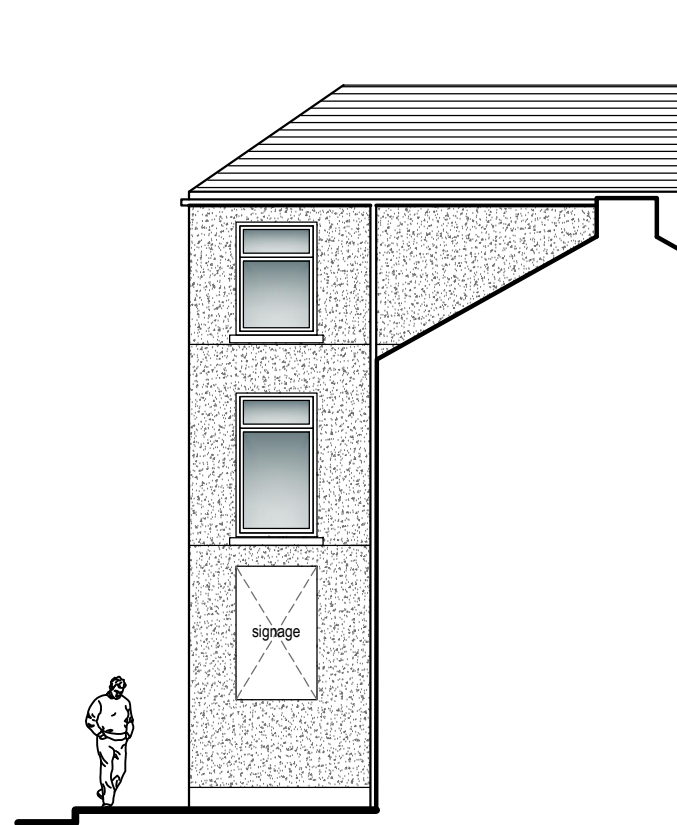

Existing Side Elevation scale 1:100 @A3

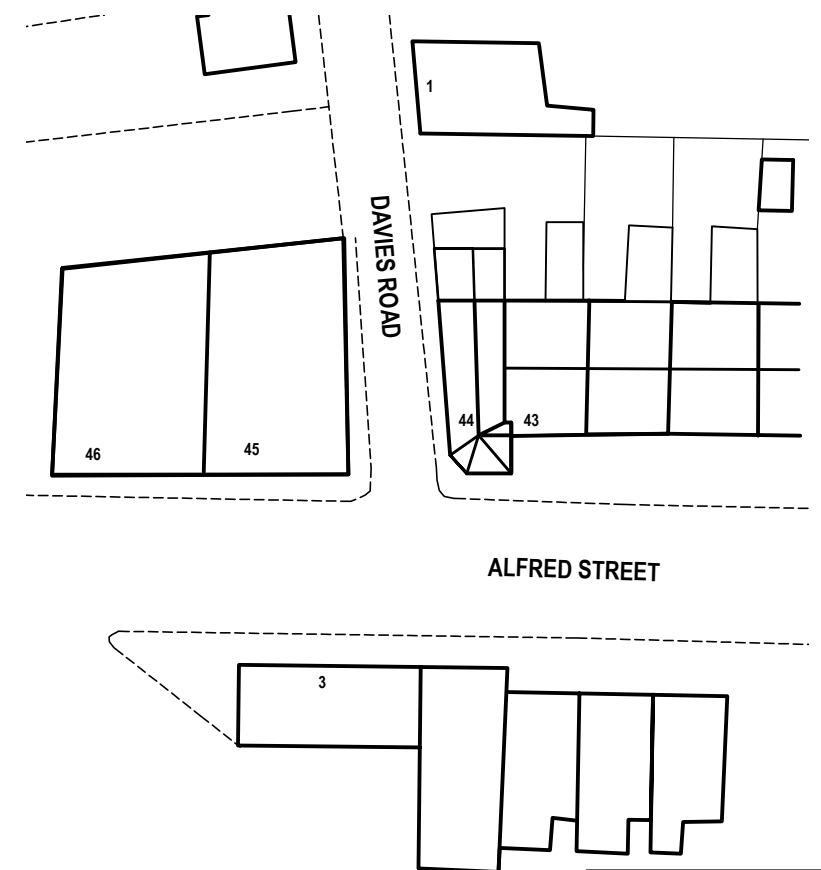

Roof Plan & Site Location Plan
scale 1:500 @A3

NOTE:

The Contractor is to check and verify all building and site dimensions, levels and sewer invert levels at connection points before work starts.

This drawing must be read with and checked against any structural or other specialist drawings provided.

The Contractor is to comply in all respects with the current Building Regulations whether or not specifically stated on these drawings.

This drawing is not intended to show details of foundation or ground conditions. Each area of ground relied upon to support the structure depicted must be investigated by the Contractor and suitable methods of foundation be provided.

Rev.	By	Date

DESIGN VISION 5

Contact: Angharad Randall
Email: Design_Vision_5@hotmail.com
Tel No: 07853 169 142

SITE ADDRESS:
First Mortgage Solutions
43 & 44 Alfred Street
Neath SA11 1EH

DRAWING TITLE:
Existing Elevations

PLANNING APPLICATION

	DRAWN BY: AR	SCALE: A3 @ 1:100	DATE: 06/2024
ArchDesigner AR	SYSTEM PROJECT NUMBER: 134 - 2024	DRWG NO.: 02	REVISION: -

Materials:
interlocking concrete roof tile
white uPVC fascia's, soffits and guttering
pebble dash render finish
white uPVC windows and doors



Existing Side Elevation scale 1:100 @A3