

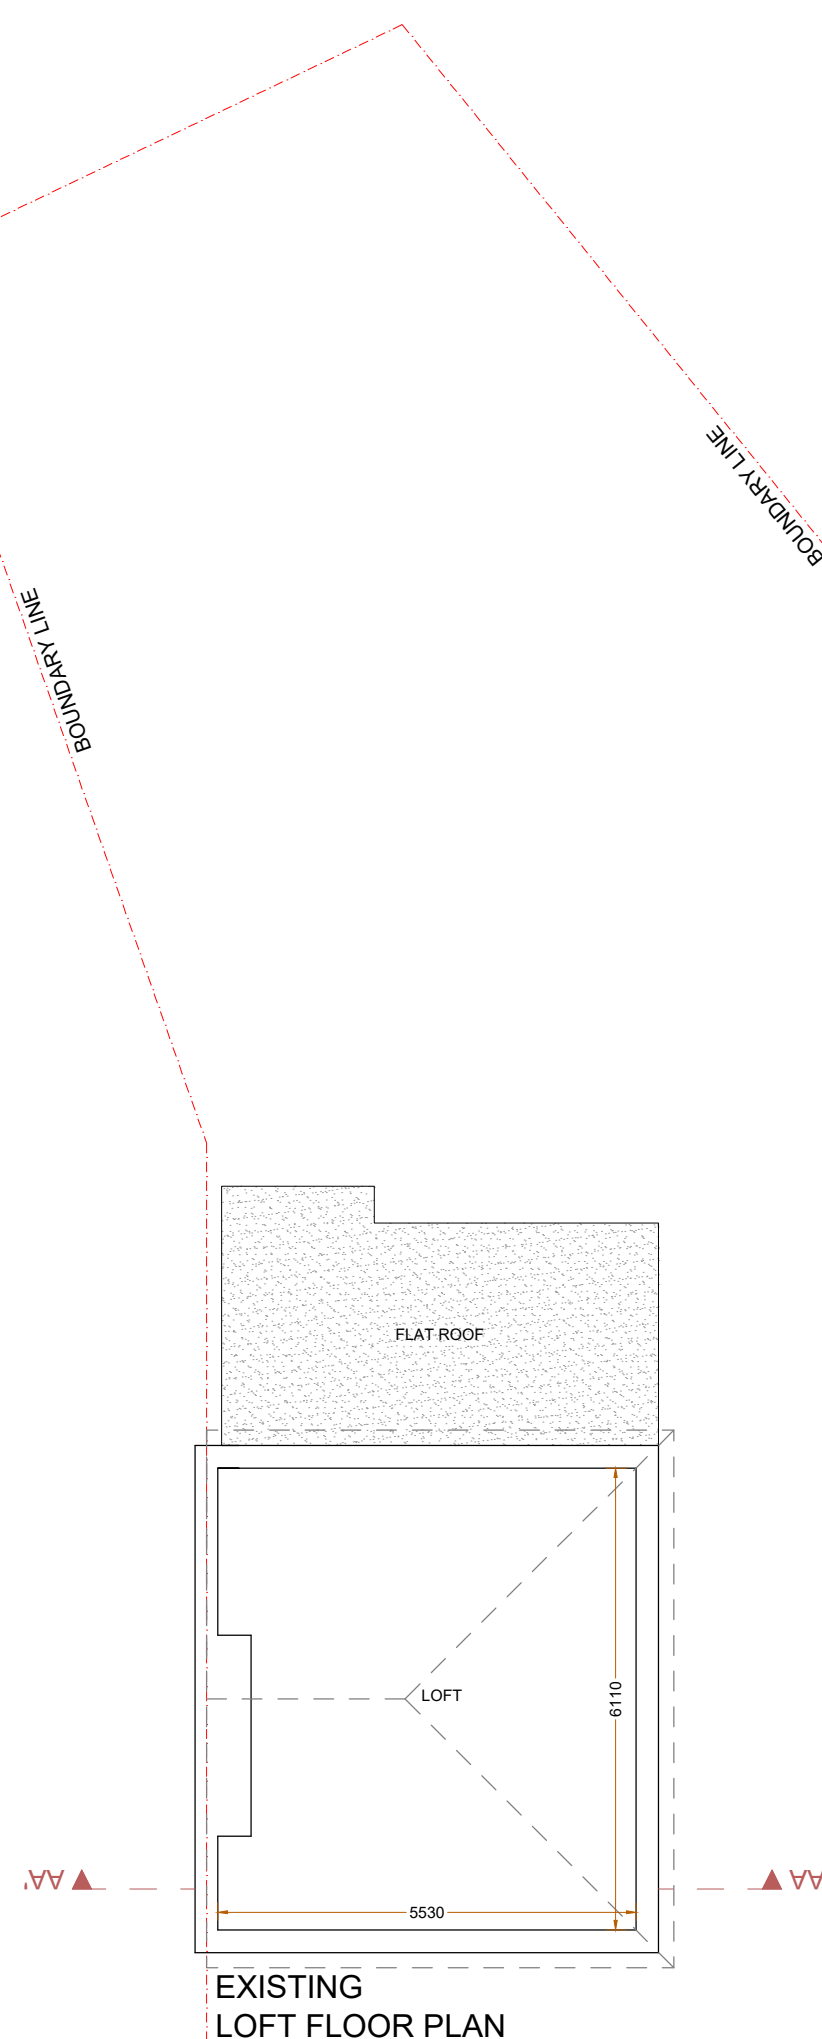
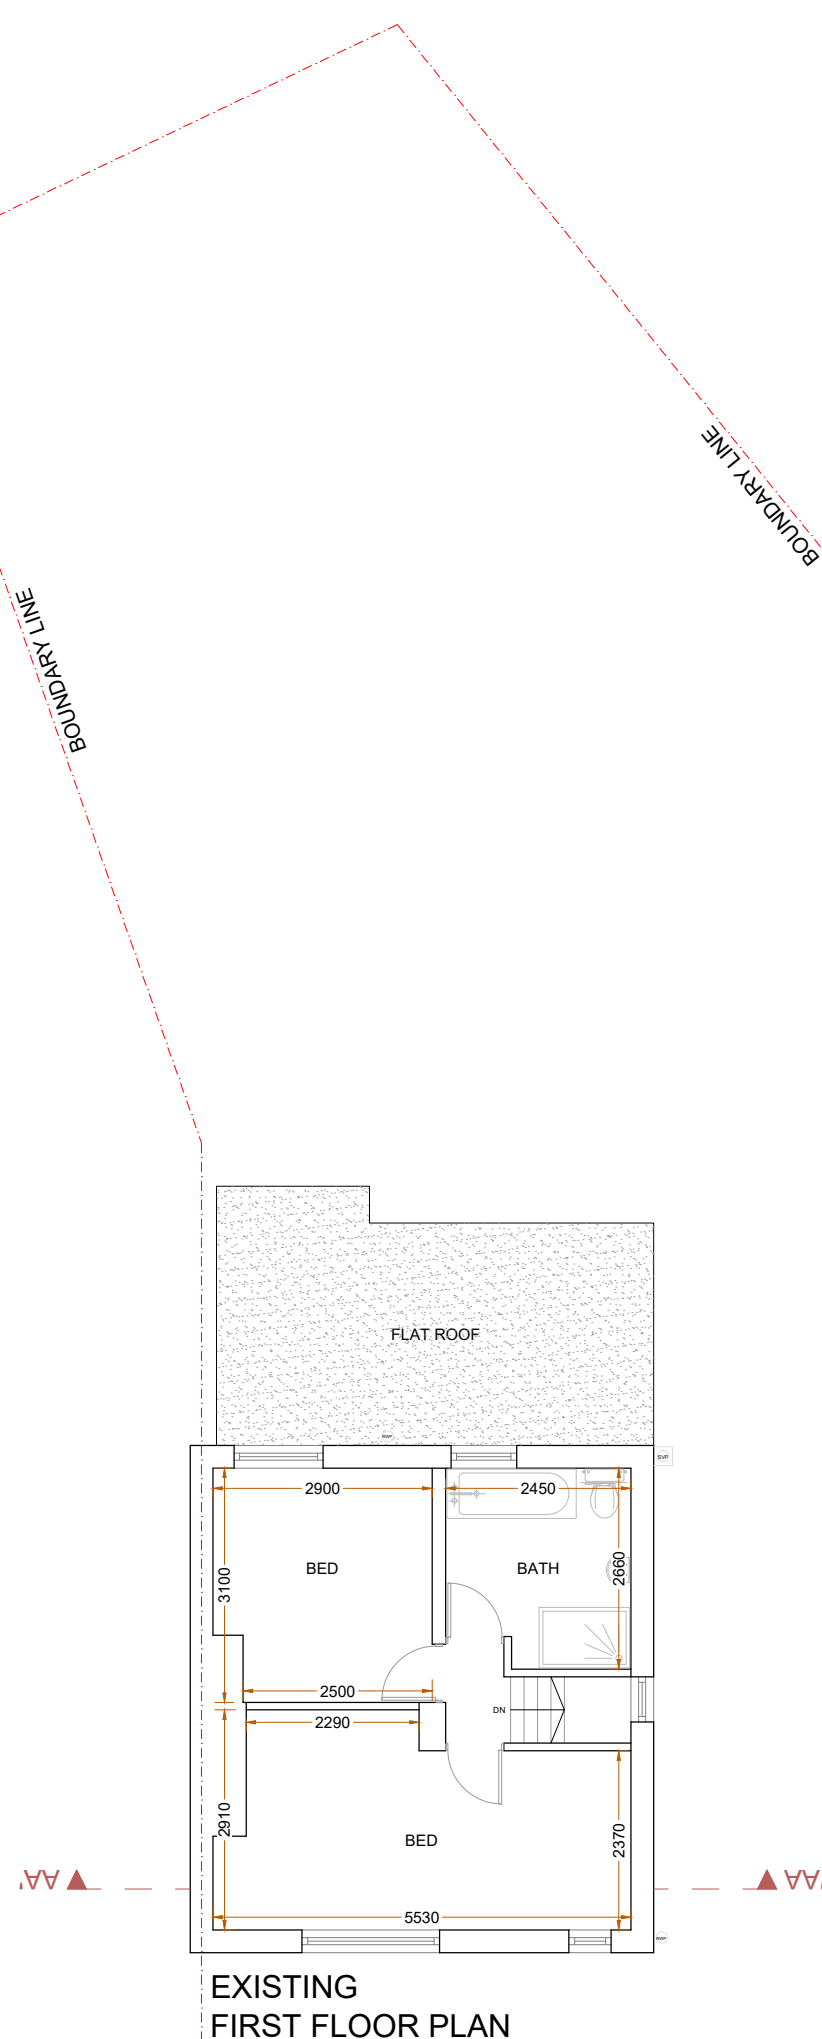
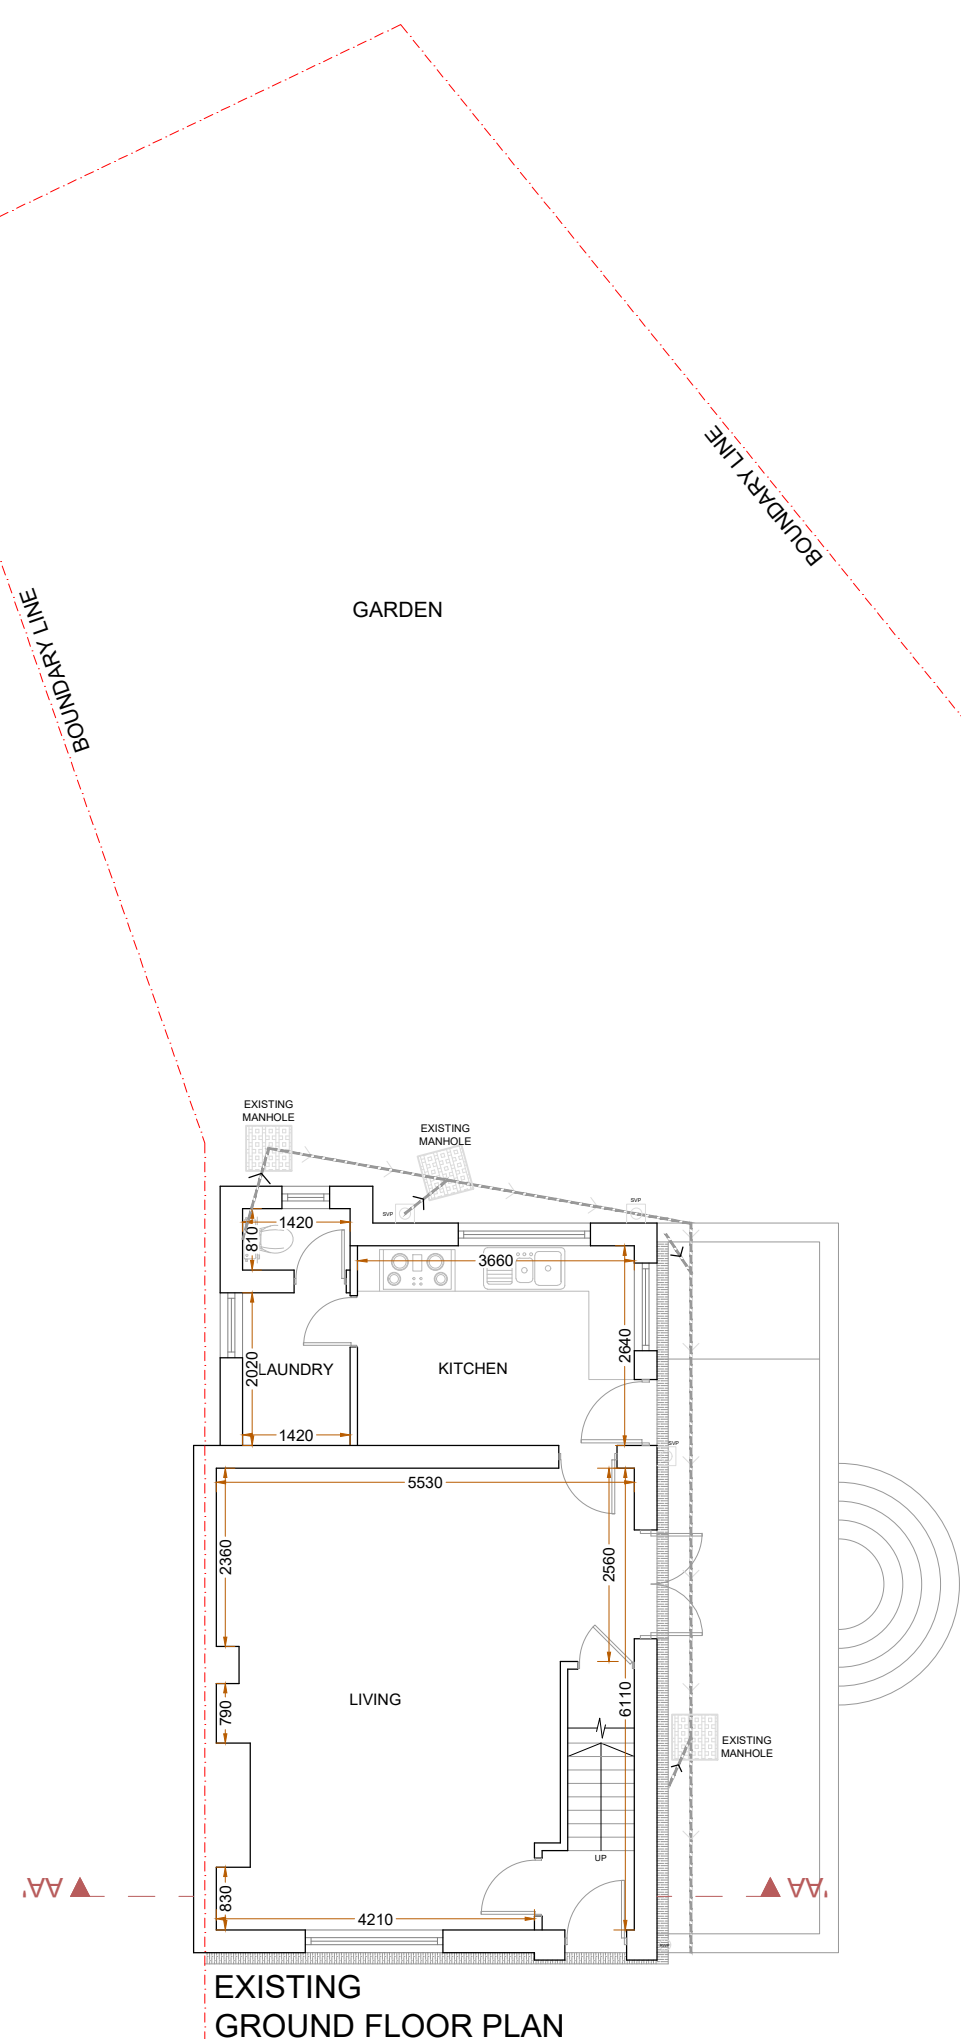


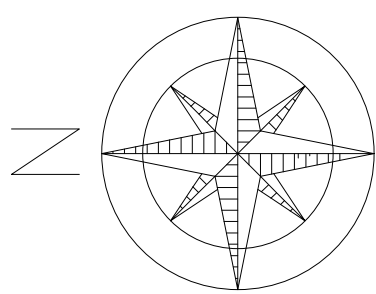





A	13.07.24	DA ISSUE AMENDMENT	GK BY

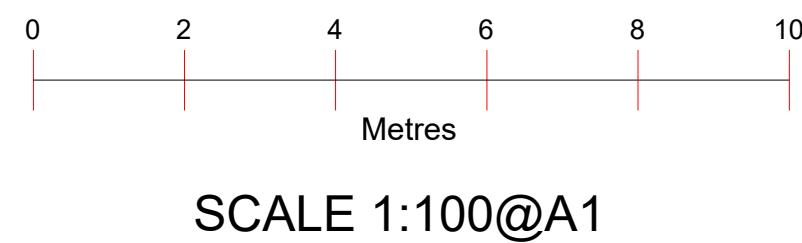


Project :	Proposed 2 Story Side & single Storey Rear Extension With Loft Conversion
Date :	13/07/24

Sheet Title :	Existing Floor Plans
Sheet no :	01

Address :	51 Brynglas Avenue PORT TALBOT SA12 9LF
Applicant :	Chris

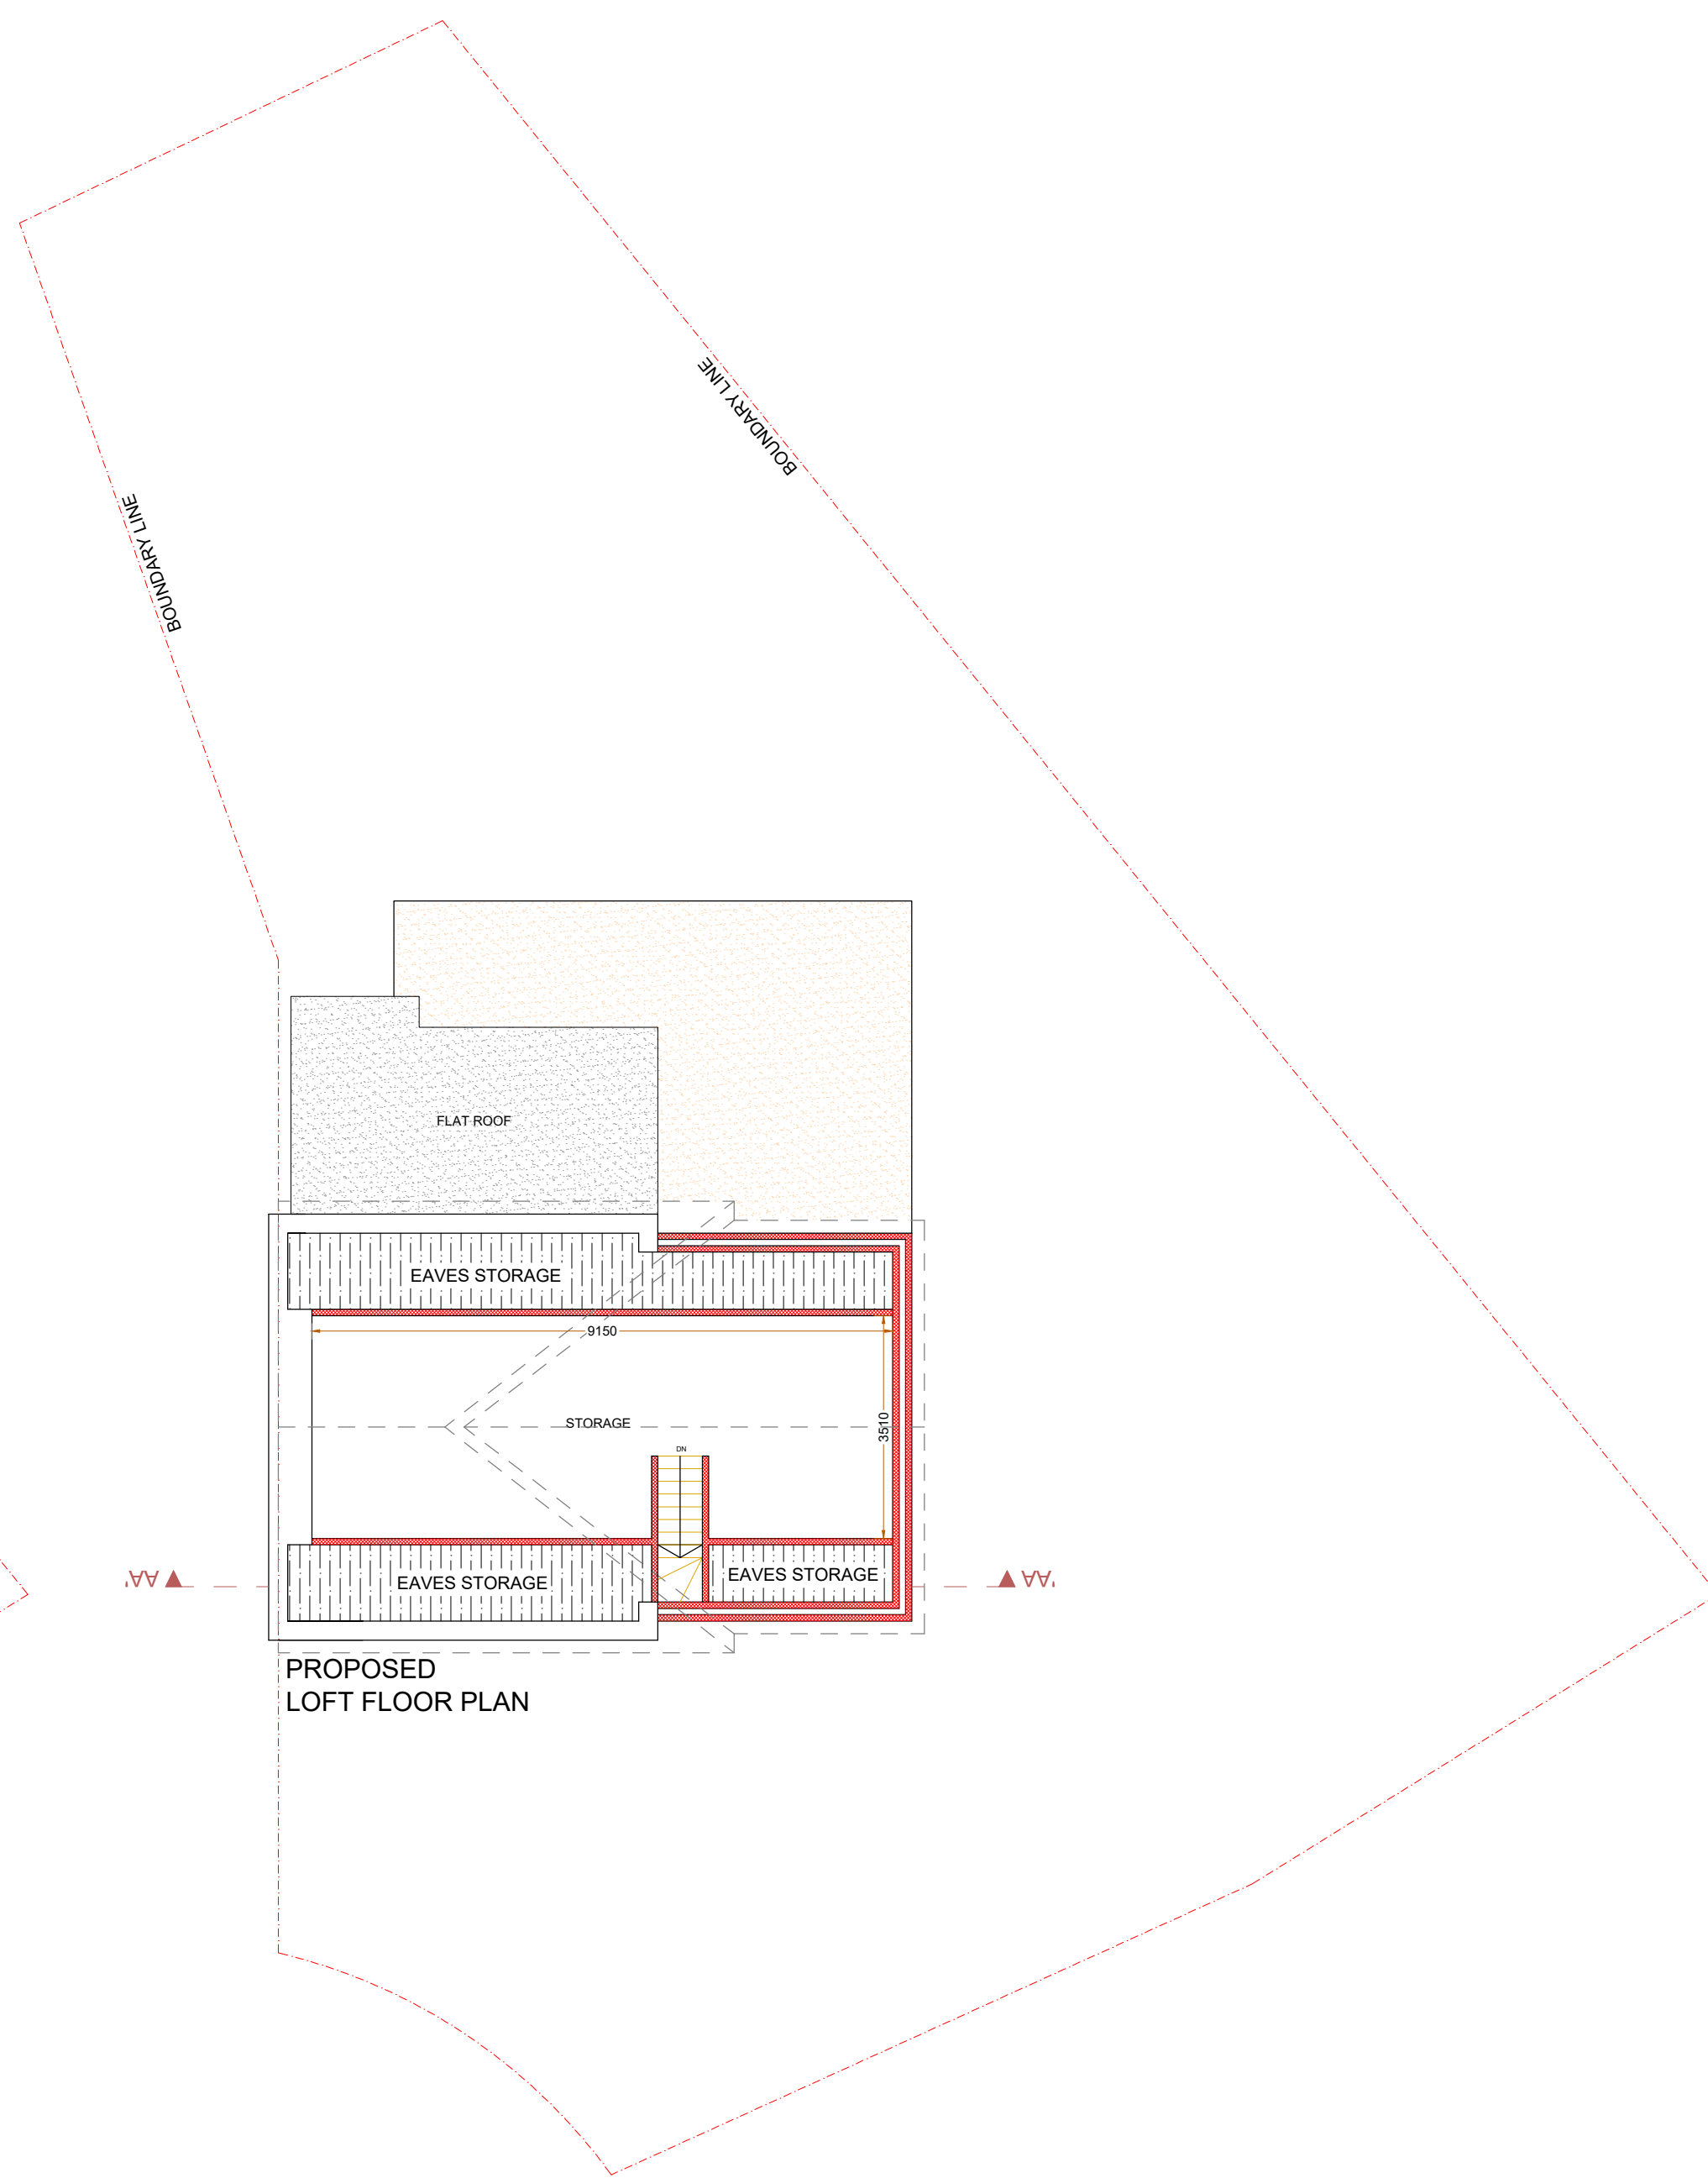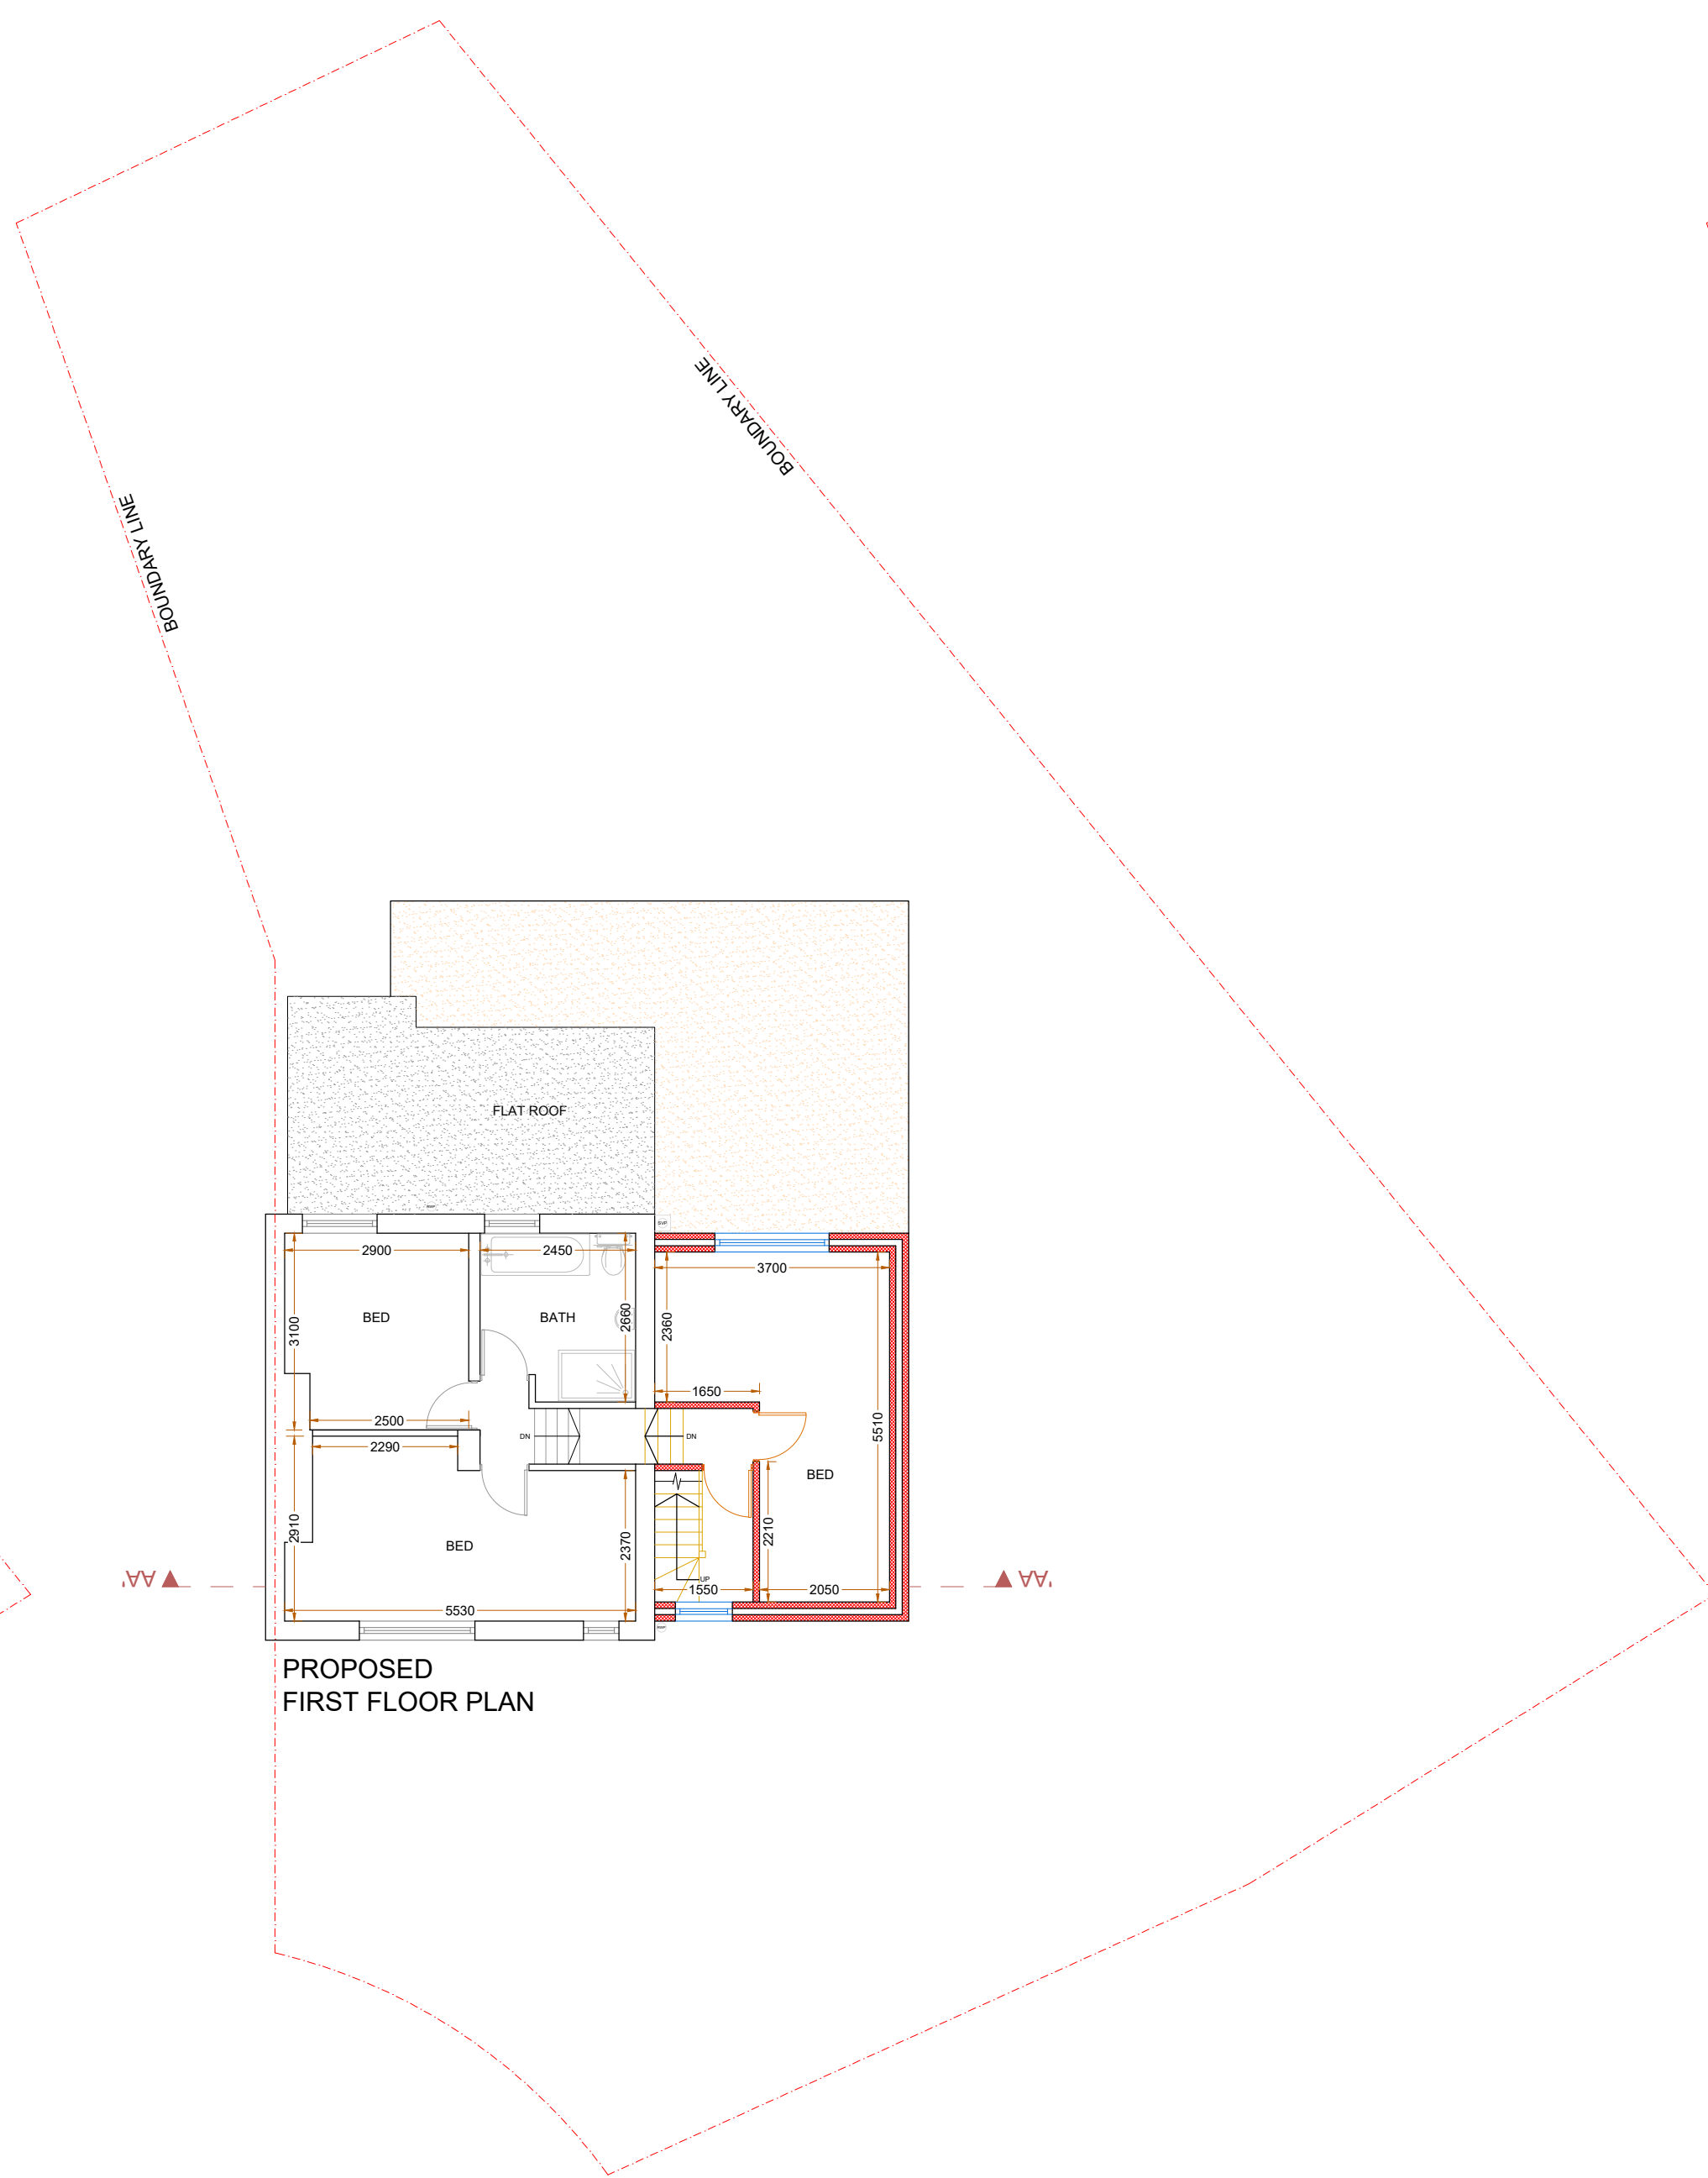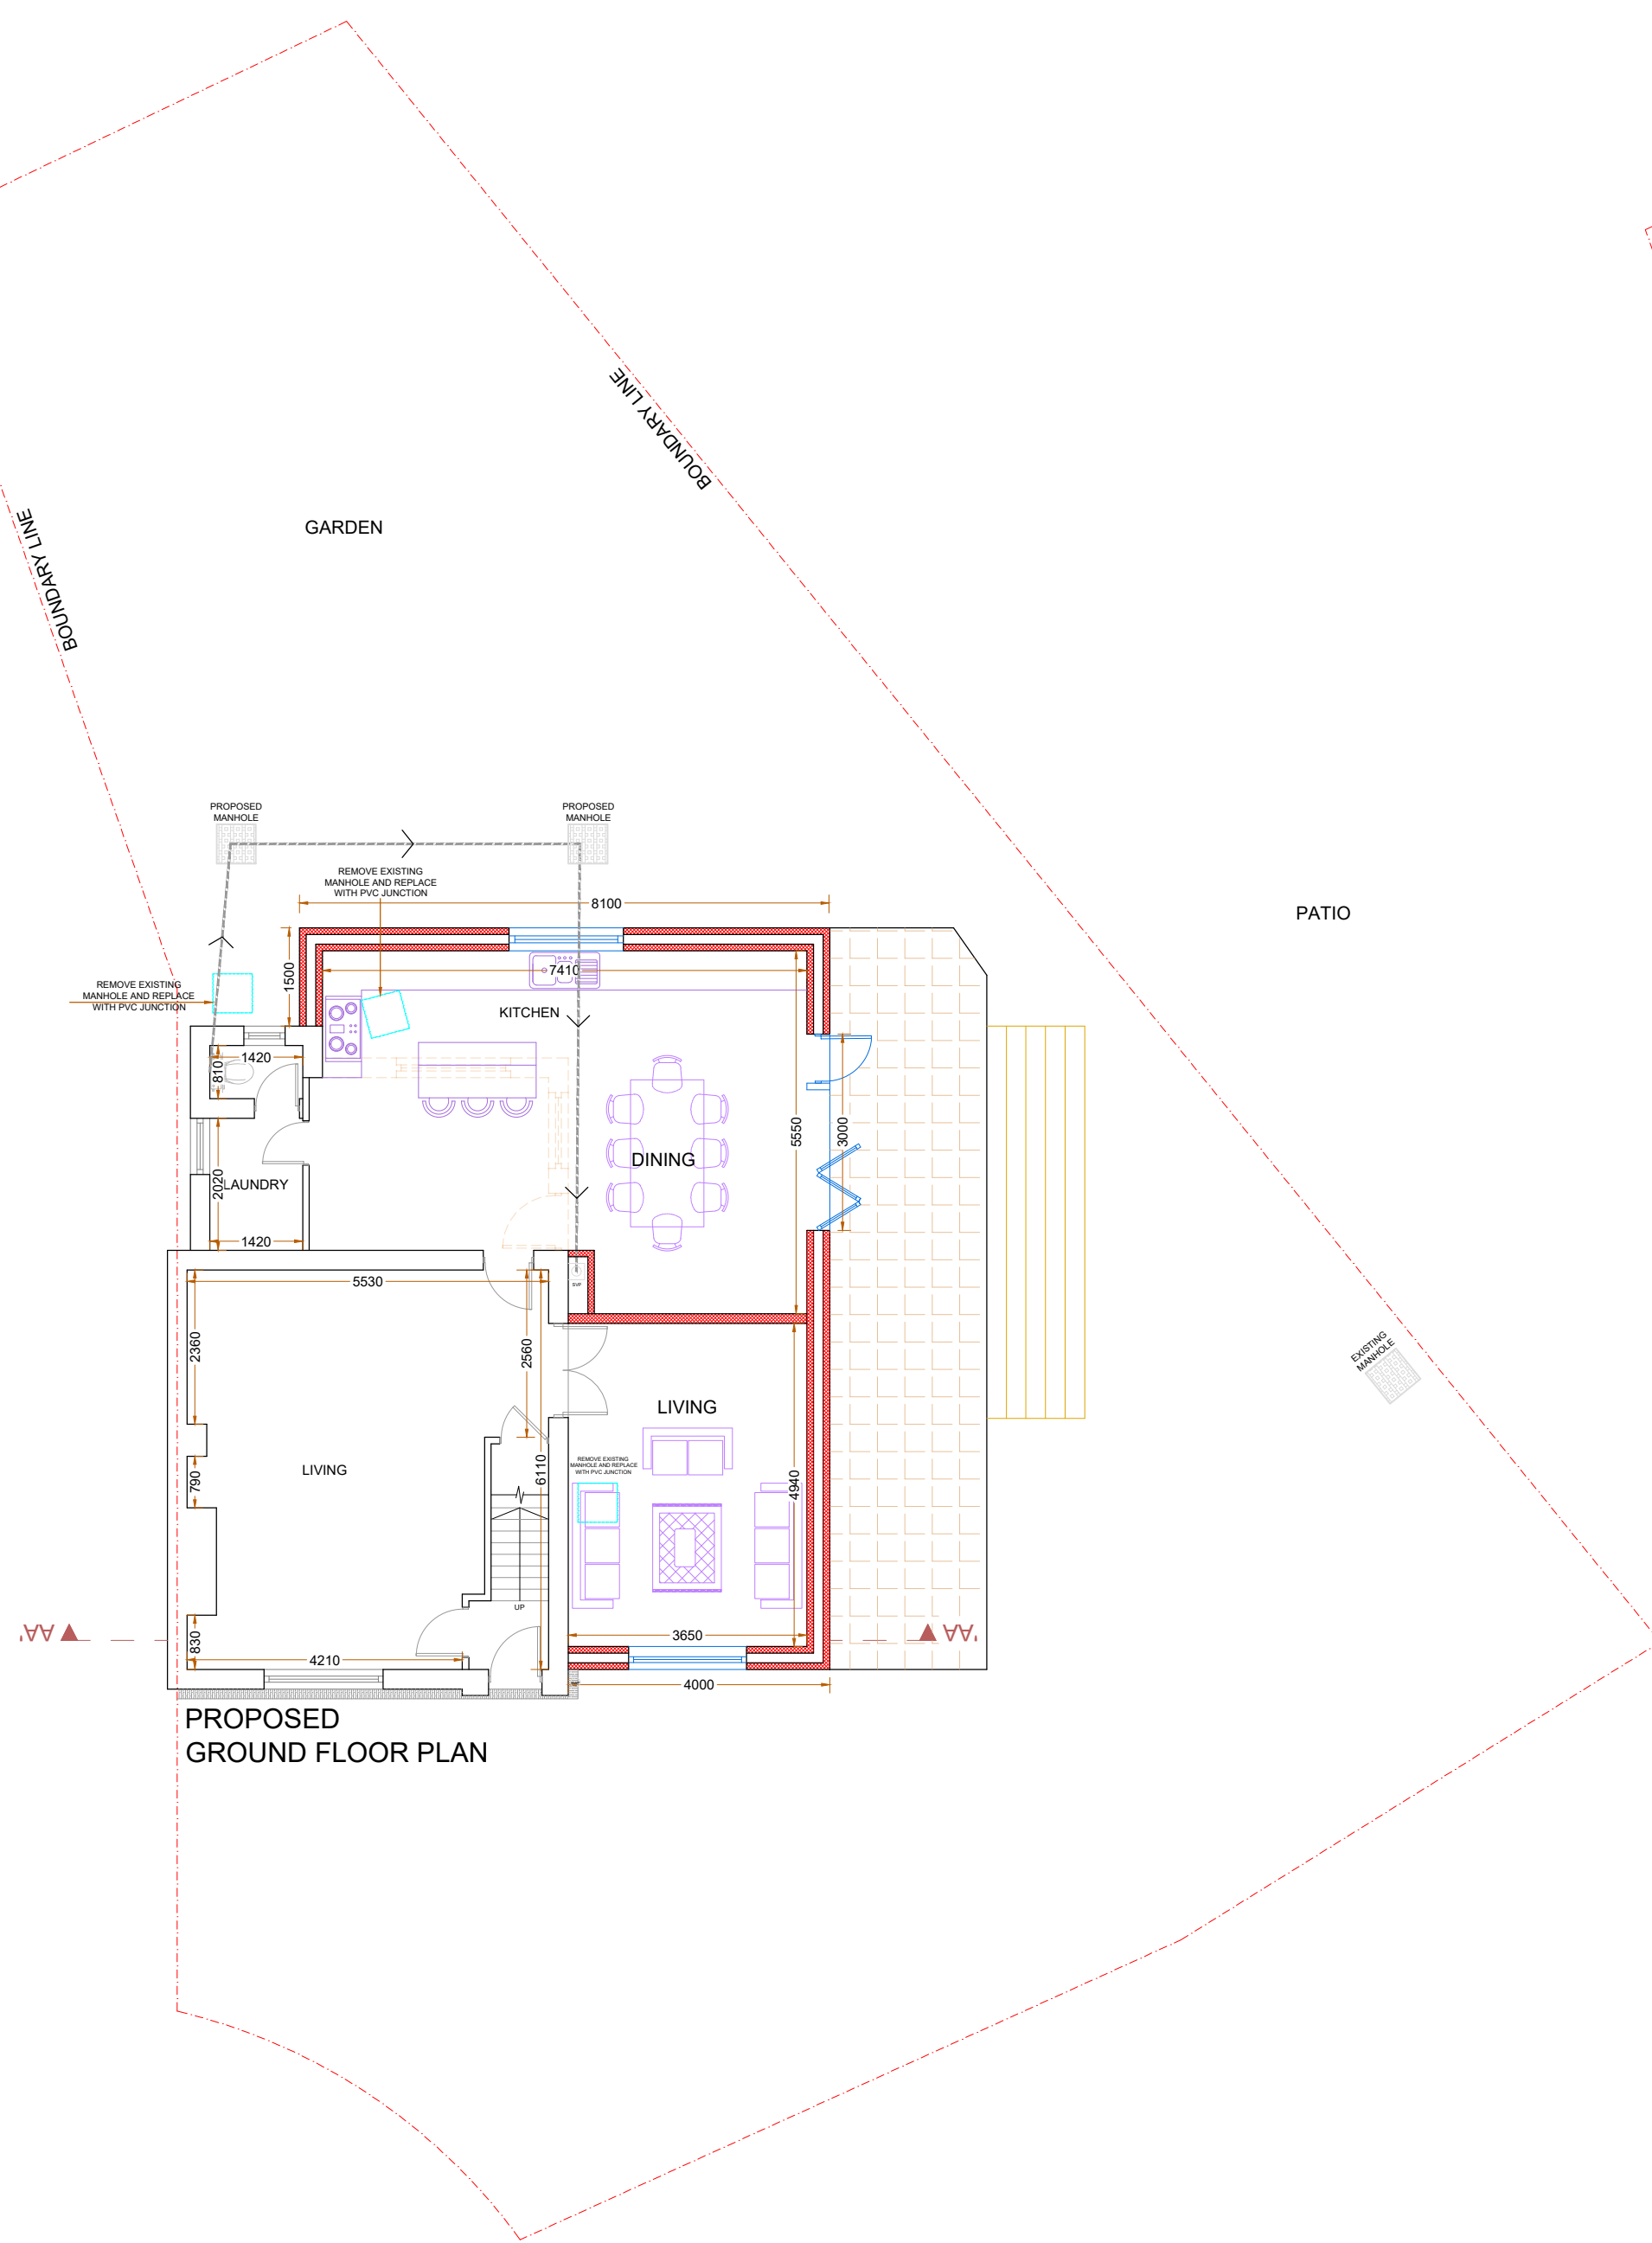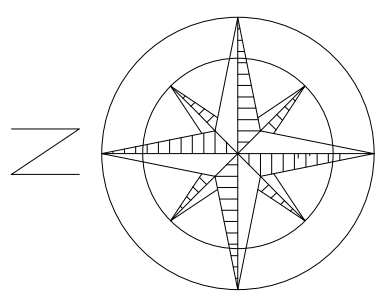




A	13.07.24	DA ISSUE AMENDMENT	GK BY

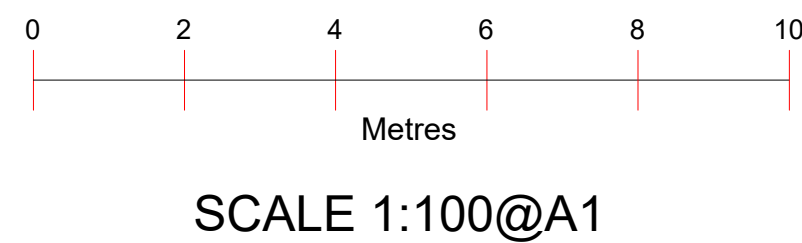


Project :	Proposed 2 Story Side & single Storey Rear Extension With Loft Conversion
Date :	13/07/24

Sheet Title :	Proposed Floor Plans
Sheet no :	02

Address :	51 Brynglas Avenue PORT TALBOT SA12 9LF
Applicant :	Chris

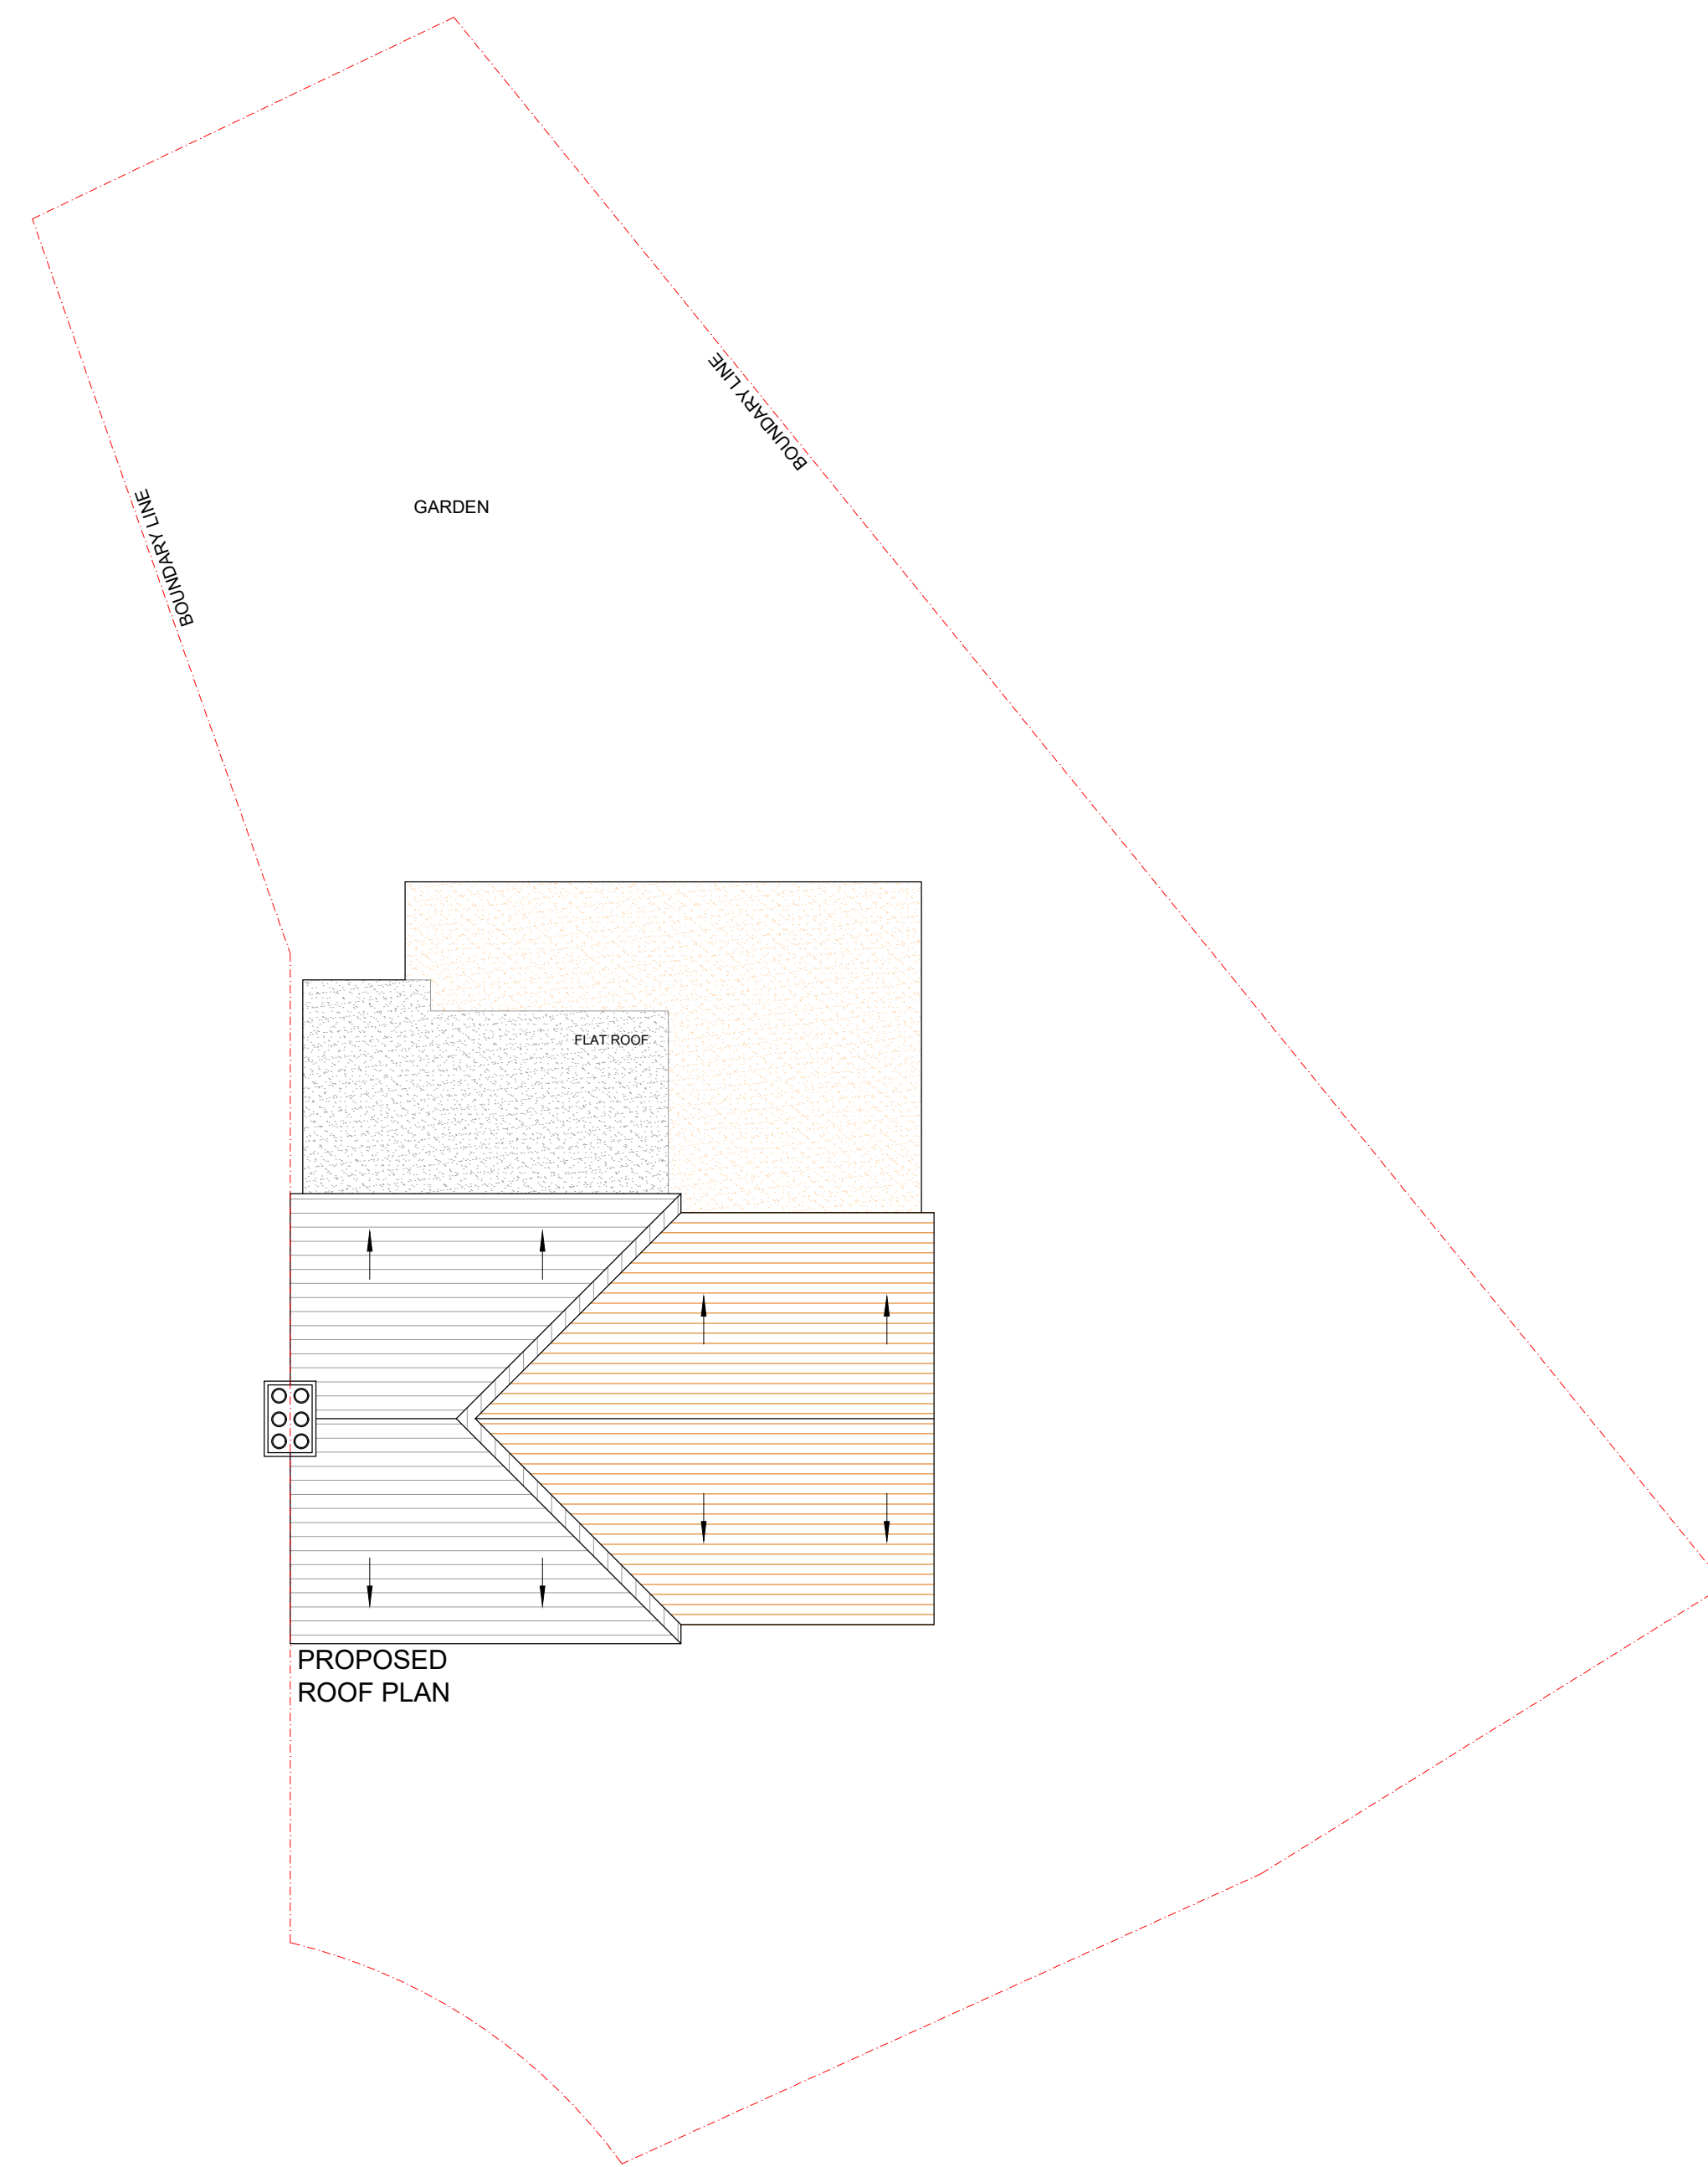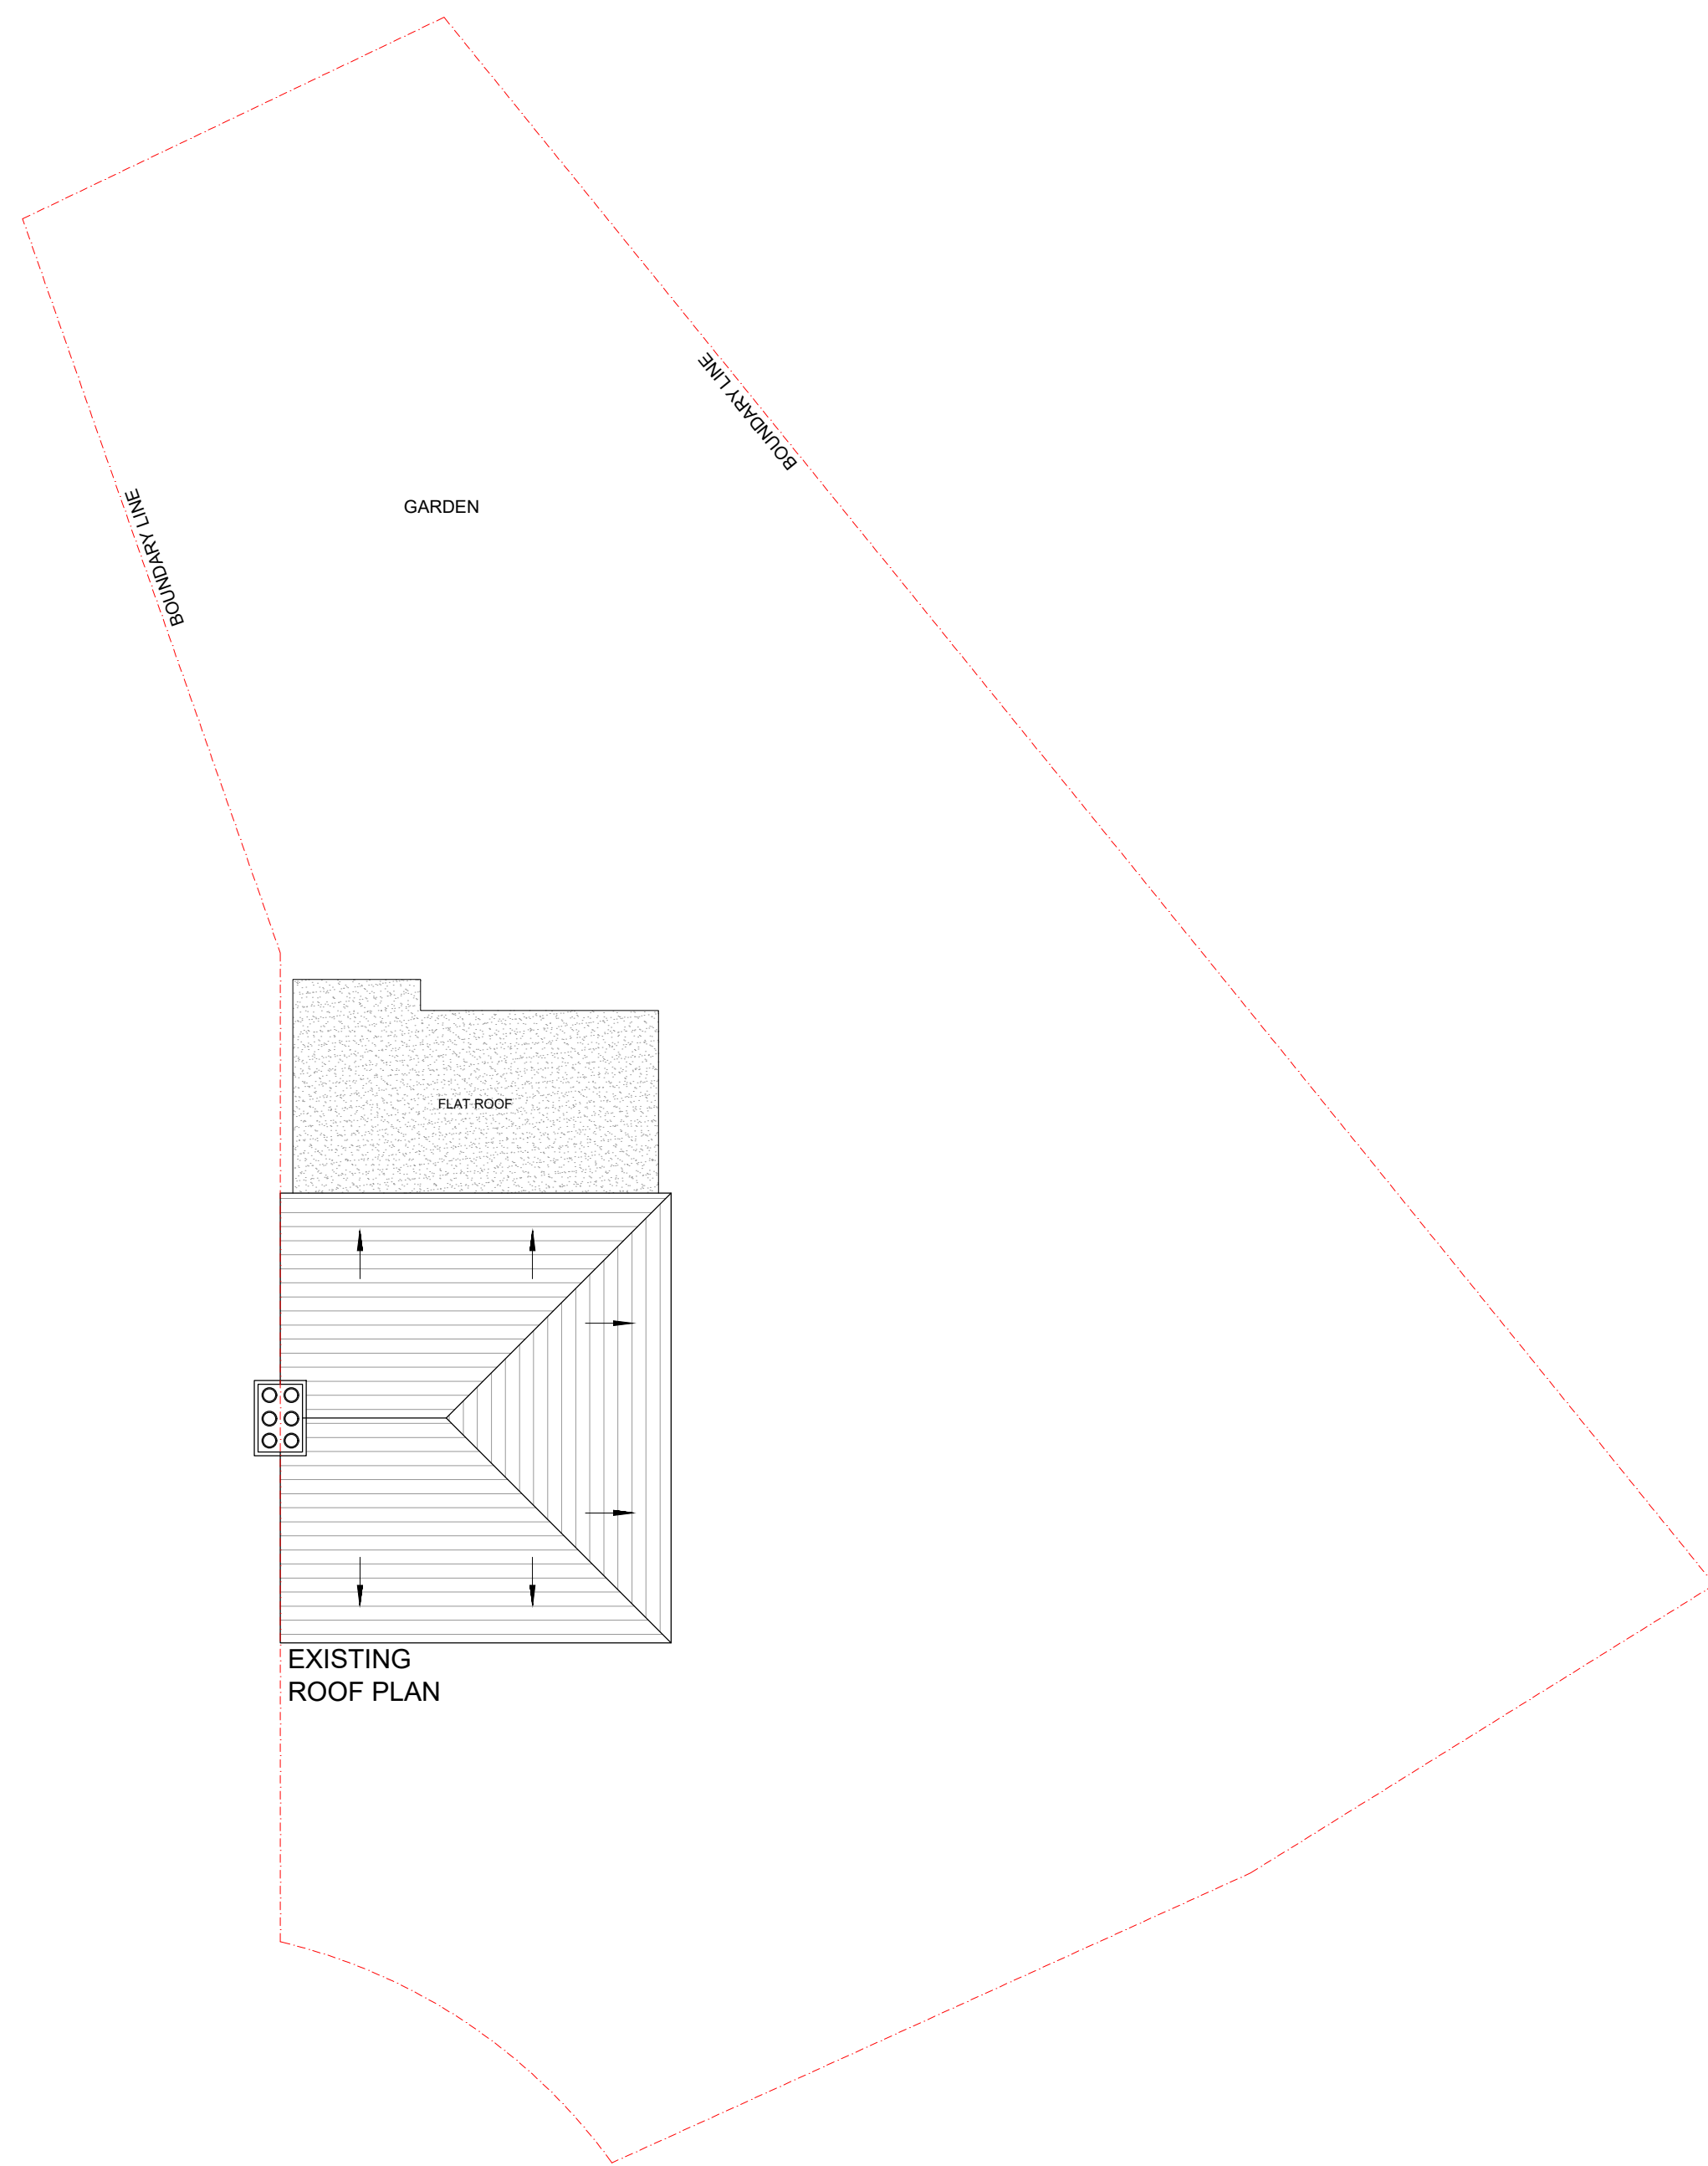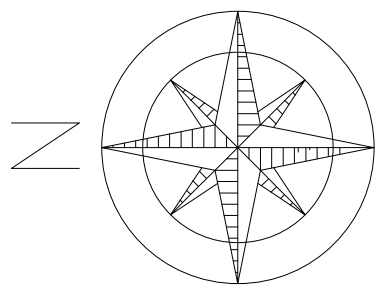

A	13.07.24	DA ISSUE AMENDMENT	GK BY

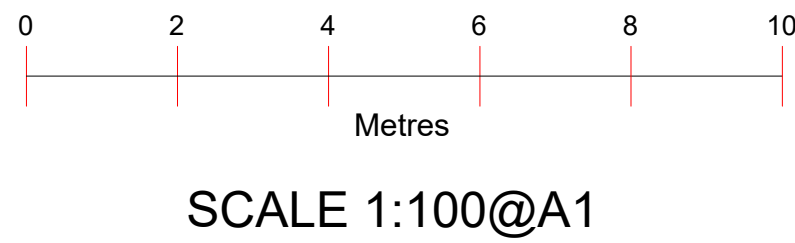

Project :	Proposed 2 Story Side & single Storey Rear Extension With Loft Conversion
Date :	13/07/24

Sheet Title :	Roof Plans
Sheet no :	03

Address :	51 Brynglas Avenue PORT TALBOT SA12 9LF
Applicant :	Chris

LEGENDS:

EXISTING WALL

EXISTING RENDER

EXISTING ROOF TILES

EXISTING BRICKS

EXISTING DOOR & WINDOWS

DEMOLISHED

PROPOSED WALL

PROPOSED RENDER

PROPOSED ROOF TILES

PROPOSED BRICKS


PROPOSED DOOR & WINDOWS




EXISTING
FRONT ELEVATION




EXISTING
SIDE ELEVATION-1

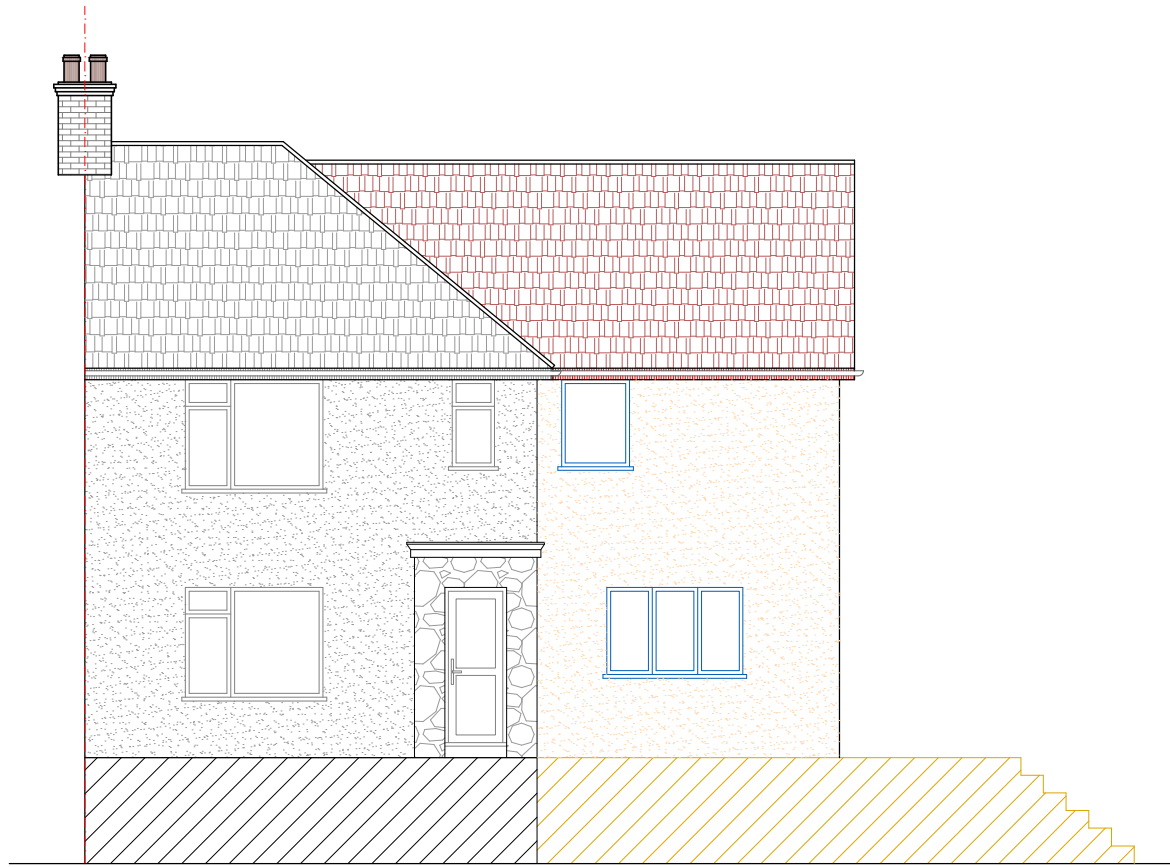


PROPOSED
FRONT ELEVATION

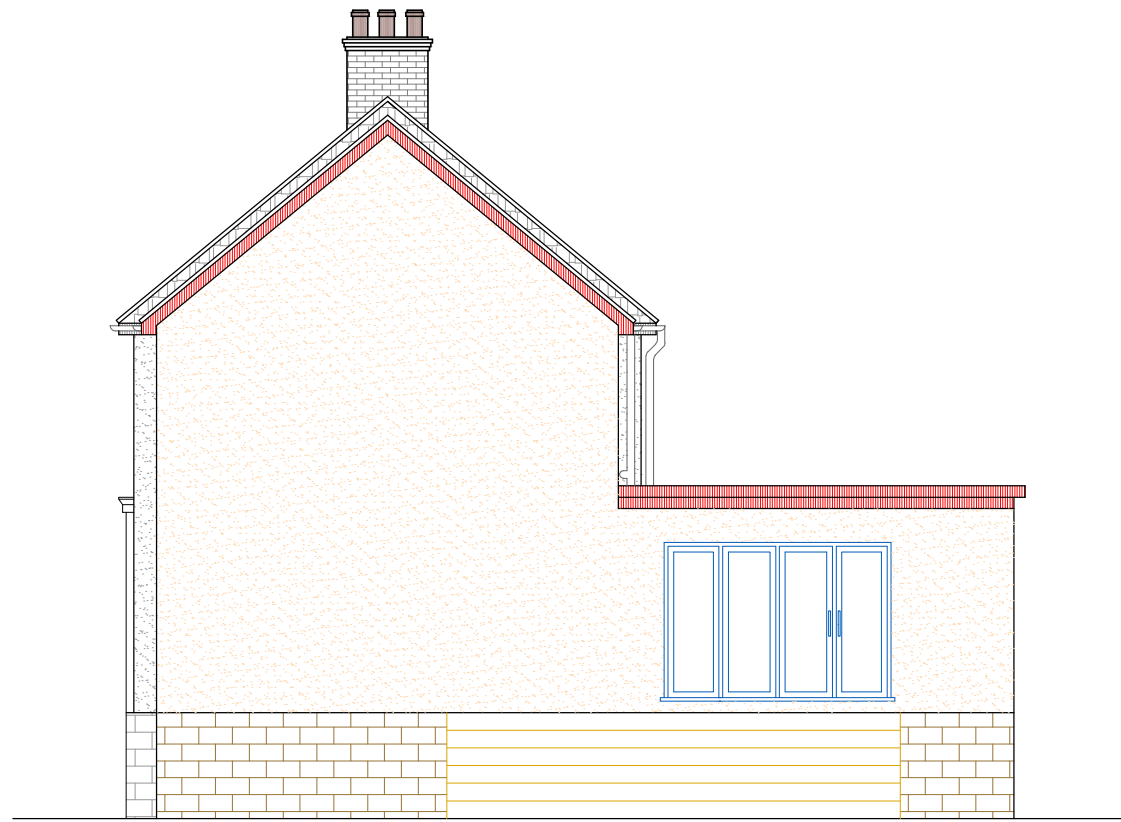

PROPOSED
SIDE ELEVATION-1

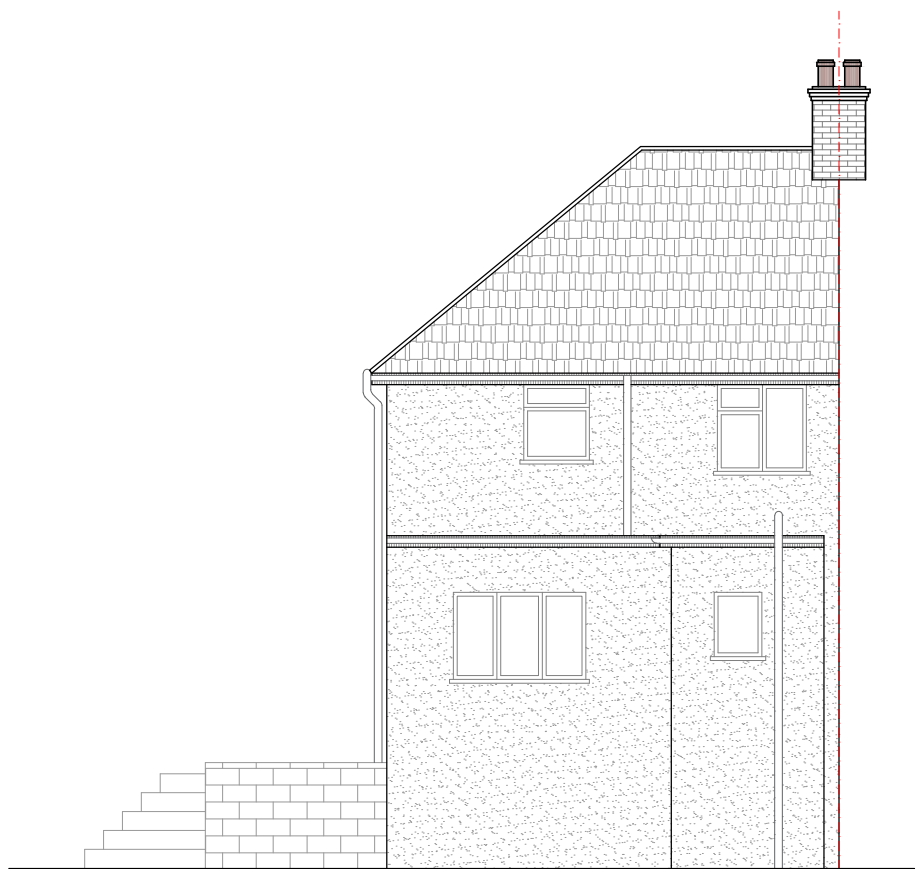


EXISTING
REAR ELEVATION

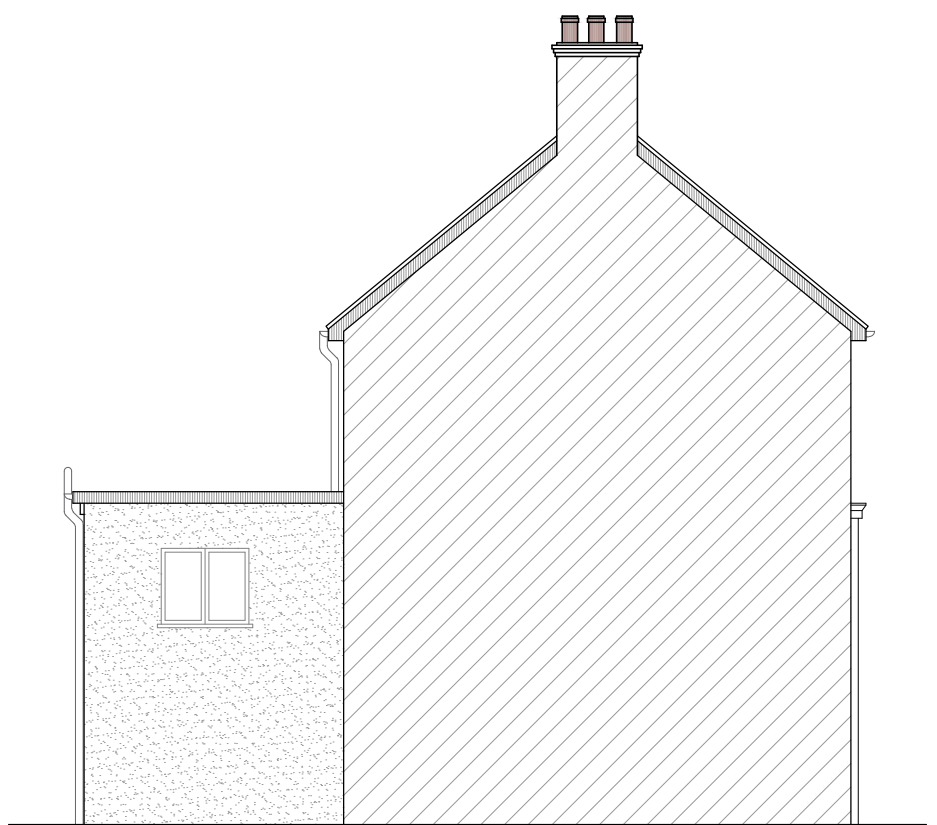


EXISTING
SIDE ELEVATION-2




PROPOSED
REAR ELEVATION

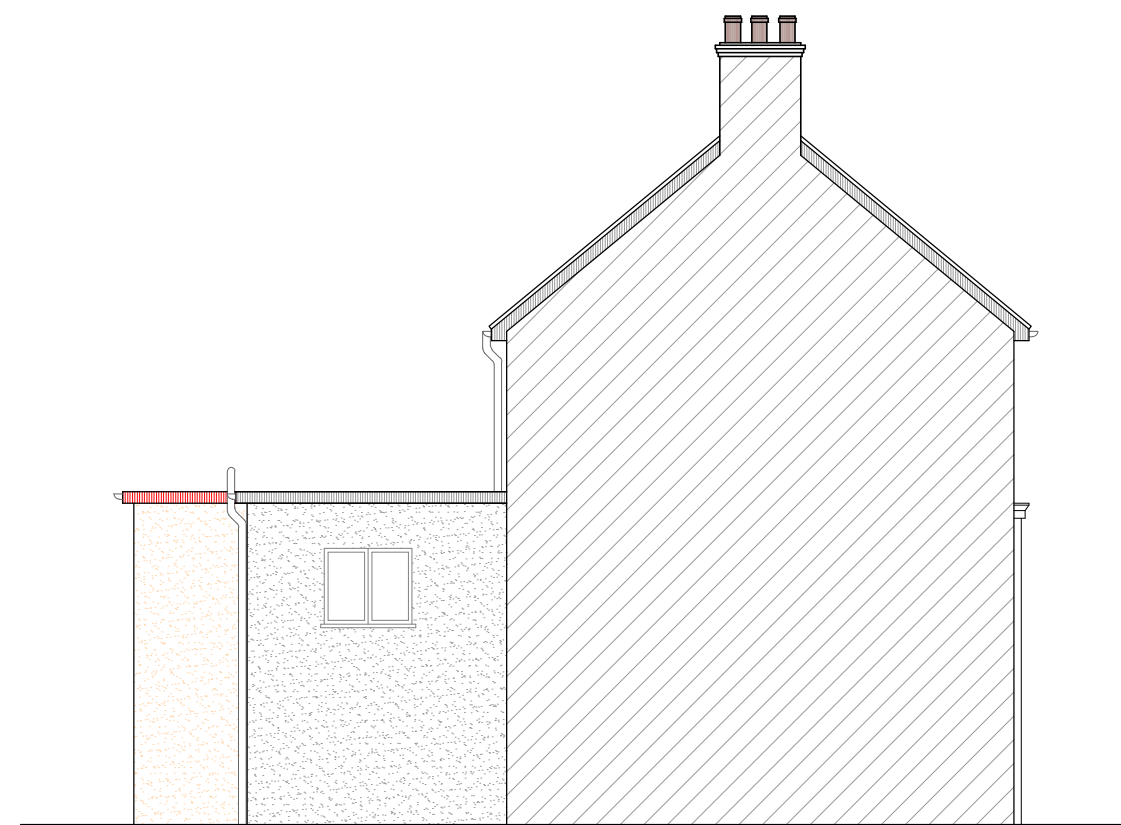

PROPOSED
SIDE ELEVATION-2

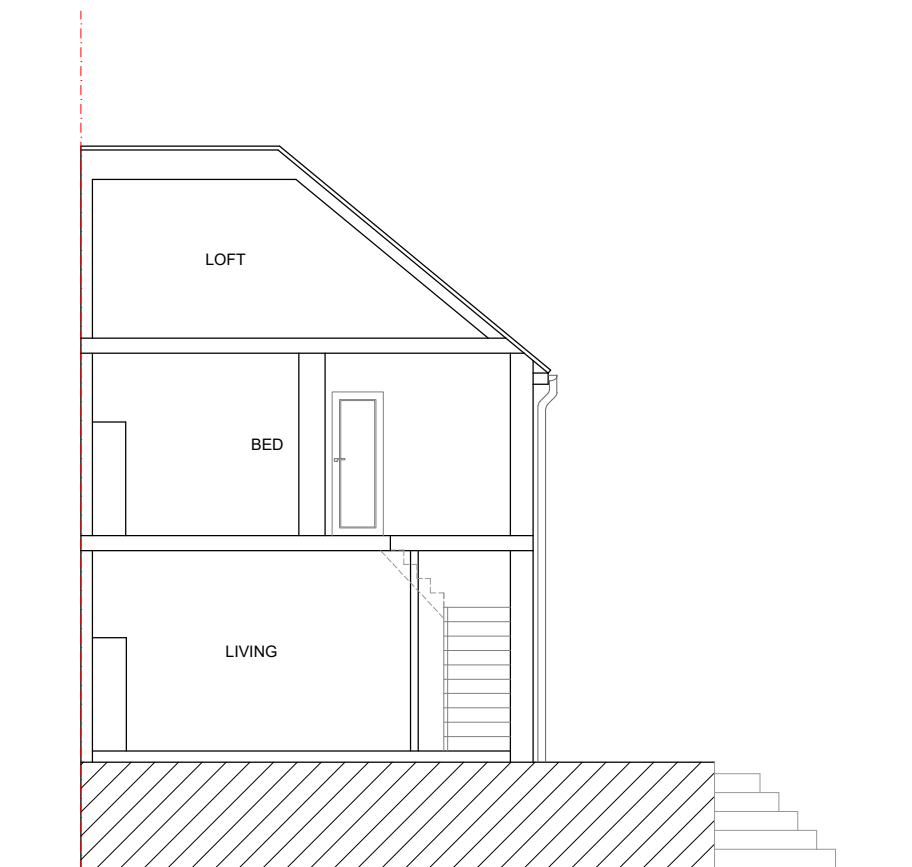


EXISTING SECTION

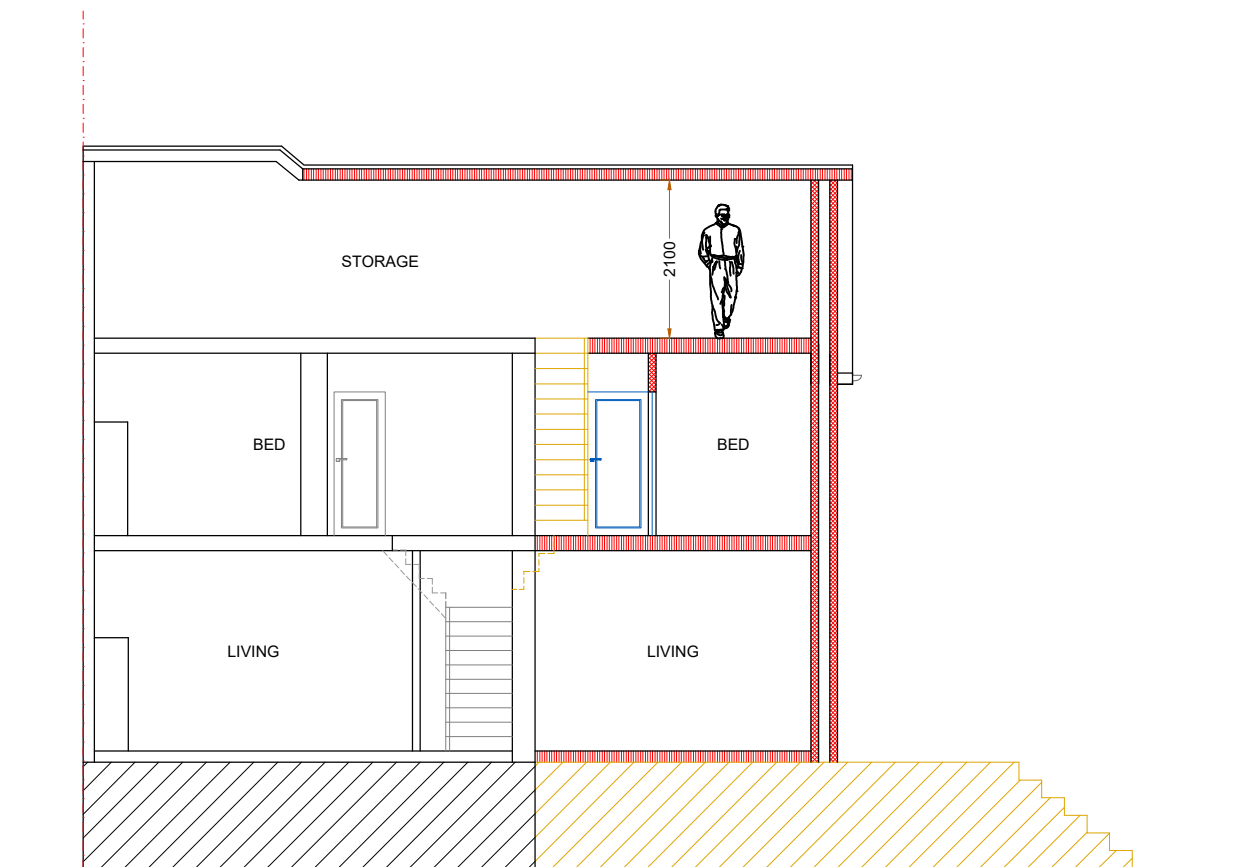

PROPOSED SECTION

A	13.07.24	DA ISSUE AMENDMENT	GK BY

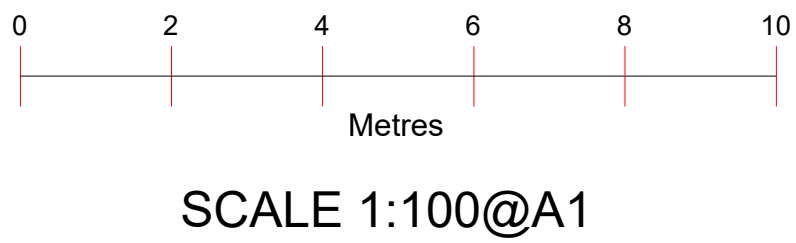

Project :
Proposed 2 Story Side & single Storey Rear
Extension With Loft Conversion




Date : 13/07/24



Sheet Title :
Existing & Proposed Elevations With Section

Sheet no : 04

Address :
51 Brynglas Avenue
PORT TALBOT
SA12 9LF

Applicant : Chris

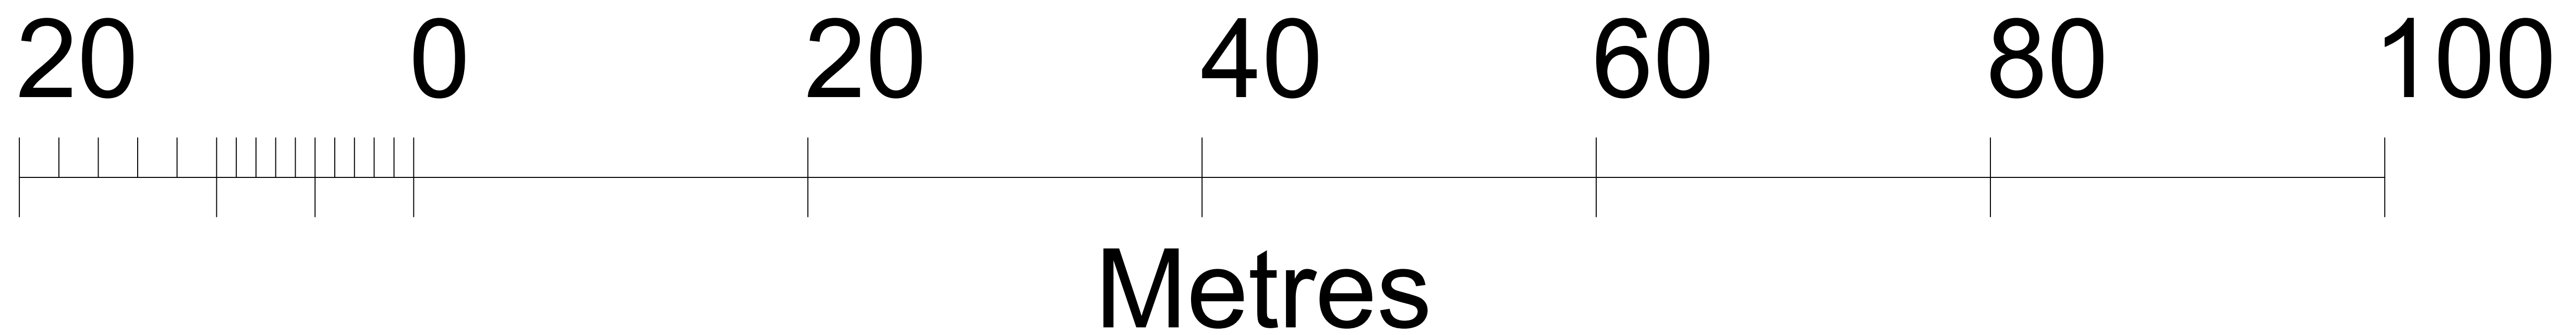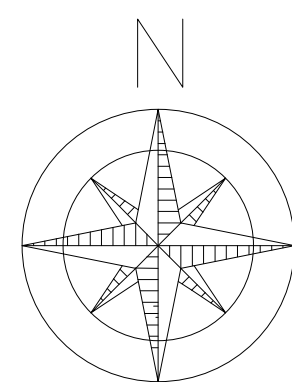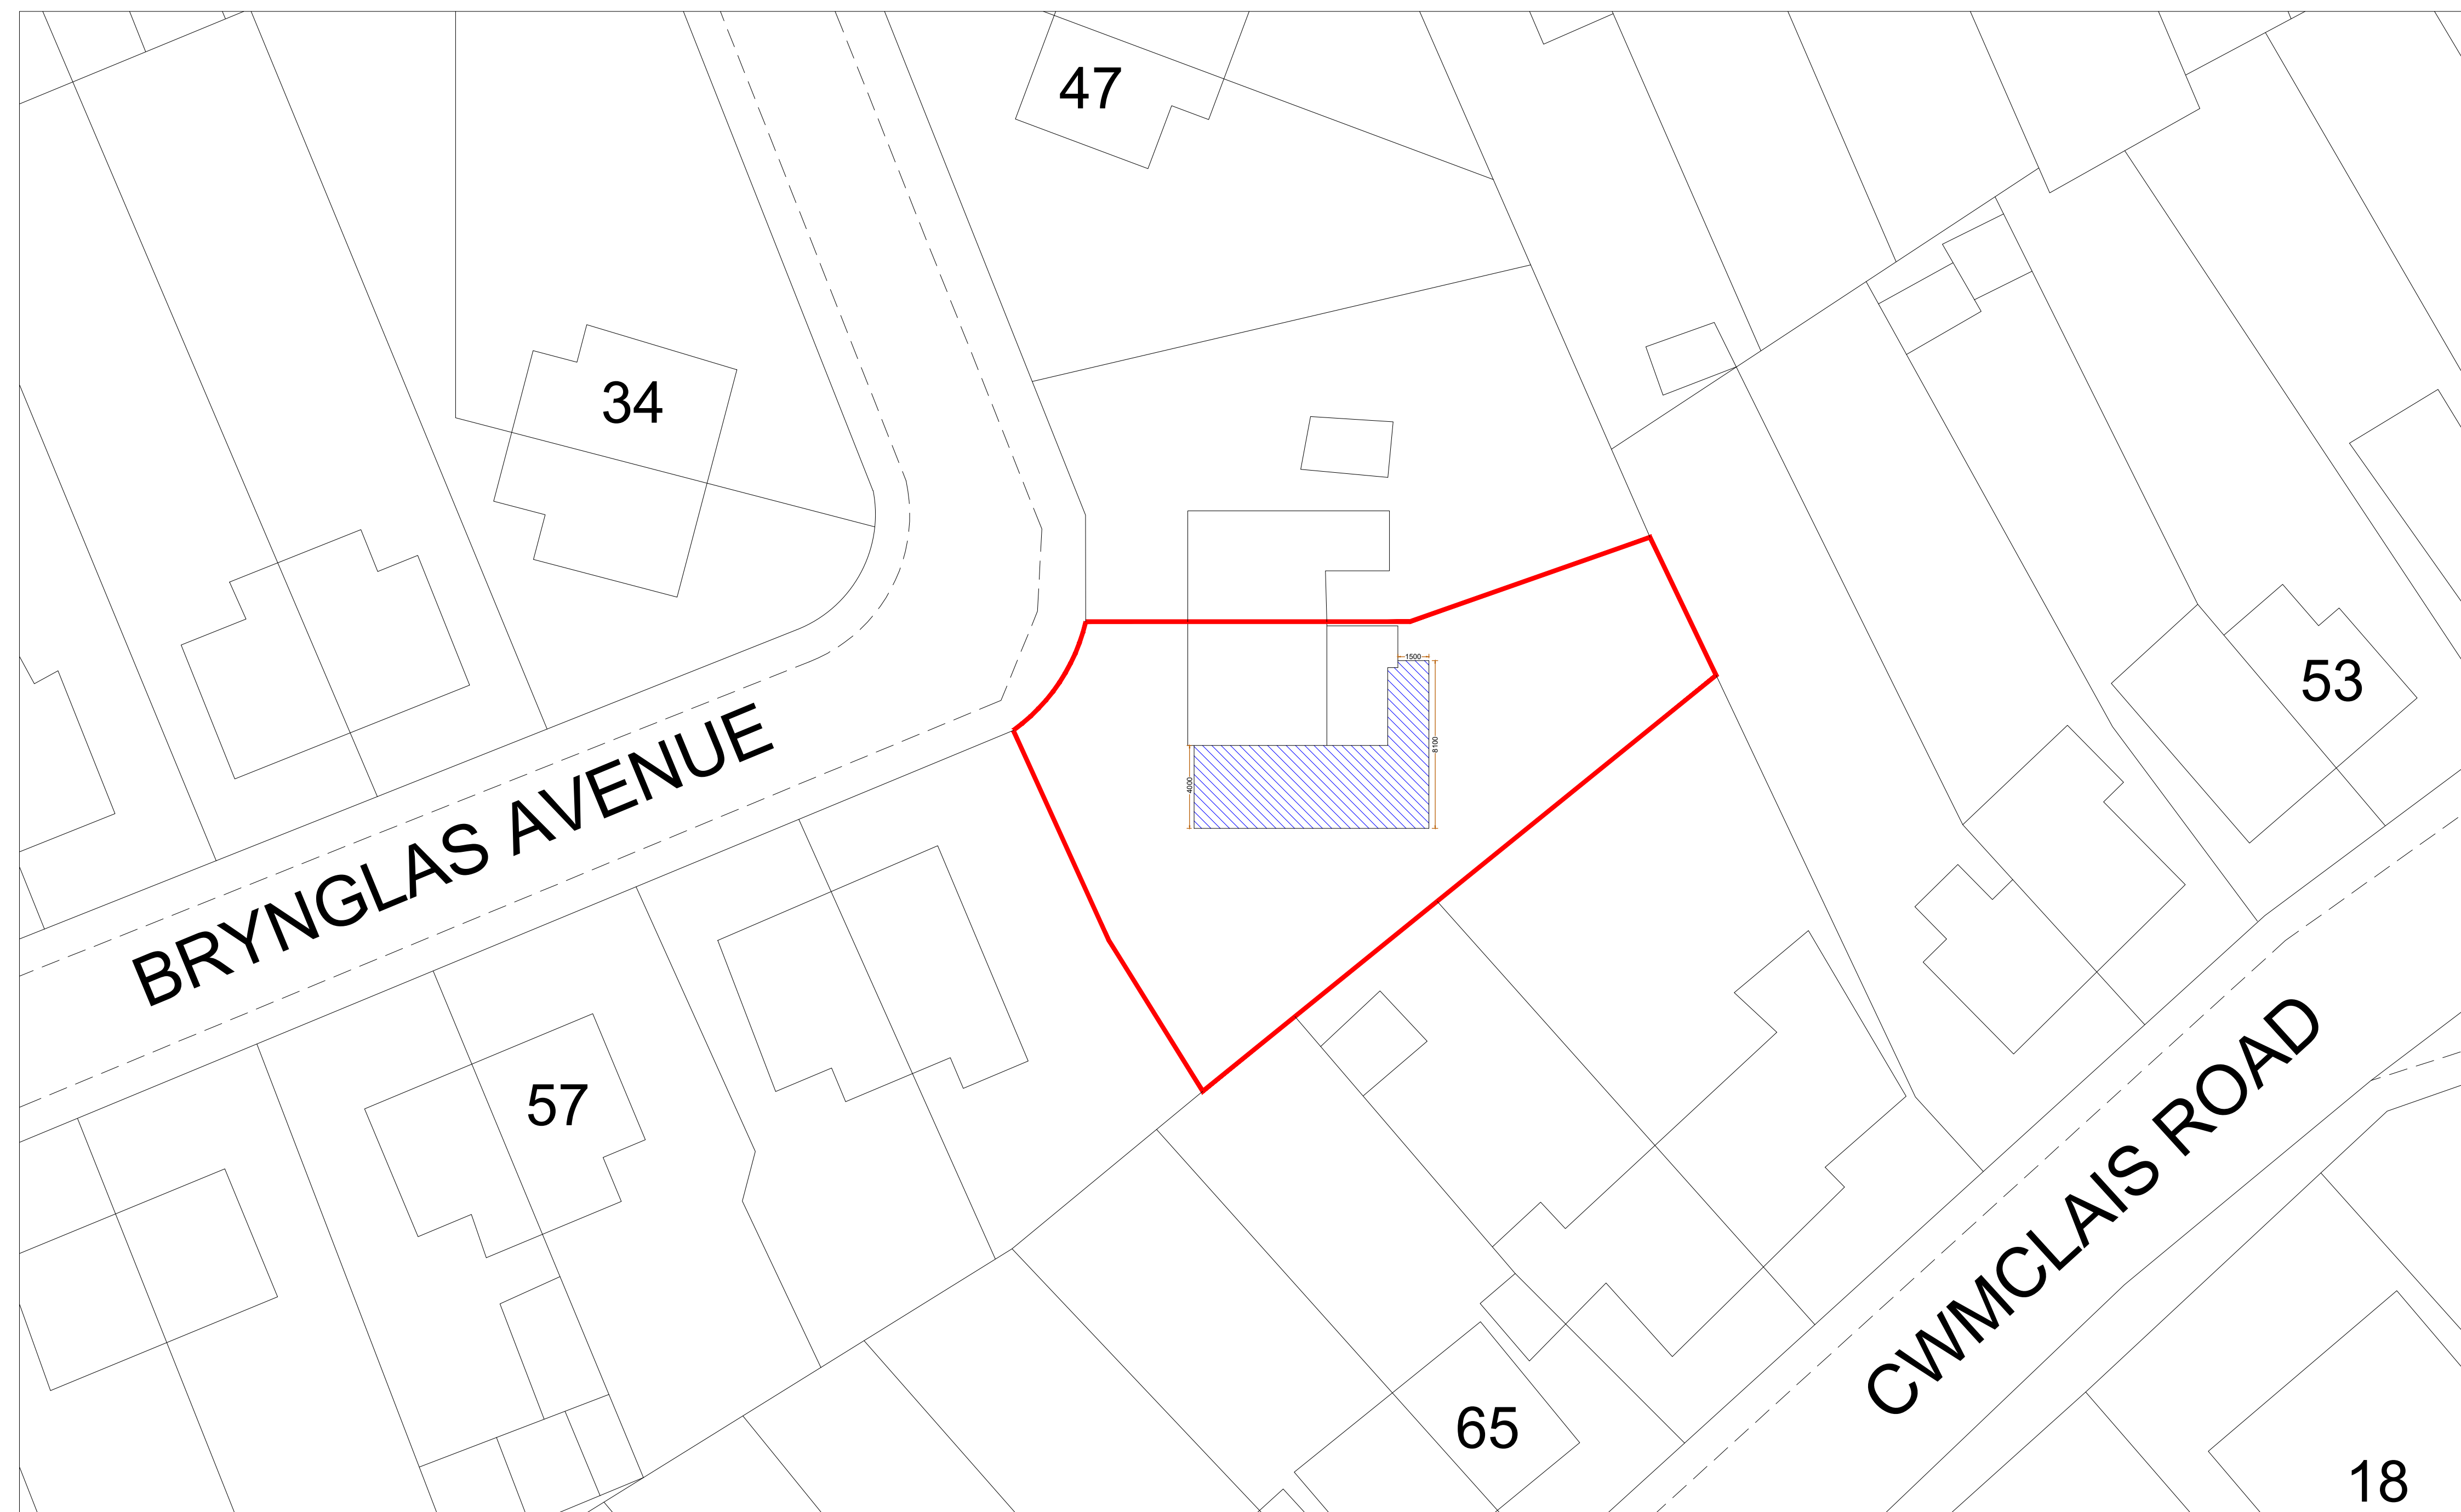[illegible]

 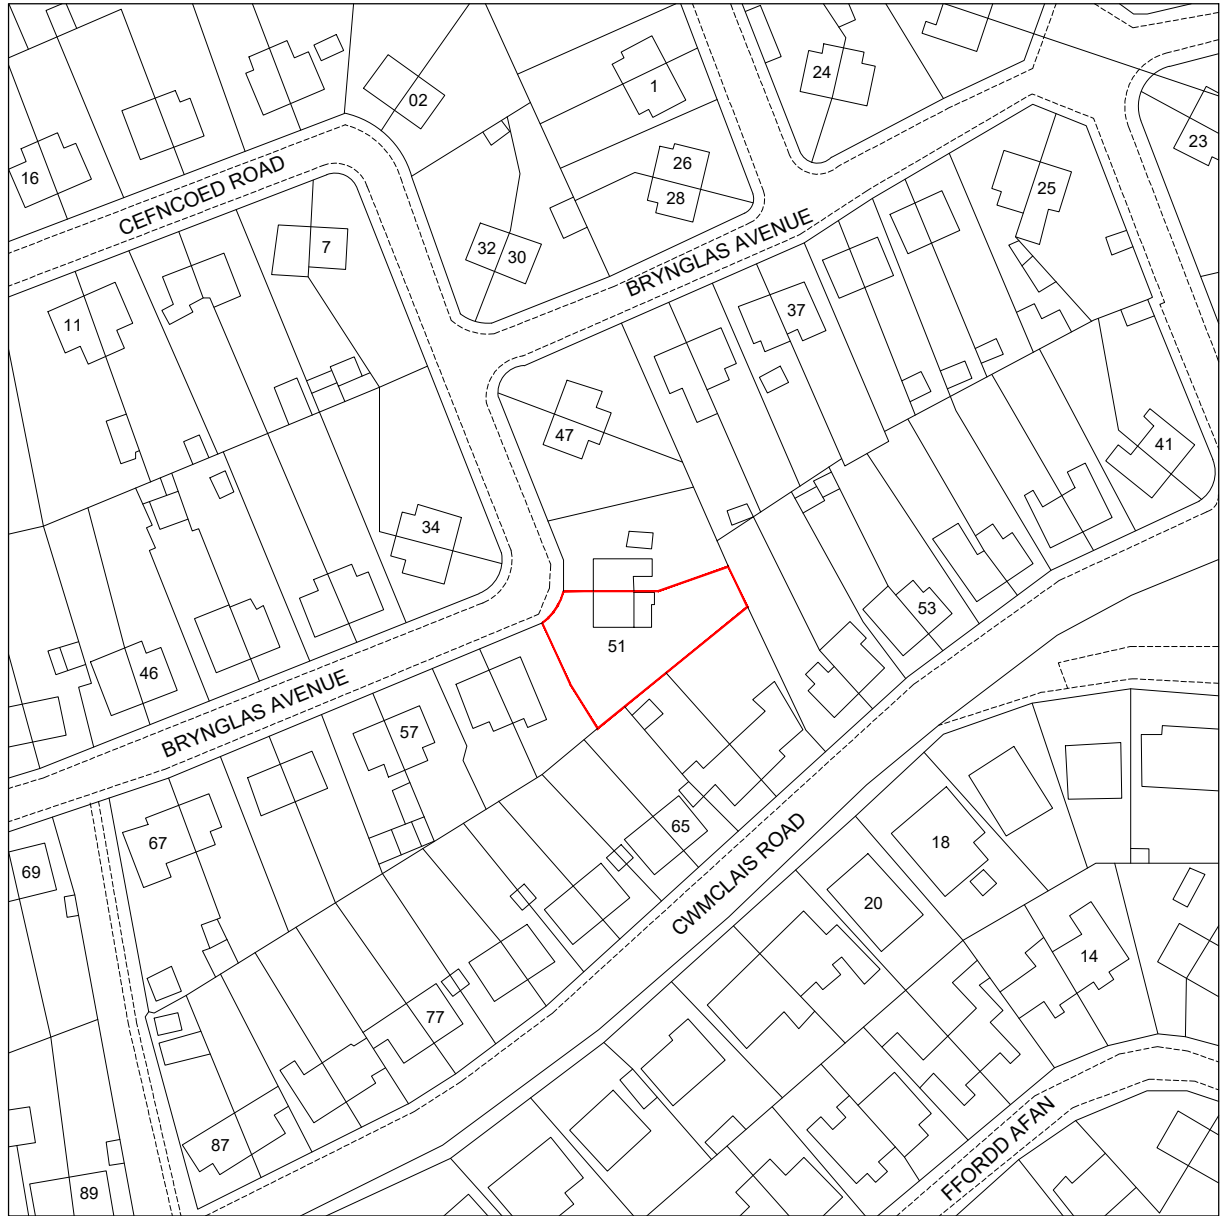

Metres

ADDRESS:

51 Brynglas Avenue
PORT TALBOT
SA12 9LF

SCALE:

1:1250@A4



NORTH