


Existing Site Plan Layout

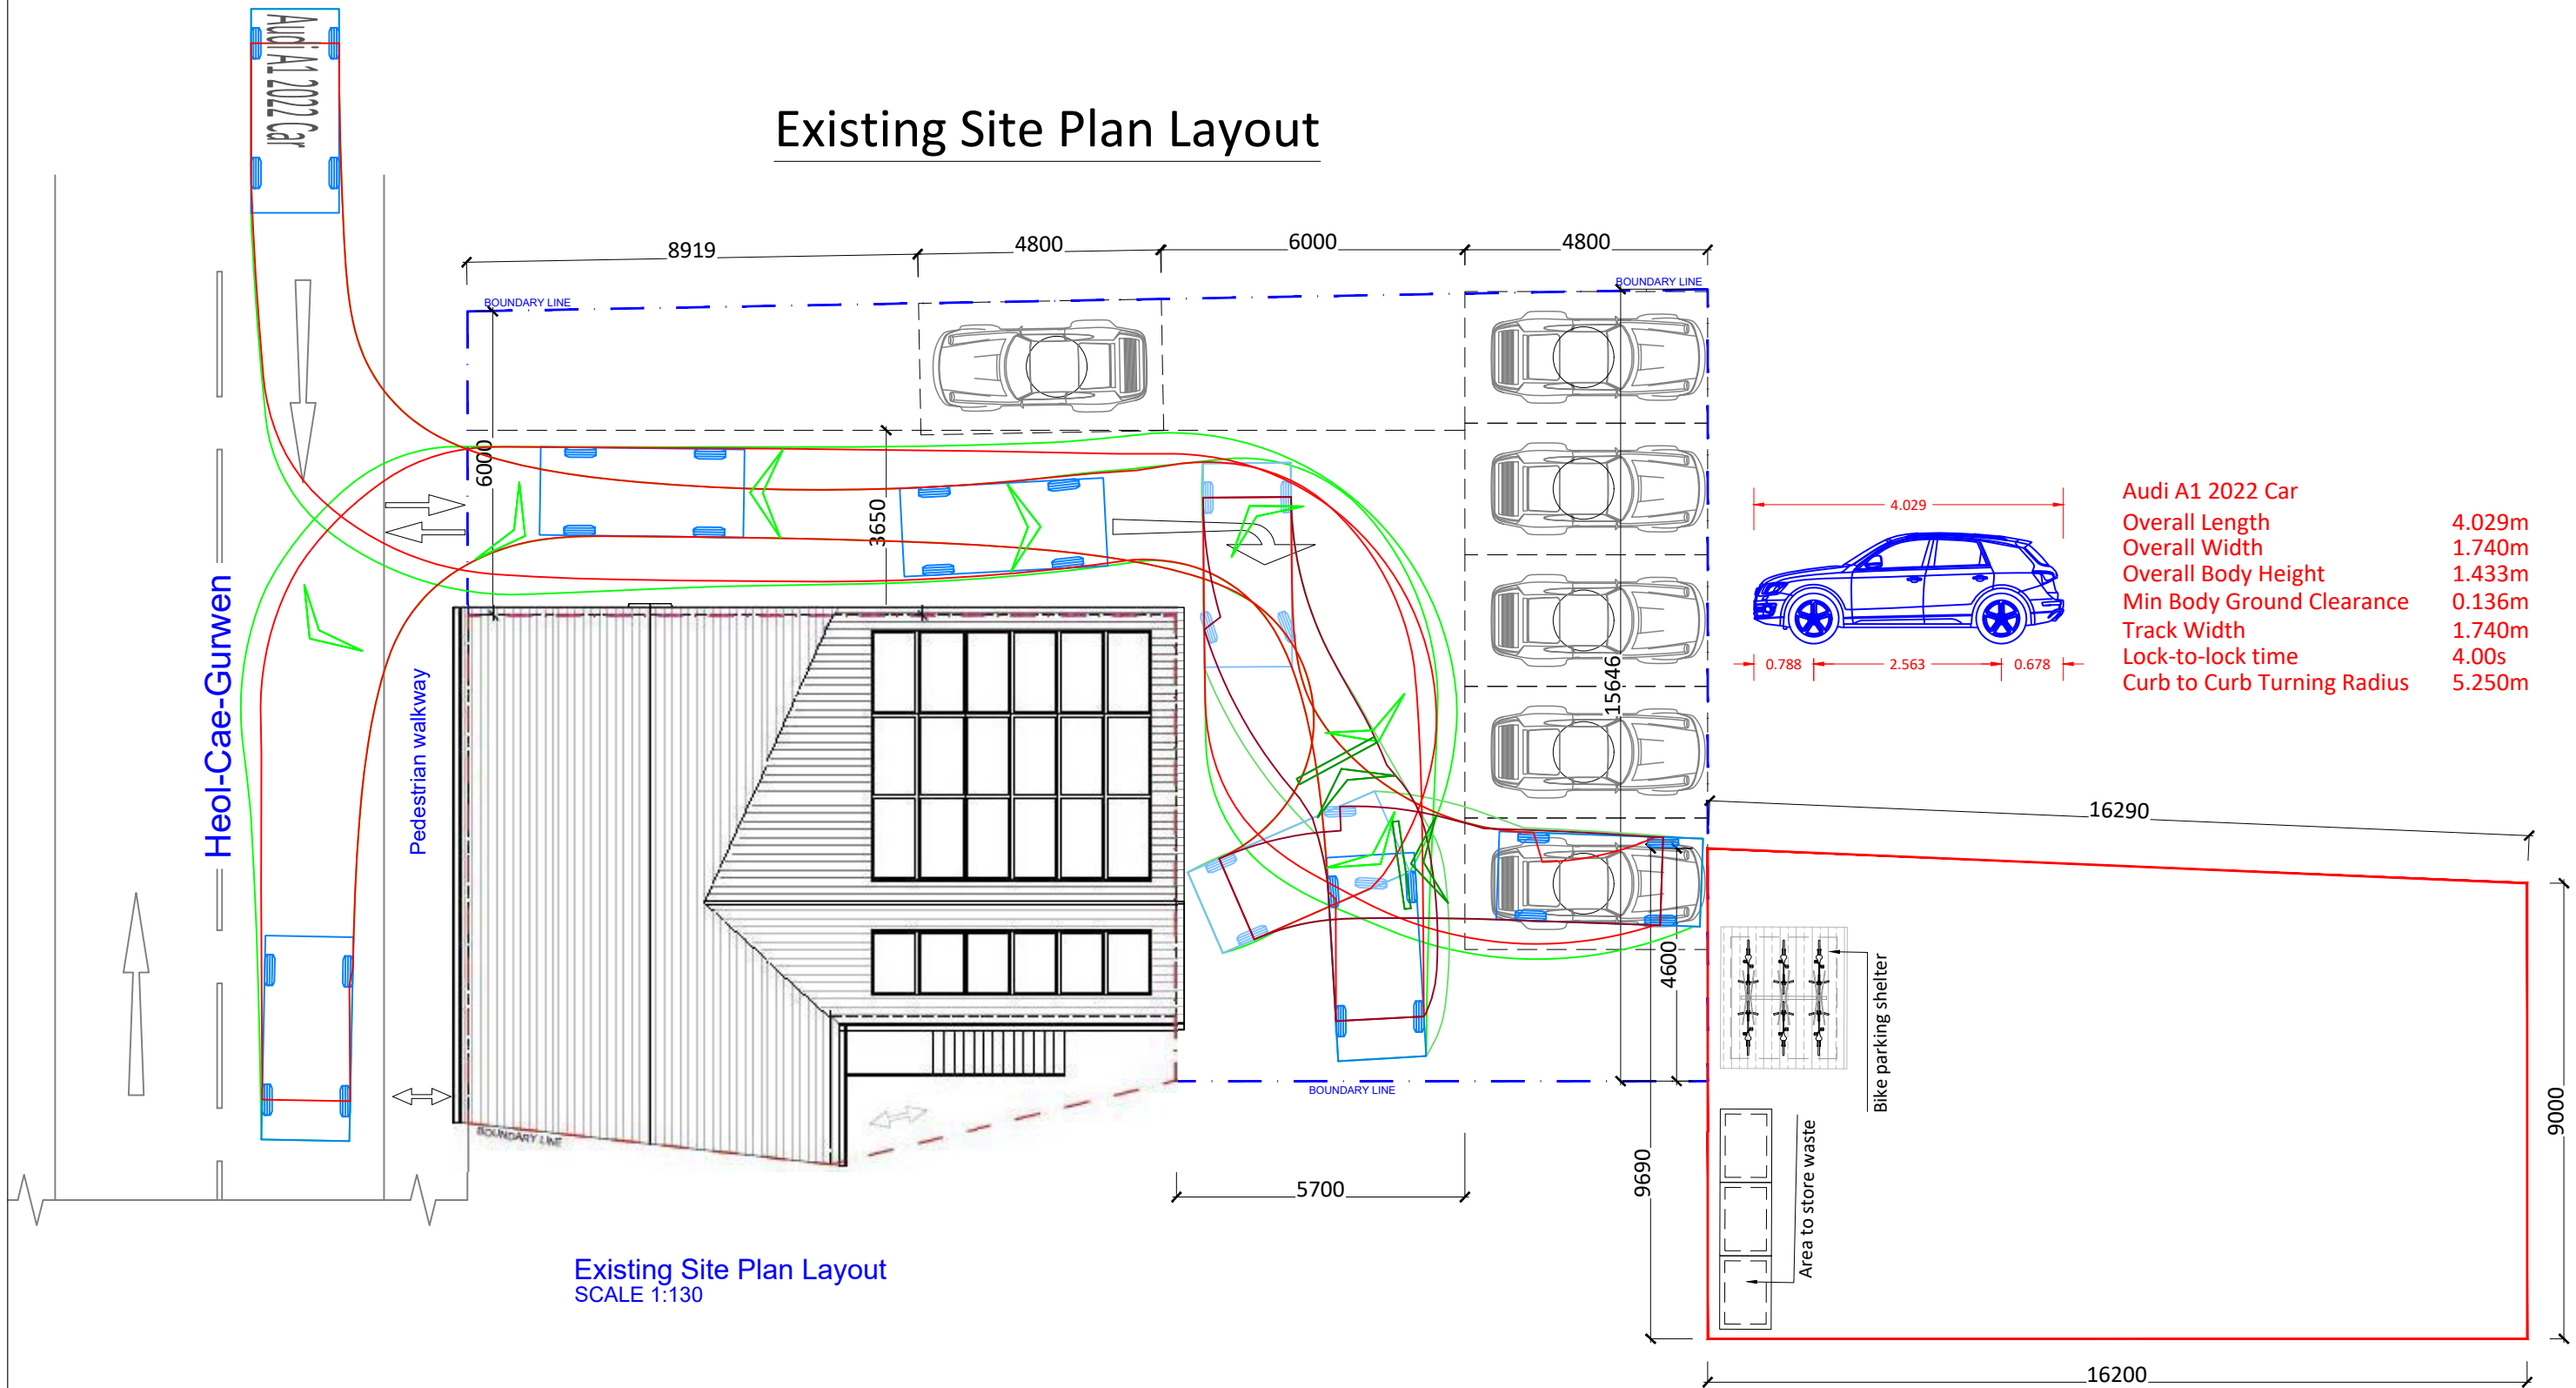

Existing Site Plan Layout
SCALE 1:130

			PROJECT 63 Heol Cae Gurwen Gwaun Cae Gurwen Ammanford Neath Port Talbot SA18 1HG			DRAWING TITLE EXISTING SITE PLAN			1 London Road Slough SL3 7RD Tel: +44-3301332883 Email: uppaldb@gmail.com Web: www.uppaldb.co.uk
			DRAWING NO. PP-01		REV.	0246810			
REV	DATE	NOTES	DATE	DRAWN	SCALE	Meters @ 1:100 @ A3			
			06-02-24	FU	1:130@A3				