


NOTE THE PROPERTY OF THIS DRAWING AND DESIGN IS VESTED IN BINGHAM HALL PARTNERSHIP LIMITED AND MUST NOT BE COPIED OR REPRODUCED IN ANY WAY WITHOUT THEIR WRITTEN CONSENT

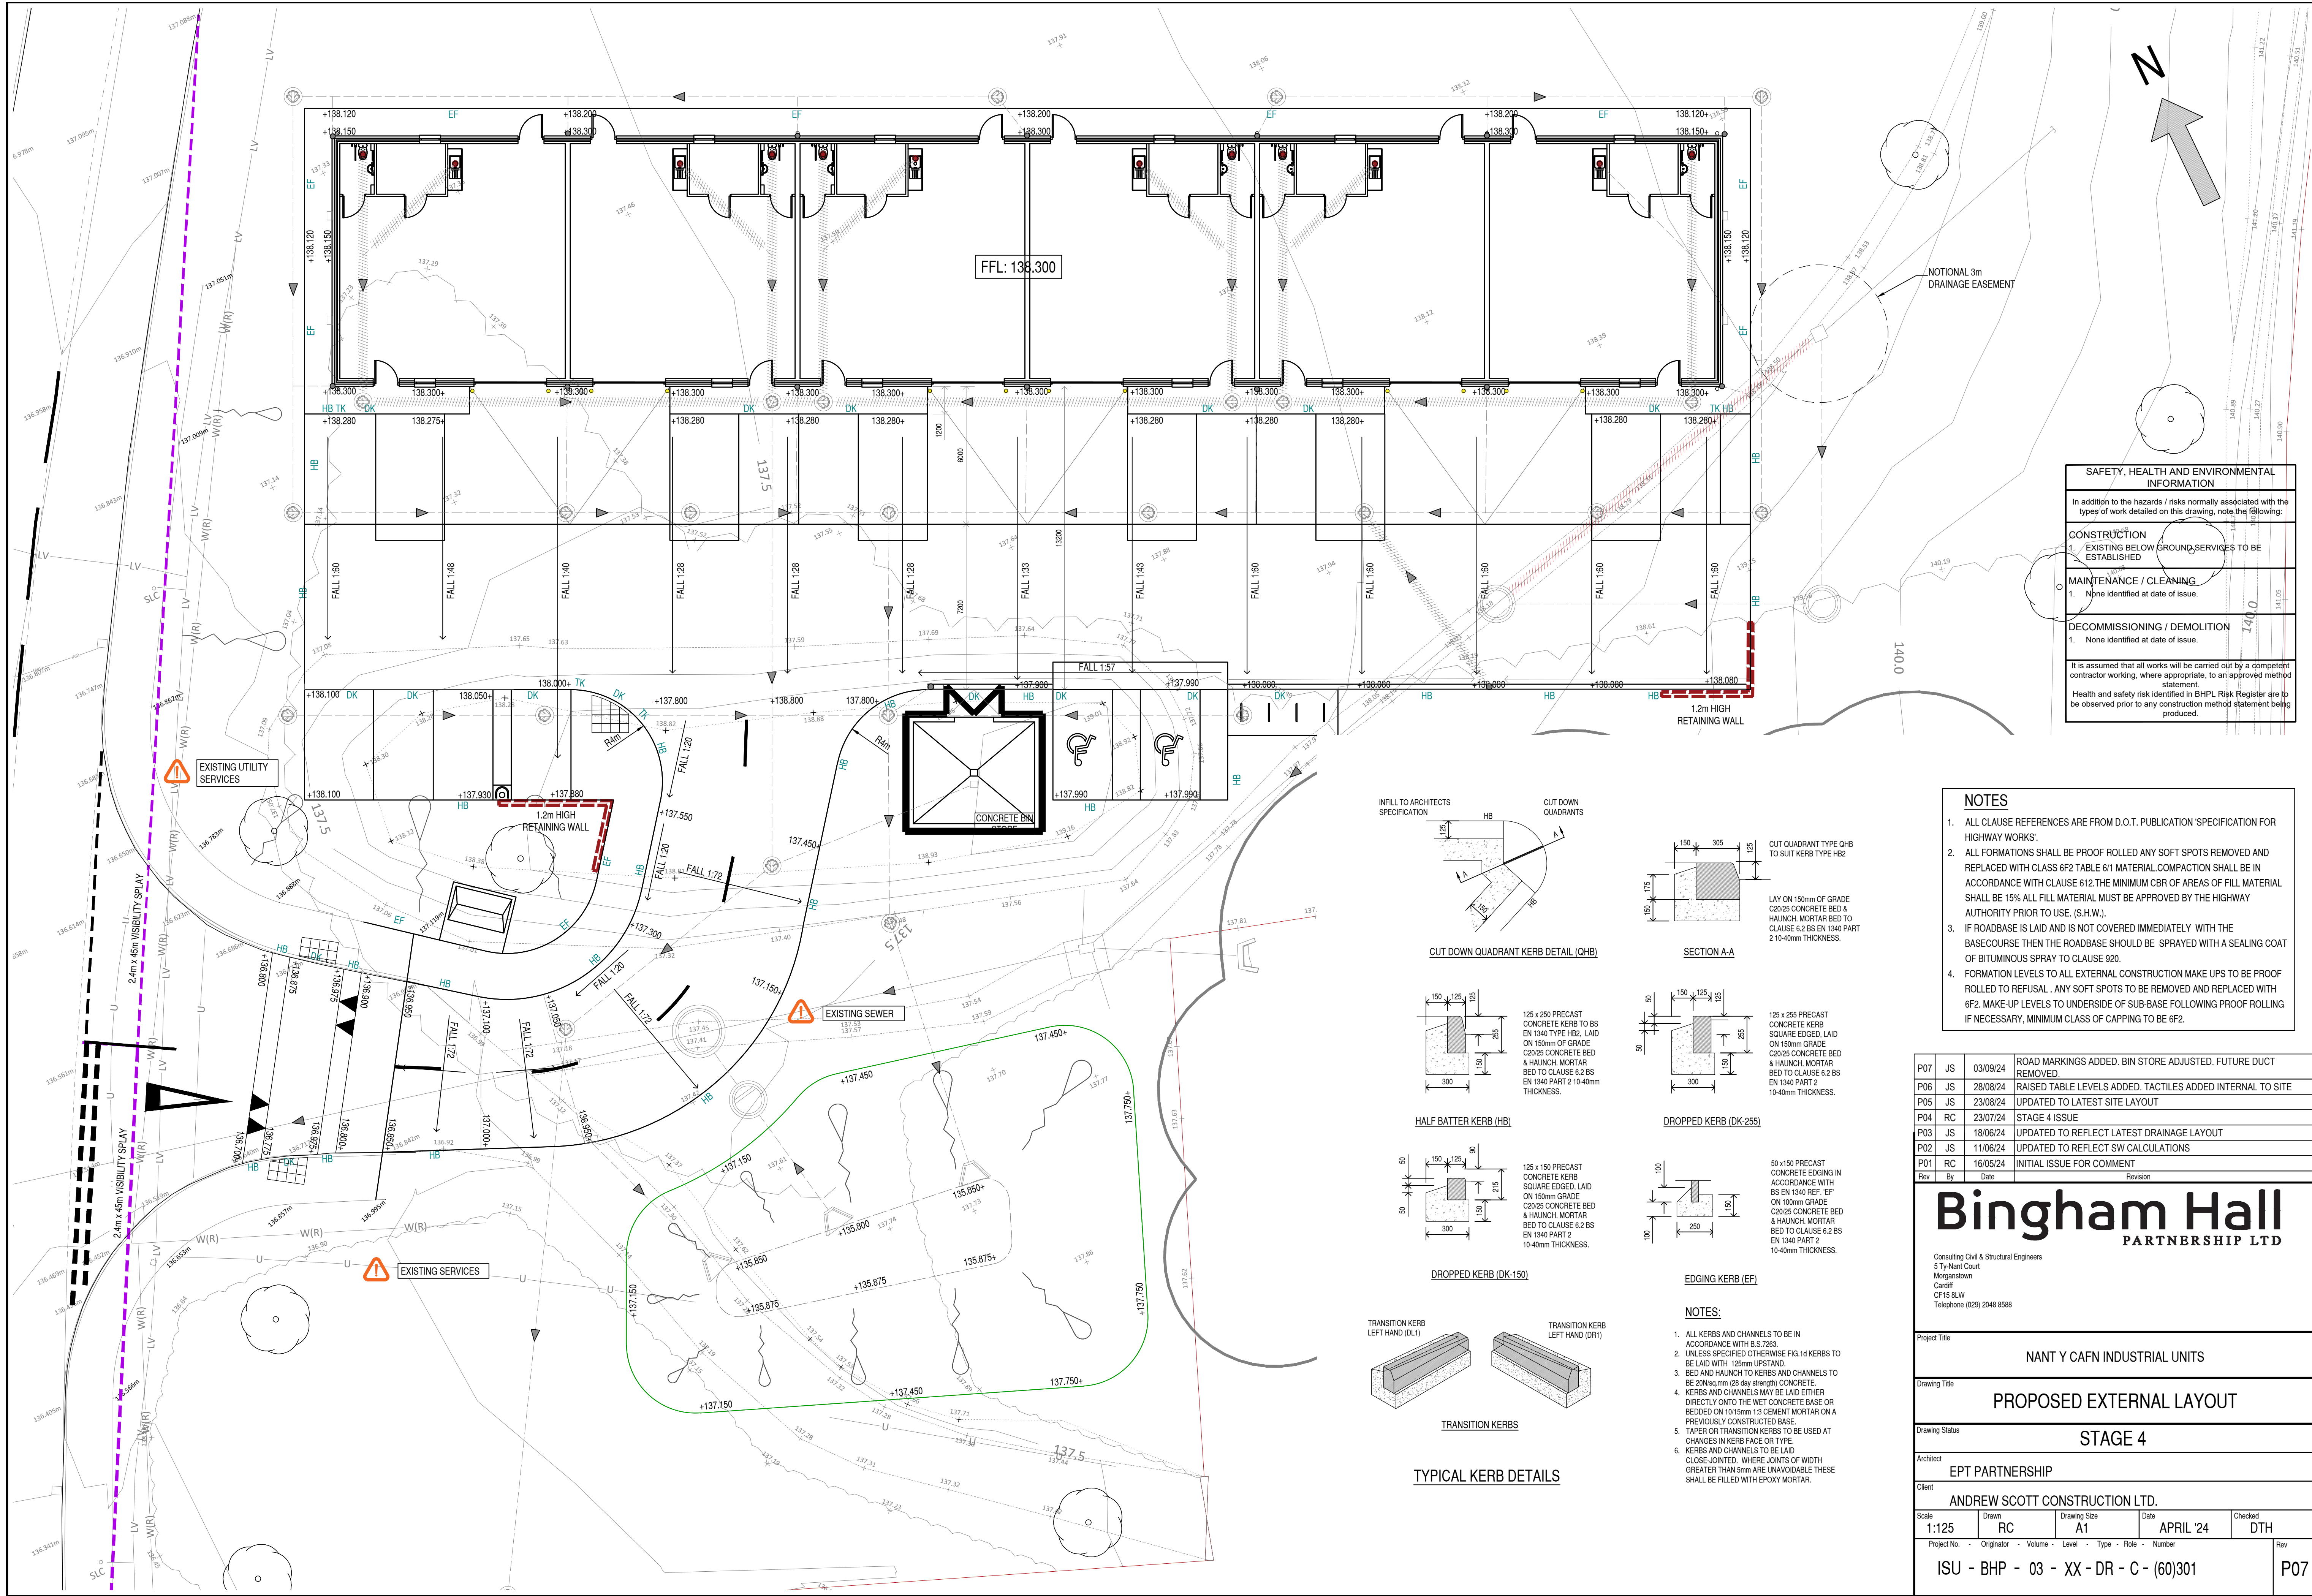

SAFETY, HEALTH AND ENVIRONMENTAL INFORMATION	
In addition to the hazards / risks normally associated with the types of work detailed on this drawing, note the following:	
CONSTRUCTION	1. EXISTING BELOW GROUND SERVICES TO BE ESTABLISHED
MAINTENANCE / CLEANING	1. None identified at date of issue.
DECOMMISSIONING / DEMOLITION	1. None identified at date of issue.
It is assumed that all works will be carried out by a competent contractor working, where appropriate, to an approved method statement. Health and safety risk identified in BHP/L Risk Register are to be observed prior to any construction method statement being produced.	

NOTES

- ALL CLAUSE REFERENCES ARE FROM D.O.T. PUBLICATION 'SPECIFICATION FOR HIGHWAY WORKS'.
- ALL FORMATIONS SHALL BE PROOF ROLLED ANY SOFT SPOTS REMOVED AND REPLACED WITH CLASS 6F2 TABLE 6/1 MATERIAL. COMPACTION SHALL BE IN ACCORDANCE WITH CLAUSE 612. THE MINIMUM CBR OF AREAS OF FILL MATERIAL SHALL BE 15% ALL FILL MATERIAL MUST BE APPROVED BY THE HIGHWAY AUTHORITY PRIOR TO USE. (S.H.W.).
- IF ROADBASE IS LAID AND IS NOT COVERED IMMEDIATELY WITH THE BASECOURSE THEN THE ROADBASE SHOULD BE SPRAYED WITH A SEALING COAT OF BITUMINOUS SPRAY TO CLAUSE 920.
- FORMATION LEVELS TO ALL EXTERNAL CONSTRUCTION MAKE UPS TO BE PROOF ROLLED TO REFUSAL. ANY SOFT SPOTS TO BE REMOVED AND REPLACED WITH 6F2. MAKE-UP LEVELS TO UNDERSIDE OF SUB-BASE FOLLOWING PROOF ROLLING IF NECESSARY, MINIMUM CLASS OF CAPPING TO BE 6F2.

P07	JS	03/09/24	ROAD MARKINGS ADDED. BIN STORE ADJUSTED. FUTURE DUCT REMOVED.
P06	JS	28/08/24	RAISED TABLE LEVELS ADDED. TACTILES ADDED INTERNAL TO SITE
P05	JS	23/08/24	UPDATED TO LATEST SITE LAYOUT
P04	RC	23/07/24	STAGE 4 ISSUE
P03	JS	18/06/24	UPDATED TO REFLECT LATEST DRAINAGE LAYOUT
P02	JS	11/06/24	UPDATED TO REFLECT SW CALCULATIONS
P01	RC	16/05/24	INITIAL ISSUE FOR COMMENT
Rev	By	Date	Revision

Bingham Hall

PARTNERSHIP LTD

Consulting Civil & Structural Engineers
5 Ty-Nant Court
Morganstown
Cardiff
CF15 8LW
Telephone (029) 2048 8588

Project Title		NANT Y CARN INDUSTRIAL UNITS	
Drawing Title		PROPOSED EXTERNAL LAYOUT	
Drawing Status		STAGE 4	
Architect		EPT PARTNERSHIP	
Client		ANDREW SCOTT CONSTRUCTION LTD.	
Scale	Drawn	Drawing Size	Date
1:125	RC	A1	APRIL '24
Project No.	Originator	Volume	Level
ISU - BHP - 03 - XX - DR - C - (60)301			
Rev	Type	Role	Number
P07			