


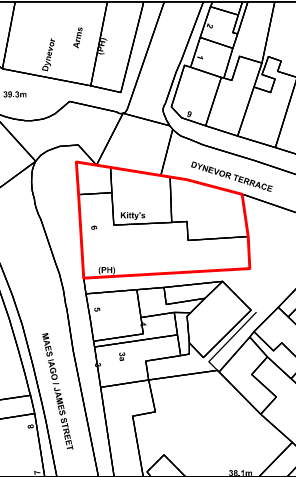

1. This drawing remains copyright of Windsor & Patania Architects and may not be reproduced or copied without consent in writing.
2. Print out to actual scale. Do not scale drawing use figured dimensions only. All dimensions to be cross-checked on-site by the appointed contractor prior to manufacture and construction
3. Any discrepancies between site and drawings to be reported to the Windsor & Patania Architects immediately.
4. Read in conjunction with all relevant drawings and documentation produced by other consultants
5. All structural elements to be agreed with local authority Building Control prior to commencement of works.
6. Attention is drawn to the provisions of the party wall act 1996. Legal boundaries should be determined by others.
7. All suggested demolition works to be reviewed by a Structural Engineer and to be assessed on site prior to demolition.
8. All areas are approximate and are to be used for indicative purposes only. Areas don't take into account possible variations related to the impact of Site Conditions, Structure, Drainage and M&E.
9. Windsor & Patania Architects accepts no liability for any expense, loss or damage of whatsoever nature and however arising from any variation made to this drawing or in the execution of the work to which relates which has not been referred to them and their approval obtained.
10. Contractors to be responsible for the design and supply of all temporary works (i.e. bracing, propping, showing, tying, etc) and the security, stability, and safety of the building works.

--- Boundary line - indicative only



- Proposed Demolitions
- Boundary line - indicative only
- New build
- Existing

Architect contact details
info@windsorpatania.com
London: 020 3011 2997
Cambridge: 01223 776 997
Liverpool: 0151 665 0997


Client
LARS BOS
500 Bourne Business Park, 5 Dashwood Lang Road,
Addlestone, Surrey, KT15 2H3, GBR

Drawings set
Project Address
6 James St, Pontardawe, Swansea SA8 4LR

Drawing title
PROPOSED FLOOR PLANS

date
AUGUST 2024
scale
1:500@A3

drawing number
S-11
sheet no.
11 OF 20 Rev 01

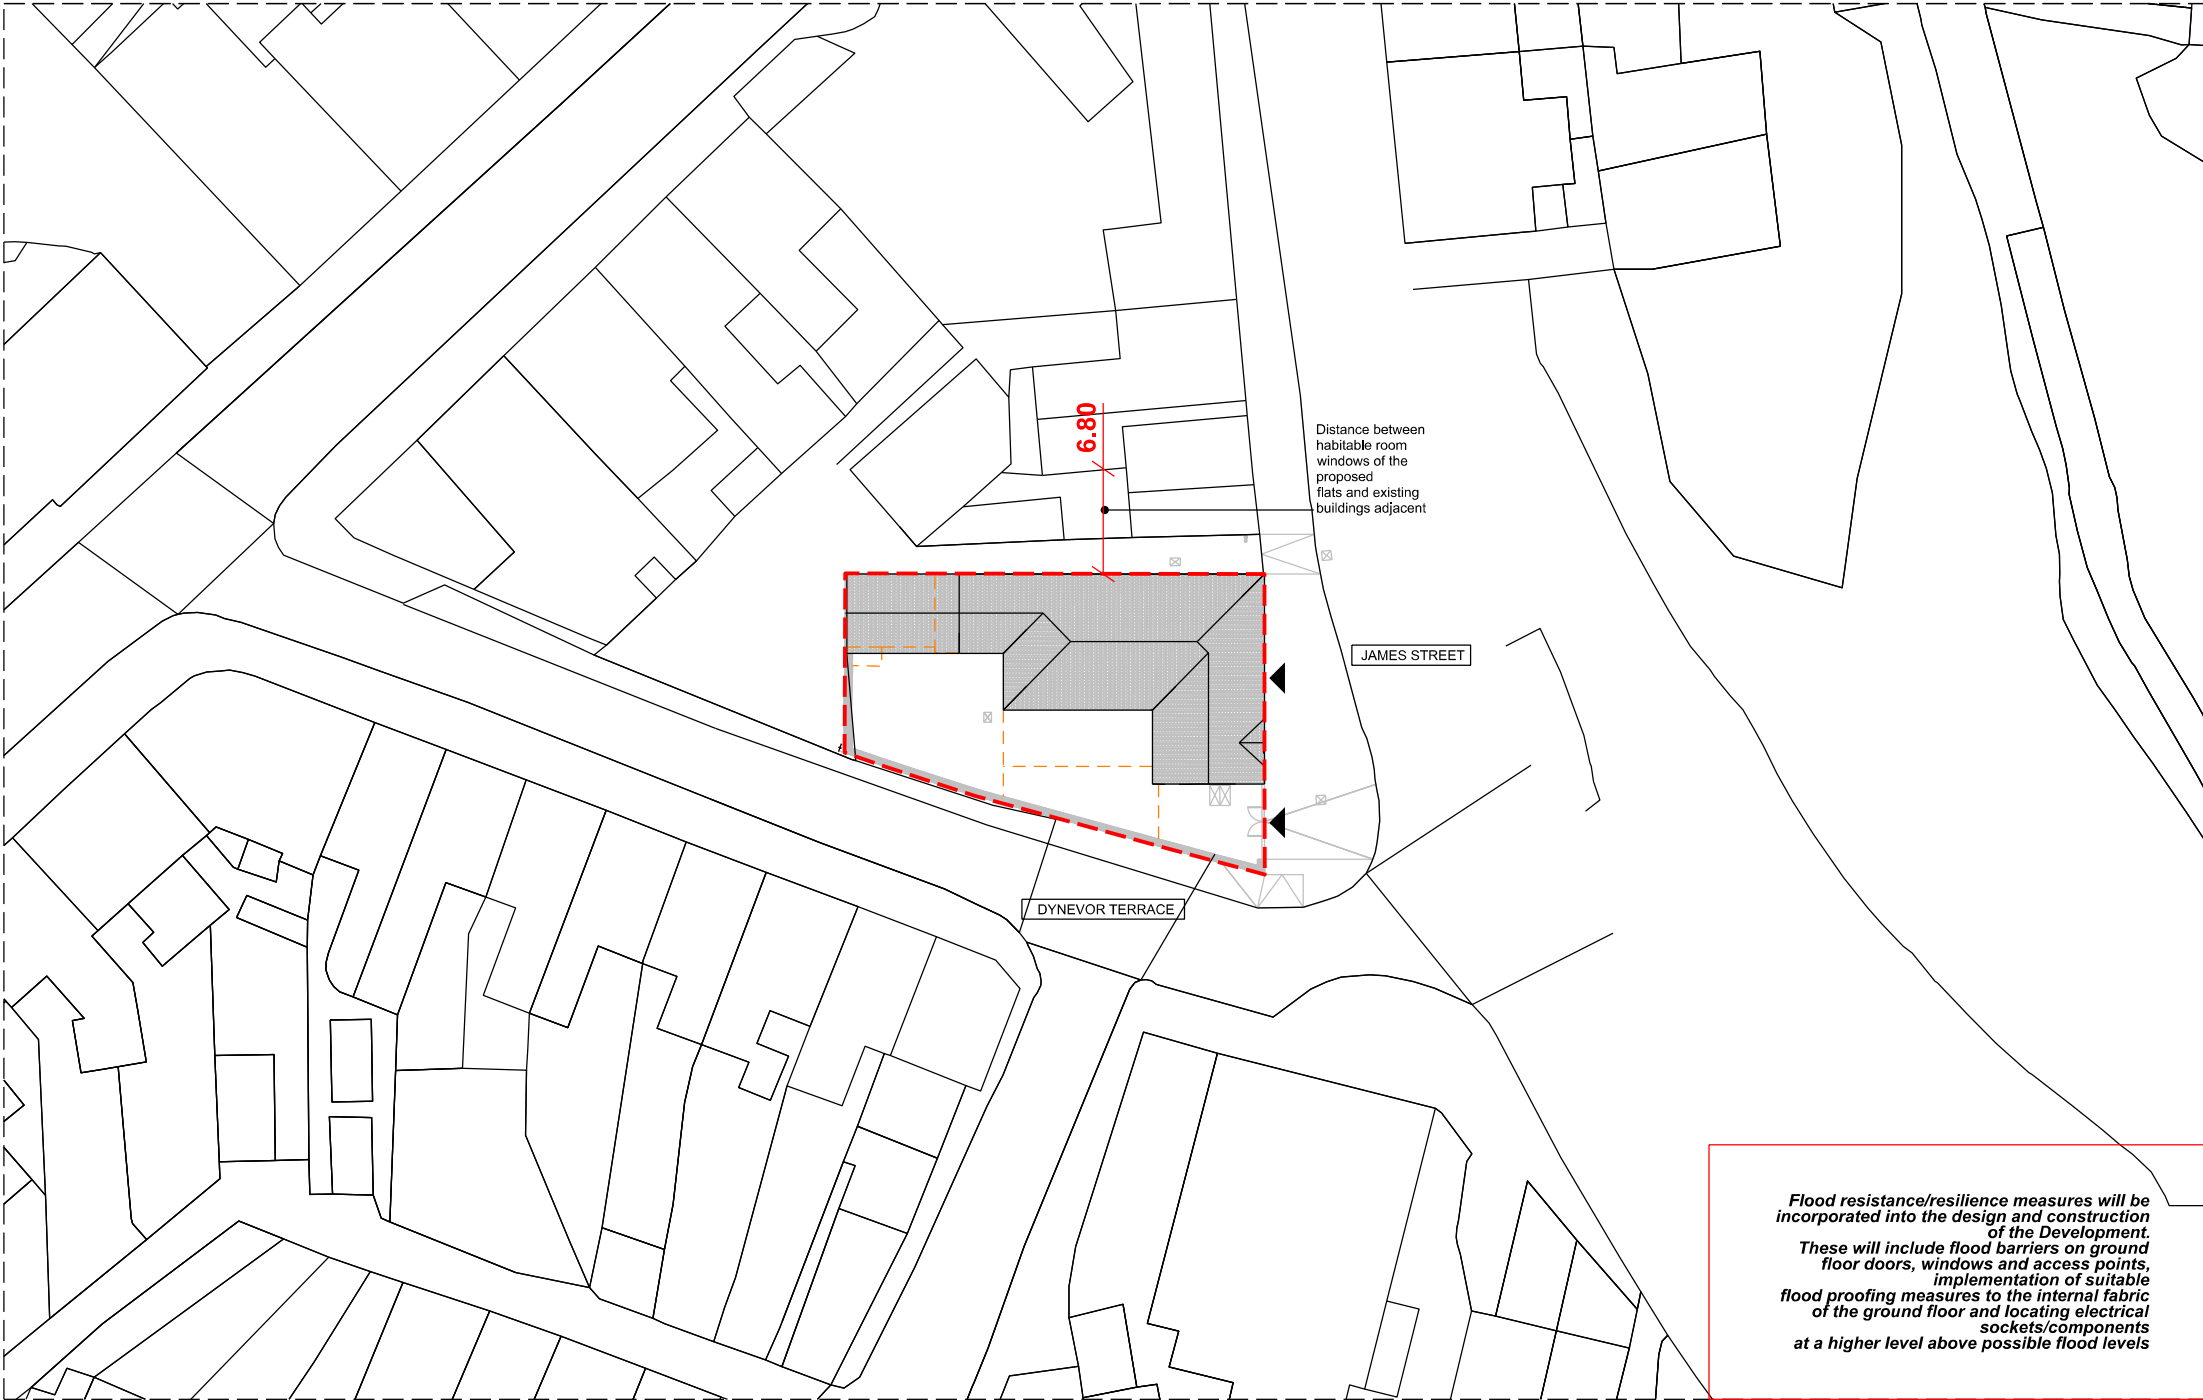

01 PROPOSED SITE PLAN
1:500@A3




M 1:500
0 10 20 30 40 50 [m]



windsorpatania
architects

1. This drawing remains copyright of Windsor & Patania Architects and may not be reproduced or copied without consent in writing.
2. Print out to actual scale. Do not scale drawing using figured dimensions only. All dimensions to be cross-checked on-site by the appointed contractor prior to manufacture and construction
3. Any discrepancies between site and drawings to be reported to the Windsor & Patania Architects immediately.
4. Read in conjunction with all relevant drawings and documentation produced by other consultants
5. All structural elements to be agreed with local authority Building Control prior to commencement of works.
6. Attention is drawn to the provisions of the party wall act 1996. Legal boundaries should be determined by others.
7. All suggested demolition works to be reviewed by a Structural Engineer and to be assessed on site prior to demolition.
8. All areas are approximate and are to be used for indicative purposes only. Areas don't take into account possible variations related to the impact of Site Conditions, Structure, Drainage and M&E.
9. Windsor & Patania Architects accepts no liability for any expense, loss or damage of whatsoever nature and however arising from any variation made to this drawing or in the execution of the work to which relates which has not been referred to them and their approval obtained.
10. Contractors to be responsible for the design and supply of all temporary works (i.e. bracing, propping, showing, tying, etc) and the security, stability, and safety of the building works.

--- Boundary line - indicative only

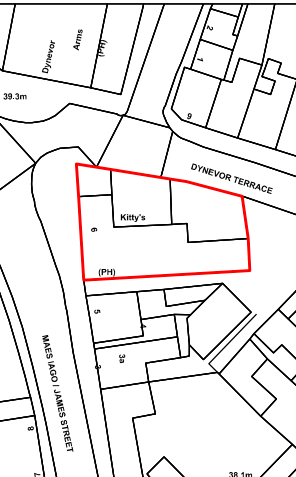

- Proposed Demolitions
- Boundary line - indicative only
- New build
- Existing

Architect contact details
info@windsorpatania.com
London: 020 3011 2997
Cambridge: 01223 776 997
Liverpool: 0151 665 0997


Client
LARS BOS
500 Bourne Business Park, 5 Dashwood Lang Road,
Addlestone, Surrey, KT15 2H3, GBR

Drawings set
Project Address
6 James St, Pontardawe, Swansea SA8 4LR


Drawing title
PROPOSED FLOOR PLANS


date
AUGUST 2024
scale
1:100@A3

drawing number
S-12
sheet no.
12 OF 20 Rev 01

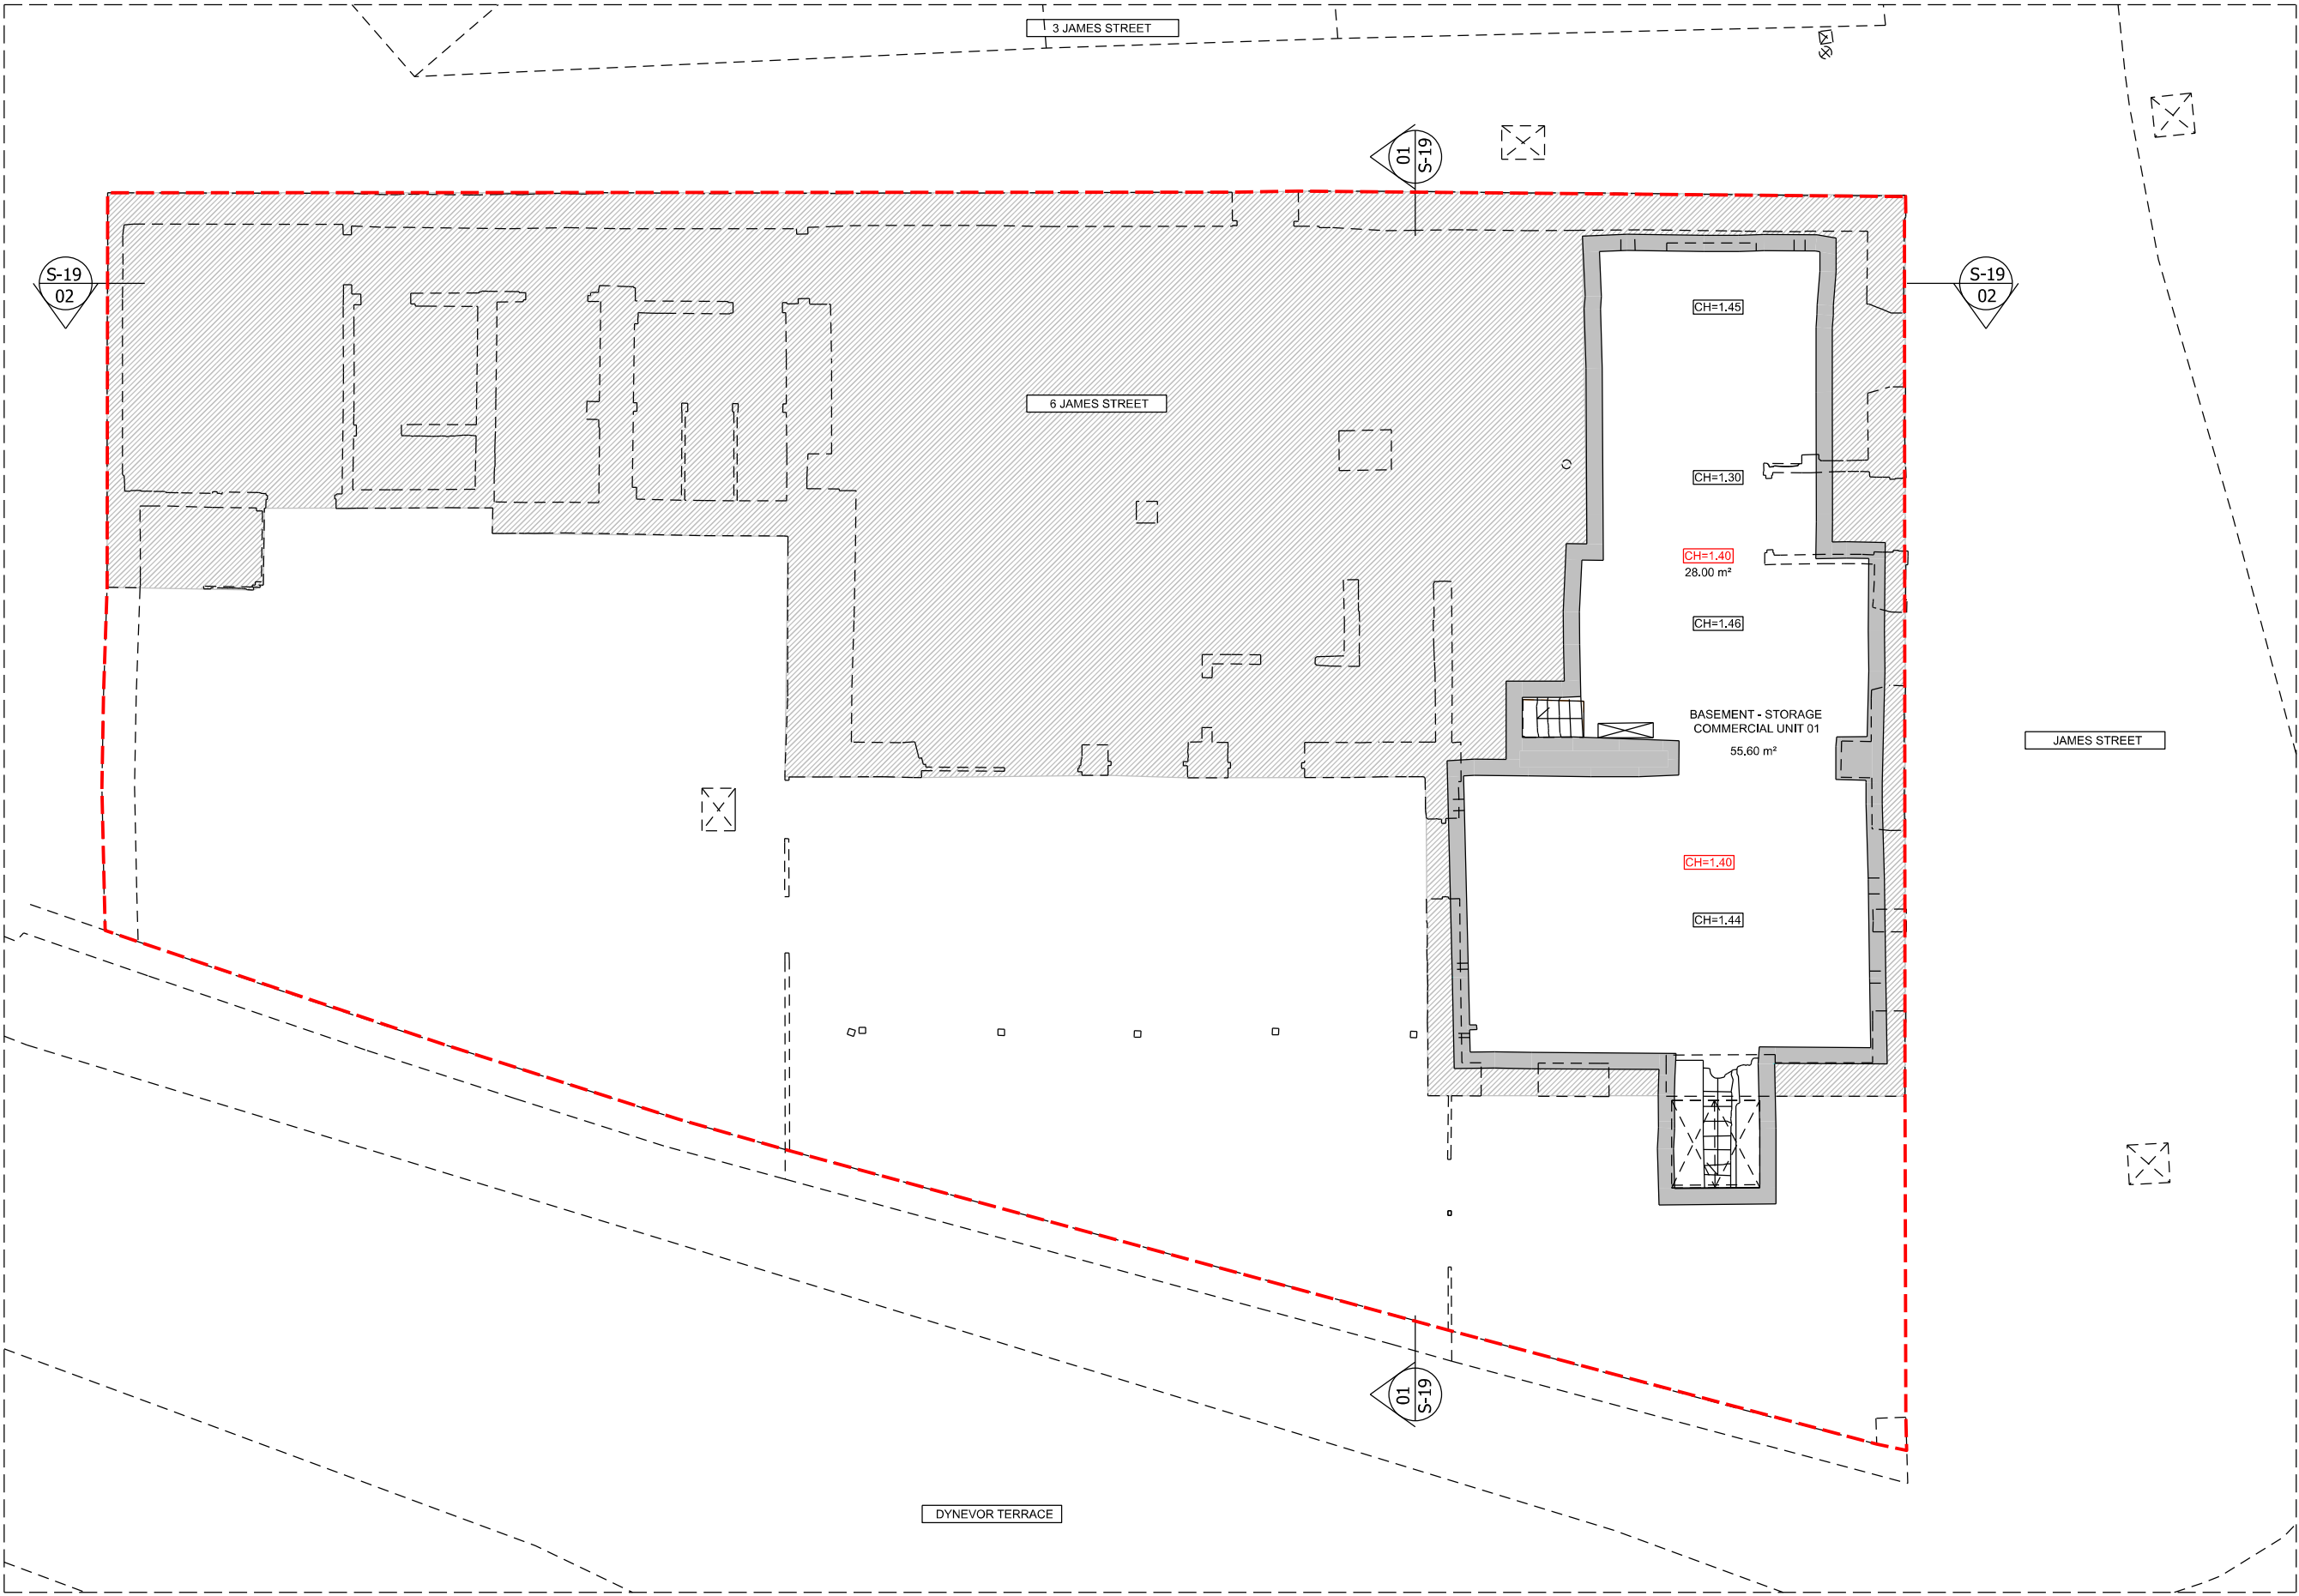

01 PROPOSED BASEMENT PLAN
1:100@A3

 

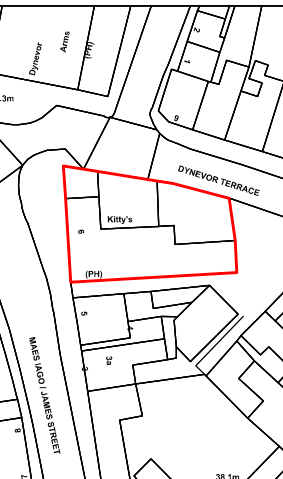

Accommodation schedule								
5no. Units / 6 no. Occupants								
4no.One bedroom/1no. Occupant Flat 1no.One bedroom/2no. Occupants Flat					Commercial units schedule			
					2no. Units			Gross Development area
Units	Persons	Proposal (m ²)	Storage Requirement (m ²)	Units	Proposal (m ²)	Ground floor	202 m ²	
Flat 01	1	40.00 m ²	+16 m ²	37 m ²	Commercial Unit 01	50 + 5 m ²	First Floor	202 m ²
Flat 02	1	37.50 m ²	+10 m ²	37 m ²	Commercial Unit 02	86 + 10 m ²	Second Floor	88 m ²
Flat 03	1	40.00 m ²	+16 m ²	37 m ²	Bikes		Total GDA	492 m ²
Flat 04	1	38.20 m ²	+19 m ²	37 m ²	Bikes short stay	3	External areas	
Flat 05	2	60.00 m ²	+16 m ²	58 m ²	Bikes storage	6	Amenity area	180 m ²

 Proposed Demolitions
 Boundary line - indicative only
 New build
 Existing

architect contact details London: 020 3011 2997
Cambridge: 01223 776 997
fo@windsorpatania.com Liverpool: 0151 665 0997

ent

ARS BOS

0 Bourne Business Park, 5 Dashwood Lang Road,
dilestone, Surrey, KT15 2HJ, GBR

Drawings set
Project Address
James St, Pontardawe, Swansea SA8 4LR

PROPOSED FLOOR PLANS

te	scale
AUGUST 2024	1:100@A3


drawing number	sheet no.
13	13 OF 20 Rev 01



windsorpatania architects

1. This drawing remains copyright of Windsor & Patania Architects and may not be reproduced or copied without consent in writing.
2. Print out to actual scale. Do not scale drawing using figured dimensions only. All dimensions to be cross-checked on-site by the appointed contractor prior to manufacture and construction.
3. Any discrepancies between site and drawings to be reported to the Windsor & Patania Architects immediately.
4. Read in conjunction with all relevant drawings and documentation produced by other consultants.
5. All structural elements to be agreed with local authority Building Control prior to commencement of works.
6. Attention is drawn to the provisions of the party wall act 1996. Legal boundaries should be determined by others.
7. All suggested demolition works to be reviewed by a Structural Engineer and to be assessed on site prior to demolition.
8. All areas are approximate and are to be used for indicative purposes only. Areas don't take into account possible variations related to the impact of Site Conditions, Structure, Drainage and M&E.
9. Windsor & Patania Architects accepts no liability for any expense, loss or damage of whatsoever nature and however arising from any variation made to this drawing or in the execution of the work to which relates which has not been referred to them and their approval obtained.
10. Contractors to be responsible for the design and supply of all temporary works (i.e. bracing, propping, showing, tying, etc.) and the security, stability, and safety of the building works.

--- Boundary line - indicative only

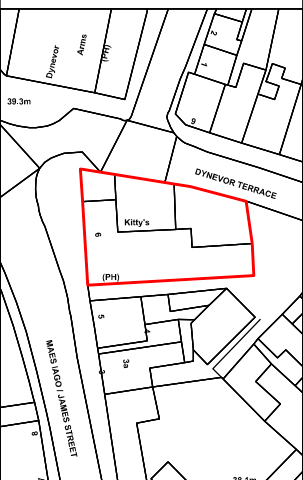

- Proposed Demolitions
- Boundary line - indicative only
- New build
- Existing

Architect contact details
info@windsorpatania.com
London: 020 3011 2997
Cambridge: 01223 776 997
Liverpool: 0151 665 0997

Client
LARS BOS
500 Bourne Business Park, 5 Dashwood Lang Road,
Addlestone, Surrey, KT15 2H1, GBR

Drawings set
Project Address
6 James St, Pontardawe, Swansea SA8 4LR


Drawing title
PROPOSED FLOOR PLANS

date
AUGUST 2024
sheet no.
S-14

14 OF 20 Rev 01



01 **PROPOSED FIRST FLOOR PLAN**
1:100@A3

 




windsorpatania
architects

- This drawing remains copyright of Windsor & Patania Architects and may not be reproduced or copied without consent in writing.
- Print out to actual scale. Do not scale drawing using figured dimensions only. All dimensions to be cross-checked on-site by the appointed contractor prior to manufacture and construction
- Any discrepancies between site and drawings to be reported to the Windsor & Patania Architects immediately.
- Read in conjunction with all relevant drawings and documentation produced by other consultants
- All structural elements to be agreed with local authority Building Control prior to commencement of works.
- Attention is drawn to the provisions of the party wall act 1996. Legal boundaries should be determined by others.
- All suggested demolition works to be reviewed by a Structural Engineer and to be assessed on site prior to demolition.
- All areas are approximate and are to be used for indicative purposes only. Areas don't take into account possible variations related to the impact of Site Conditions, Structure, Drainage and M&E.
- Windsor & Patania Architects accepts no liability for any expense, loss or damage of whatsoever nature and however arising from any variation made to this drawing or in the execution of the work to which relates which has not been referred to them and their approval obtained.
- Contractors to be responsible for the design and supply of all temporary works (i.e. bracing, propping, showing, tying, etc) and the security, stability, and safety of the building works.

--- Boundary line - indicative only

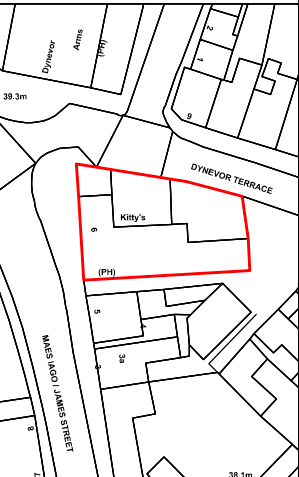

- Proposed Demolitions
- Boundary line - indicative only
- New build
- Existing

Architect contact details
info@windsorpatania.com
London: 020 3011 2997
Cambridge: 01223 776 997
Liverpool: 0151 665 0997


Client
LARS BOS
500 Bourne Business Park, 5 Dashwood Lang Road,
Addlestone, Surrey, KT15 2H3, GBR

Drawings set
Project Address
6 James St, Pontardawe, Swansea SA8 4LR


Drawing title
PROPOSED FLOOR PLANS

date
AUGUST 2024
scale
1:100@A3

drawing number
S-15
sheet no.
15 OF 20 Rev 01

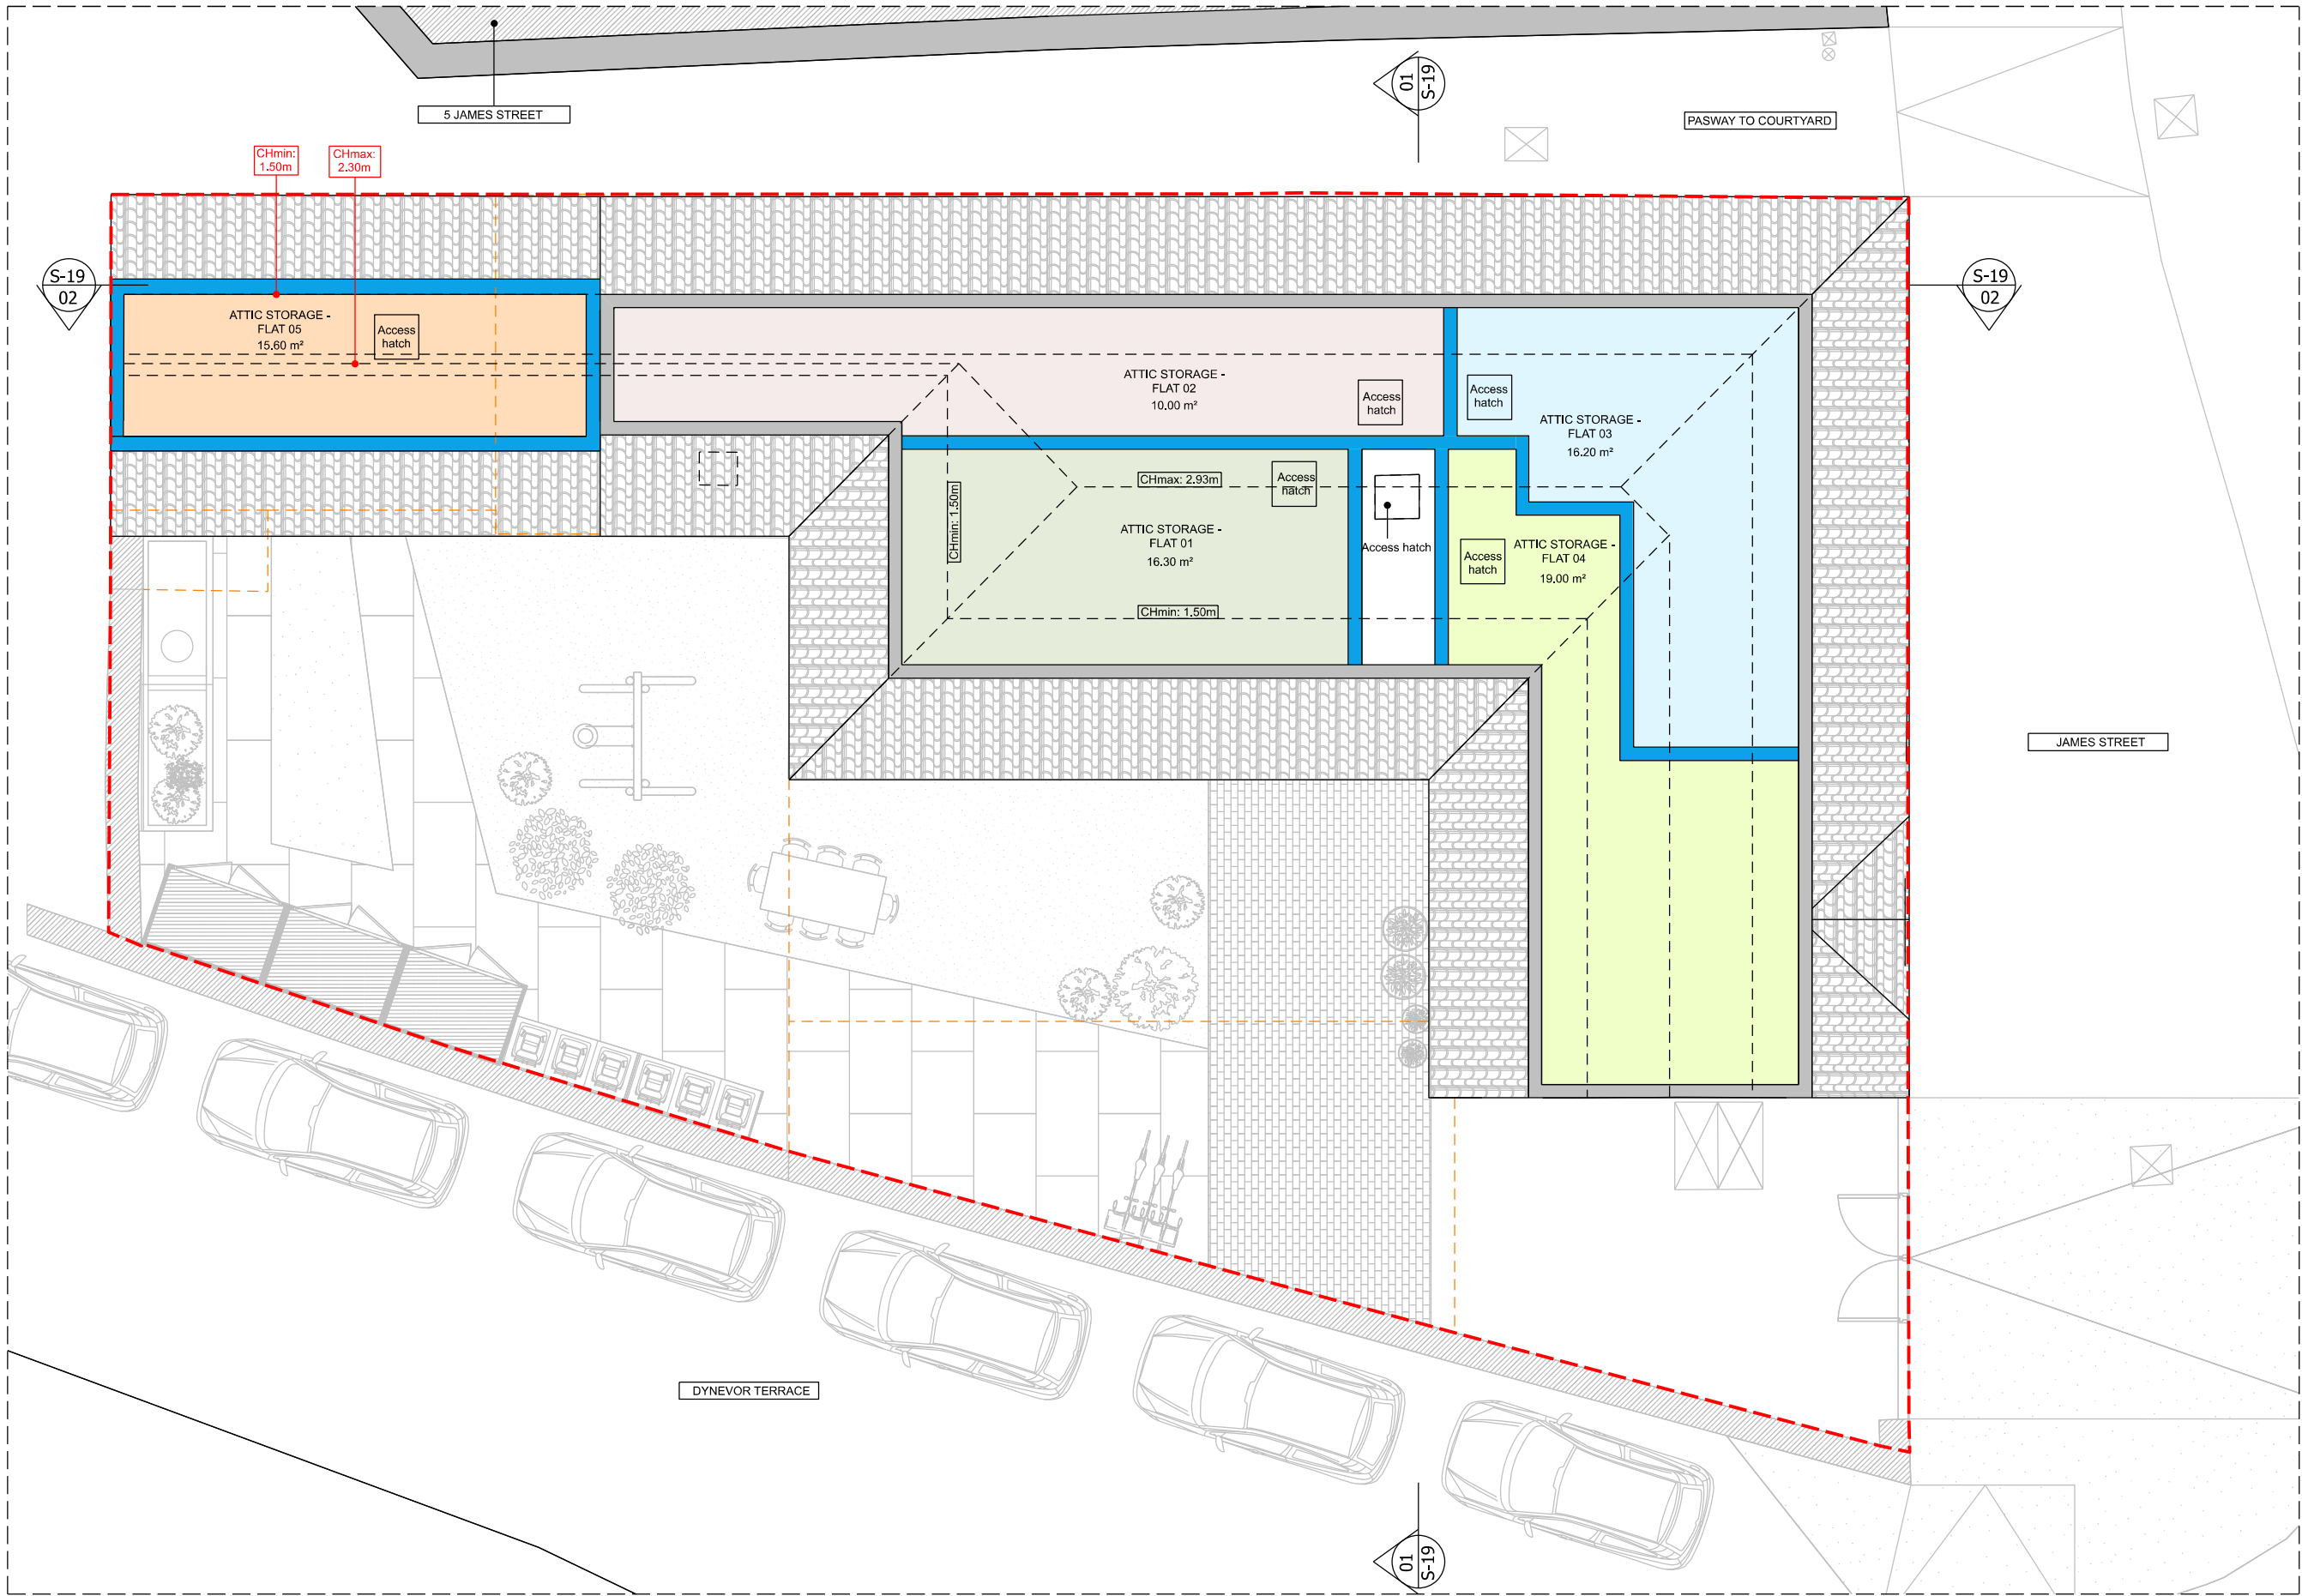

01 **PROPOSED SECOND FLOOR PLAN**
1:100@A3

 




windsorpatania
architects

1. This drawing remains copyright of Windsor & Patania Architects and may not be reproduced or copied without consent in writing.
2. Print out to actual scale. Do not scale drawing using figured dimensions only. All dimensions to be cross-checked on-site by the appointed contractor prior to manufacture and construction
3. Any discrepancies between site and drawings to be reported to the Windsor & Patania Architects immediately.
4. Read in conjunction with all relevant drawings and documentation produced by other consultants
5. All structural elements to be agreed with local authority Building Control prior to commencement of works.
6. Attention is drawn to the provisions of the party wall act 1996. Legal boundaries should be determined by others.
7. All suggested demolition works to be reviewed by a Structural Engineer and to be assessed on site prior to demolition.
8. All areas are approximate and are to be used for indicative purposes only. Areas don't take into account possible variations related to the impact of Site Conditions, Structure, Drainage and M&E.
9. Windsor & Patania Architects accepts no liability for any expense, loss or damage of whatsoever nature and however arising from any variation made to this drawing or in the execution of the work to which relates which has not been referred to them and their approval obtained.
10. Contractors to be responsible for the design and supply of all temporary works (i.e. bracing, propping, showing, tying, etc) and the security, stability, and safety of the building works.

--- Boundary line - indicative only

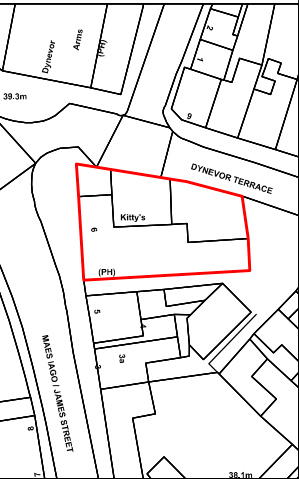

- Proposed Demolitions
- Boundary line - indicative only
- New build
- Existing

Architect contact details
info@windsorpatania.com
London: 020 3011 2997
Cambridge: 01223 776 997
Liverpool: 0151 665 0997


Client
LARS BOS
500 Bourne Business Park, 5 Dashwood Lang Road,
Addlestone, Surrey, KT15 2H3, GBR

Drawings set
Project Address
6 James St, Pontardawe, Swansea SA8 4LR


Drawing title
PROPOSED FLOOR PLANS

date
AUGUST 2024
scale
1:100@A3

drawing number
S-16
sheet no.
16 OF 20 Rev 01

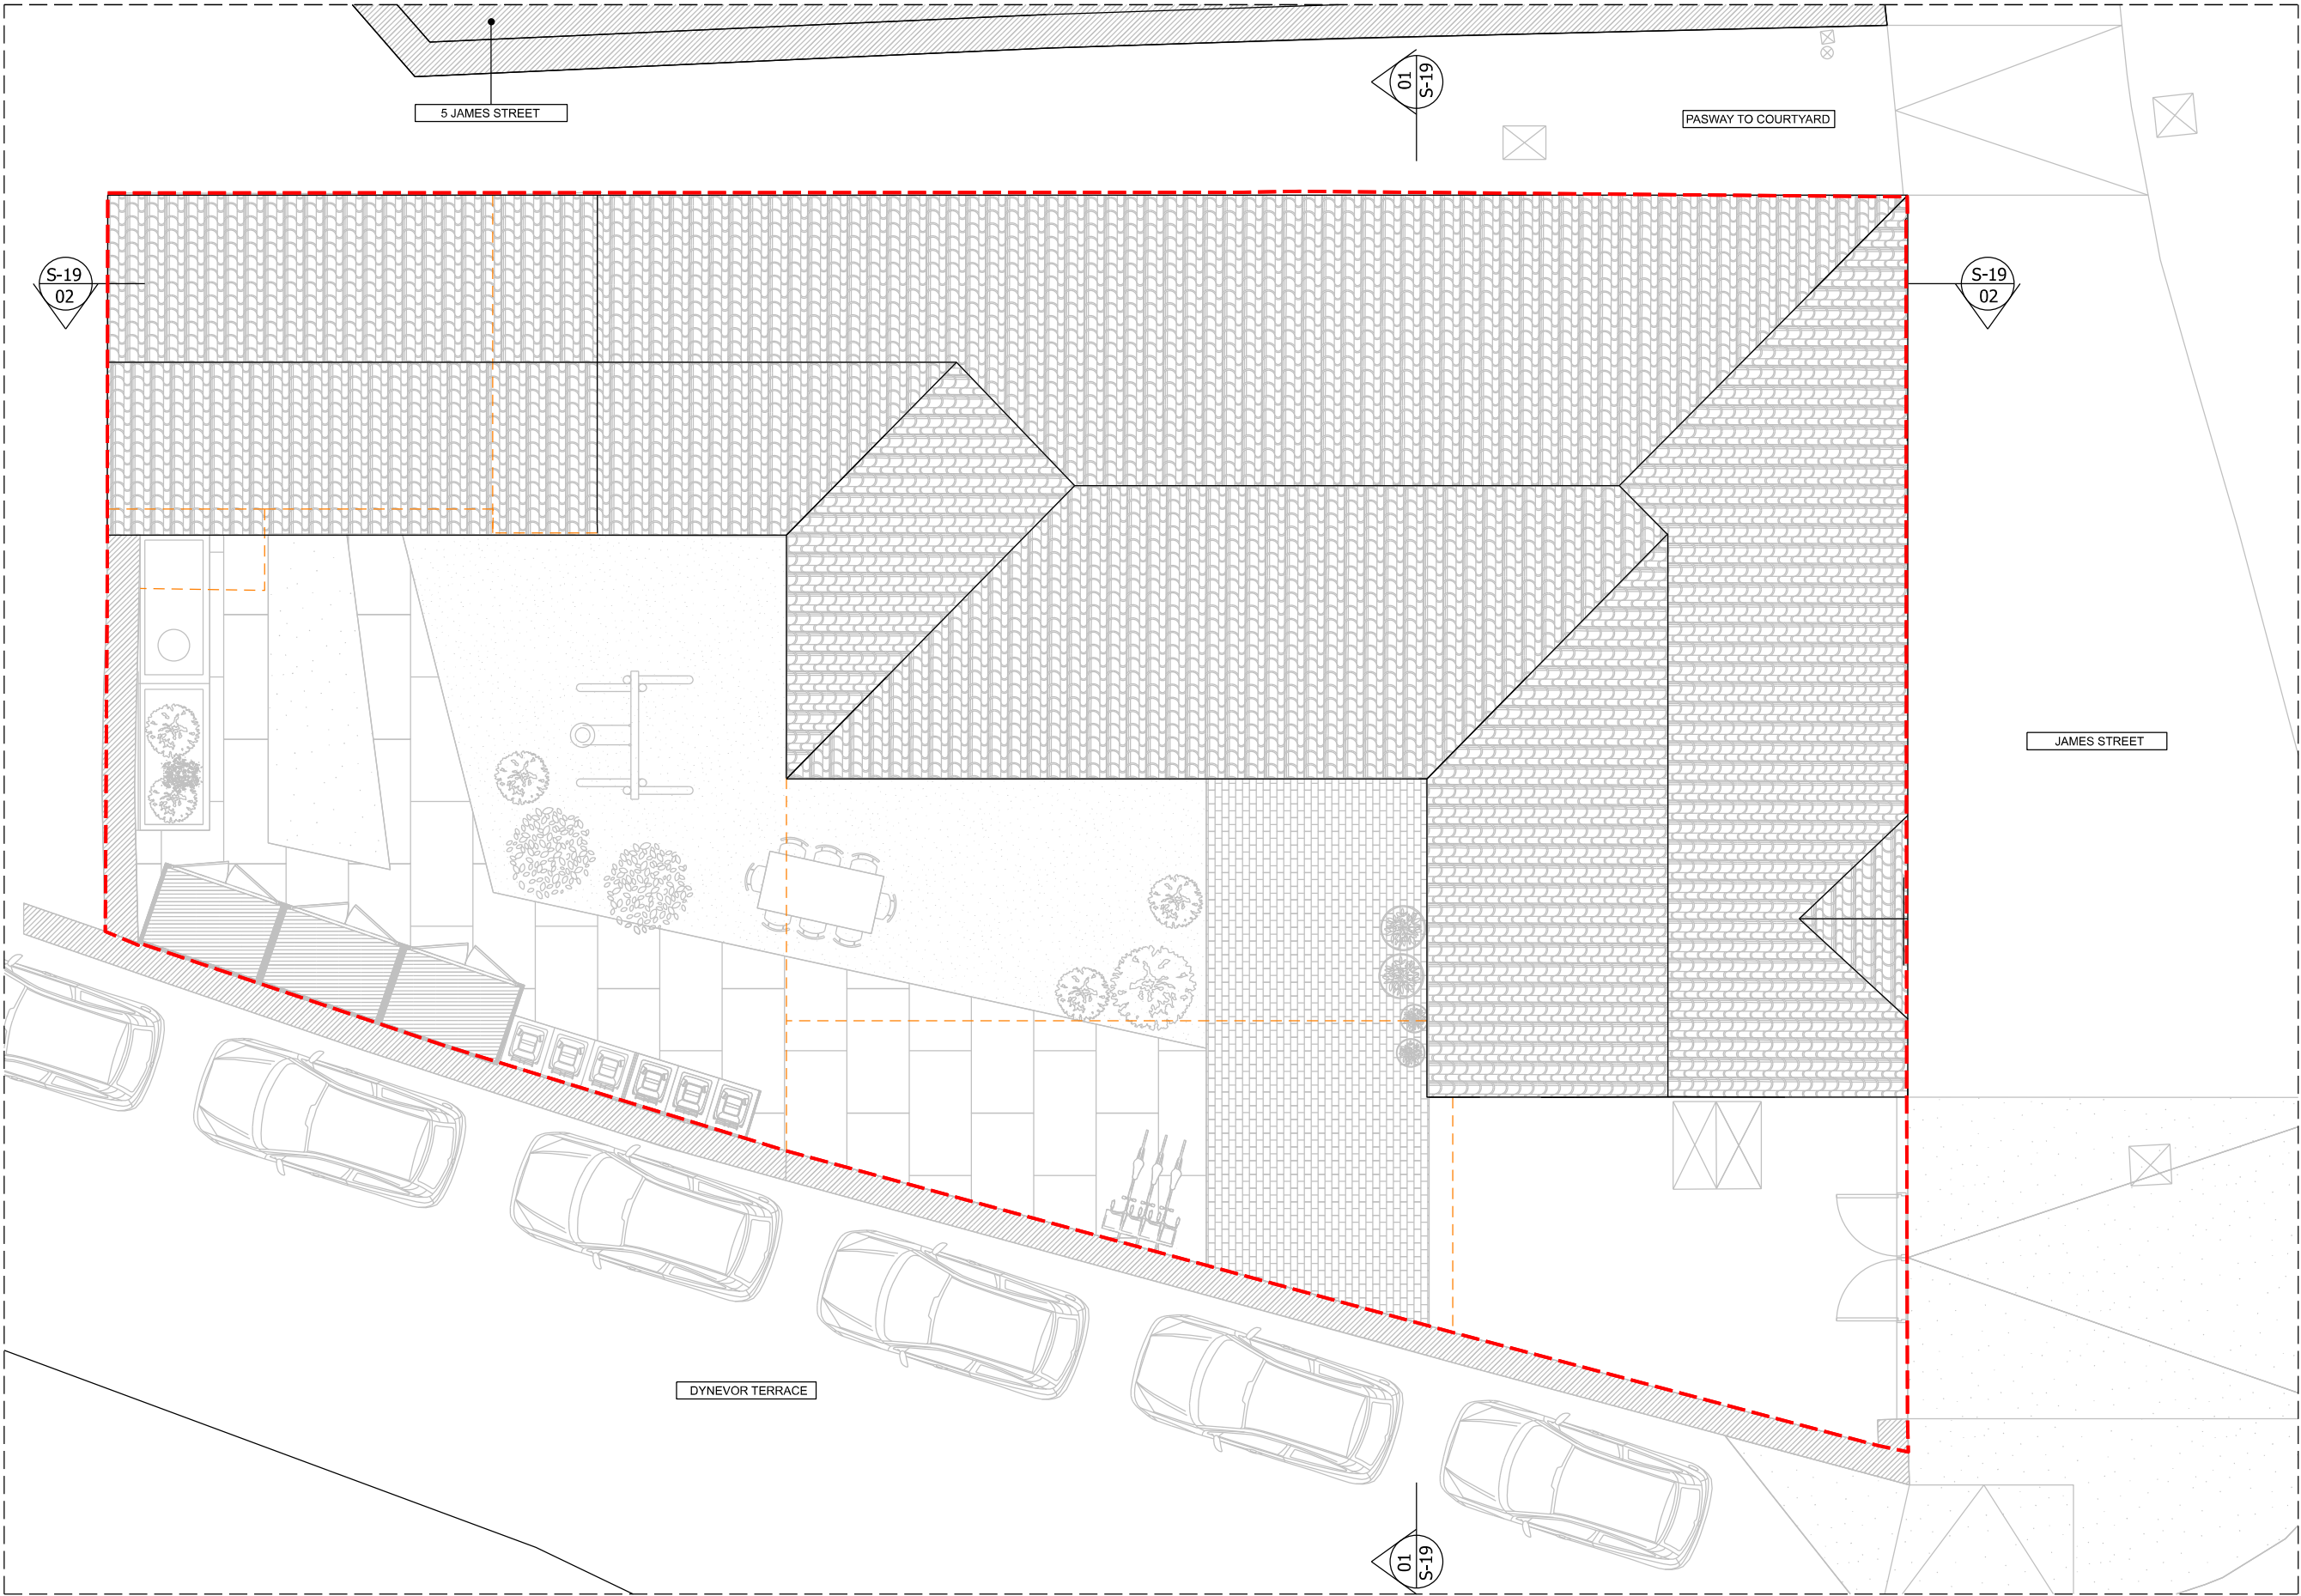

01 **PROPOSED ROOF PLAN**
1:100@A3

 




windsorpatania
architects

1. This drawing remains copyright of Windsor & Patania Architects and may not be reproduced or copied without consent in writing.
2. Print out to actual scale. Do not scale drawing using figured dimensions only. All dimensions to be cross-checked on-site by the appointed contractor prior to manufacture and construction
3. Any discrepancies between site and drawings to be reported to the Windsor & Patania Architects immediately.
4. Read in conjunction with all relevant drawings and documentation produced by other consultants
5. All structural elements to be agreed with local authority Building Control prior to commencement of works.
6. Attention is drawn to the provisions of the party wall act 1996. Legal boundaries should be determined by others.
7. All suggested demolition works to be reviewed by a Structural Engineer and to be assessed on site prior to demolition.
8. All areas are approximate and are to be used for indicative purposes only. Areas don't take into account possible variations related to the impact of Site Conditions, Structure, Drainage and M&E.
9. Windsor & Patania Architects accepts no liability for any expense, loss or damage of whatsoever nature and however arising from any variation made to this drawing or in the execution of the work to which relates which has not been referred to them and their approval obtained.
10. Contractors to be responsible for the design and supply of all temporary works (i.e. bracing, propping, showing, tying, etc) and the security, stability, and safety of the building works.

--- Boundary line - indicative only

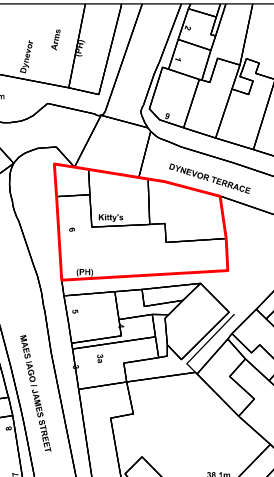

- Proposed Demolitions
- Boundary line - indicative only
- New build
- Existing

Architect contact details
info@windsorpatania.com
London: 020 3011 2997
Cambridge: 01223 776 997
Liverpool: 0151 665 0997

Client
LARS BOS
500 Bourne Business Park, 5 Dashwood Lang Road,
Addlestone, Surrey, KT15 2H3, GBR

Drawings set
Project Address
6 James St, Pontardawe, Swansea SA8 4LR


Drawing title
PROPOSED ELEVATIONS

date
AUGUST 2024
scale
1:100@A3


drawing number
S-17
sheet no.
17 OF 20 Rev 01



01 **PROPOSED FRONT ELEVATION**
1:100@A3

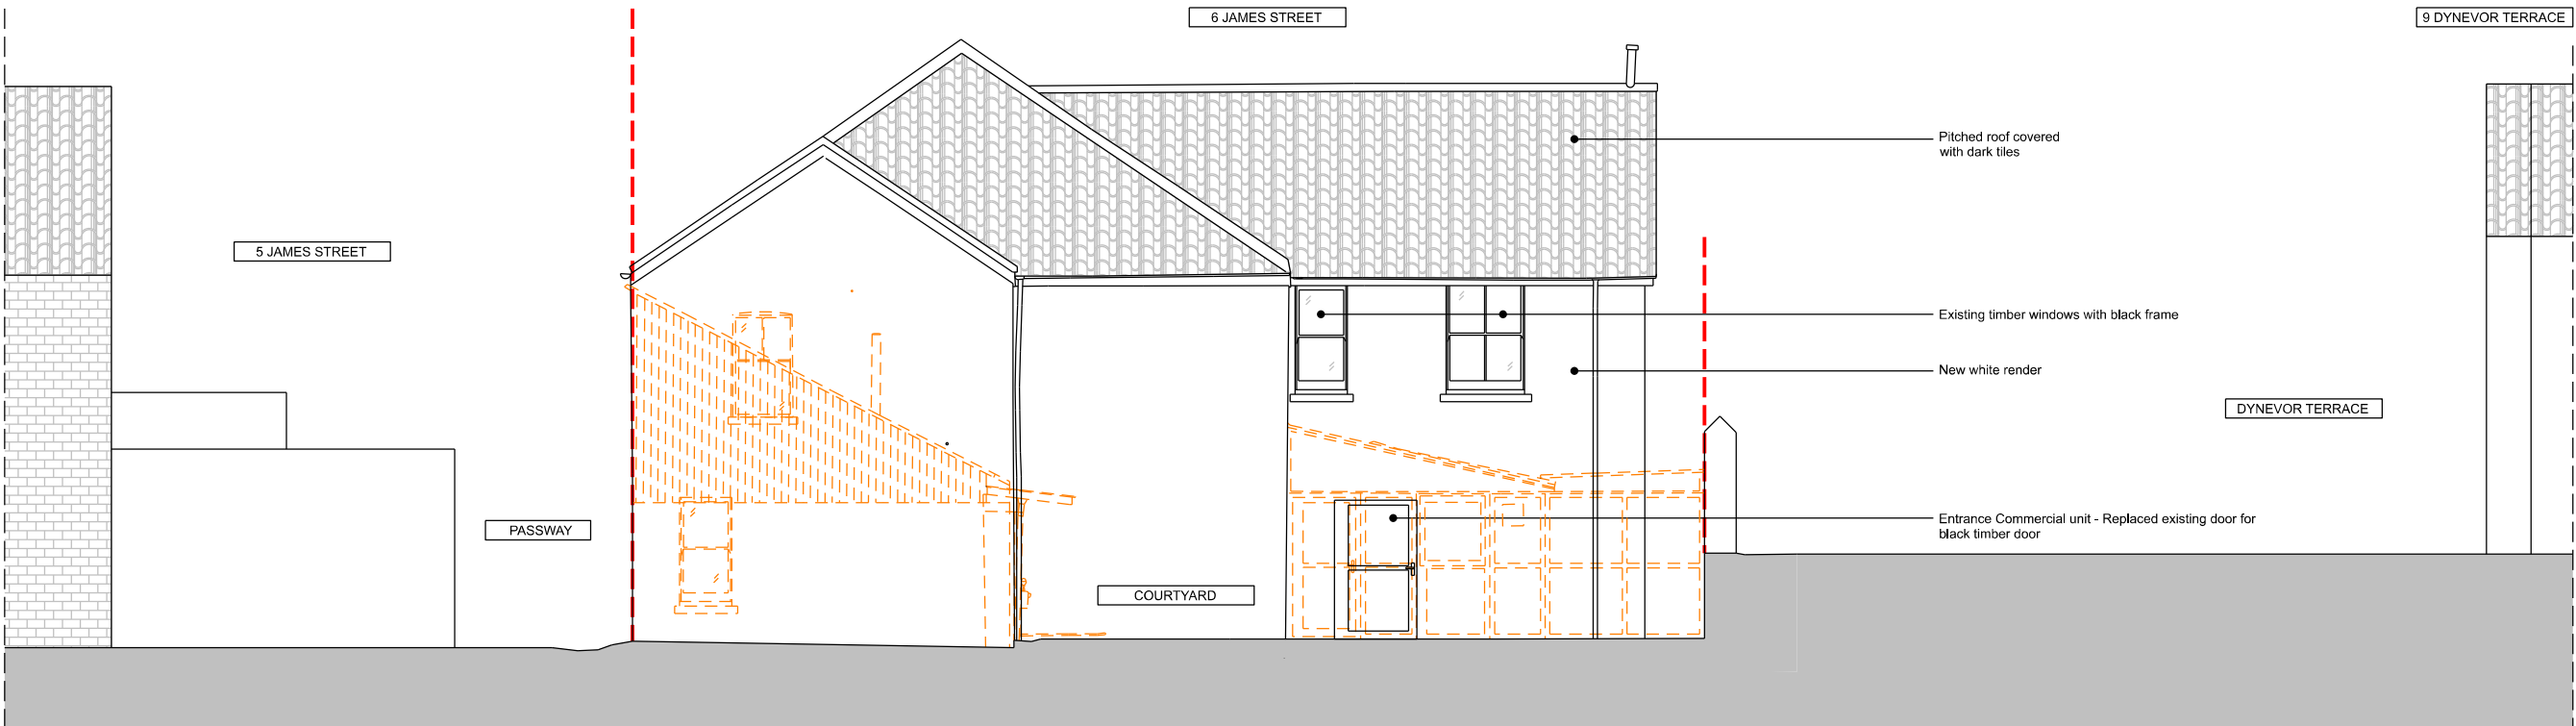

02 **PROPOSED REAR ELEVATION**
1:100@A3

 




windsorpatania
architects

1. This drawing remains copyright of Windsor & Patania Architects and may not be reproduced or copied without consent in writing.
2. Print out to actual scale. Do not scale drawing using figured dimensions only. All dimensions to be cross-checked on-site by the appointed contractor prior to manufacture and construction
3. Any discrepancies between site and drawings to be reported to the Windsor & Patania Architects immediately.
4. Read in conjunction with all relevant drawings and documentation produced by other consultants
5. All structural elements to be agreed with local authority Building Control prior to commencement of works.
6. Attention is drawn to the provisions of the party wall act 1996. Legal boundaries should be determined by others.
7. All suggested demolition works to be reviewed by a Structural Engineer and to be assessed on site prior to demolition.
8. All areas are approximate and are to be used for indicative purposes only. Areas don't take into account possible variations related to the impact of Site Conditions, Structure, Drainage and M&E.
9. Windsor & Patania Architects accepts no liability for any expense, loss or damage of whatsoever nature and however arising from any variation made to this drawing or in the execution of the work to which relates which has not been referred to them and their approval obtained.
10. Contractors to be responsible for the design and supply of all temporary works (i.e. bracing, propping, showing, tying, etc) and the security, stability, and safety of the building works.

--- Boundary line - indicative only

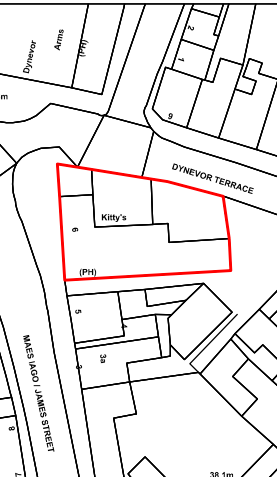

- Proposed Demolitions
- Boundary line - indicative only
- New build
- Existing

Architect contact details
info@windsorpatania.com
London: 020 3011 2997
Cambridge: 01223 776 997
Liverpool: 0151 665 0997

Client
LARS BOS
500 Bourne Business Park, 5 Dashwood Lang Road,
Addlestone, Surrey, KT15 2H3, GBR

Drawings set
Project Address
6 James St, Pontardawe, Swansea SA8 4LR


Drawing title
PROPOSED ELEVATIONS

date
AUGUST 2024


scale
1:100@A3

drawing number
S-18


sheet no.
18 OF 20 Rev 01

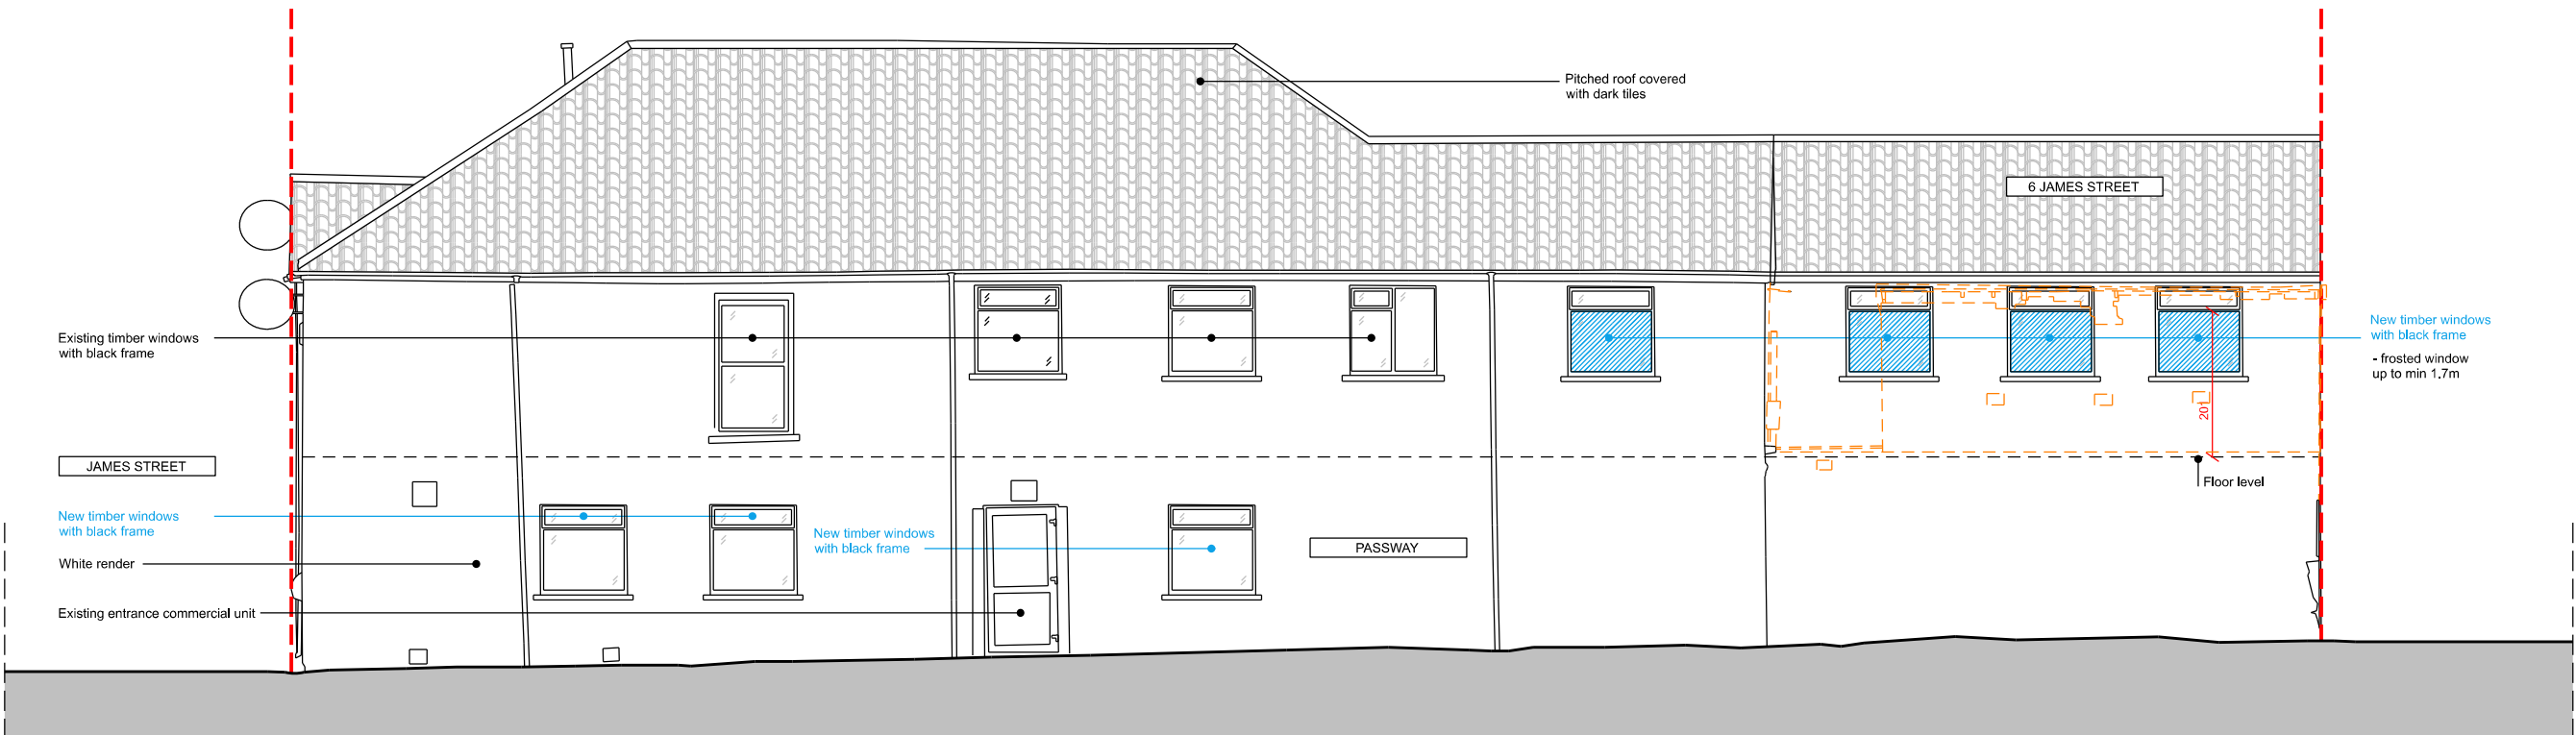

01 PROPOSED RIGHT ELEVATION
1:100@A3

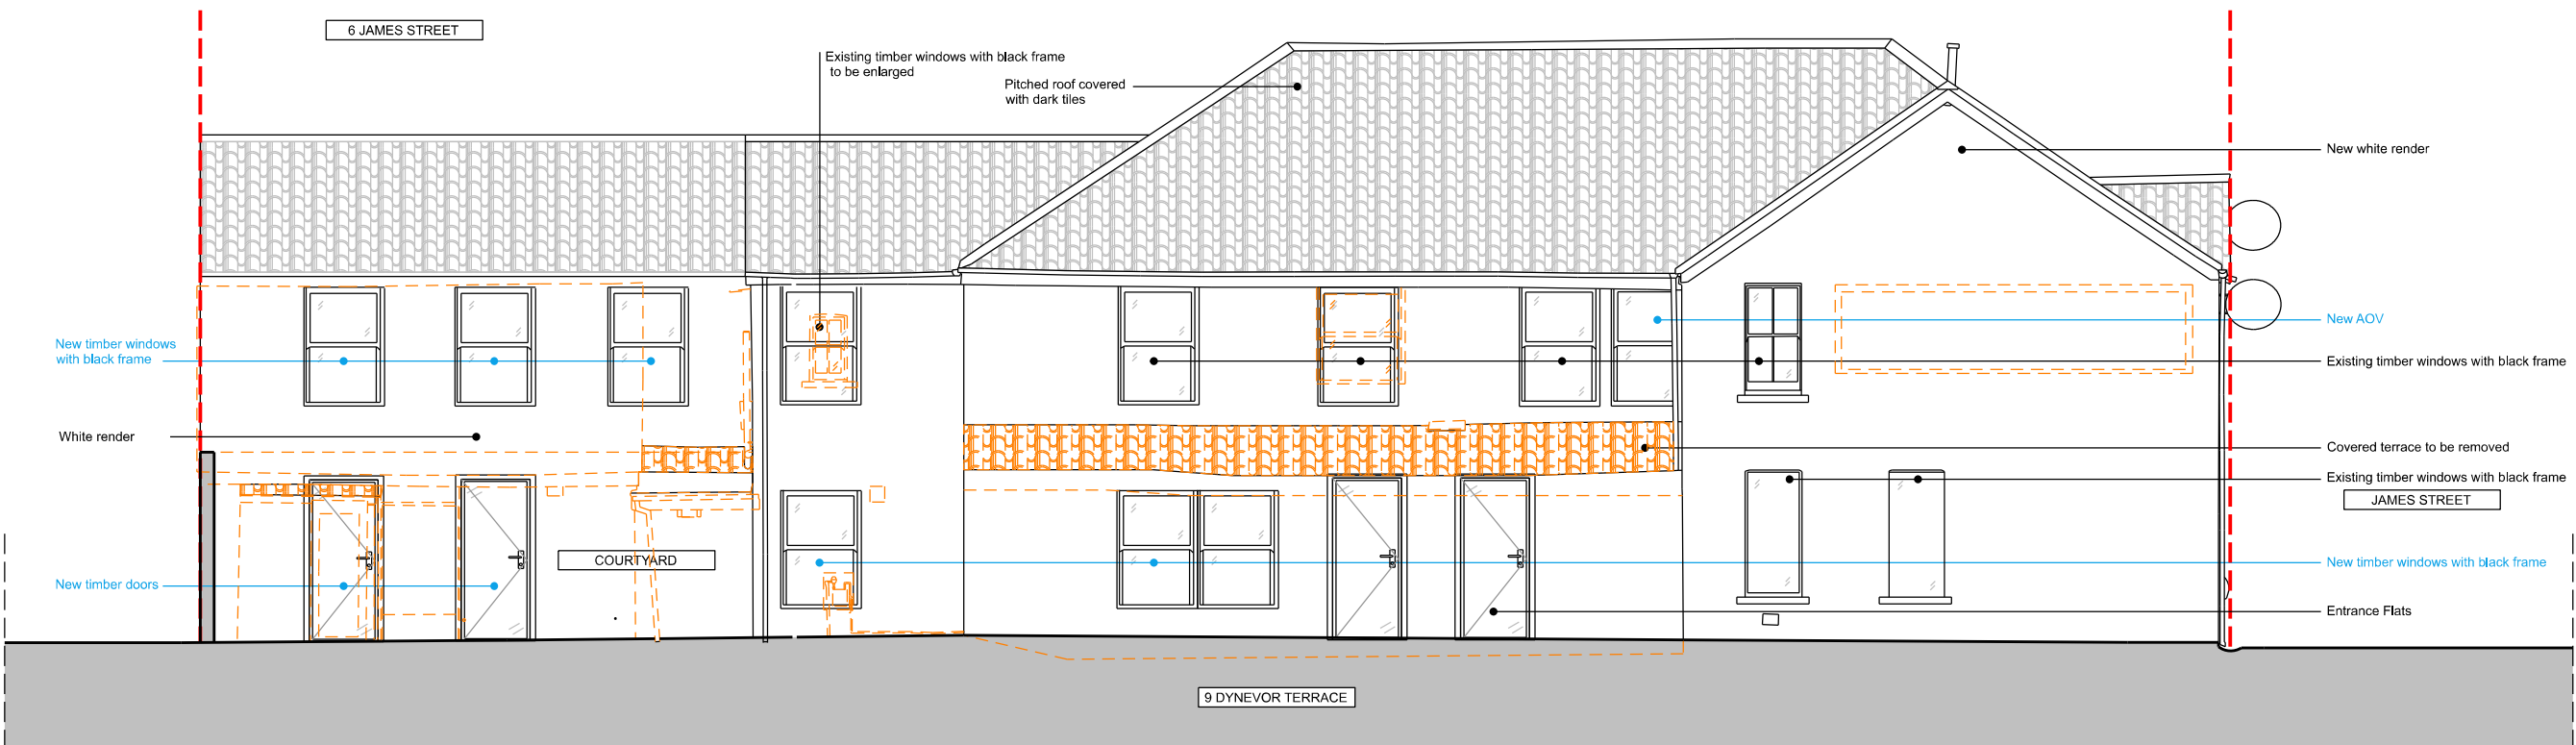

02 PROPOSED LEFT ELEVATION
1:100@A3

 




windsorpatania
architects

1. This drawing remains copyright of Windsor & Patania Architects and may not be reproduced or copied without consent in writing.
2. Print out to actual scale. Do not scale drawing using figured dimensions only. All dimensions to be cross-checked on-site by the appointed contractor prior to manufacture and construction
3. Any discrepancies between site and drawings to be reported to the Windsor & Patania Architects immediately.
4. Read in conjunction with all relevant drawings and documentation produced by other consultants
5. All structural elements to be agreed with local authority Building Control prior to commencement of works.
6. Attention is drawn to the provisions of the party wall act 1996. Legal boundaries should be determined by others.
7. All suggested demolition works to be reviewed by a Structural Engineer and to be assessed on site prior to demolition.
8. All areas are approximate and are to be used for indicative purposes only. Areas don't take into account possible variations related to the impact of Site Conditions, Structure, Drainage and M&E.
9. Windsor & Patania Architects accepts no liability for any expense, loss or damage of whatsoever nature and however arising from any variation made to this drawing or in the execution of the work to which relates which has not been referred to them and their approval obtained.
10. Contractors to be responsible for the design and supply of all temporary works (i.e. bracing, propping, showing, tying, etc) and the security, stability, and safety of the building works.

--- Boundary line - indicative only

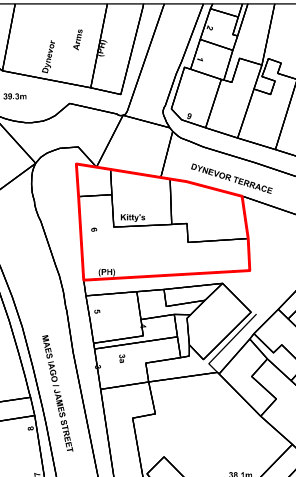

- Proposed Demolitions
- Boundary line - indicative only
- New build
- Existing

Architect contact details
info@windsorpatania.com
London: 020 3011 2997
Cambridge: 01223 776 997
Liverpool: 0151 665 0997


Client
LARS BOS
500 Bourne Business Park, 5 Dashwood Lang Road,
Addlestone, Surrey, KT15 2H3, GBR

Drawings set
Project Address
6 James St, Pontardawe, Swansea SA8 4LR


Drawing title
PROPOSED ELEVATIONS

date
AUGUST 2024
scale
1:100@A3


drawing number
S-19
sheet no.
19 OF 20 Rev 01

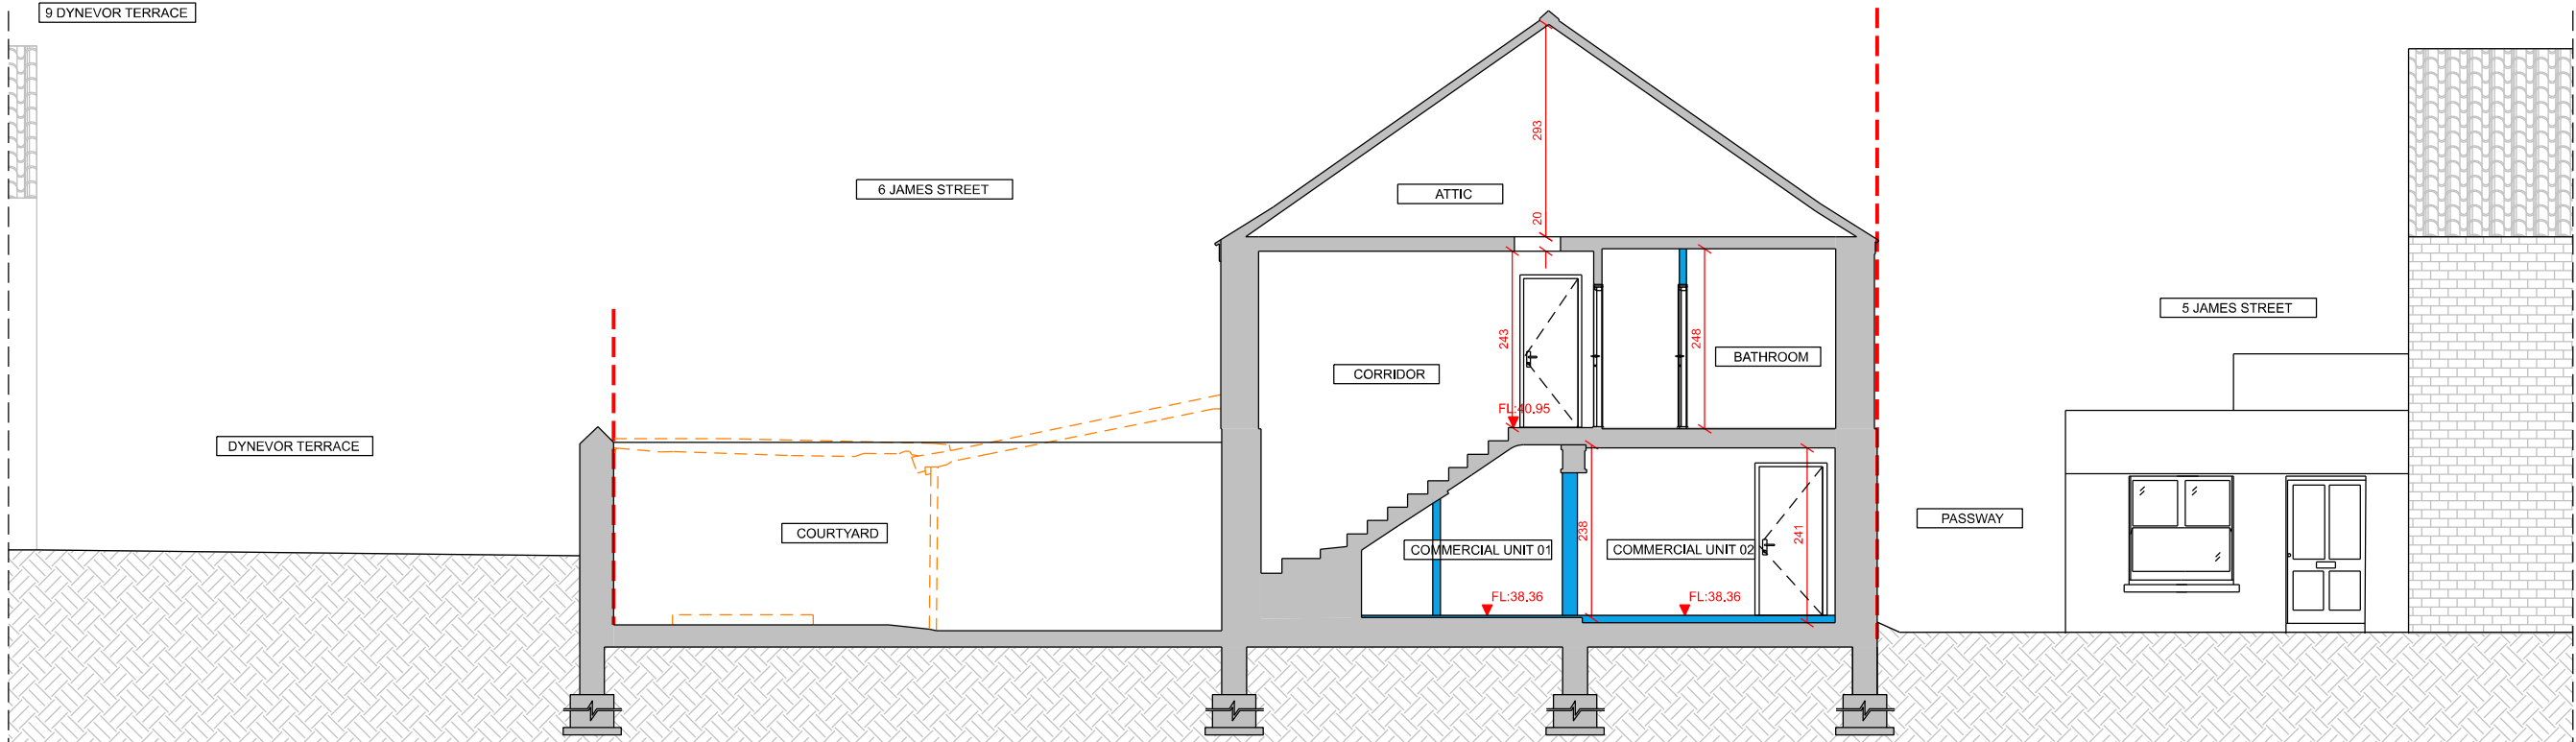

01
PROPOSED CROSS SECTION
1:100@A3

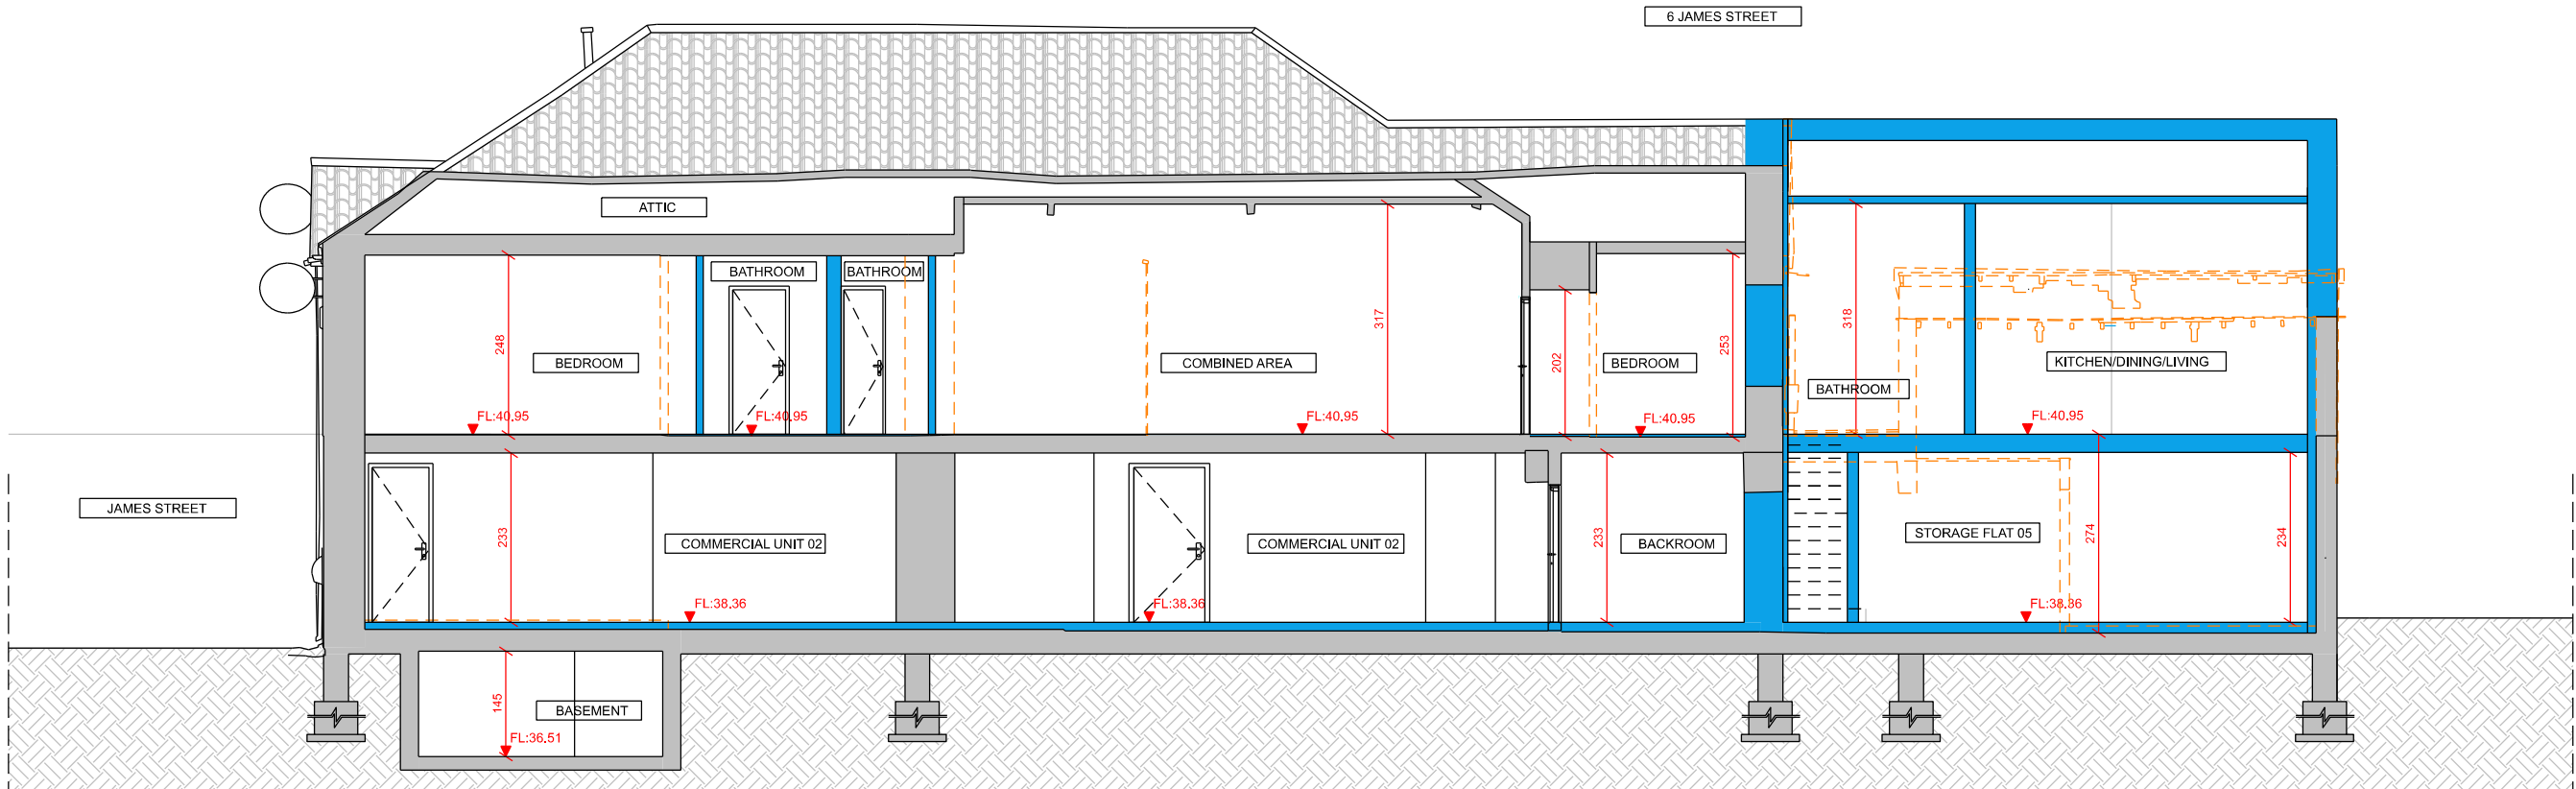


02
PROPOSED LONGITUDINAL SECTION
1:100@A3

 



1. This drawing remains copyright of Windsor & Patania Architects and may not be reproduced or copied without consent in writing.
2. Print out to actual scale. Do not scale drawing using dimensions only. All dimensions to be cross-checked on-site by the appointed contractor prior to manufacture and construction
3. Any discrepancies between site and drawings to be reported to the Windsor & Patania Architects immediately.
4. Read in conjunction with all relevant drawings and documentation produced by other consultants
5. All structural elements to be agreed with local authority Building Control prior to commencement of works.
6. Attention is drawn to the provisions of the party wall act 1996. Legal boundaries should be determined by others.
7. All suggested demolition works to be reviewed by a Structural Engineer and to be assessed on site prior to demolition.
8. All areas are approximate and are to be used for indicative purposes only. Areas don't take into account possible variations related to the impact of Site Conditions, Structure, Drainage and M&E.
9. Windsor & Patania Architects accepts no liability for any expense, loss or damage of whatsoever nature and however arising from any variation made to this drawing or in the execution of the work to which relates which has not been referred to them and their approval obtained.
10. Contractors to be responsible for the design and supply of all temporary works (i.e. bracing, propping, showing, tying, etc) and the security, stability, and safety of the building works.

--- Boundary line - indicative only

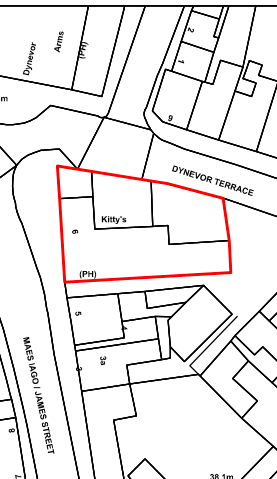

- Proposed Demolitions
- Boundary line - indicative only
- New build
- Existing

Architect contact details
info@windsorpatania.com
London: 020 3011 2997
Cambridge: 01223 776 997
Liverpool: 0151 665 0997

Client
LARS BOS
500 Bourne Business Park, 5 Dashwood Lang Road,
Addlestone, Surrey, KT15 2H3, GBR

Drawings set
Project Address
6 James St, Pontardawe, Swansea SA8 4LR


Drawing title
PROPOSED BINS AND BIKES

date
AUGUST 2024


scale
1:100@A3

drawing number
S-20

sheet no.
20 OF 20 Rev 01

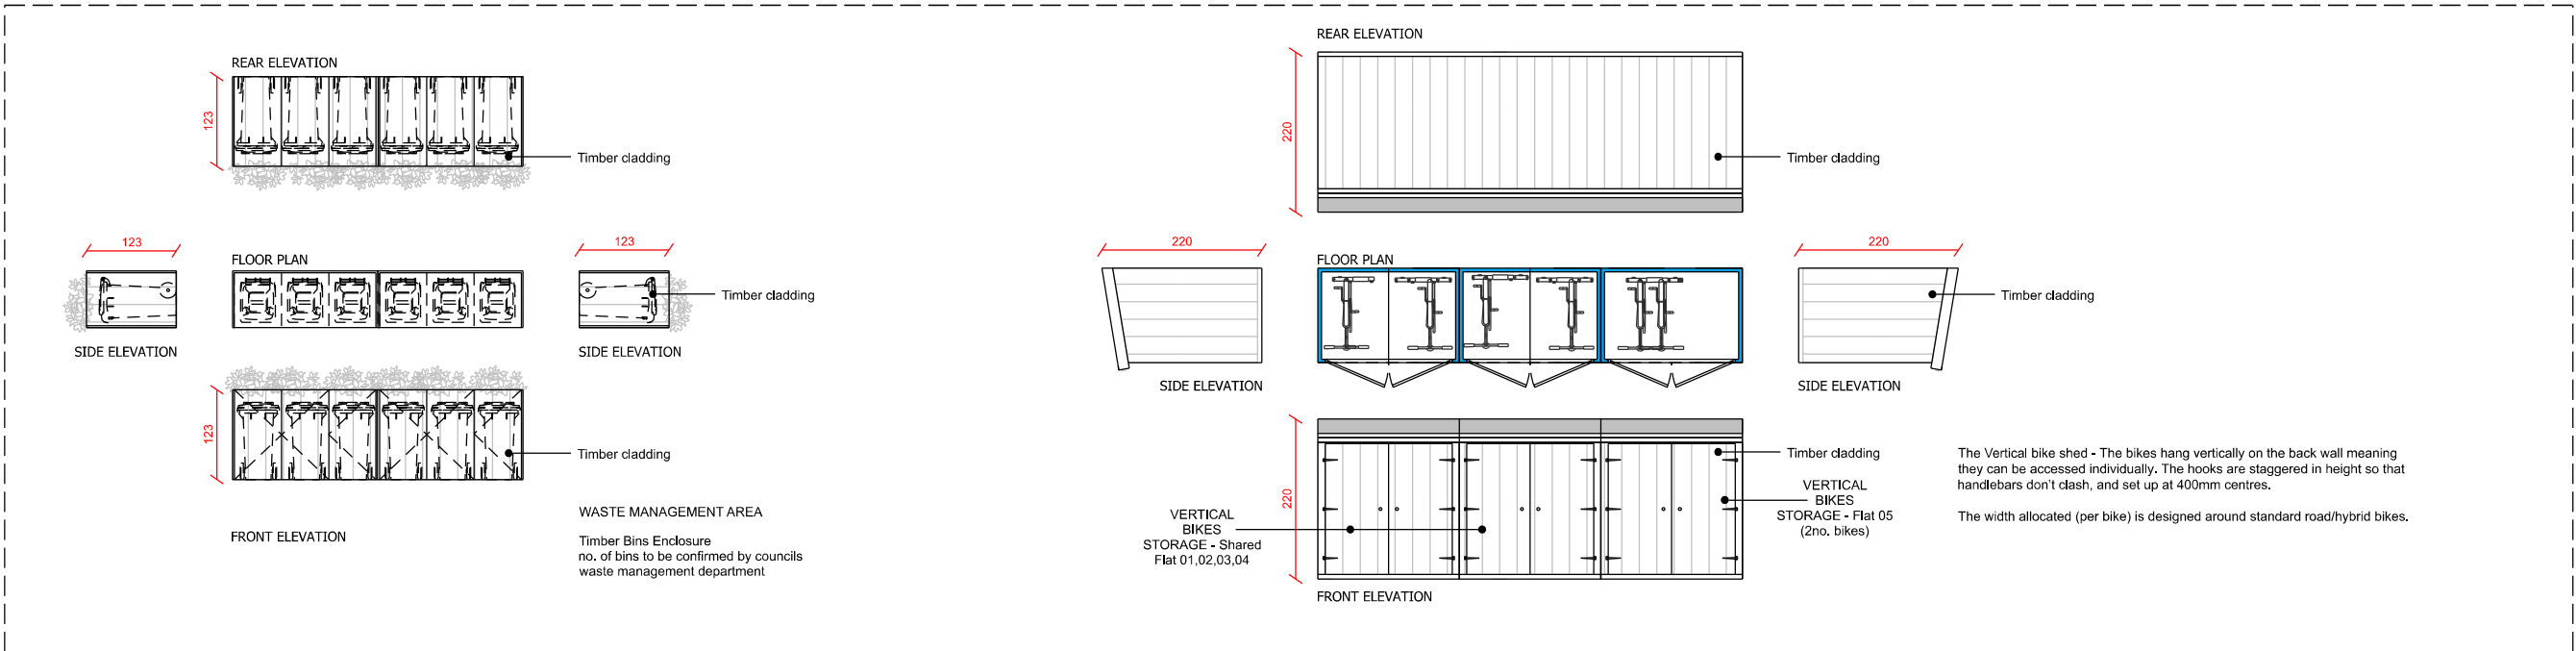

01
1:100@A3
PROPOSED BINS AND BIKES ENCLOSURE

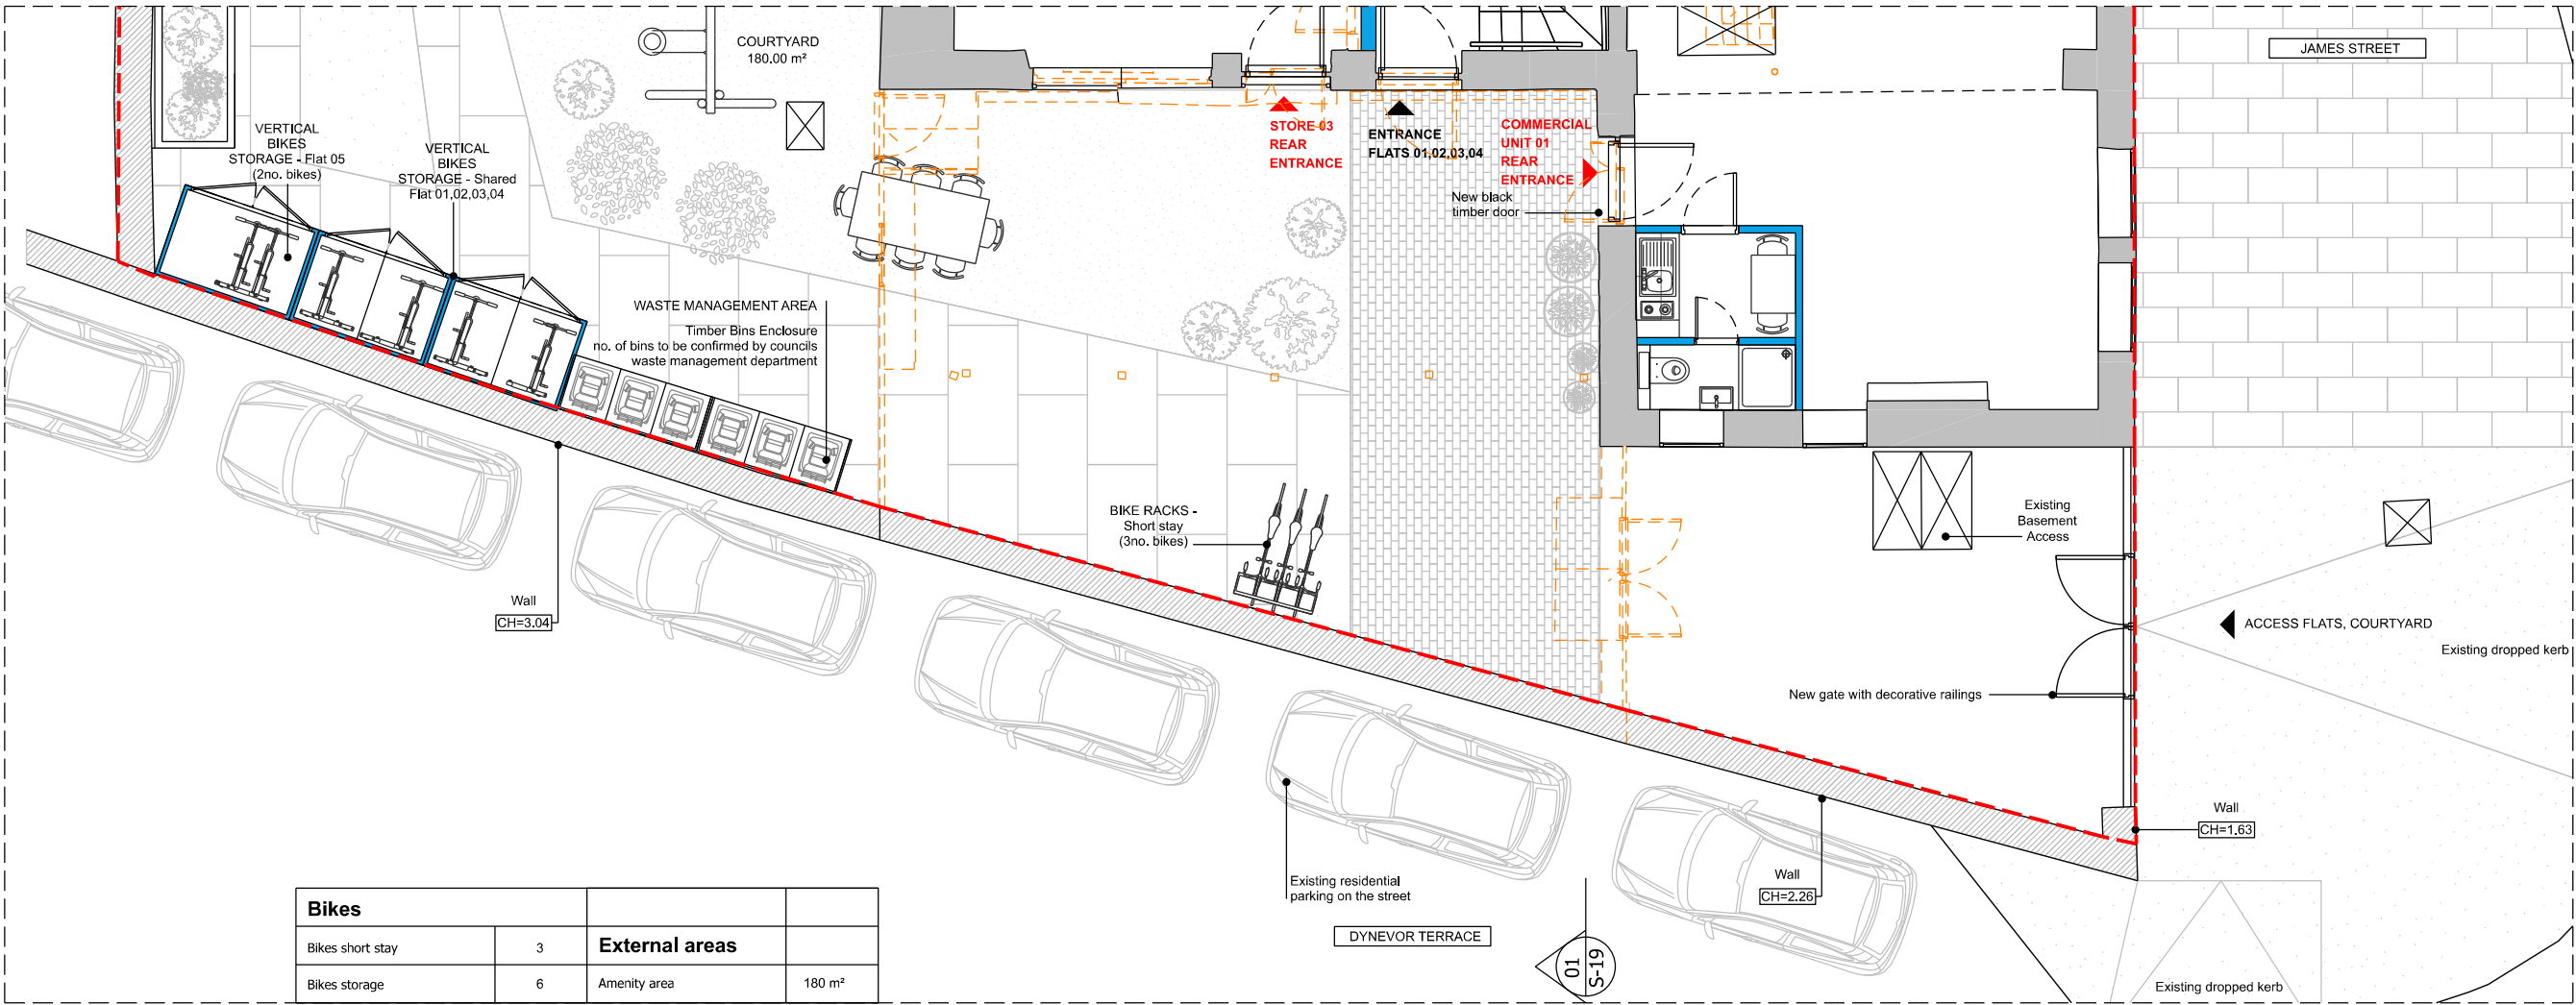

Bikes		External areas	
Bikes short stay	3	Amenity area	180 m²
Bikes storage	6		

02
1:100@A3
PROPOSED GROUND FLOOR PLAN

