



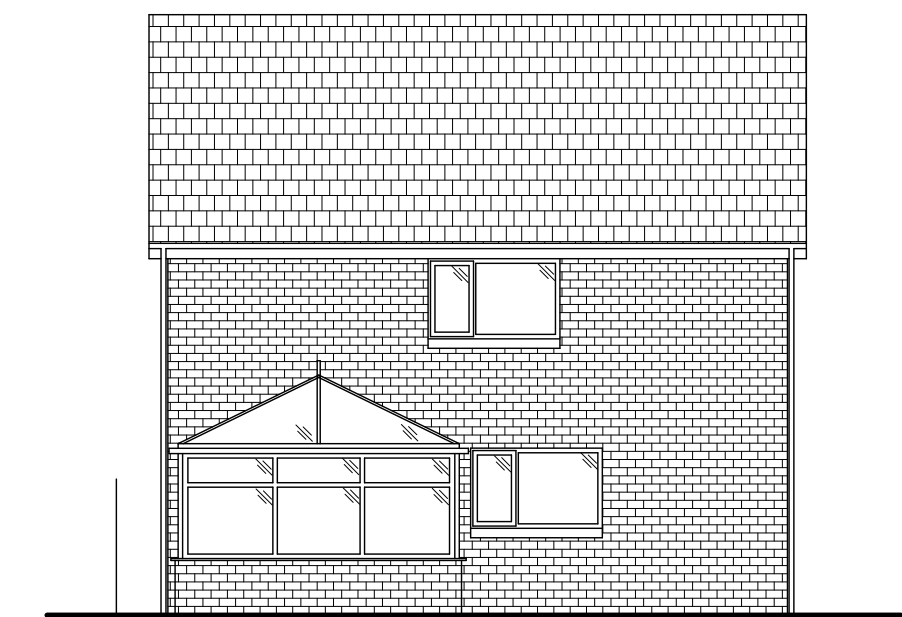


Existing Rear Elevation (West) Scale 1 : 100

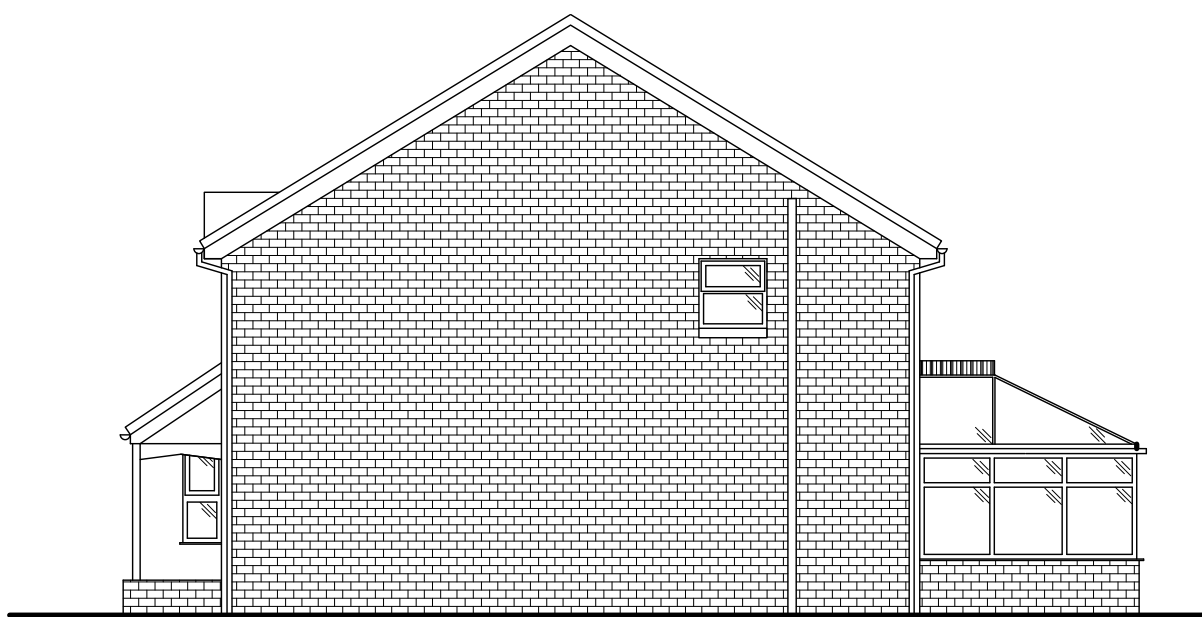


Existing Side Elevation (South) Scale 1 : 100




Existing Side Elevation (North) Scale 1 : 100

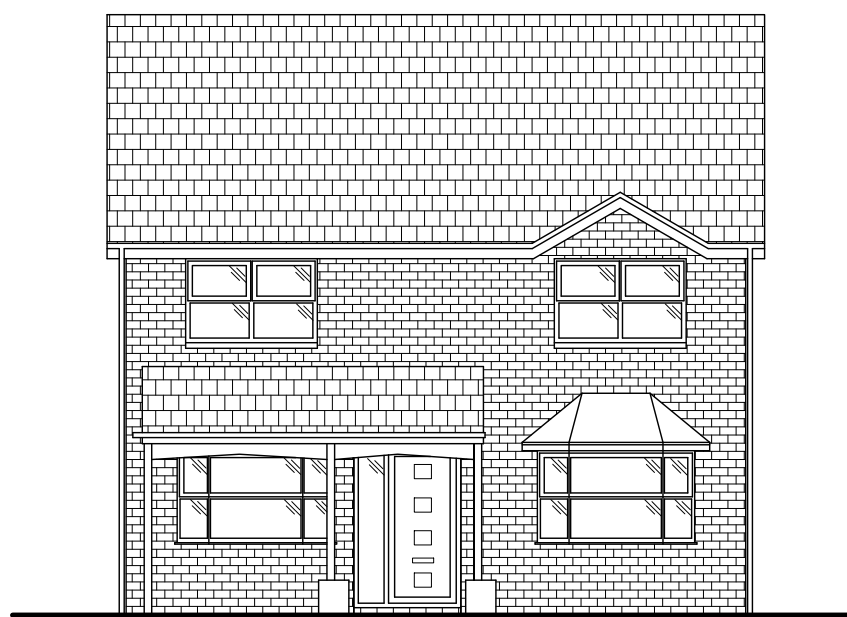


Existing Front Elevation (East) Scale 1 : 100

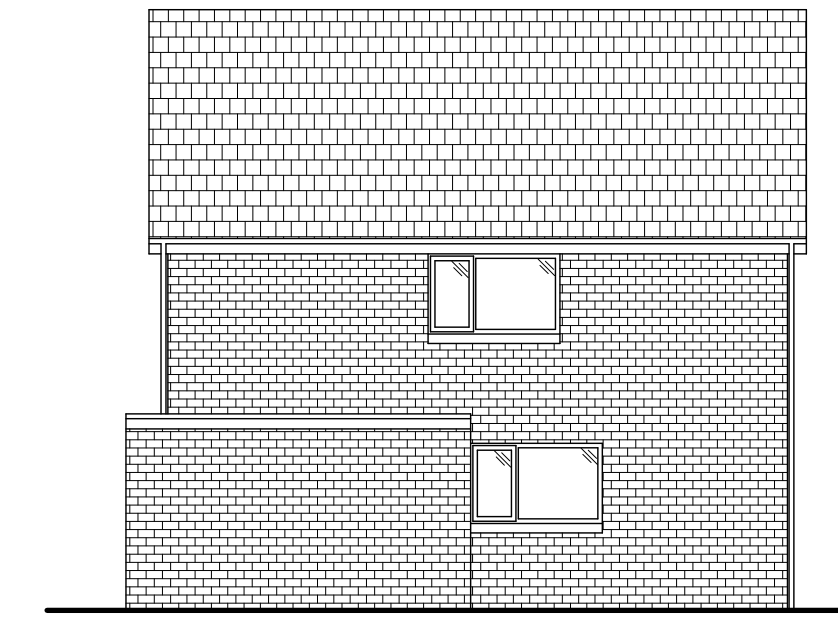


Proposed Rear Elevation (West) Scale 1 : 100

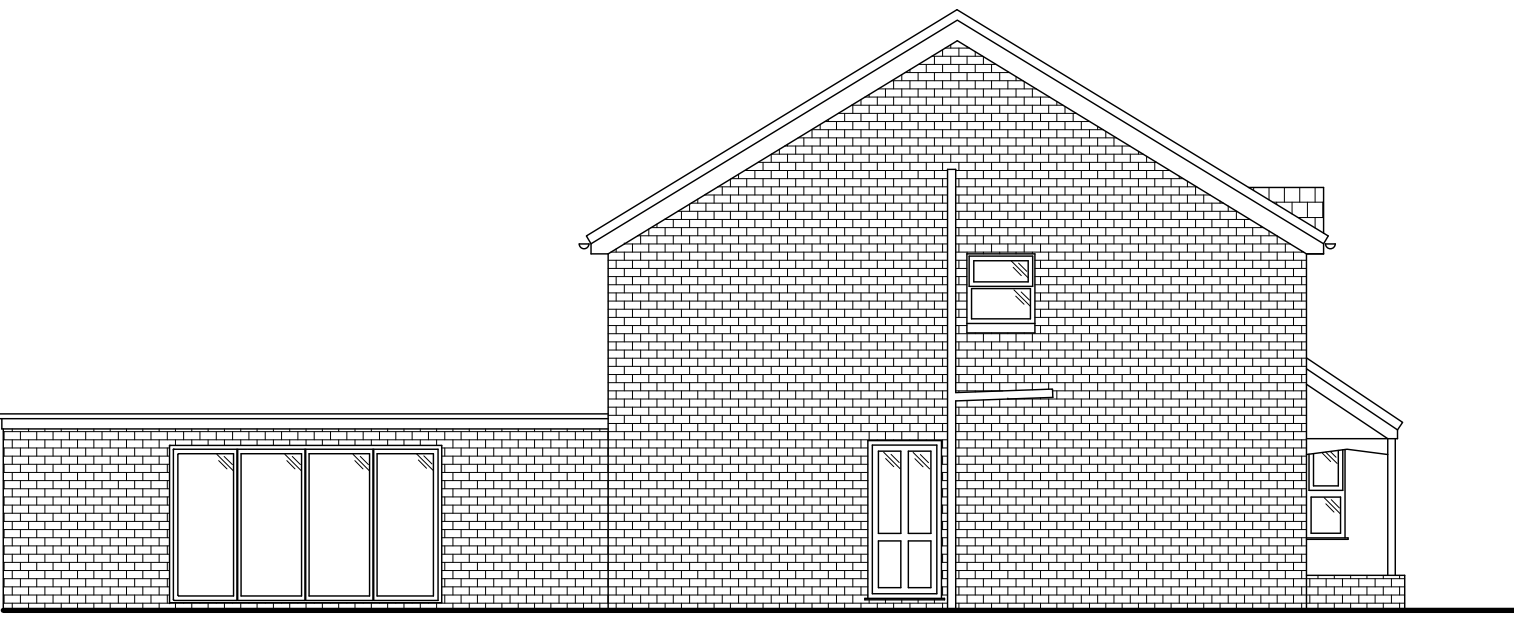

Proposed Side Elevation (South) Scale 1 : 100

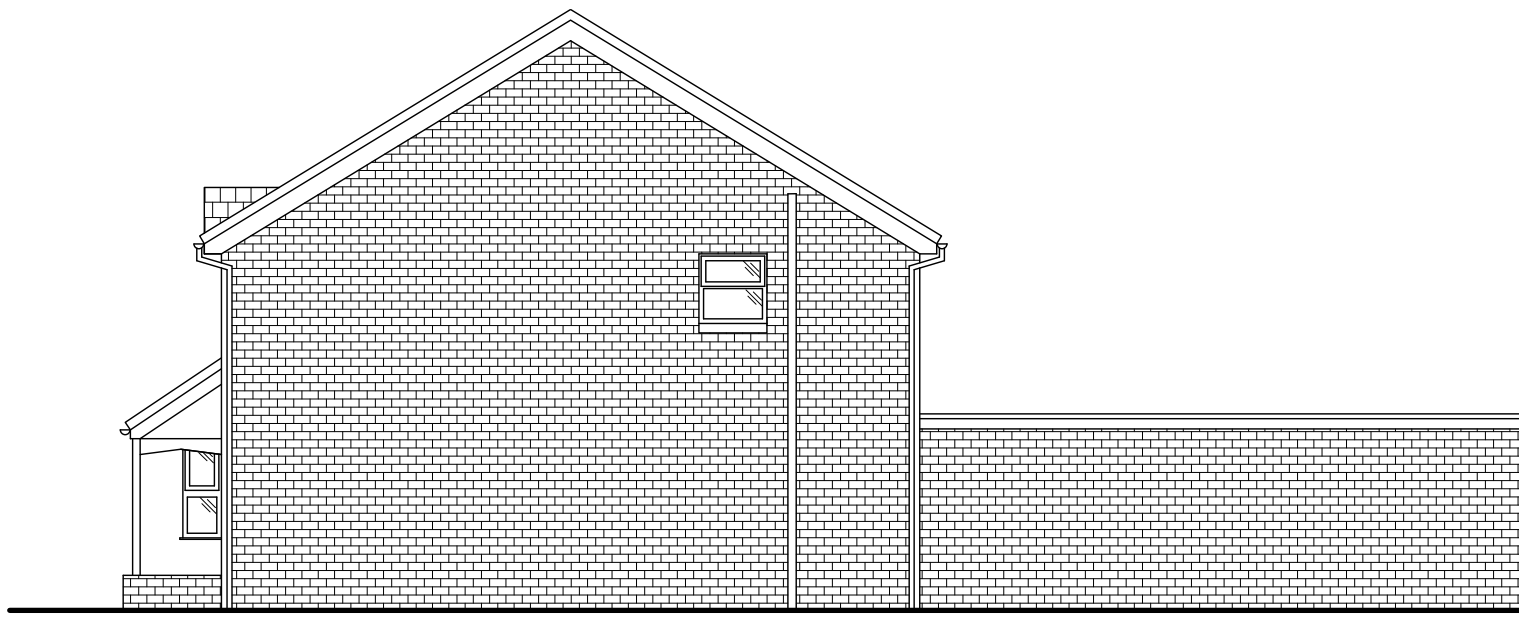


Proposed Side Elevation (North) Scale 1 : 100

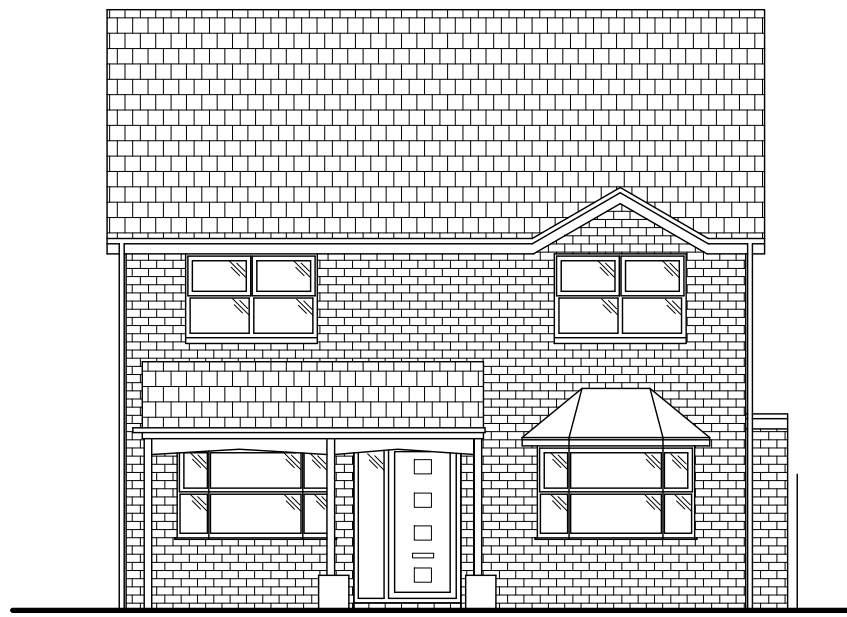

Proposed Side Elevation (East) Scale 1 : 100

Existing Ground
Floor Plan
Scale 1 : 50

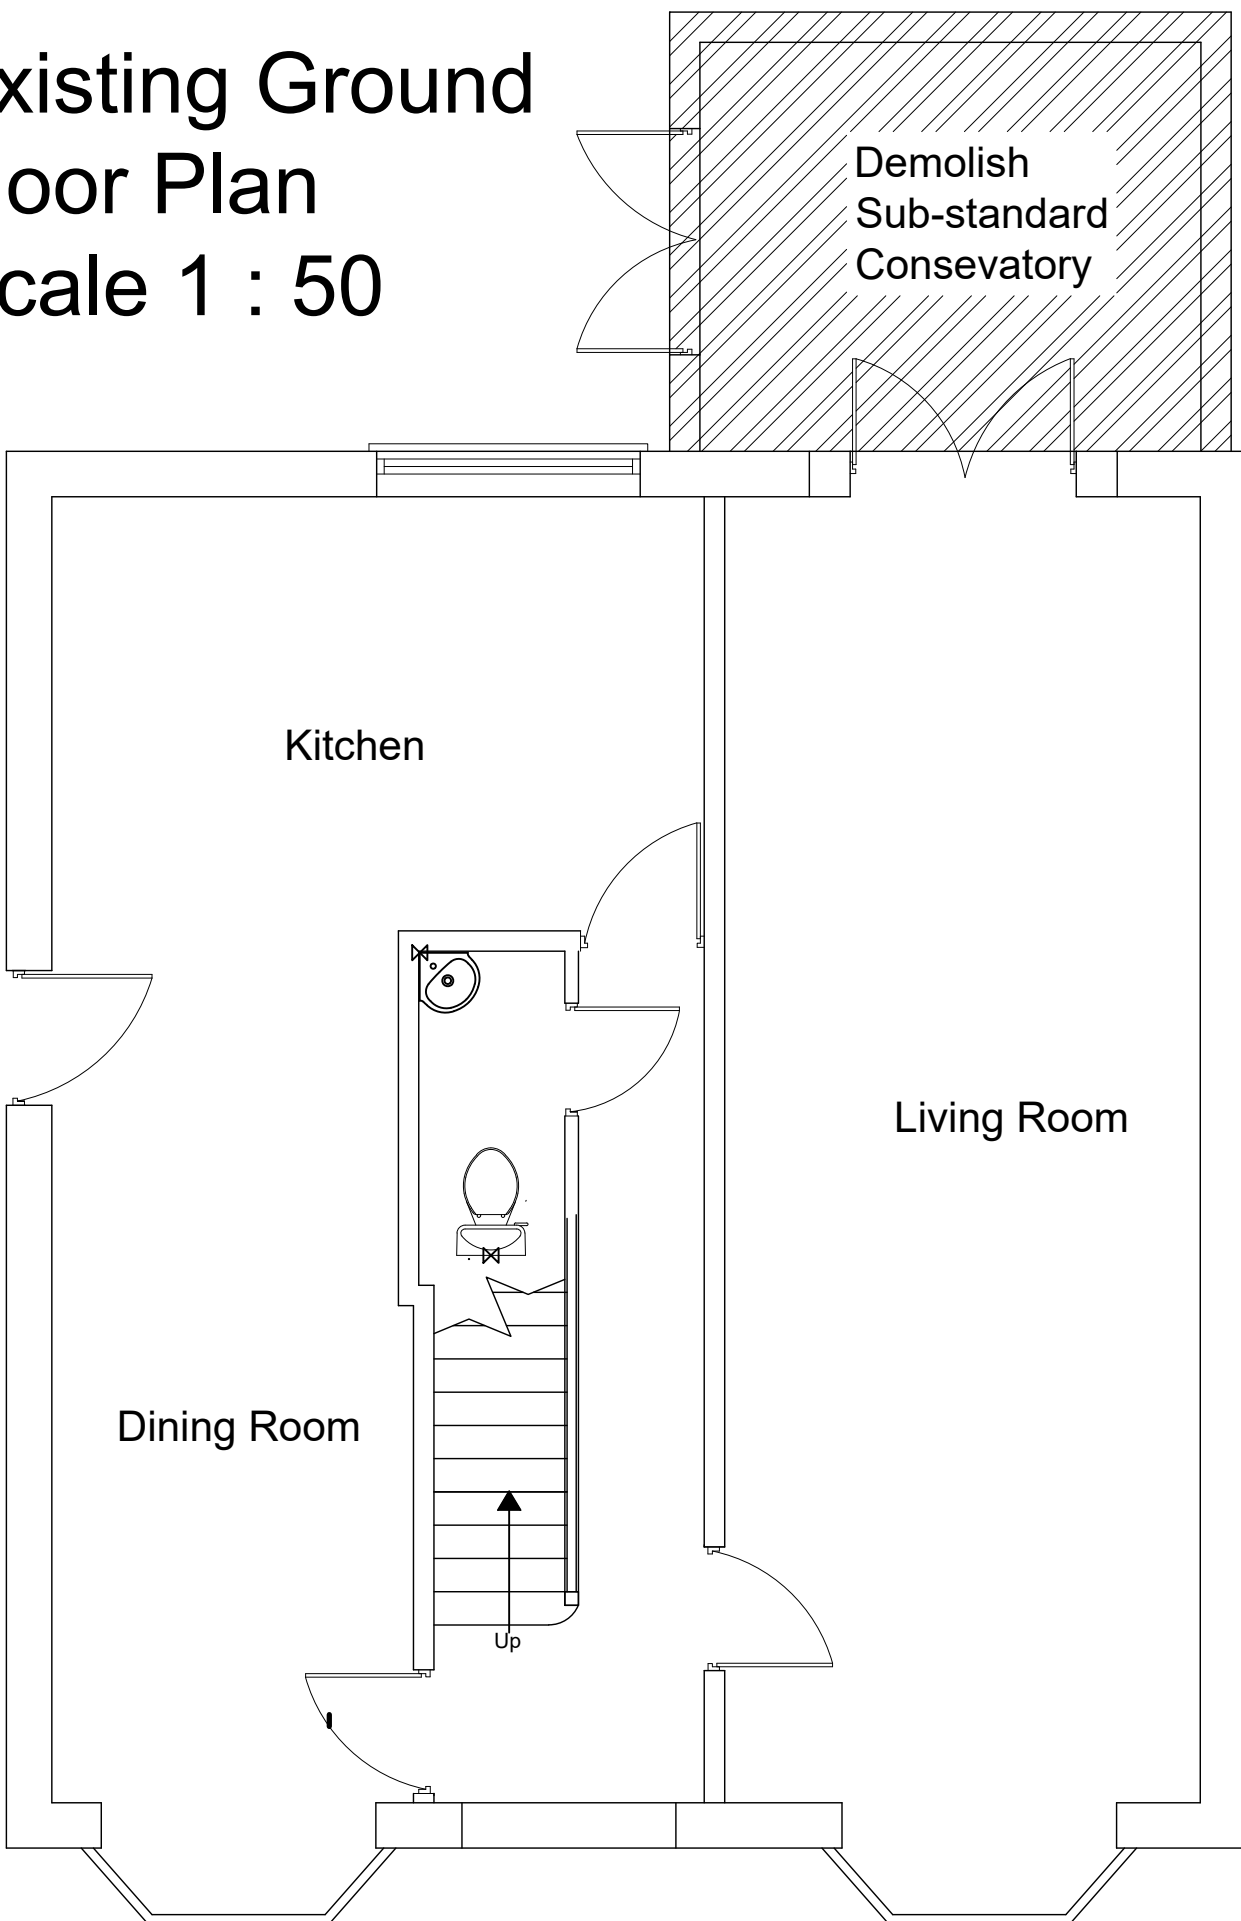

Proposed Ground
Floor Plan
Scale 1 : 50



- NOTES:
1. DO NOT SCALE
 2. DRAWINGS TO BE READ IN CONJUNCTION WITH ALL SERVICES AND STRUCTURAL ENGINEERS DRAWINGS & SPECIFICATIONS.
 3. ©COPYRIGHT. DRAWINGS NOT TO BE REPRODUCED OR USED WITHOUT PRIOR WRITTEN CONSENT.

PLANNING

9.9.24 Balcony and first floor door removed					
A	6.8.24	Planning Submission			
REF	DATE	REVISION		DRAWN	CHECKED
SCALE	DATE	DRAWN BY		CHECKED BY	
.....	6.8.24	MS			
DRAWING					
EXISTING AND PROPOSED FLOOR PLANS & ELEVATIONS					
PROPERTY					
9B BETHEL STREET, BRITON FERRY, SA11 2HQ					
CLIENT					
MR MICHAEL EVANS					
PROJECT					
PROPOSED SINGLE STOREY REAR EXTENSION WITH BALCONY					
DRG NO				REV	
EVANS/PLAN/03				B	
FILE REFERENCE: TBFILE					
XREF FILE REFERENCE: TBXREF					