


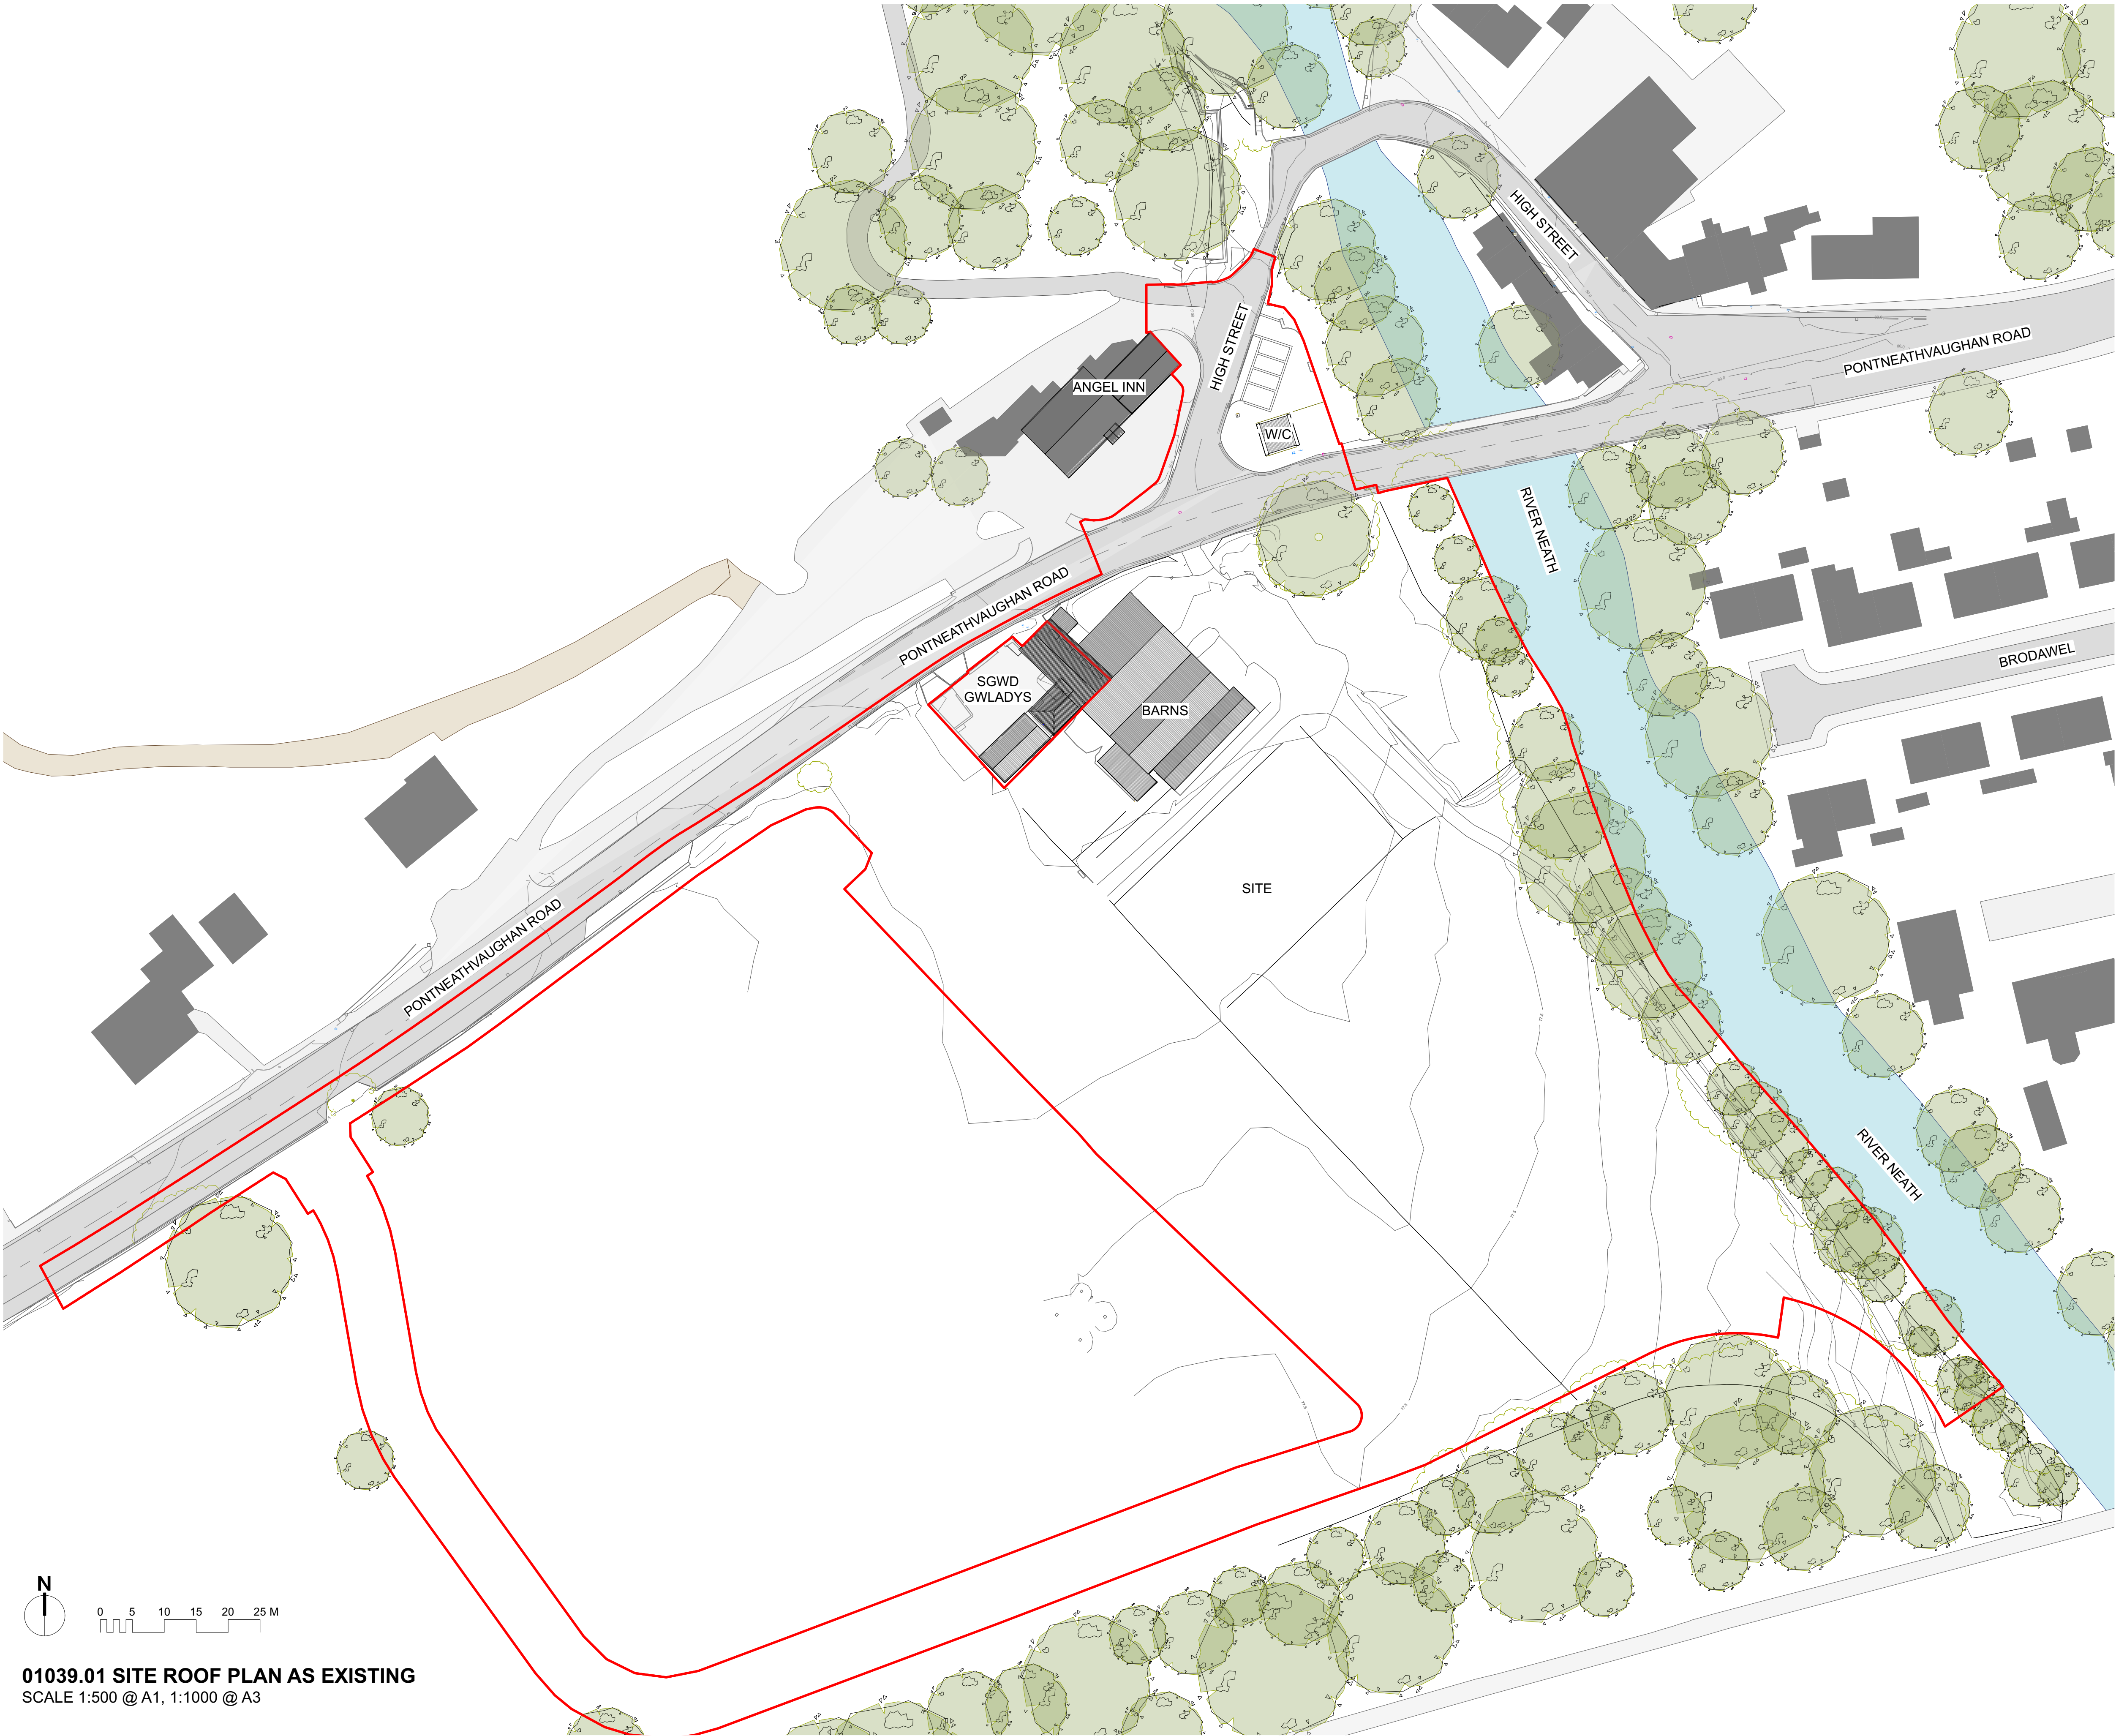

Notes:
Responsibility is not accepted for errors made by others scaling from this drawing.


All construction information should be taken from figured dimensions only. Dimensions are in millimetres unless otherwise stated.

All dimensions and conditions are to be checked on site prior to preparing drawings or commencing any work.

Any variations or supplementary drawings are to be approved by The Architect.

All details are to be read in strict accordance with GA drawings and construction notes

All steelwork sizes, padstones, blockwork strengths and associated structural design to be in accordance with structural engineers design and requirements. Hiraeth Architecture accepts no liability to any discrepancies in the structural design indicated on these drawings. Any structural related queries should be directed to the project engineer immediately.

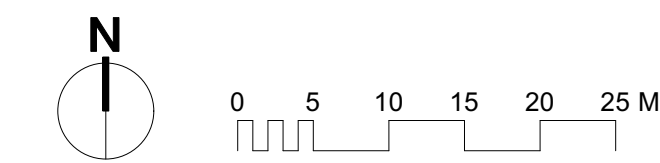

01039.01 SITE ROOF PLAN AS EXISTING
SCALE 1:500 @ A1, 1:1000 @ A3

SERIES		Existing
SUITABILITY		S2 - Issued for Information
REV	DATE	NOTE
P5	27/06/2024	Revised RLB for PAC submission
P6	19/08/2024	Revised RLB for Planning Application
P7	05/09/2024	Planning Submission

Hiraeth.

job number
2326
NEATH PORT TALBOT CBC
LOWER PONTNEDDFECHAN

Volume
00

SITE ROOF PLAN AS EXISTING

Scale 1:500 @ A1 , 1:1000 @ A3 Date 02/24

02920 025814 | office@hiraetharchitecture.co.uk
The Maltings | East Tyndall St | Cardiff | CF24 5EA

UFRN	Volume	Originator	Role	Type	Sht number	S Code	Rev
2081	00	HIR	A	DR	01039	S2	P7

do not scale from this drawing | all dimensions to be verified on site | notify architect of all discrepancies | copyright Hiraeth architecture