


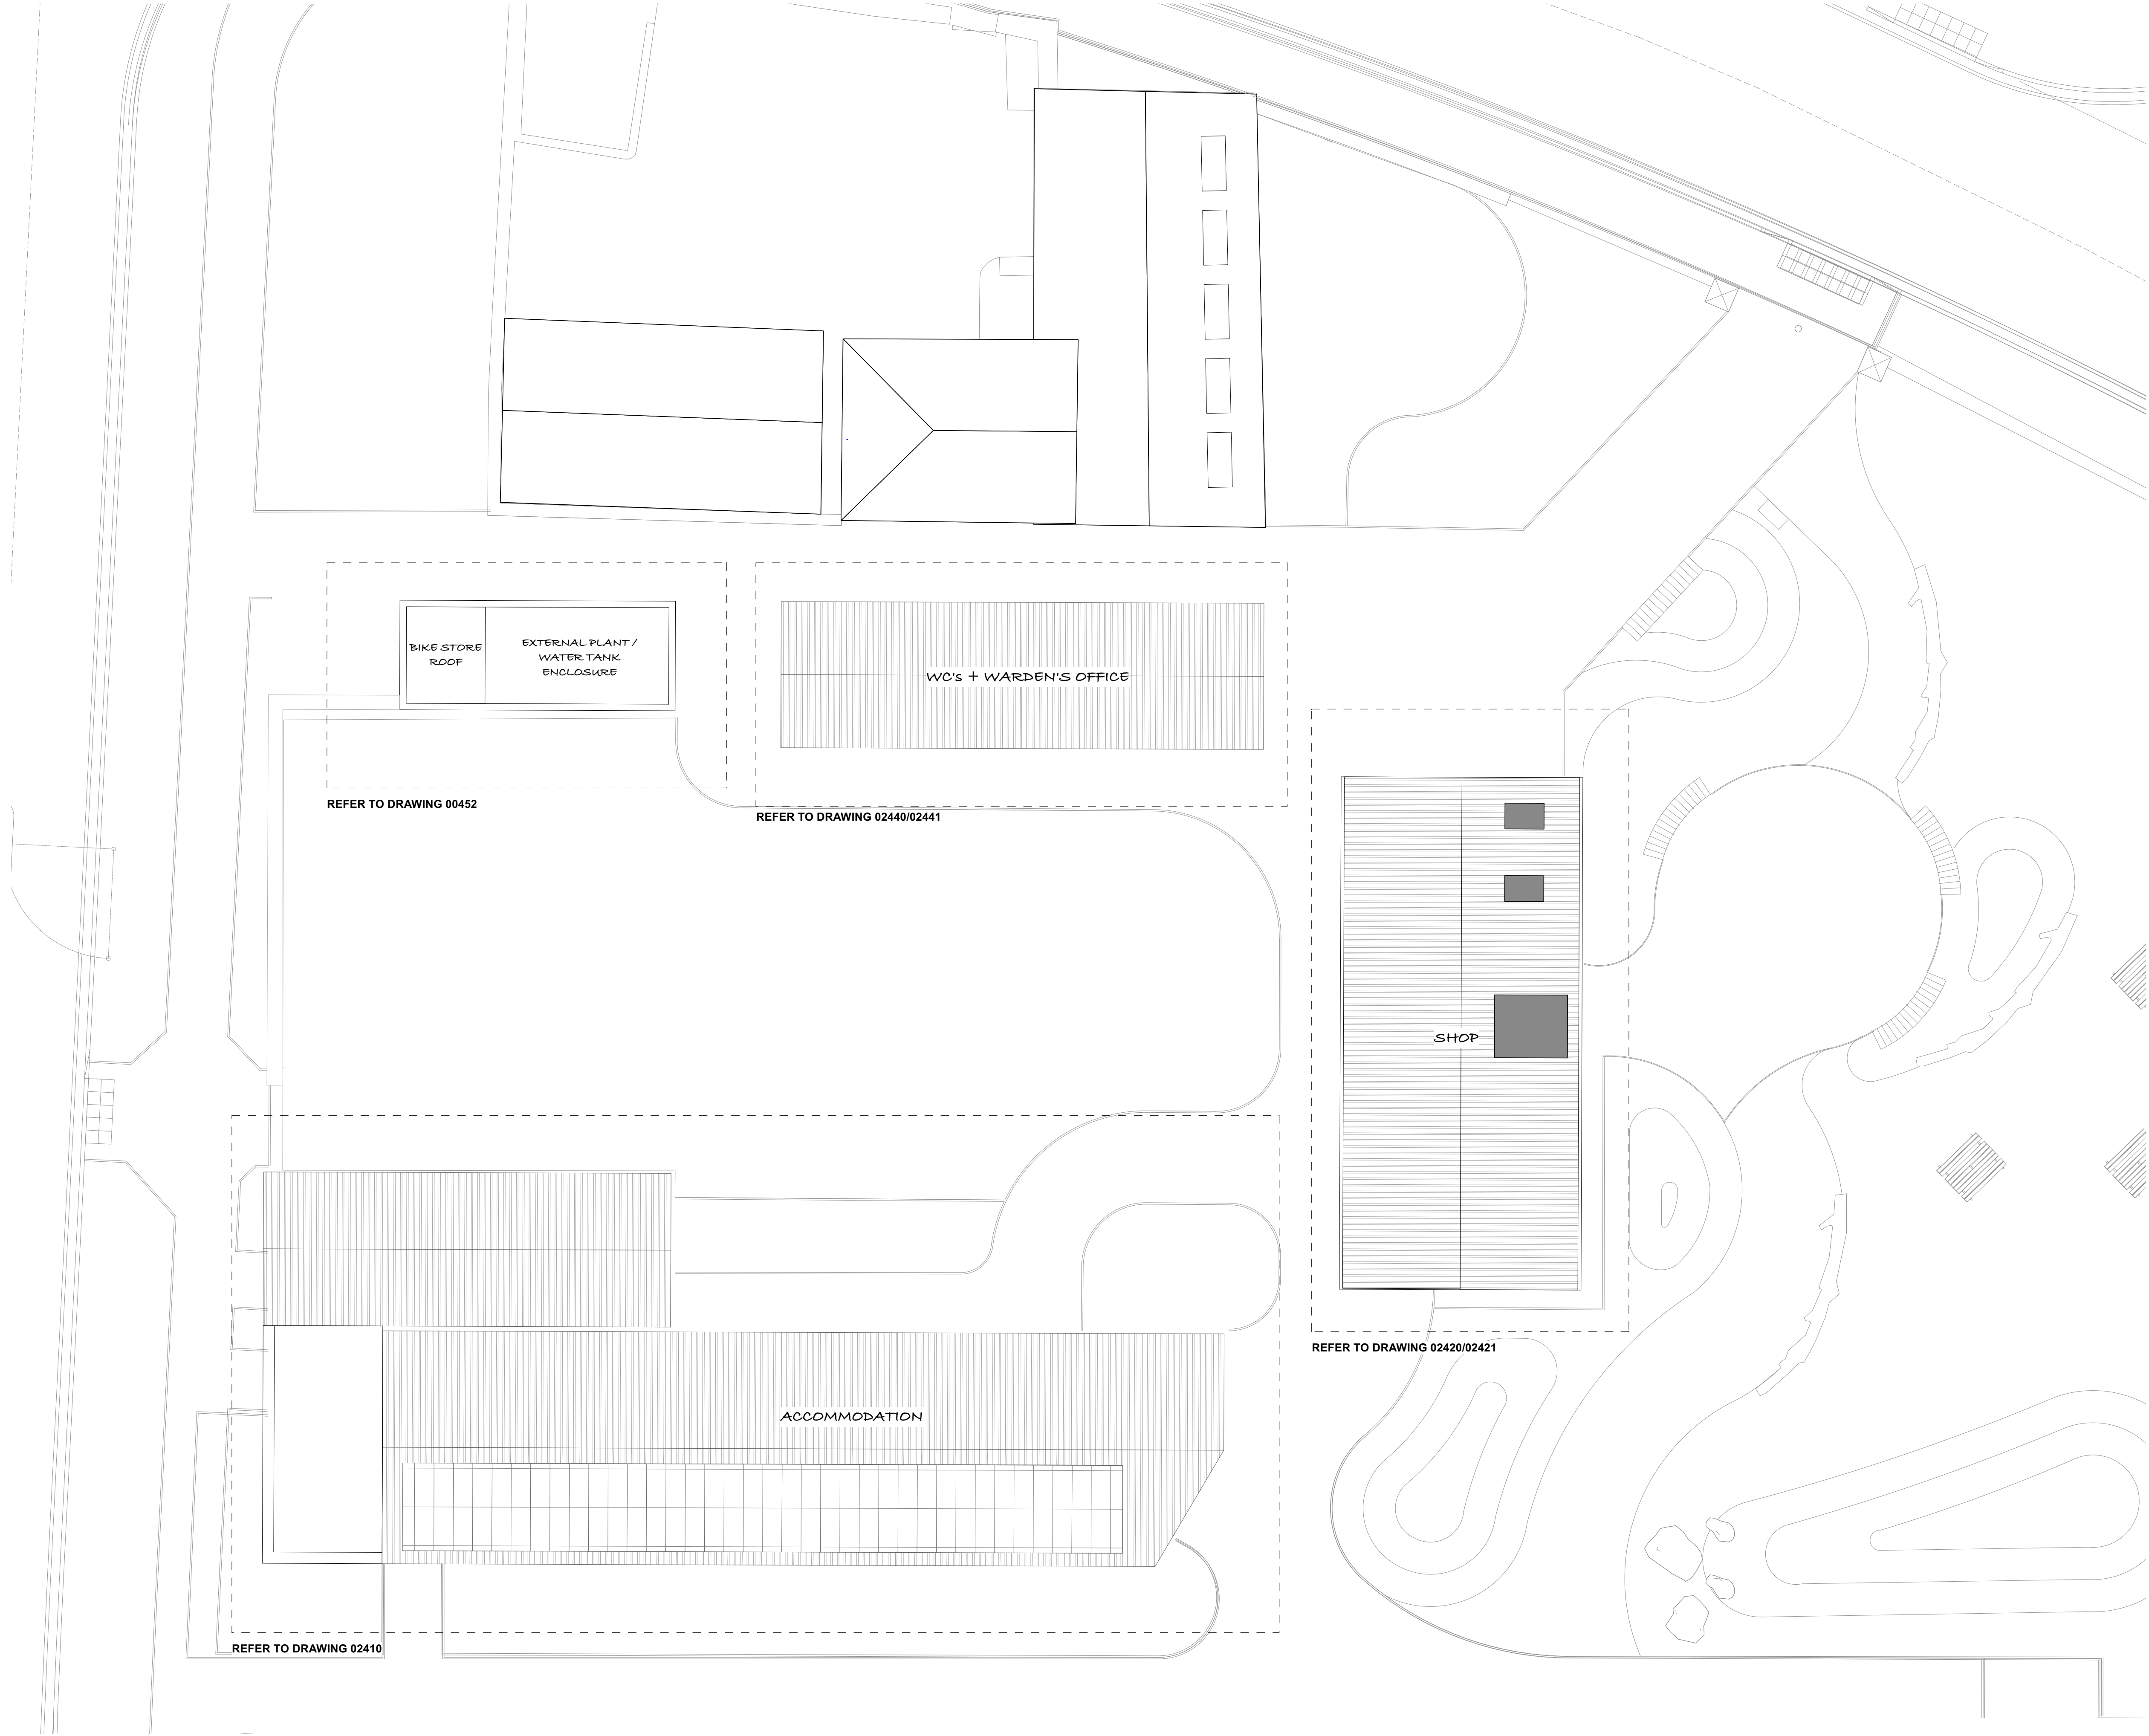

NOTES

TO BE READ IN CONJUNCTION WITH ACCOMPANYING HARD AND SOFT LANDSCAPING & CIVILS PROPOSALS.

SERIES		PROPOSED
SUITABILITY		S2 - ISSUED FOR INFORMATION
REV	DATE	NOTE
P9	04/07/2024	Revisions following client feedback.
P10	08/07/2024	Revised hard landscaping.
P11	05/09/2024	Planning Submission

Hiraeth.

job number

2326

00

Volume

02920 025814 | office@hiraetharchitecture.co.uk
The Maltings | East Tyndall St | Cardiff | CF24 5EA

NEATH PORT TALBOT CBC
LOWER PONTNEDDFECHAN

eth.

SITE ROOF PLAN AS PROPOSED

Scale1:100 @ A1, 1:200 @ A3

Date02/24

02920 025814 | office@hiraetharchitecture.co.uk

The Maltings | East Tyndall St | Cardiff | CF24 5EA

UFRN

Volume

Originator

Role

Type

Sht number

S Code

Rev

2081

00

HIR

A

DR

01390

S2P11

do not scale from this drawing | all dimensions to be verified on site | notify architect of all discrepancies | copyright © hiraeth architecture

do not scale from this drawing | all dimensions to be verified on site | notify architect of all discrepancies | copyright Hiraeth architecture

01390.1 SITE ROOF PLAN
SCALE 1:100 @ A1, 1:200 @ A3

