

Notes:
Responsibility is not accepted for errors made by others scaling from this drawing.

All construction information should be taken from figured dimensions only. Dimensions are in millimetres unless otherwise stated.

All dimensions and conditions are to be checked on site prior to preparing drawings or commencing any work.


Any variations or supplementary drawings are to be approved by The Architect.

All details are to be read in strict accordance with GA drawings and construction notes


All steelwork sizes, padstones, blockwork strengths and associated structural design to be in accordance with structural engineers design and requirements. Hiraeth Architecture accepts no liability to any discrepancies in the structural design indicated on these drawings. Any structural related queries should be directed to the project engineer immediately.

- PROPOSED MATERIAL KEY**
- P 1. External Wall Type 01: Treated Vertical Timber Cladding (Wide Format)
P 2. External Wall Type 02: Treated Vertical Timber Cladding (Narrow Format)
P 3. External Wall Type 03: Vertical Timber Cladding (Wide Format)
P 4. External Wall Type 04: Vertical Timber Cladding (Narrow Format)
P 5. External Wall Type 05: Sinusoidal Metal Roofing System [Red]
P 6. External Wall Type 06: Sinusoidal Metal Roofing System [Black]
P 7. Roof Type 01: Sinusoidal Metal Roofing System [Red]
P 8. Roof Type 02 : Sinusoidal Metal Roofing System [Black]
P 9. Rooflight: PPC Metal Unit (RAL tbc)
P 10. Window Type 01: PPC Timber / Aluminium Composite Window (RAL tbc)
P 11. Window Type 02 : Double Glazed PPC Aluminium Curtain Walling System
P 12. Window Type 03 : PPC Timber / Aluminium Composite Sliding Servery Window (RAL tbc)
P 13. Door Type 01: PPC Aluminium Double Glazed PPC Door
P 14. Door Type 02 : Flush Panel Door (RAL tbc)
P 15. Door Type 03 : Sliding Timber "Barn" Door
P 16. Door Type 04: Open Boarded Timber Treated Gate
P 17. Rainwater Goods Type 01: PPC Aluminium Flush Jointed Half Round Gutter and Round Downpipe (RAL tbc)
P 18. Rainwater Goods Type 02: Galvanised Steel Flush Jointed Half Round Gutter and Round Downpipe
P 19. Timber Servery Counter
P 20. Signage to be developed
P 21. Soft Landscaping to Landscape Architect's Planting Specification
P 22. Vertical Timber Security Screen
P 23. Integrated Photovoltaic Panels
P 24. Stainless Steel Handbasin Trough
P 25. Dogwash drain and tap
P 26. Timber Bench


02440.1 NORTH WEST ELEVATION
SCALE 1:50 @ A1, 1:100 @ A3

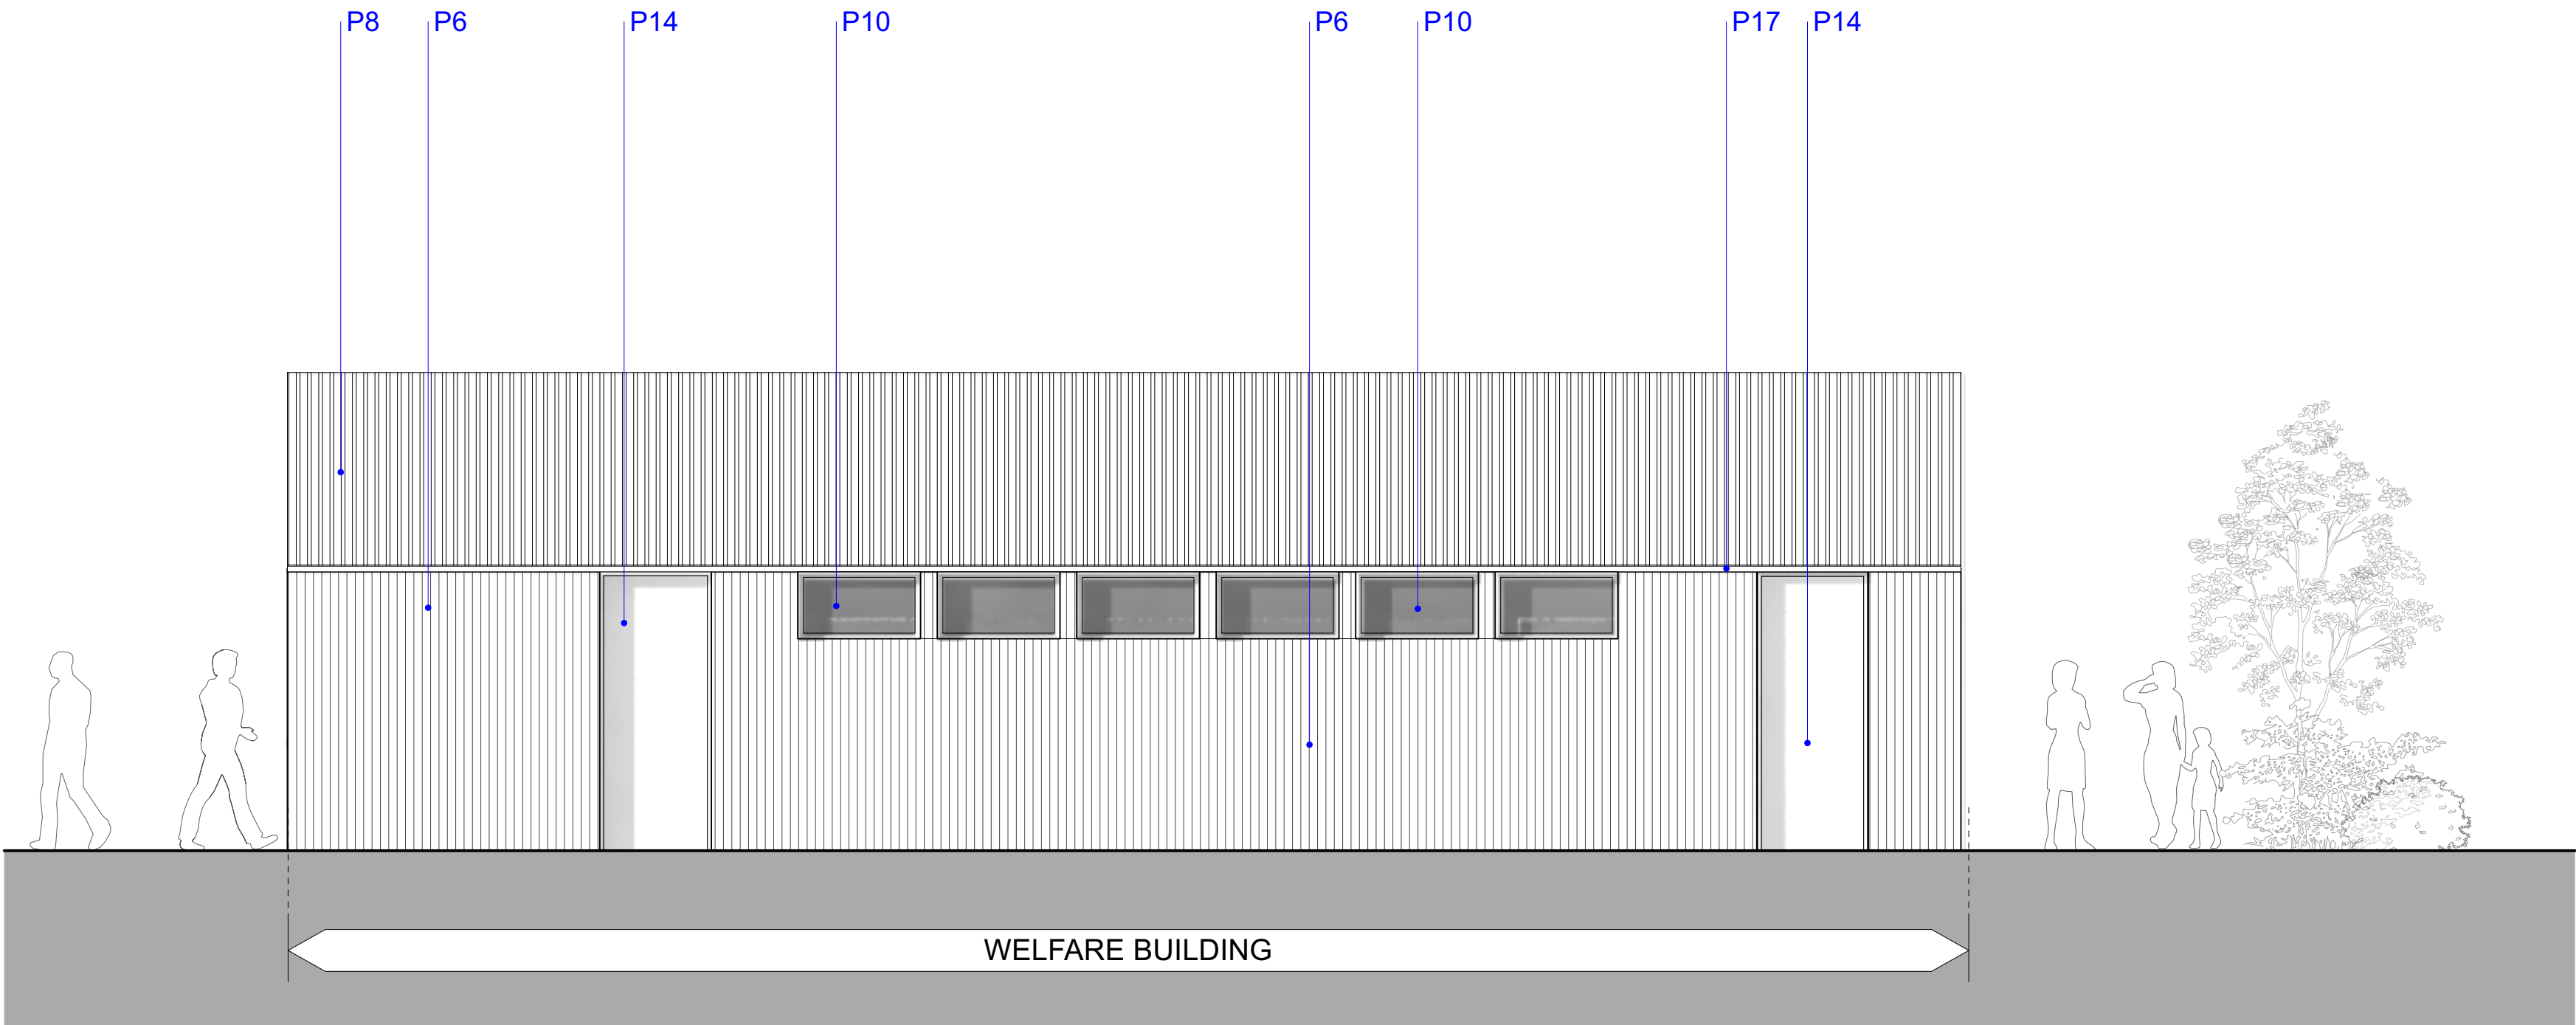

02440.2 NORTH EAST ELEVATION
SCALE 1:50 @ A1, 1:100 @ A3

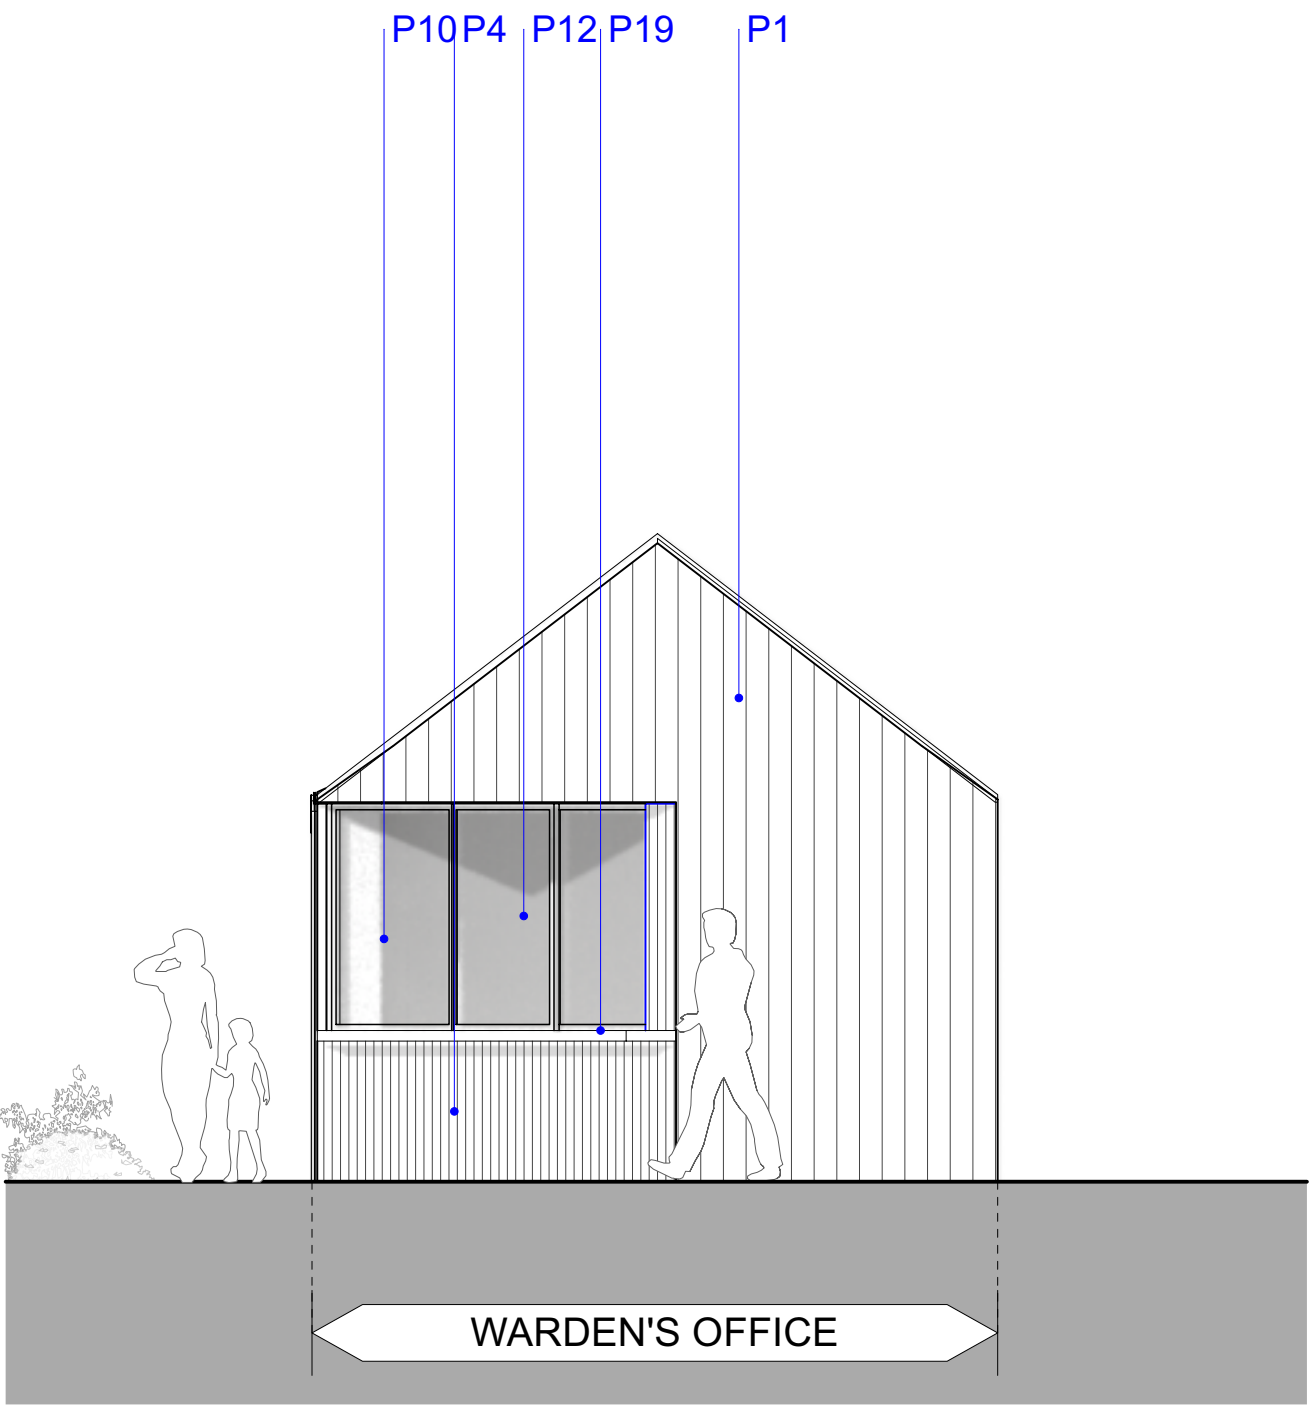

02440.3 KEY PLAN
SCALE 1:1000 @ A1, 1:2000 @ A3

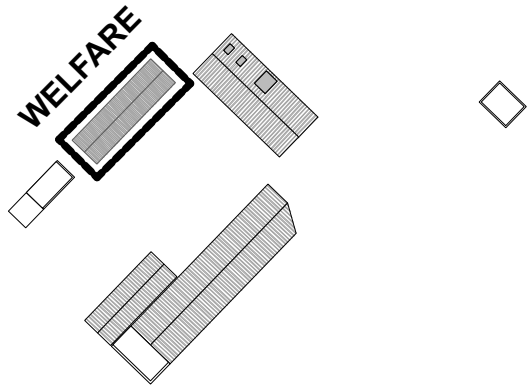

SERIES		PROPOSED
SUITABILITY		S2 - ISSUED FOR INFORMATION
REV	DATE	NOTE
P4	31/05/2024	Draft Elevations
P5	20/06/2024	Material key revised.
P6	04/07/2024	Revisions following client feedback.

Hiraeth.

2326 04

NEATH PORT TALBOT CBC

PONTNEDDFECHAN

WELFARE ELEVATIONS

AS PROPOSED

Scale

1:50 @ A1, 1:100 @ A3

Date

02/24

02920 025814 | office@hiraetharchitecture.co.uk

The Maltings | East Tyndall St | Cardiff | CF24 5EA

UFRN	Volume	Originator	Role	Type	Sheet number	S Code	Rev
2081	04	HIR	A	DR	02440	S2	P6

do not scale from this drawing

| all dimensions to be verified on site

| notify architect of all discrepancies

| copyright Hiraeth architecture