


TO BE READ IN CONJUNCTION WITH ACCOMPANYING HARD AND SOFT
LANDSCAPING & CIVILS PROPOSALS.

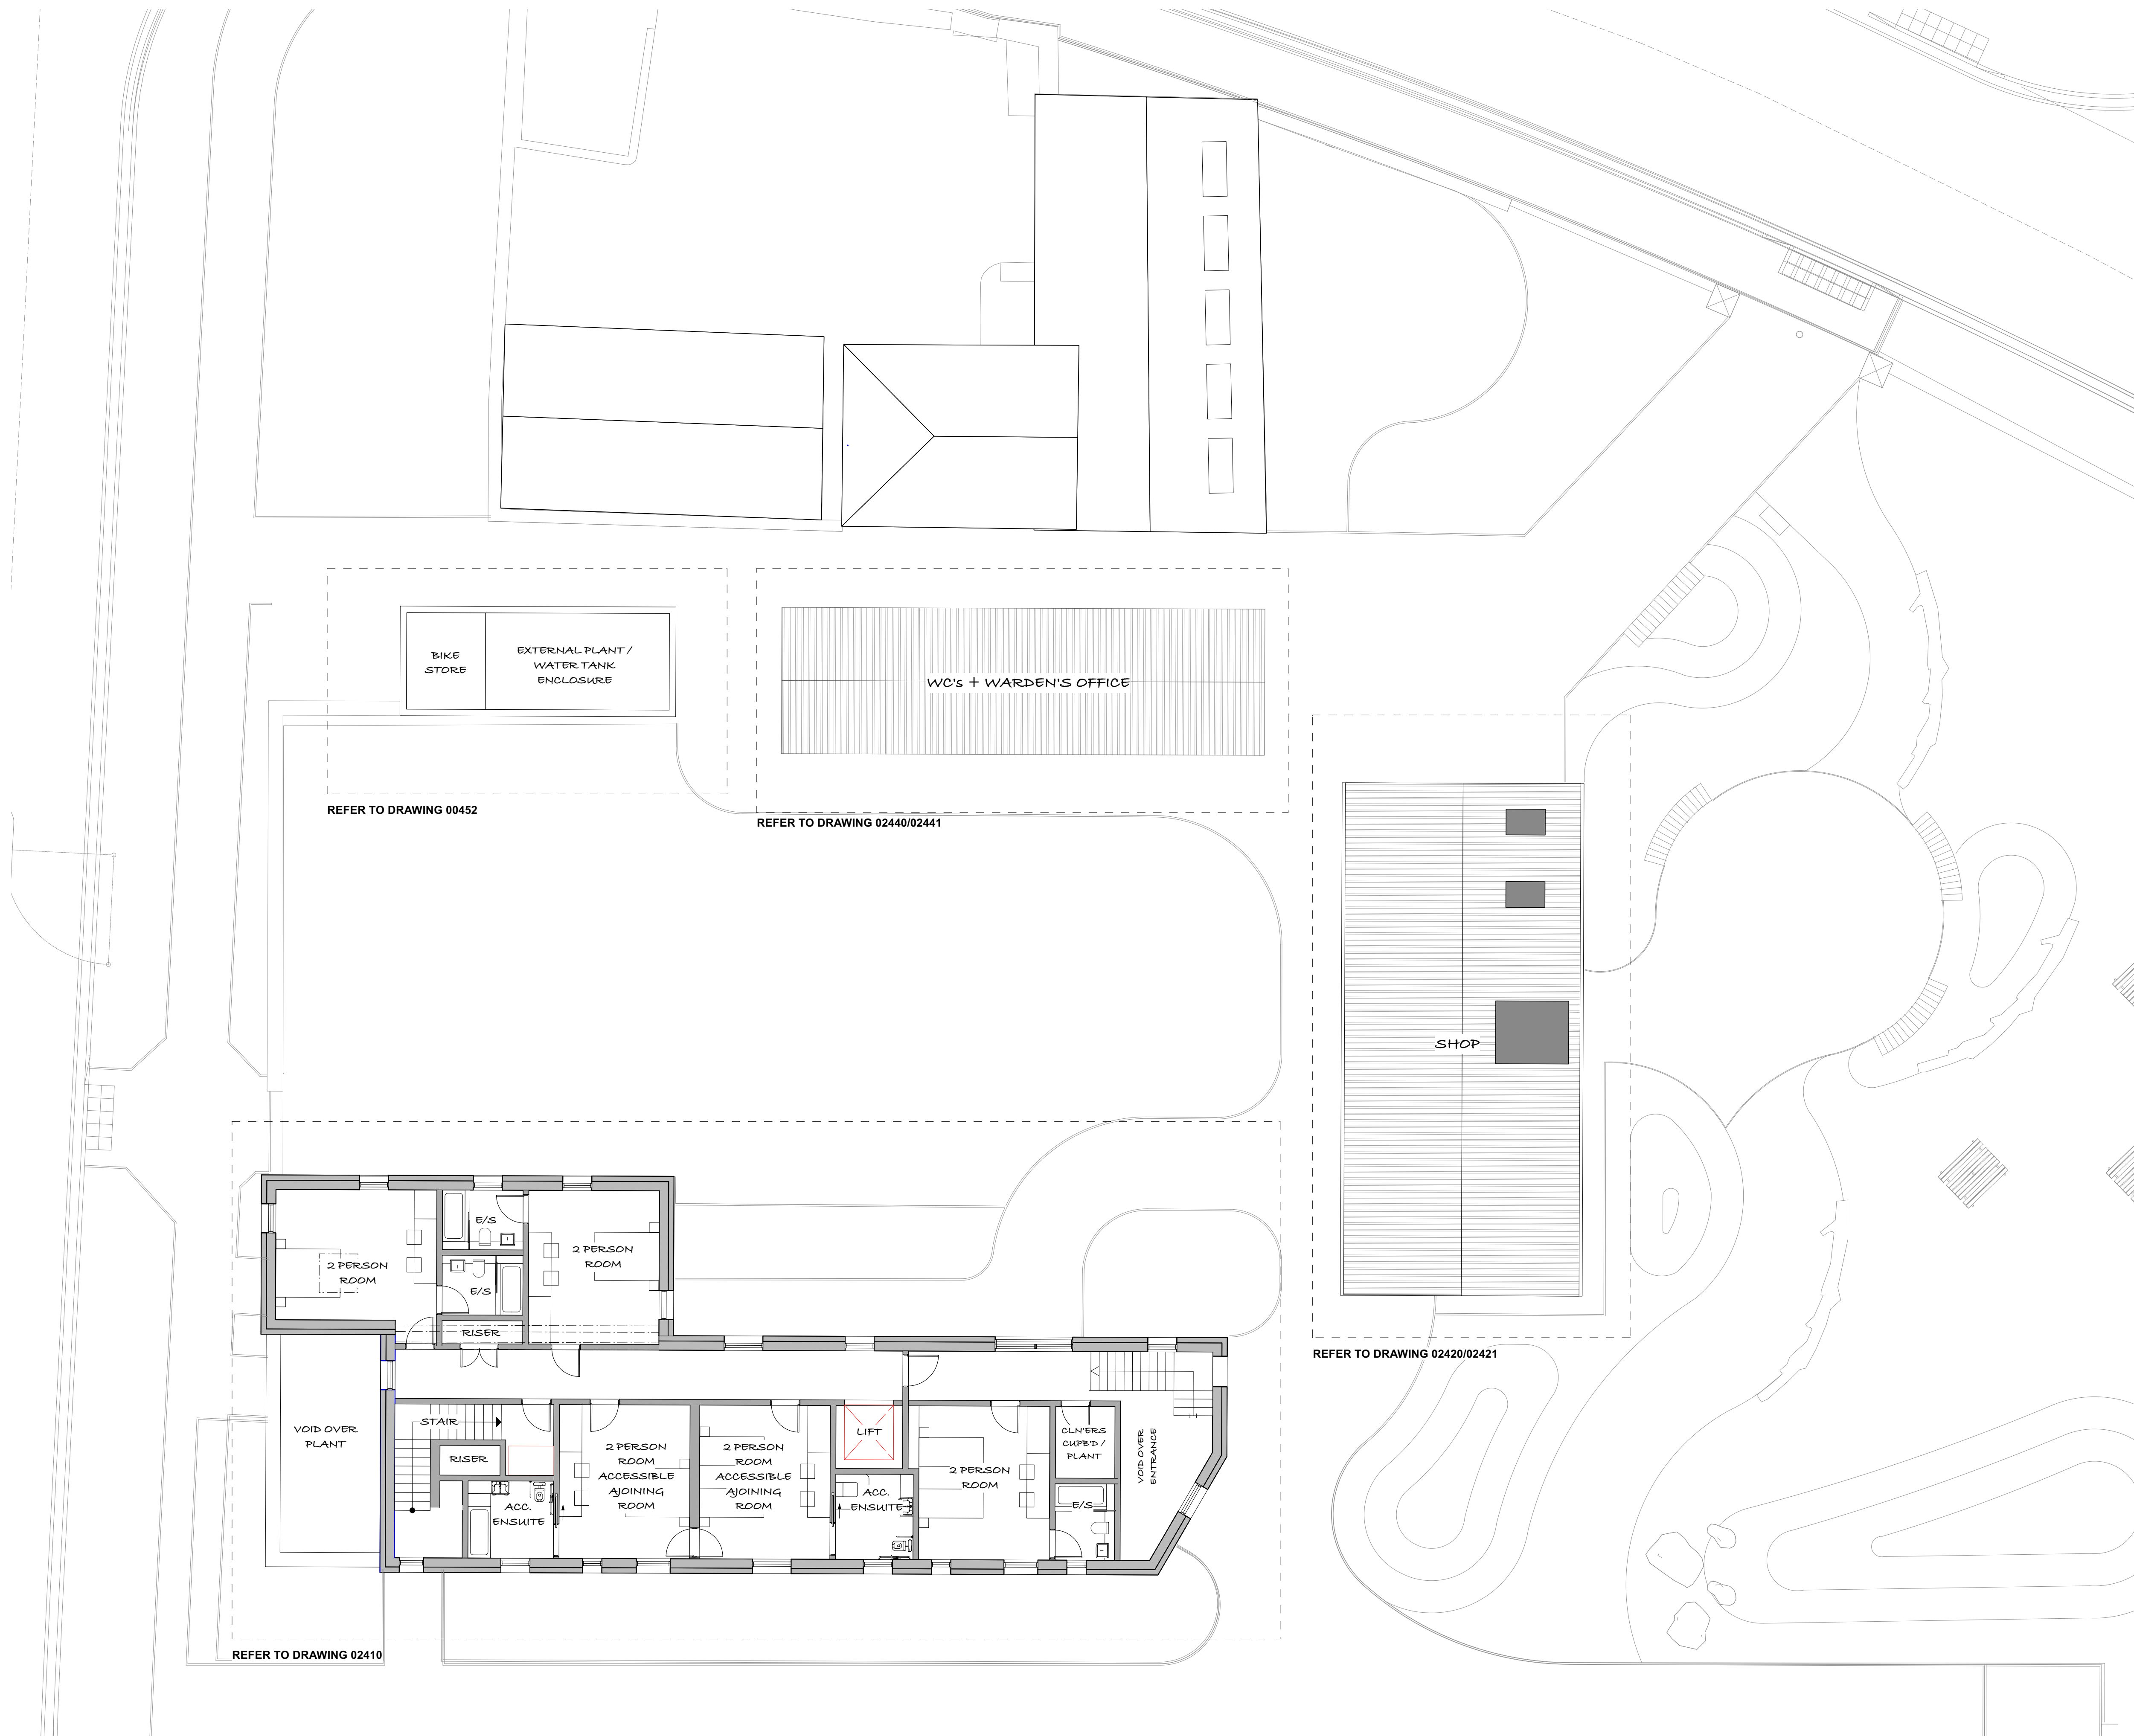

SERIES		PROPOSED
SUITABILITY		S2 - ISSUED FOR INFORMATION
REV	DATE	NOTE
P11	04/07/2024	Revisions following client feedback.
P12	08/07/2024	Revised hard landscaping.
P13	05/09/2024	Planning Submission

Hire

job number Volume

2326 00

NEATH PORT TALBOT CBC
LOWER PONTNEDDFECHAN

SITE FIRST FLOOR PLAN AS PROPOSED

Scale 1:100 @ A1, 1:200 @ A3 Date 02/24

02920 025814 | office@hiraetharchitecture.co.uk
The Maltings | East Tyndall St | Cardiff | CF24 5EA

UPRN	Volume	Originator	Role	Type	Shot number	S Code	Rev
2081	00	HIR	A	DR	01310	S2P13	

do not scale from this drawing | all dimensions to be verified on site | notify architect of all discrepancies | copyright Hiraeth architecture

01310.1 SITE PLAN FIRST FLOOR
SCALE 1:100 @ A1, 1:200 @ A3

