


All dimensions are in millimeters unless otherwise stated. Do not scale from this drawing. Check dimensions on site, report any discrepancies immediately. Drawings are copyright of Pensaerniaeth Williams Architecture Ltd. and must not be altered, reproduced, or passed on to any third party without prior consent.

Surveyors
Meri Jones
Tanyralit, Gwaun-Cae-Gurwen, SA18 1EH
Survey 2D
Units of survey are metres

Graiglea

Easting	Northing	Level
212302.620	212325.208	166.600
212306.813	212306.813	165.165

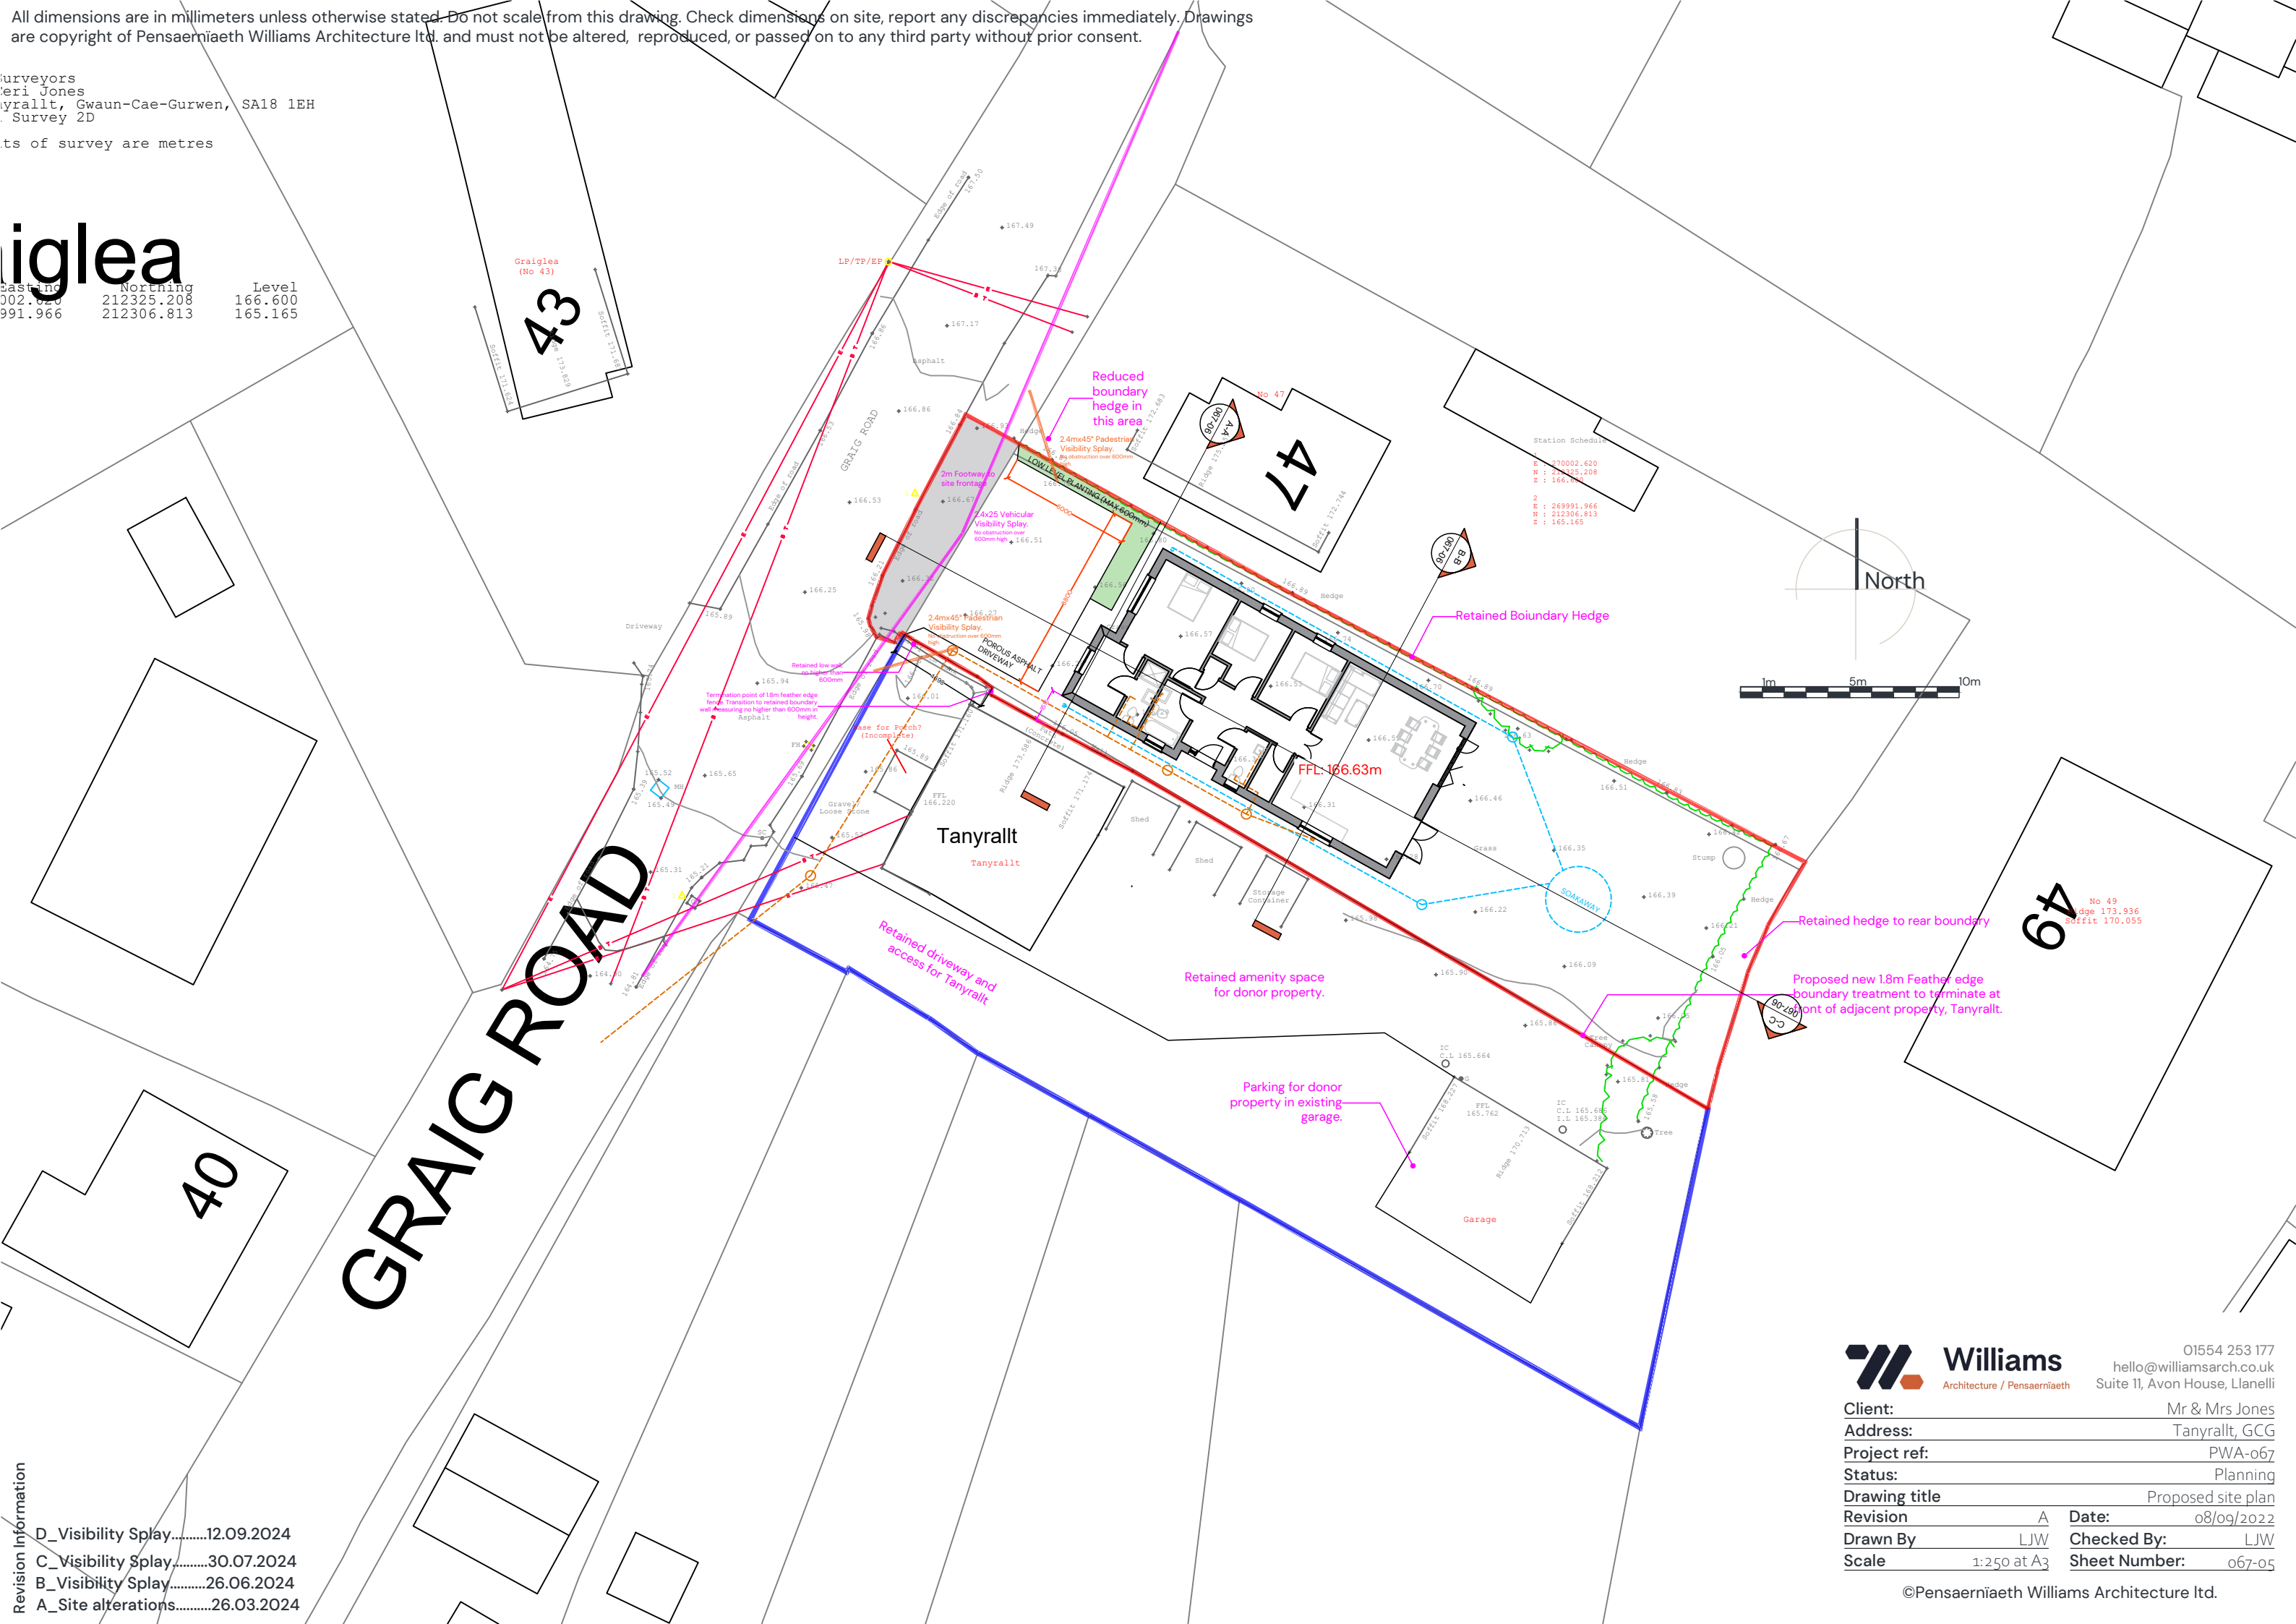

Revision Information	
D_Visibility Splay.....	12.09.2024
C_Visibility Splay.....	30.07.2024
B_Visibility Splay.....	26.06.2024
A_Site alterations.....	26.03.2024

**Williams**
Architecture / Pensaerniaeth

01554 253 177
hello@williamsarch.co.uk
Suite 11, Avon House, Llanelli

Client:	Mr & Mrs Jones		
Address:	Tanyralit, GCG		
Project ref:	PWA-067		
Status:	Planning		
Drawing title	Proposed site plan		
Revision	A	Date:	08/09/2022
Drawn By	LJW	Checked By:	LJW
Scale	1:250 at A3	Sheet Number:	067-05