




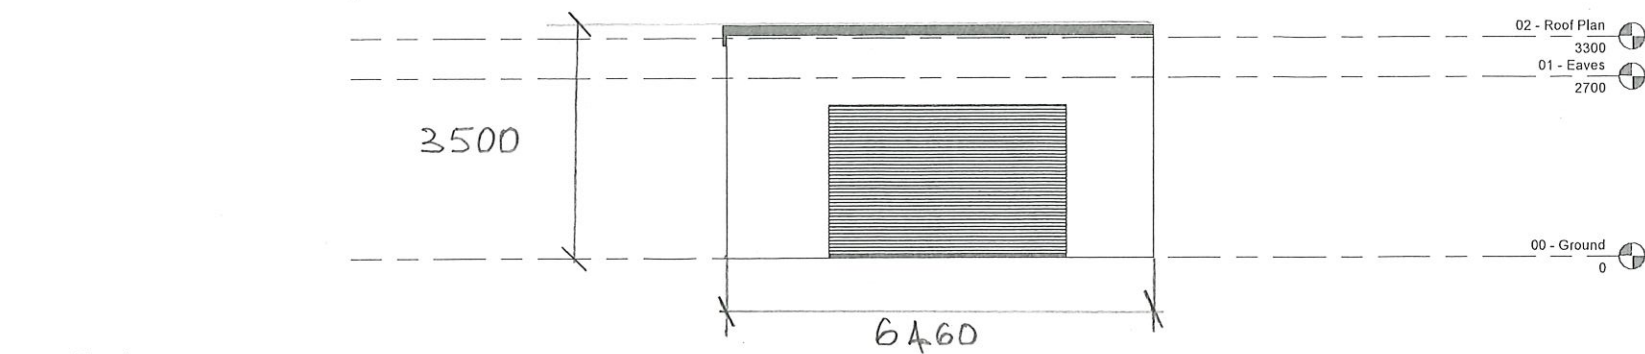


① East
1 : 50

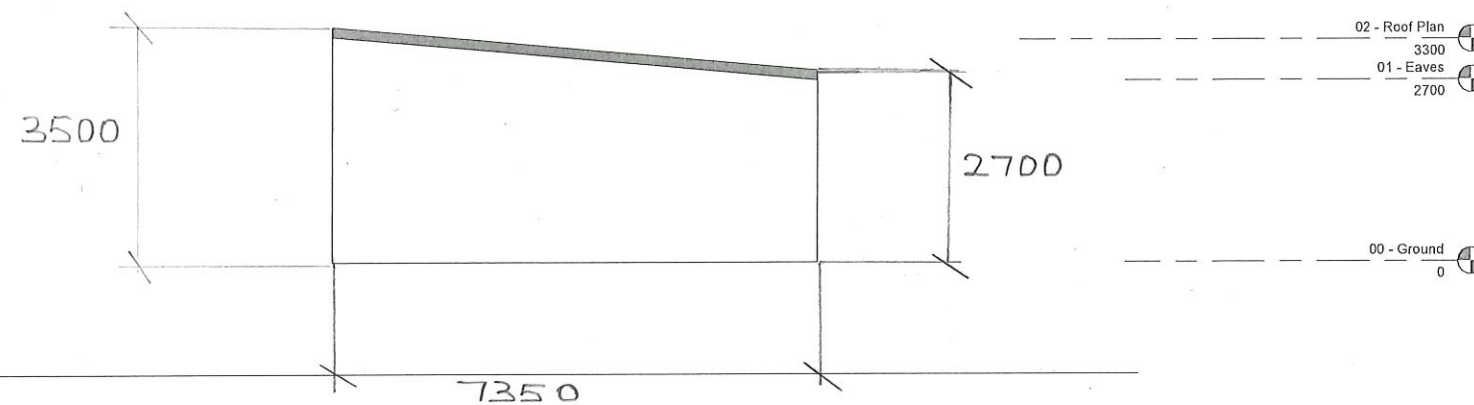

② North
1 : 50

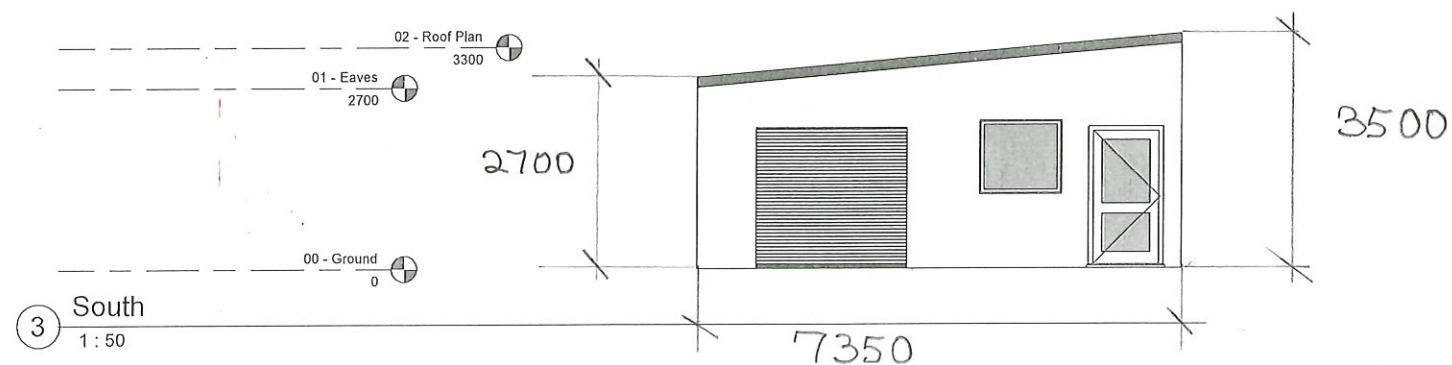

③ South
1 : 50

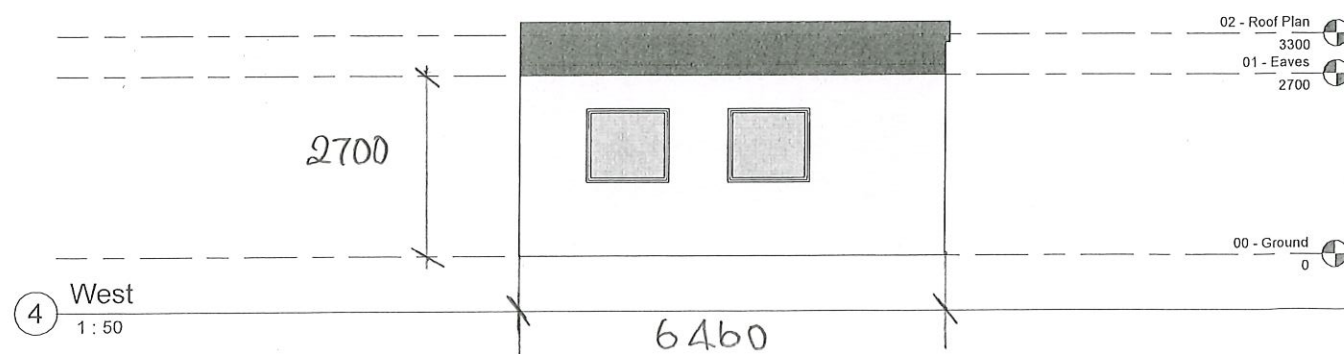

④ West
1 : 50

- 1/ ROOF w PVC COATED ANTHRACITE BOX PROFILE ROOFING SHEETS
- 2/ NORTH & EAST ELEVATIONS w PVC ANTHRACITE CLADDING
- 3/ SOUTH & WEST ELEVATIONS RENDERING TO MATCH EXISTING HOUSE
- 4/ WEST ELEVATION WINDOWS TO BE OBSCURED GLASS



www.autodesk.com/revit

Consultant
Address
Address
Phone
Fax
e-mail

Consultant
Address
Address
Phone
Fax
e-mail

Consultant
Address
Address
Phone
Fax
e-mail

Consultant
Address
Address
Phone
Fax
e-mail

[illegible]

Mr John
Leighton Brown
11 Clare Road

Elevations

Project number	0001
----------------	------

Date	23/08/2024
------	------------

Drawn by	JJ
----------	----

Checked by	JJ
------------	----

A101

Scale	1 : 50
-------	--------