



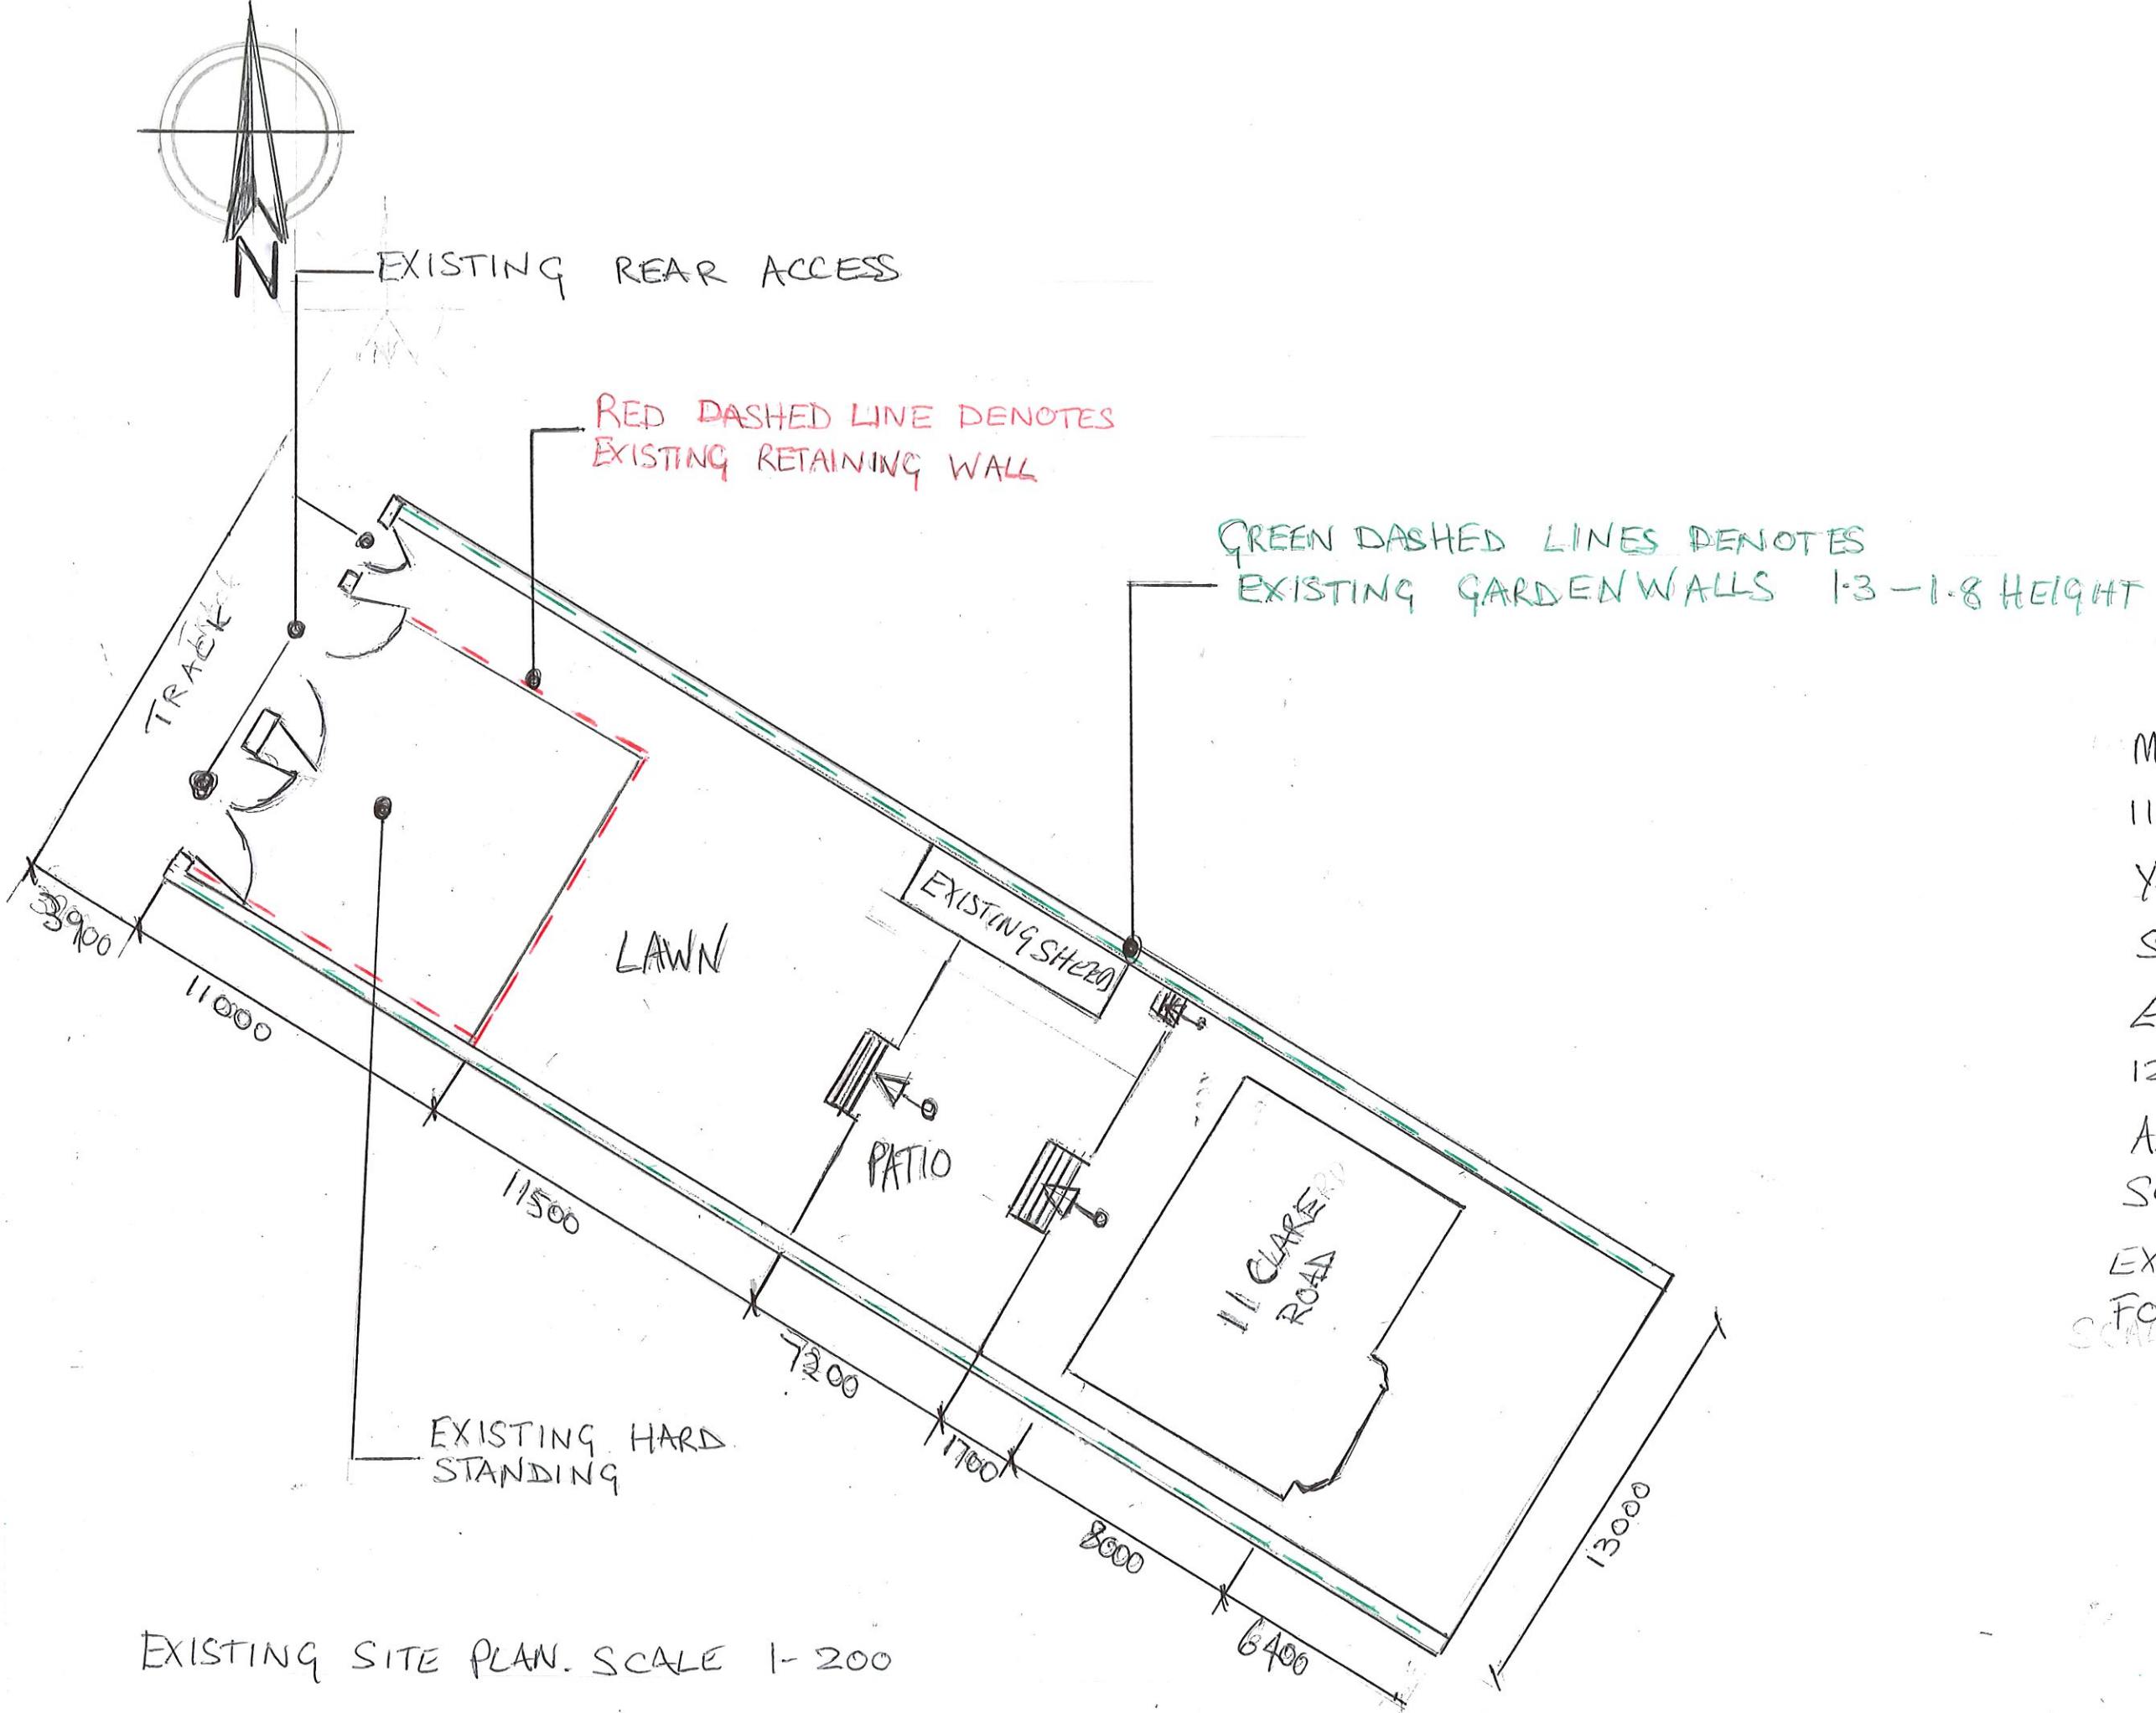

MR LEIGHTON BROWN
 11 CLARE ROAD
 YSTALYFERA
 SA9 2AJ
 EXISTING SITE PLAN
 12/9/24 SCALE 1-200
 A3 (PAPER SIZE)
 SCALE 1-200
 EXISTING SITE PLAN
 FOR PROPOSED GARAGE
 SCALE 1-200

EXISTING SITE PLAN SCALE 1-200

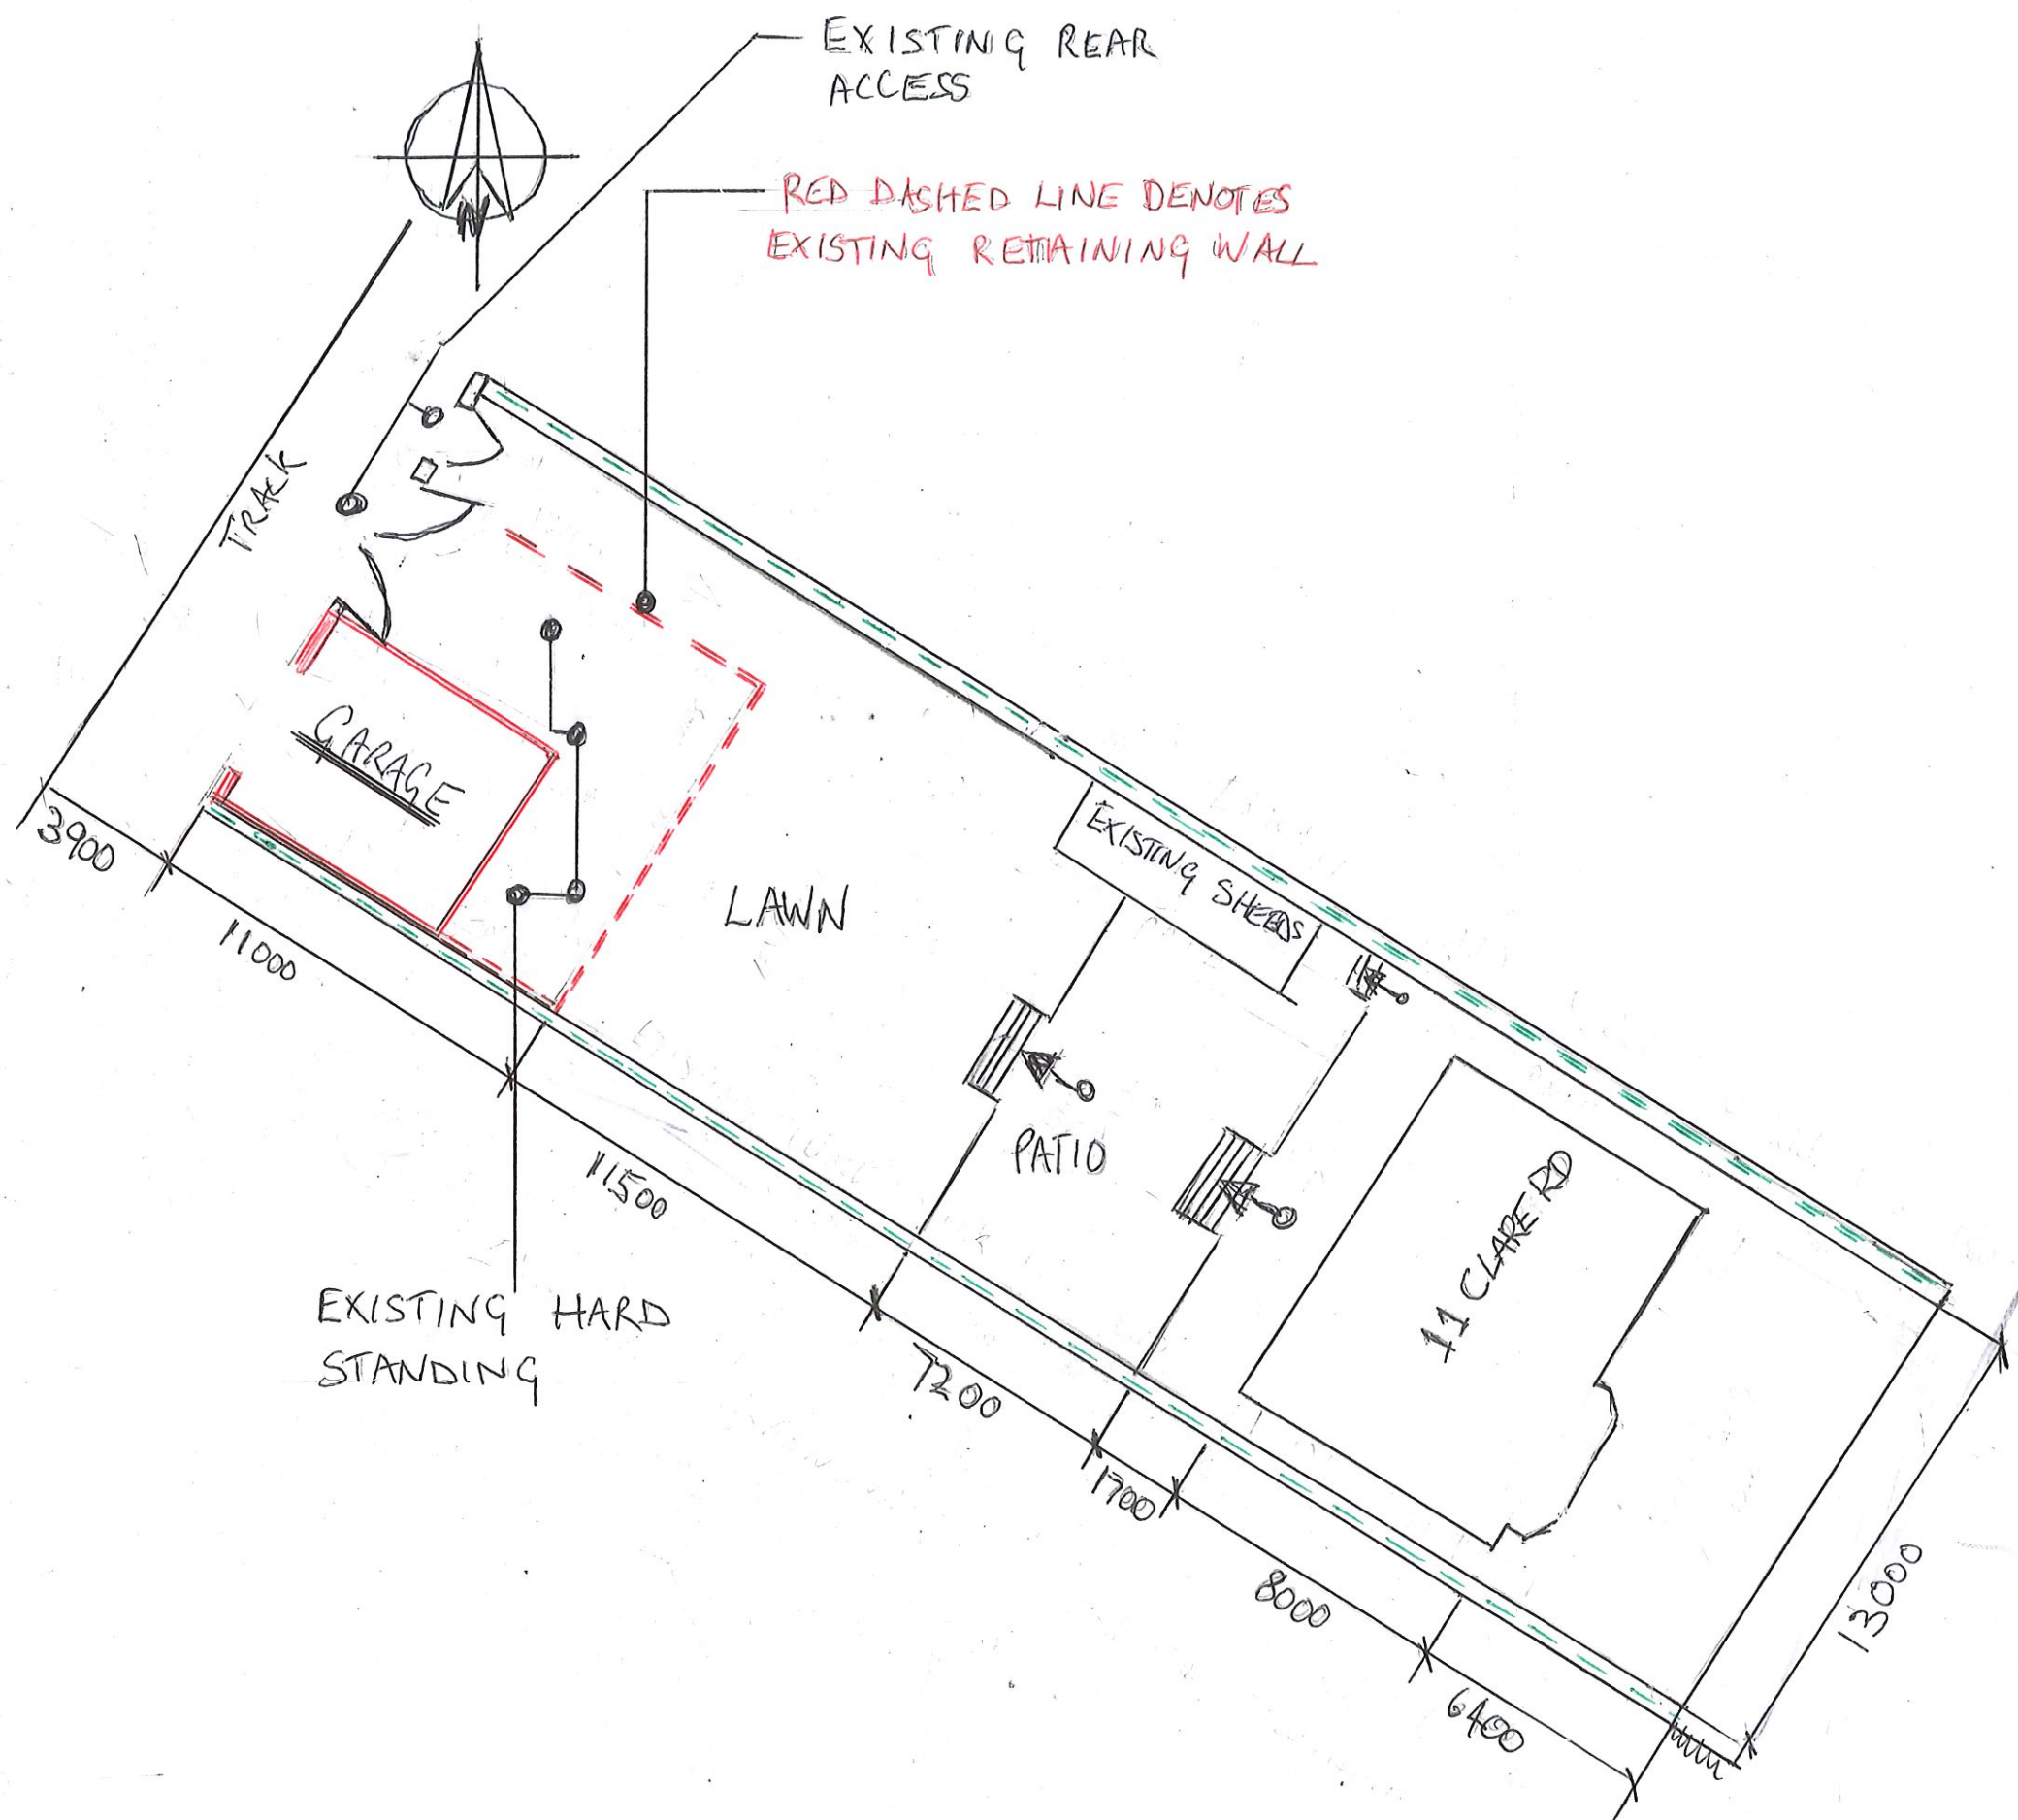

PROPOSED SITE PLAN Scale 1:200

MR LEIGHTON BROWN
11 CLARE ROAD

YSALEY FERA
SAQ 245

PROPOSED SITE PLAN

12/9/24 A3 SCALE 1:200

SINGLE STOREY

DETACHED GARAGE

DATE: 12/9/24

SCALE 1:200