


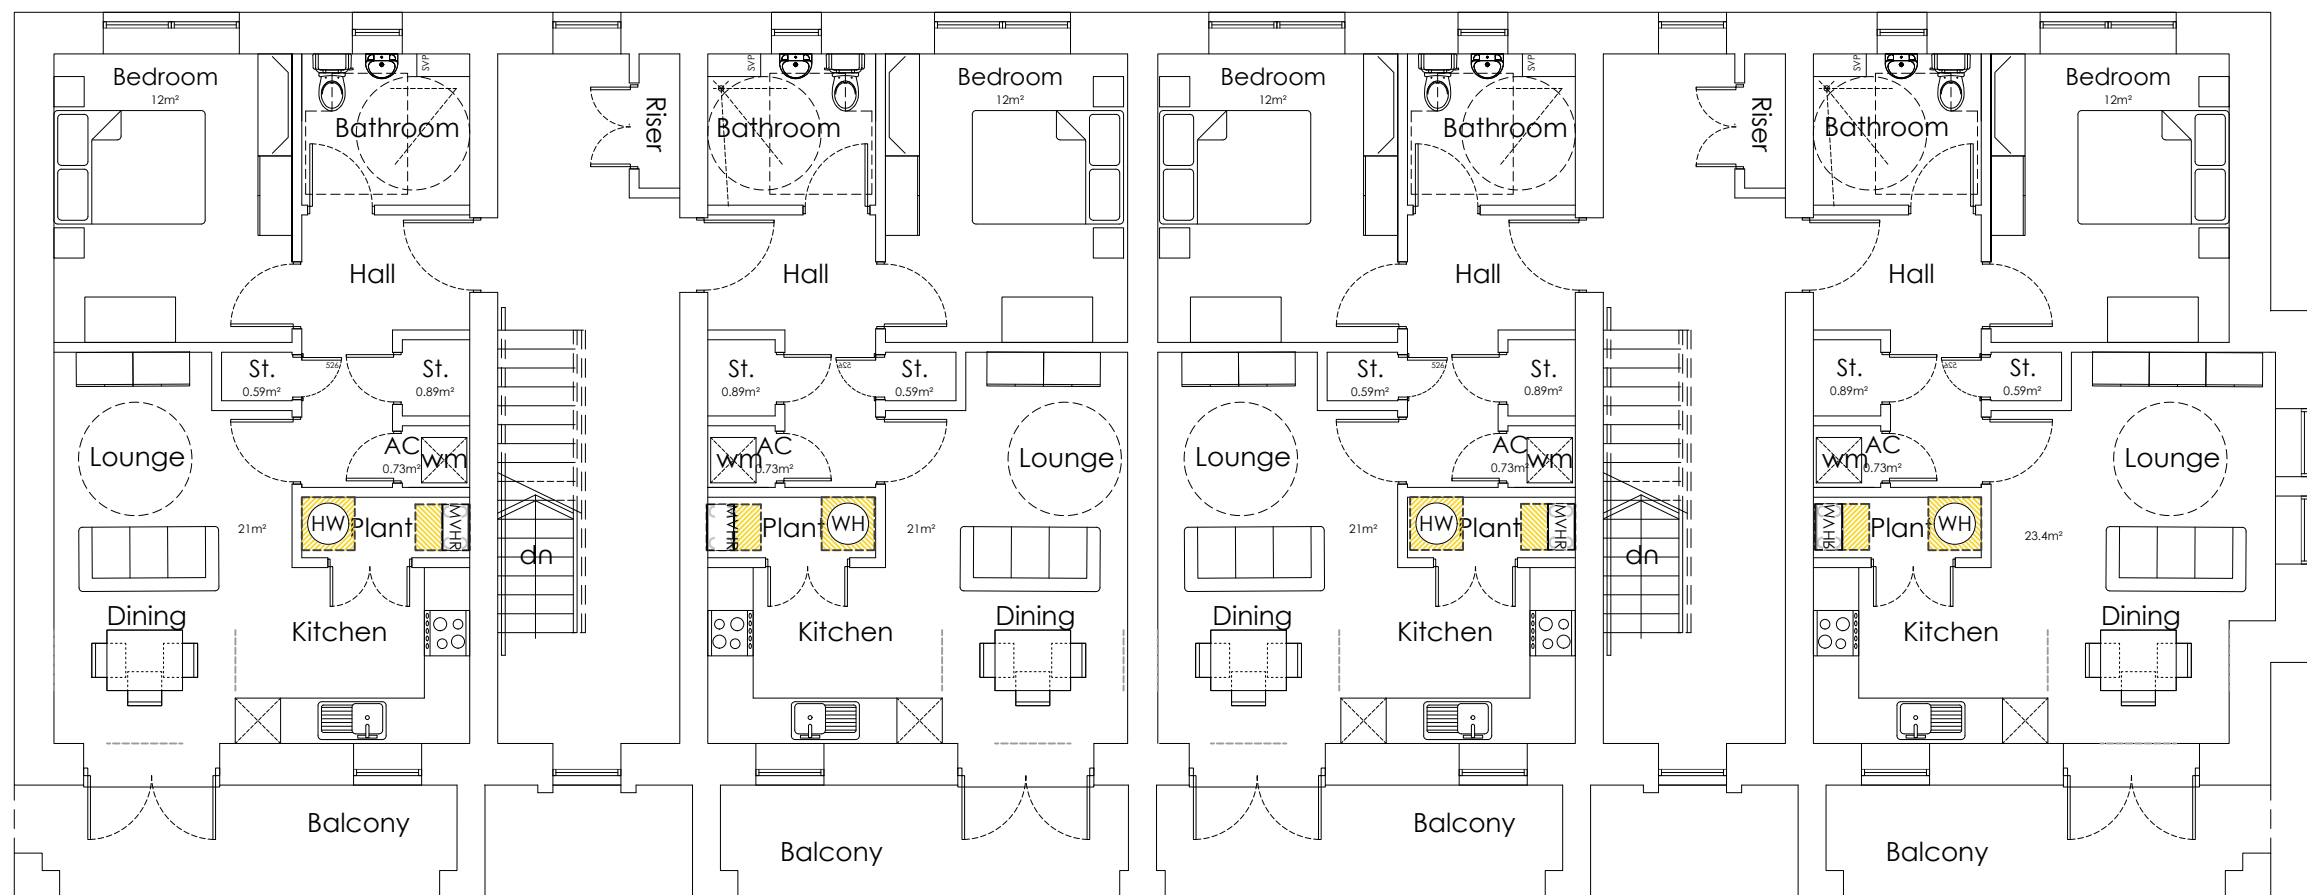

BUILDING TYPE C: SECOND FLOOR PLAN

AREA & STORAGE

SCHEDULE

WDQR 2 Person 1 Bedroom Common Access Flat

Area required: 50m²

Area Provided:

Bay Flat: 52.33m²

Non-Bay Flat: 50.0m²

WDQR 2021 General Storage Requirements


2 Person 1 Bed flat: 1.5m²

Airing Cupboard (AC) 0.73m²

Store 1.48m²


Total: 2.21m²

LOW CARBON PLANT

 

Dimensions denote minimum installation & maintenance clearances, extrapolated to hatched areas. All as defined by manufacturer's requirements, refer to product literature for specifics.

Hot Water Cylinder

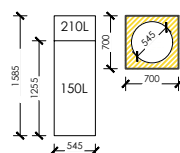

Mixergy cylinder 150 / 210L

dimensions: 1255 / 1585x545mm (hd)


Mixergy 150L for HT 211 & HT 212

Mixergy 210L for HT 421, HT 531 & HT 641



MVHR



Ubiflux Vigor W225
dimensions: 650x600x455mm (hwd)

 

Volume flow: 40-225m³/h
Heat recovery: 85.0% at 225m³/h
89.0% at 125m³/h

  

A3

Original sheet size

Note: This Drawing is copyright, its use or reproduction is subject to permission from Spring Design Consultancy Limited. All rights are reserved until invoices are paid in full. Contact SDC regarding terms & conditions. Check printed scale, responsibility is not accepted for reproduction of digital media or measuring from this document. Only figured dimensions to be used for construction. No responsibility will be taken for any design used for construction prior to receipt of relevant approval. Report doubts/discrepancies to project Architect.

Client: LINC Cymru	Project: Caewern House, Neath	Drawing Title: Building C Second Floor Plan	Rev. A
Drawing Status: PLANNING SUBMISSION	Date: 09.05.23	Drawn By: CL	Checked: JM
Director: JM	Scale: 1:100 @ A3	Job No: 2609	Drawing No: 00(03)208
Unit 2 Chapel Barns Merthyr Mawr Bridgend CF32 0LS t: 01656 656267 e: mail@spring-consultancy.co.uk			

spring
design