


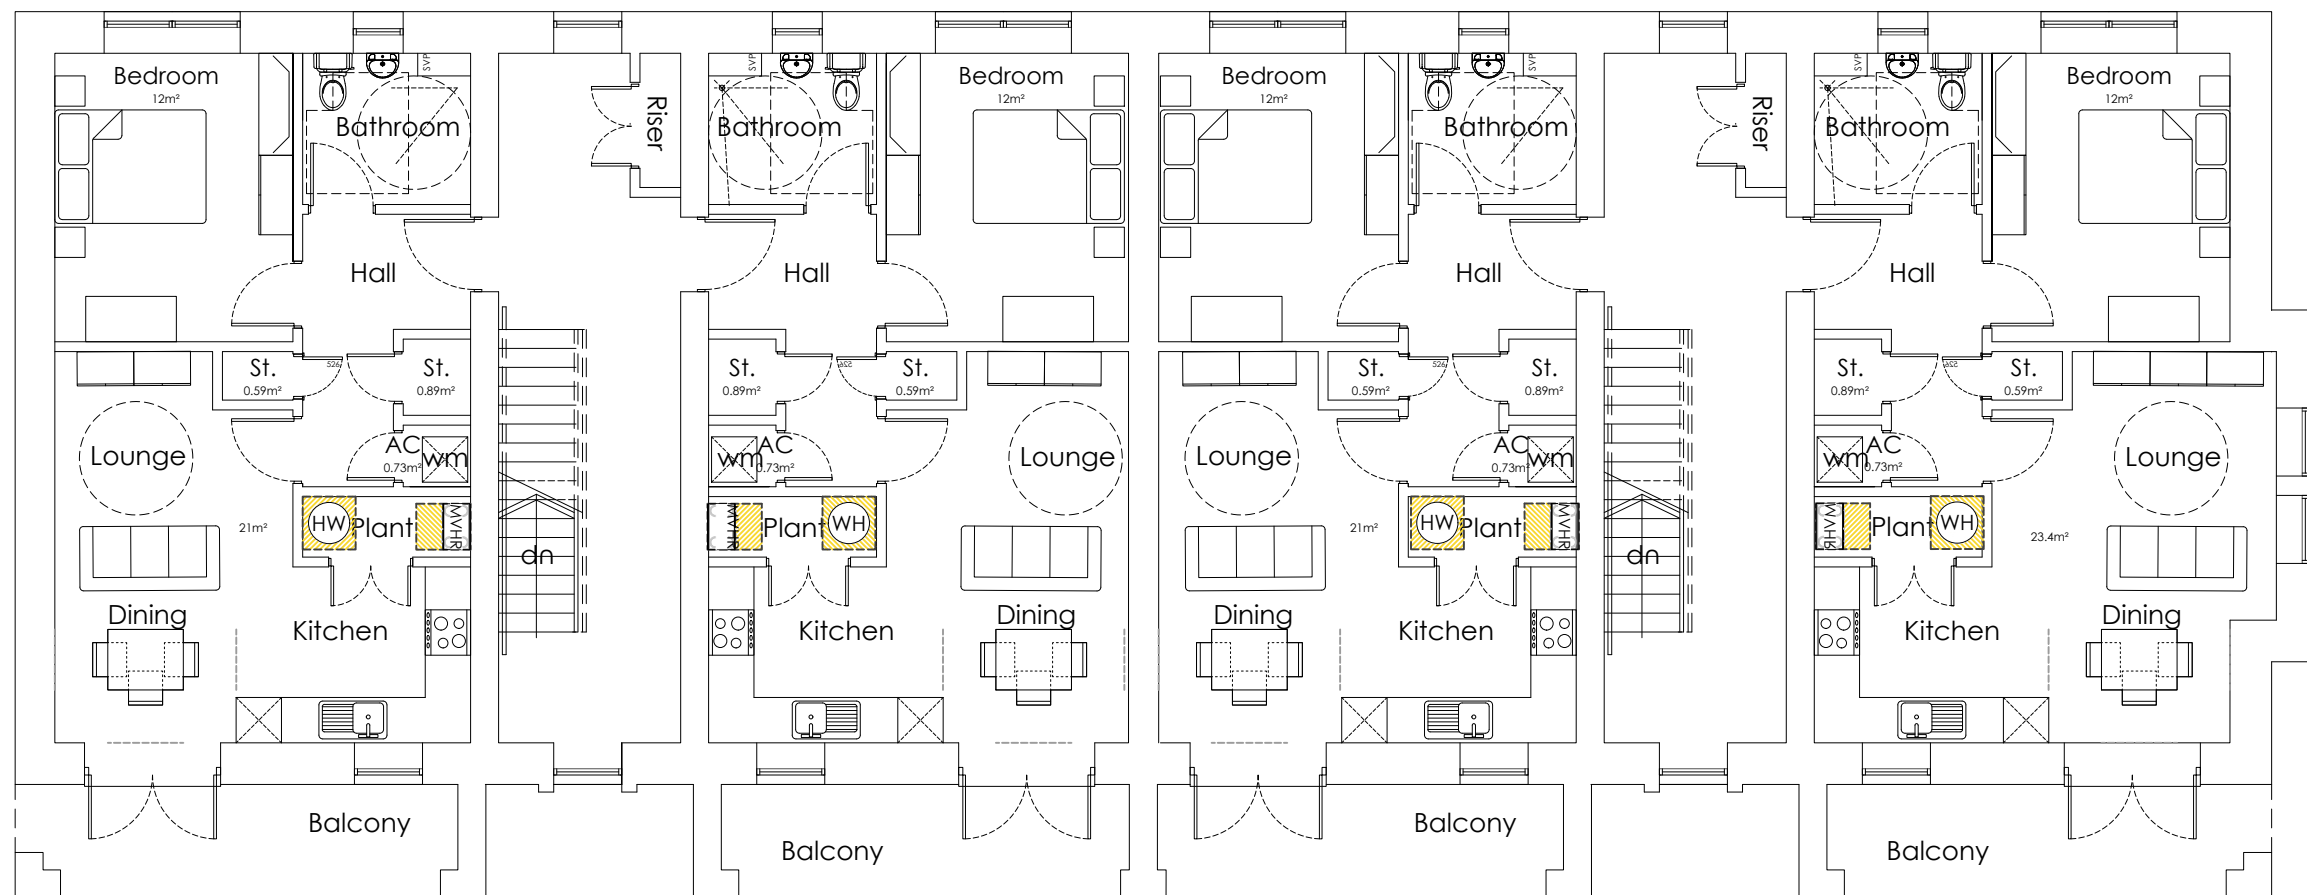

BUILDING TYPE C: FIRST FLOOR PLAN

## AREA & STORAGE

### SCHEDULE

#### WDQR 2 Person 1 Bedroom Common Access Flat

Area required: 50m²

Area Provided:

Bay Flat: 52.33m²


Non-Bay Flat: 50.0m²

#### WDQR 2021 General Storage Requirements

2 Person 1 Bed flat: 1.5m²


Airing Cupboard (AC) 0.73m²  
Store 1.48m²  
**Total: 2.21m²**

## LOW CARBON PLANT

 

Dimensions denote minimum installation & maintenance clearances, extrapolated to hatched areas. All as defined by manufacturer's requirements, refer to product literature for specifics.

### Hot Water Cylinder

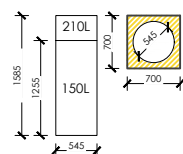

Mixergy cylinder 150 / 210L


dimensions: 1255 / 1585x545mm (hd)

Mixergy 150L for HT 211 & HT 212  
Mixergy 210L for HT 421, HT 531 & HT 641



## MVHR



Ubiflux Vigor W225  
dimensions: 650x600x455mm (hwd)

 

Volume flow: 40-225m³/h  
Heat recovery: 85.0% at 225m³/h  
89.0% at 125m³/h

  

A3

Original sheet size

Note: This Drawing is copyright, its use or reproduction is subject to permission from Spring Design Consultancy Limited. All rights are reserved until invoices are paid in full. Contact SDC regarding terms & conditions. Check printed scale, responsibility is not accepted for reproduction of digital media or measuring from this document. Only figured dimensions to be used for construction. No responsibility will be taken for any design used for construction prior to receipt of relevant approval. Report doubts/discrepancies to project Architect.

|   |                                     |                                                  |                          |
|---|-------------------------------------|--------------------------------------------------|--------------------------|
| Client:<br>LINC Cymru                                                                                           | Project:<br>Caewern House,<br>Neath | Drawing Title:<br>Building C<br>First Floor Plan | Rev.<br>B                |
| Drawing Status:<br>PLANNING SUBMISSION                                                                          | Date:<br>23.06.23                   | Drawn By:<br>CL                                  | Checked:<br>JM           |
| Director:<br>JM                                                                                                 | Scale:<br>1:100 @ A3                | Job No:<br>2609                                  | Drawing No:<br>00(03)207 |
| Unit 2 Chapel Barns   Merthyr Mawr   Bridgend   CF32 0LS<br>t: 01656 656267<br>e: mail@spring-consultancy.co.uk |                                     |                                                  |                          |

