



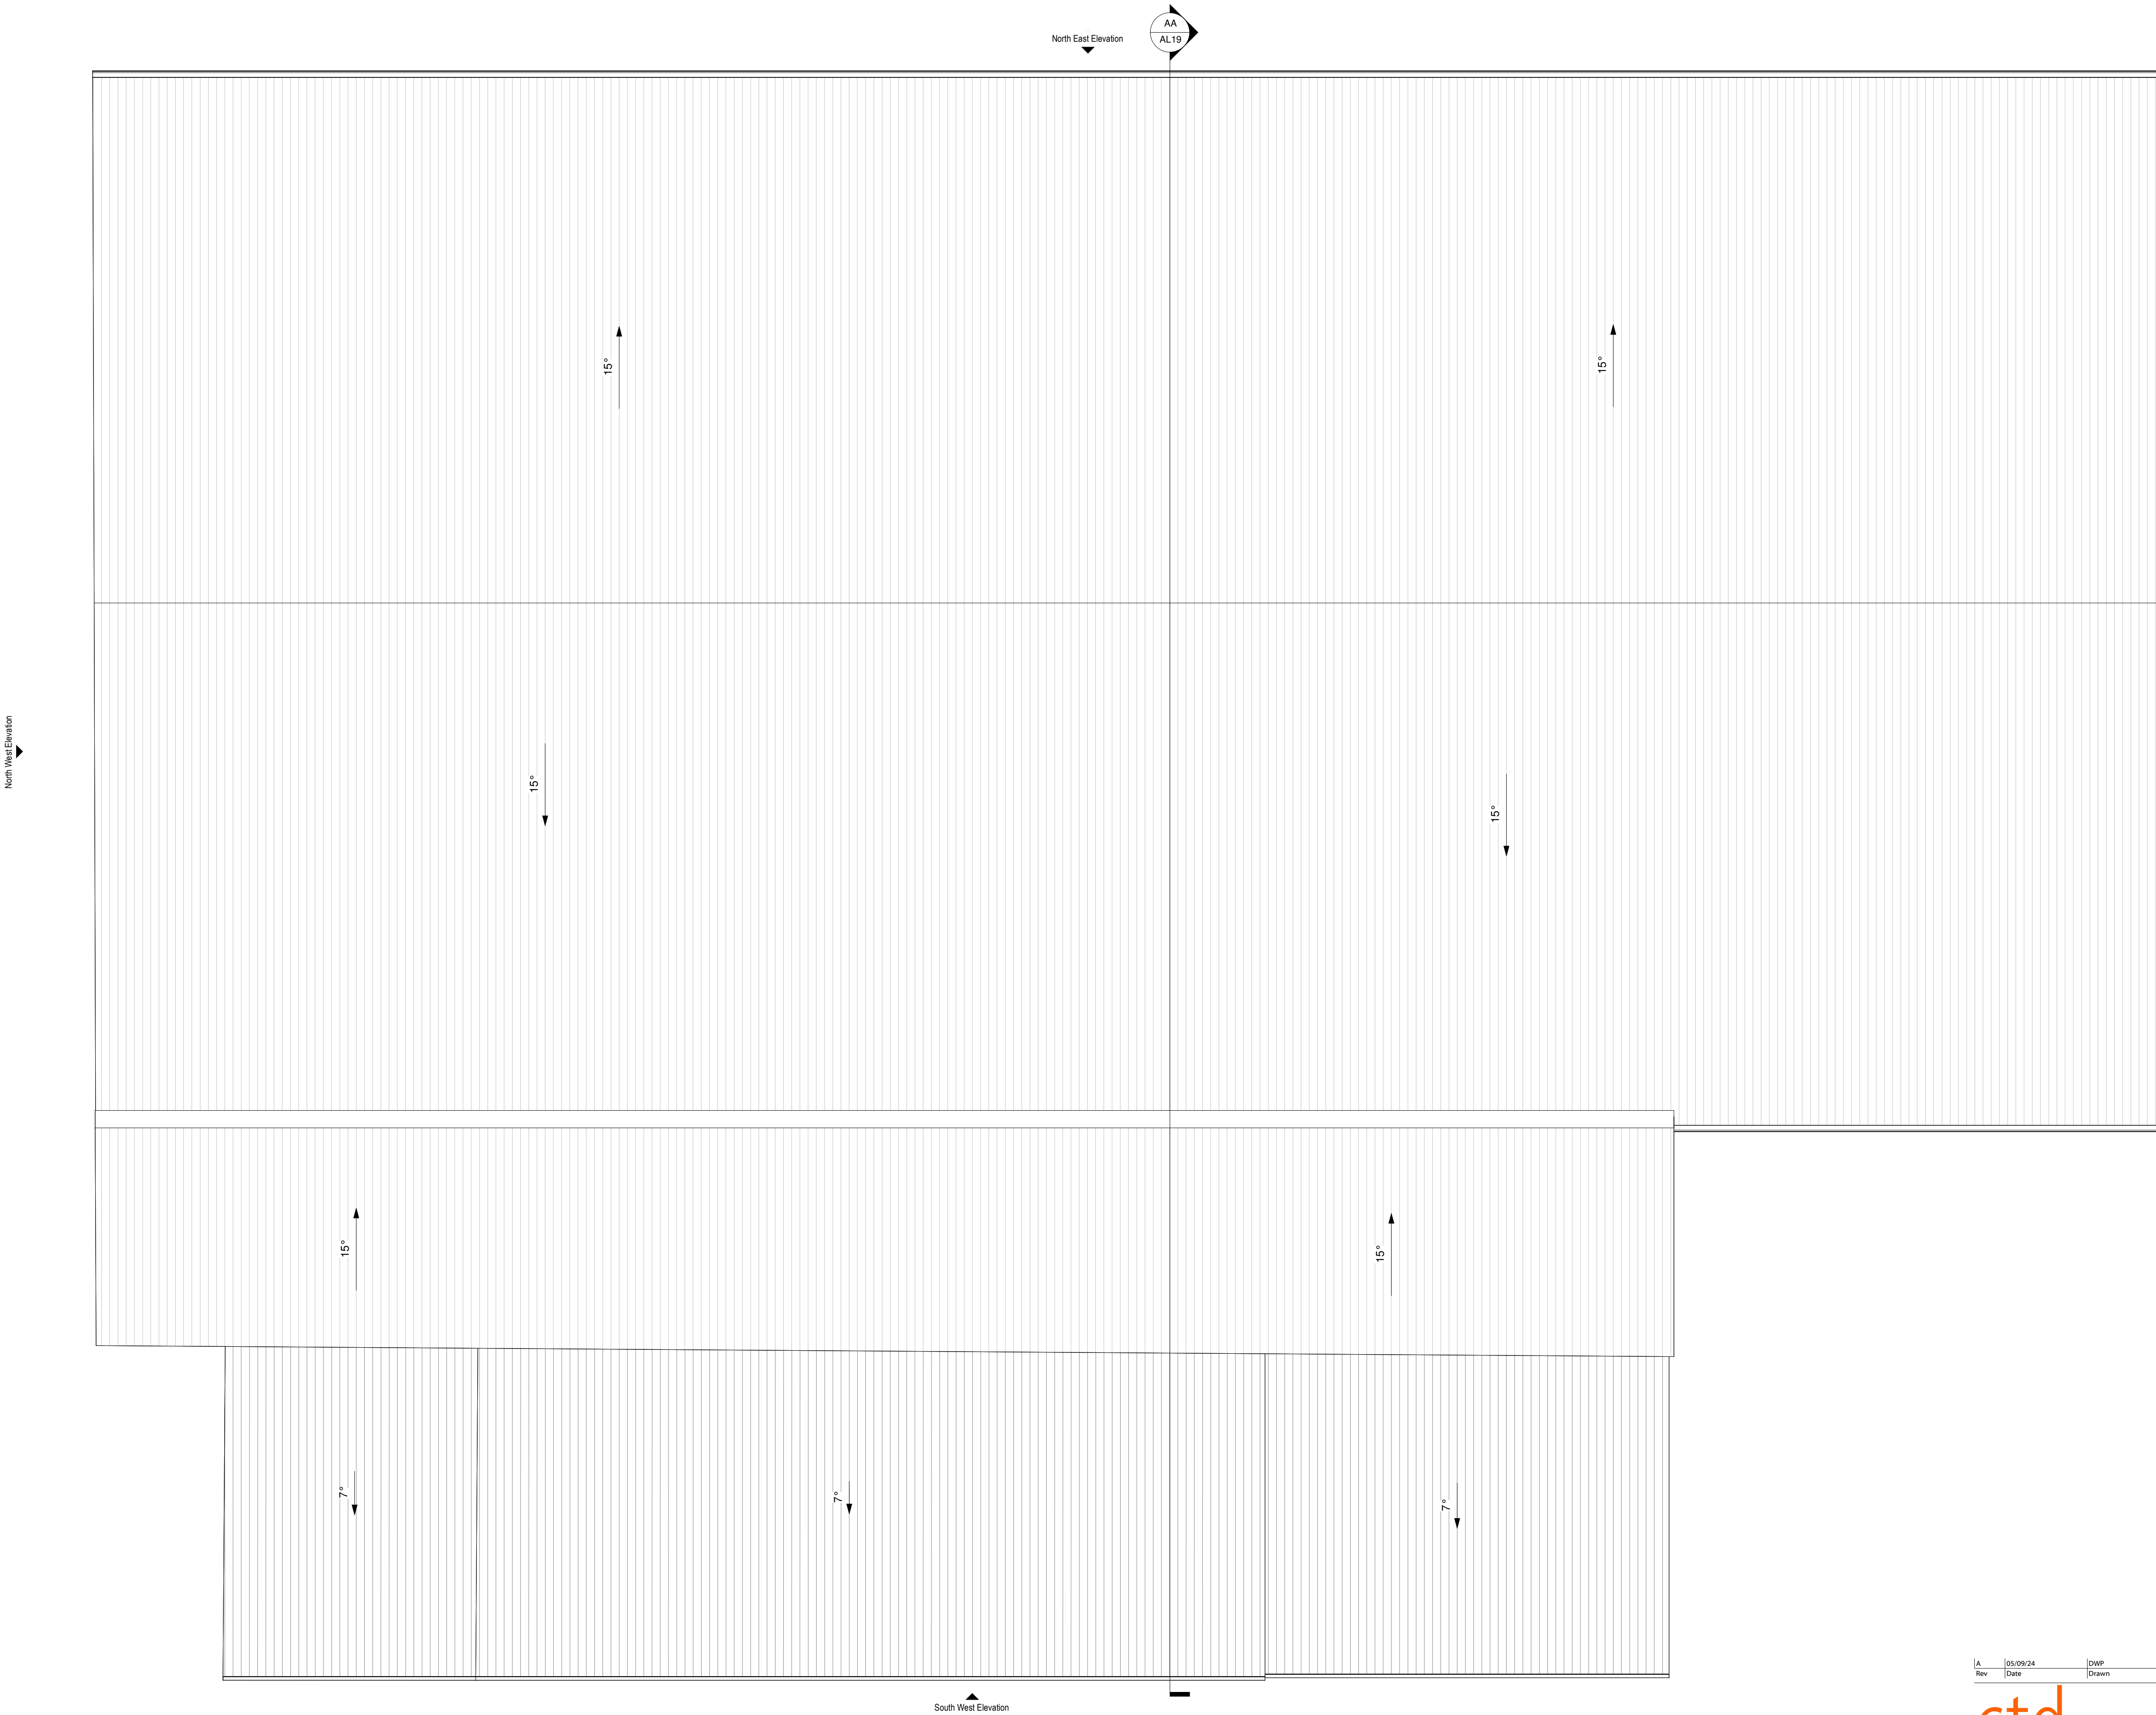

Approx Existing Gross Internal Floor Area = 2684 m²

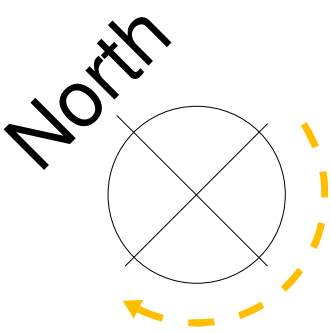

A	Rev	05/09/24	DWP	PLANNING ISSUE			
		Date	Drawn	Description			
		Client		Clerk Bank House Clerk Bank LEEK Staffordshire ST13 5HE			
		Project		Port Talbot Renal Dialysis Unit Stationery House, Acacia Avenue, Port Talbot			
		Status		PLANNING			
		Title		Building Roof Plan 'as existing'			
		Scale		1 : 100	Size	A1	Drawn
		Job No		2407	Drawing No	AL14	Rev.
							A