


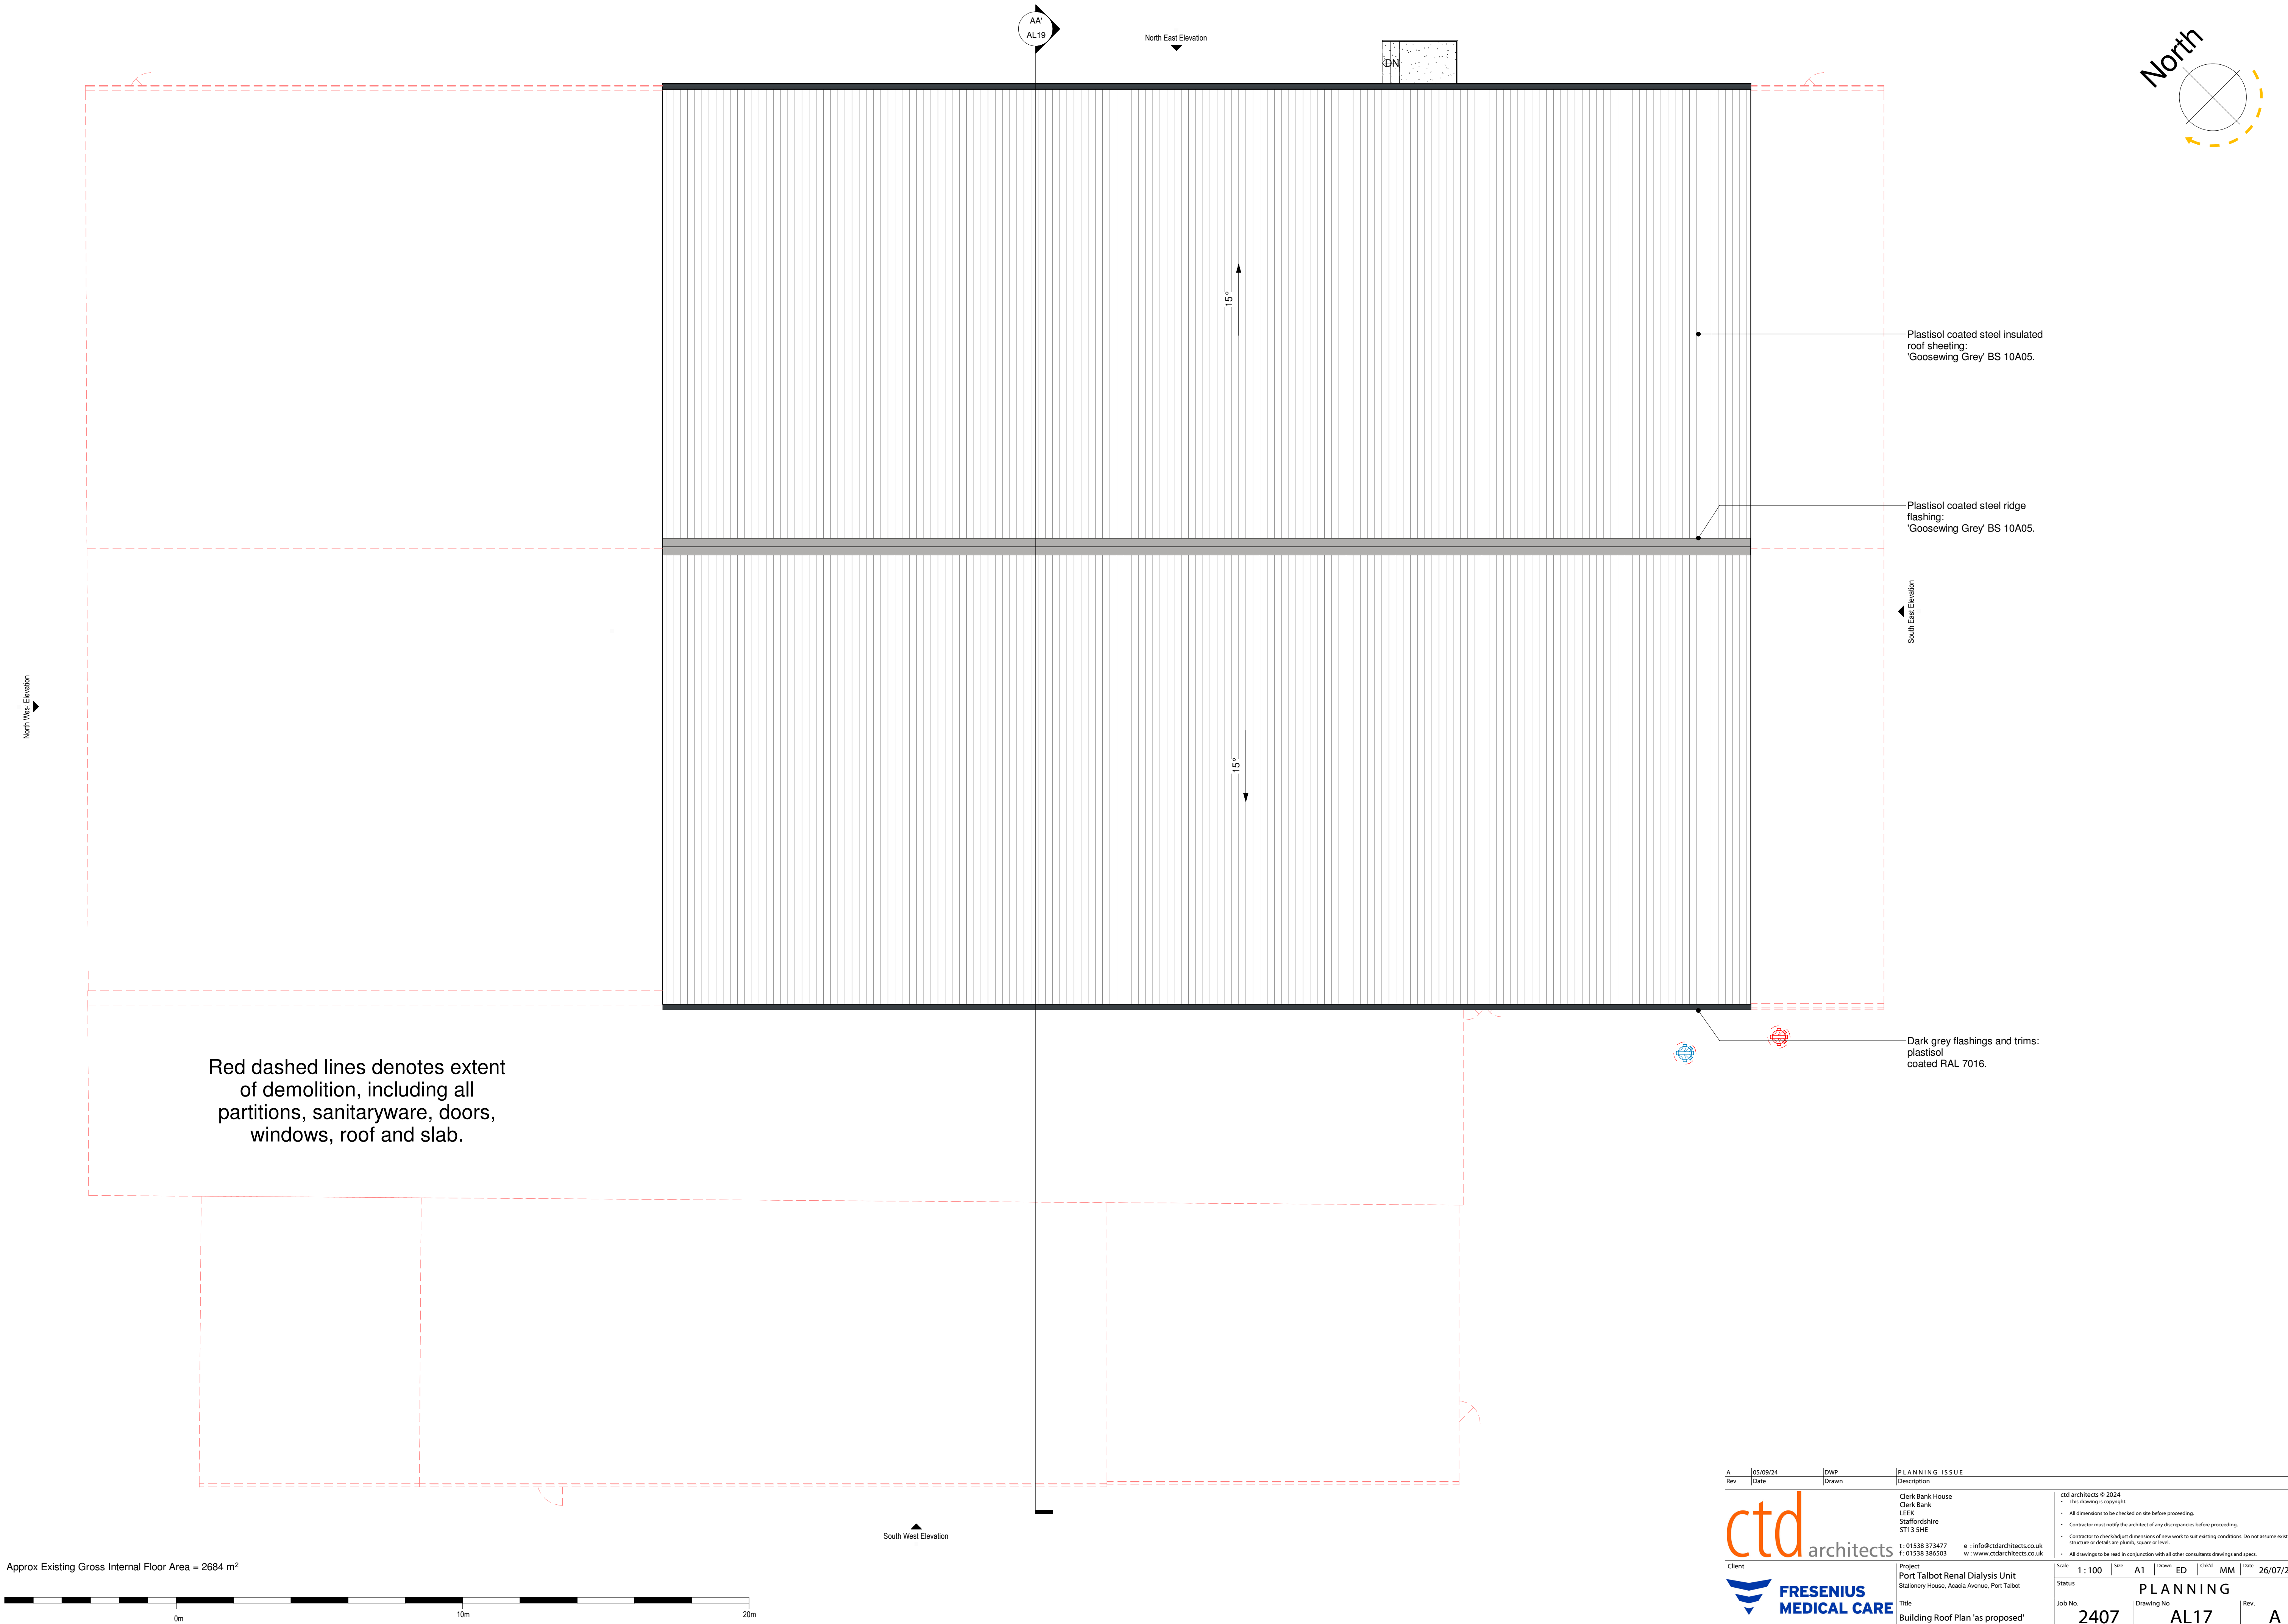

Approx Existing Gross Internal Floor Area = 2684 m²

A	Rev	05/09/24	DWP	PLANNING ISSUE			
		Date	Drawn	Description			
		Client		Project		ctd architects © 2024	
				Port Talbot Renal Dialysis Unit		- This drawing is copyright. - All dimensions to be checked on site before proceeding. - Contractor must notify the architect of any discrepancies before proceeding. - Contractor to check/adjust dimensions of new work to suit existing conditions. Do not assume existing structure or details are plumb, square or level. - All drawings to be read in conjunction with all other consultants drawings and specs.	
		Stationery House, Acacia Avenue, Port Talbot		Status		1 : 100	
		Title		Job No		A1	
		Building Roof Plan 'as proposed'		Drawing No		ED	
				Rev.		26/07/24	
				2407		MM	
				AL17		A	