
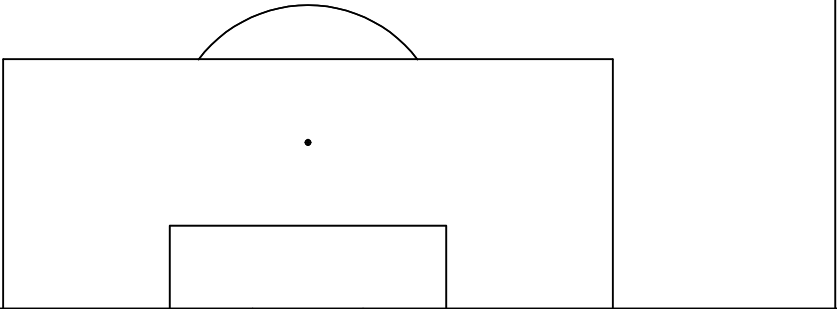


A3 X 1 : 500

Access Gate

Footpath

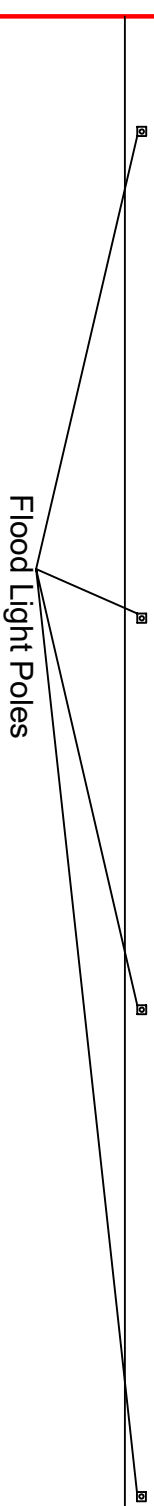


Flood Light Poles



Existing Car Park

This tree to be felled

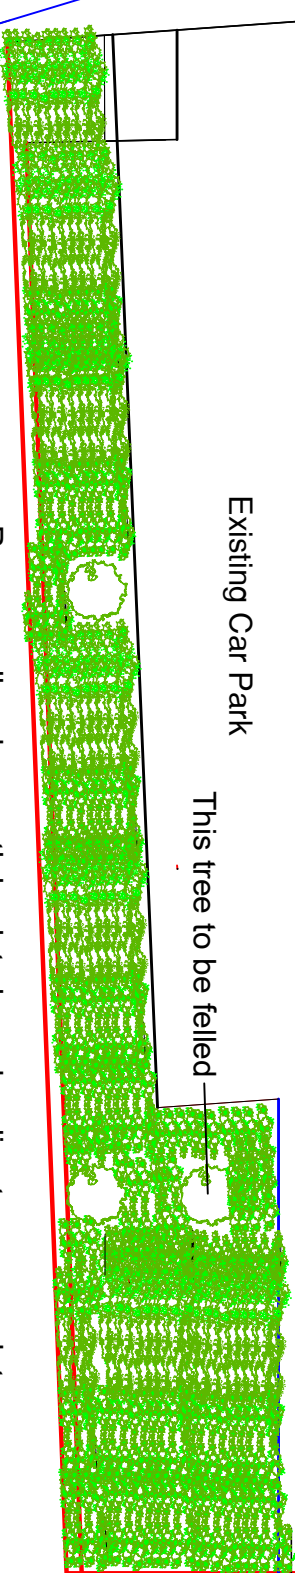

To Soakaway

Proposed
New Drain

Access road owned
by others

Existing Store

Remove undergrowth to allow
the widening of the access road.

5000

Site Address

Title:

Notes

Date

Scale

1 : 1250 ON A4

Drawn By

DD

Checked by

Drawing
No

PontyAFC 8

Rev.

Date

PROPOSED NEW CHANGING
ROOMS AND CLUBHOUSE FOR
PONTARDAWE AFC.

PROPOSED SITE PLAN
SHOWING CAR PARKING

Dimensions are in millimetres unless
otherwise stated.