


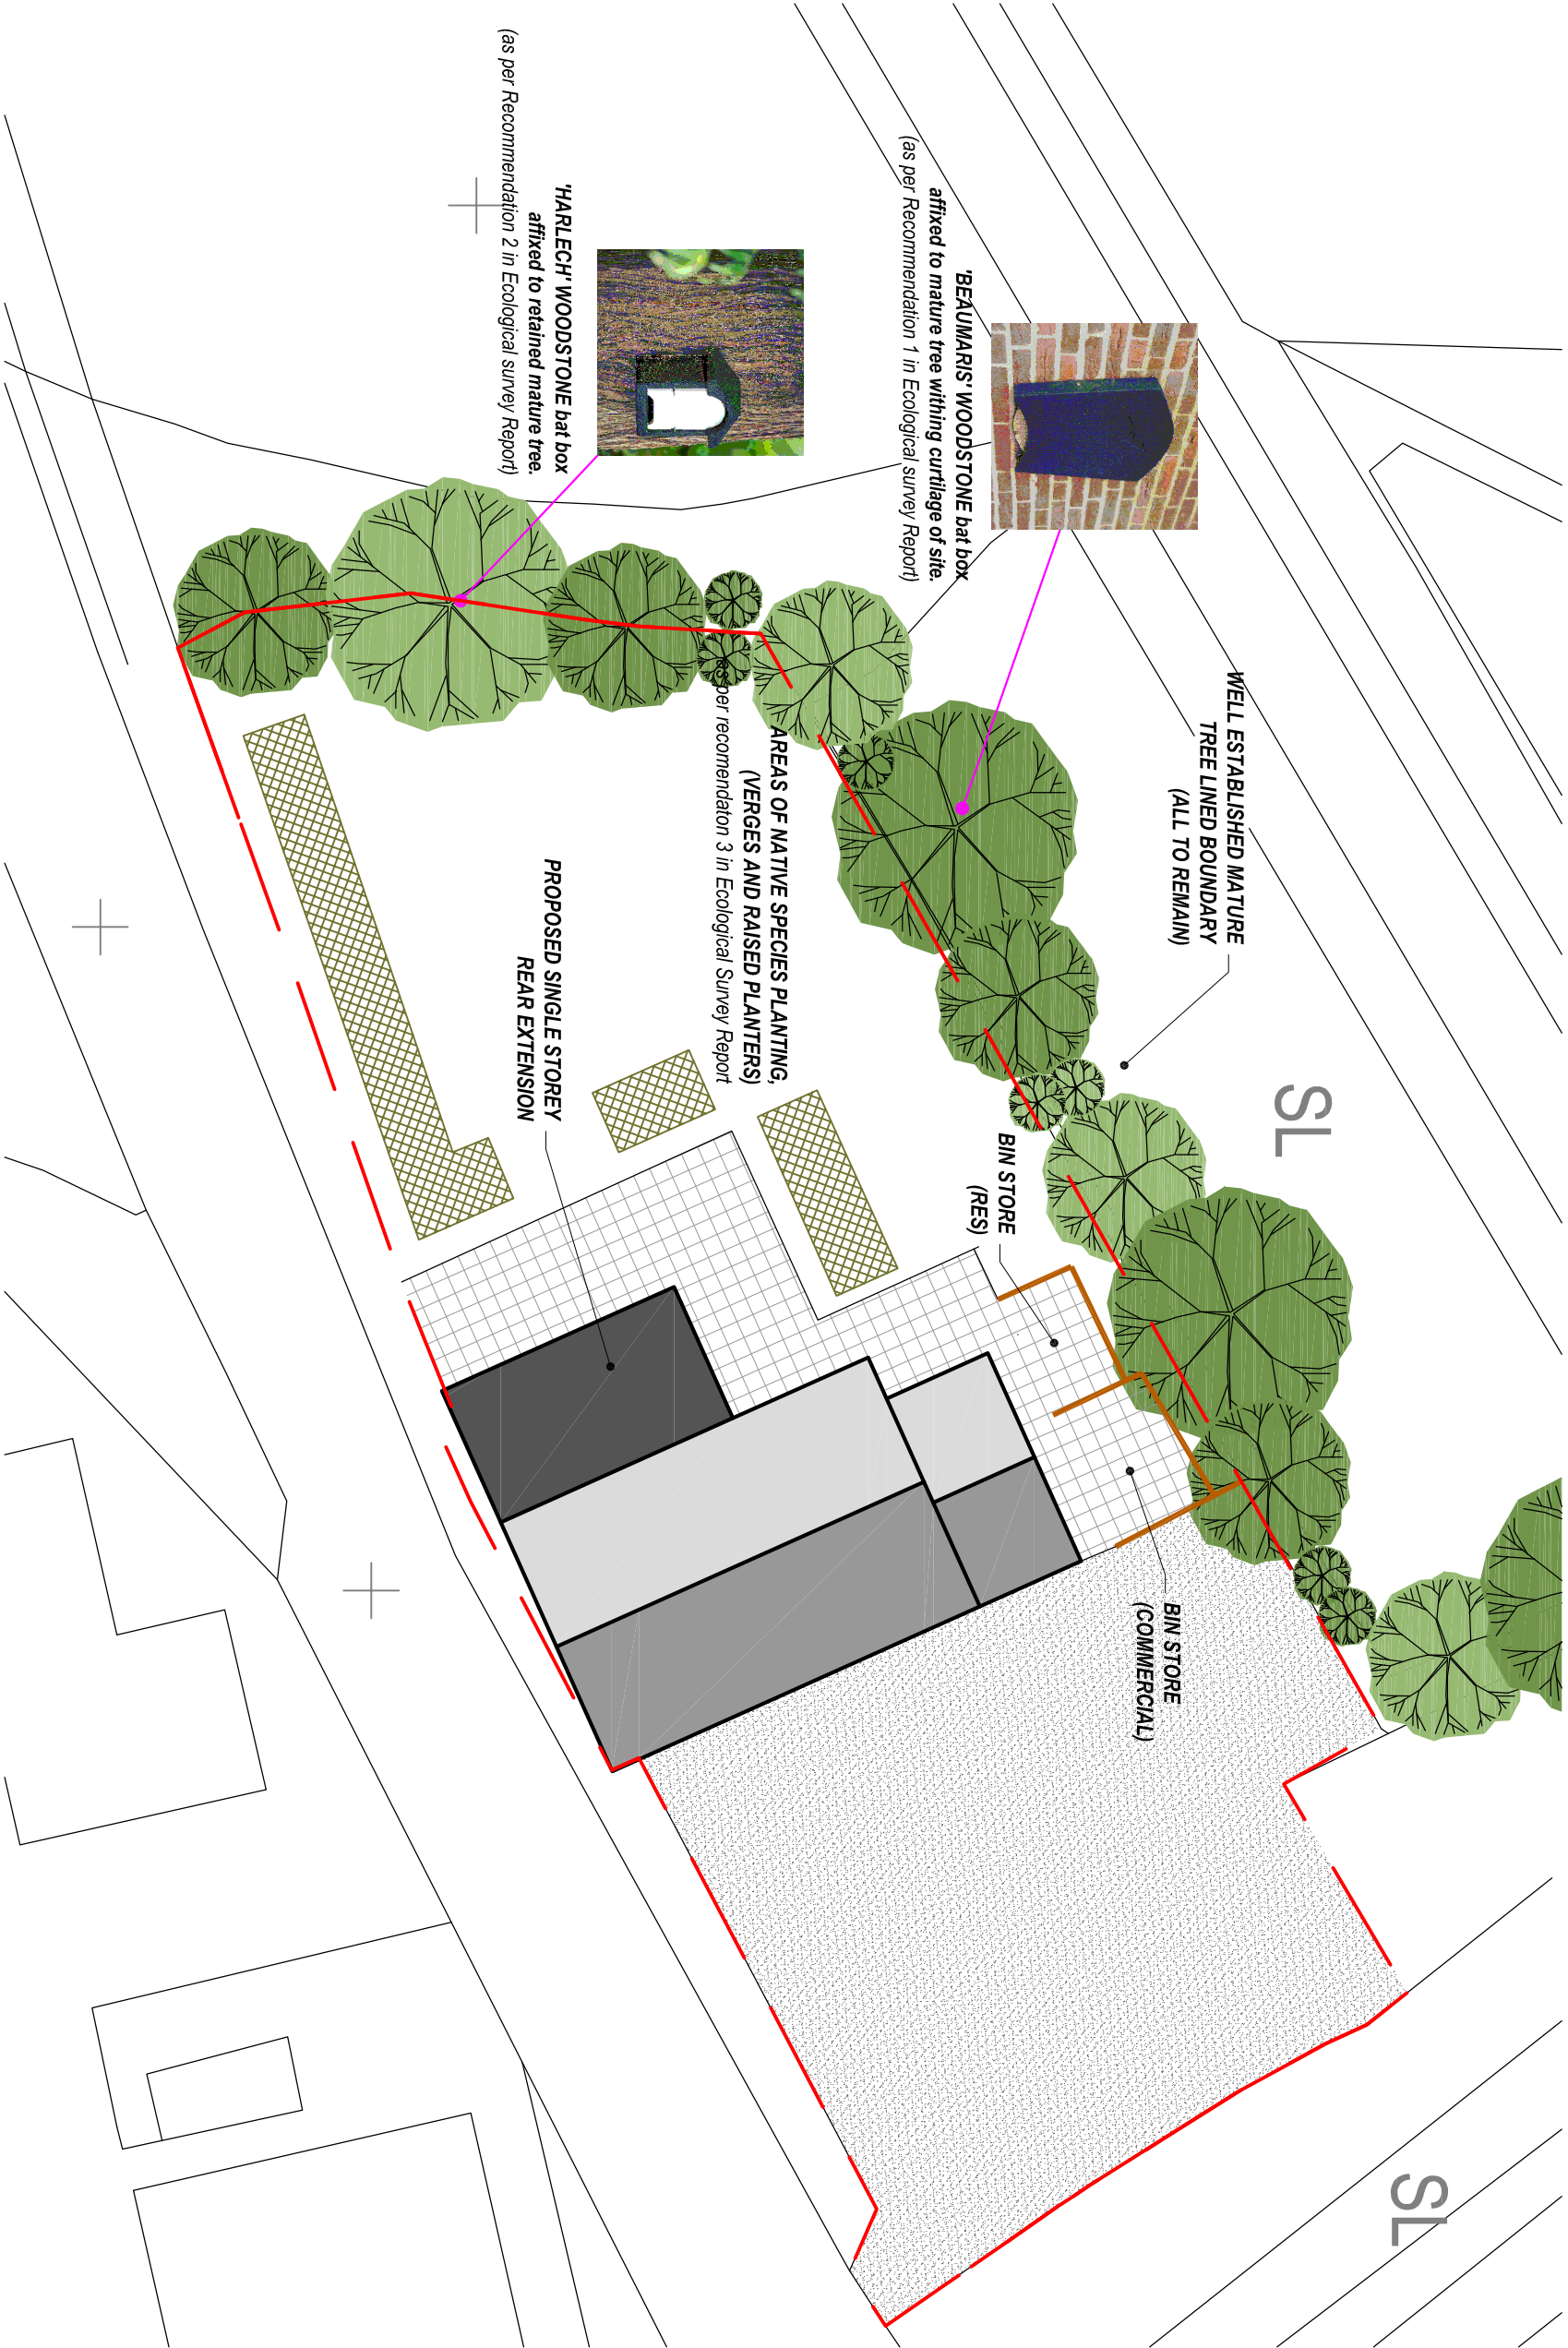

Client:

Mrs S. Booth & Miss H. Booth

Project Title:

PROPOSED RE-DEVELOPMENT
OF THE FORMER RAILWAY INN,
TONNA

General Notes:
1. Do not scale from this drawing. Take figures from notes only.
2. Dimensions are in millimetres unless otherwise stated.

Drawing Issue:

PLANNING

Drawing Title:

PROPOSED SITE PLAN
(showing proposed ecological measures plan)

Drawing No:	CPD-002	Revision:	A
Date:	12-04-2024	Revised:	20-09-2024
Scale(s):	1:250	Paper Size:	A3



Cwm Planning & Design Ltd.
(architectural and Draughting Services)