





- LEGEND
- 1. Garage / workshop
 - 2. Entrance lobby
 - 3. Sitting Room
 - 4. Kitchen
 - 5. Dining
 - 6. Living Room
 - 7. WC
 - 8. Utility
 - 9. Terrace
 - 10. Porch
 - 11. Bedroom
 - 12. Bathroom
 - 13. Ensuite
 - 14. Walk-in wardrobes
 - 15. Store
 - 16. Balcony
 - 17. Airing cupboard
 - 18. Shower Room
 - 19. Home office

PROPOSED ROOF PLAN

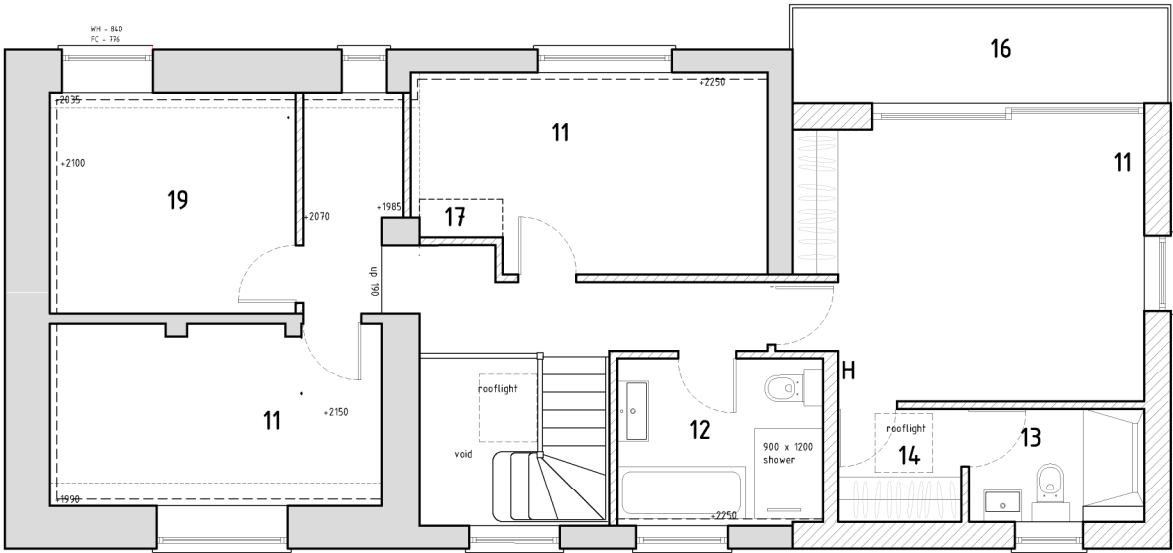

PROPOSED FIRST FLOOR PLAN

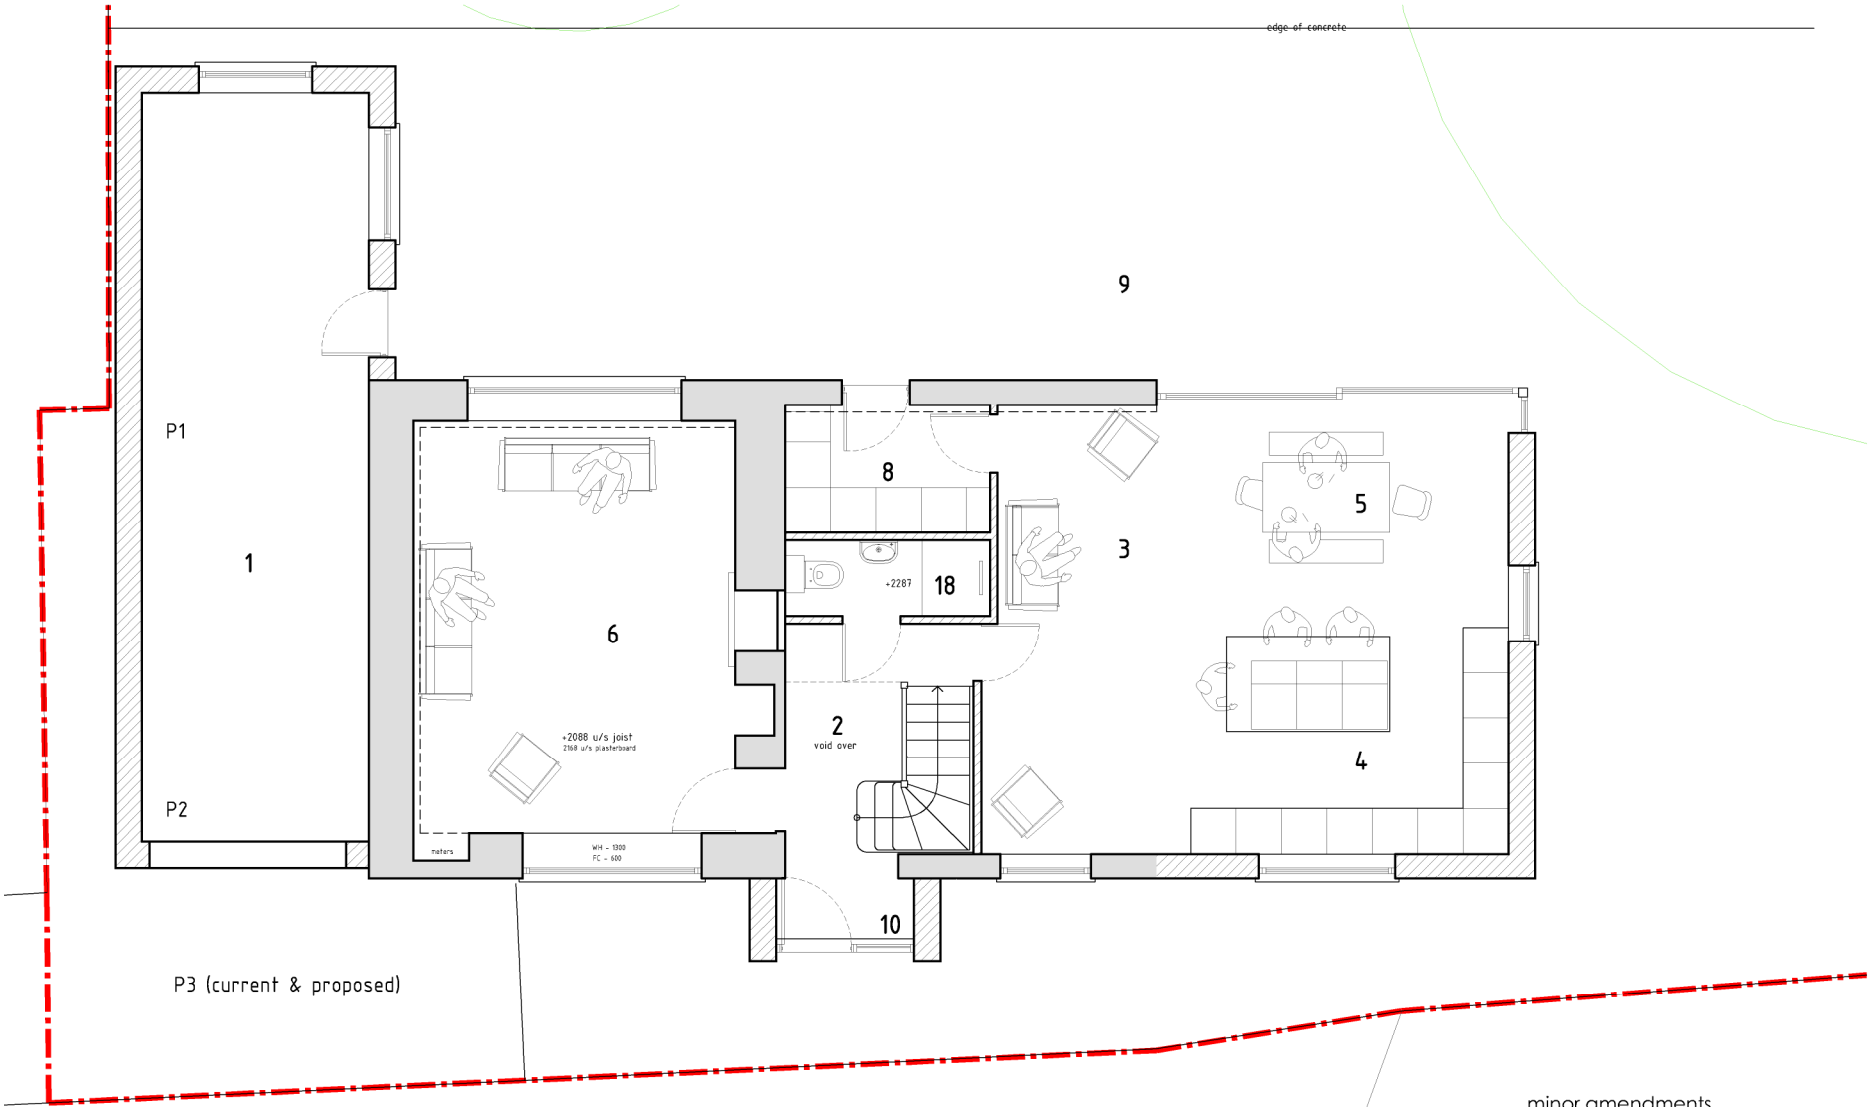

PROPOSED GROUND FLOOR PLAN

CONNECTIONS DESIGN

ARCHITECTURE & INTERIORS

21 Penline Road Whitchurch Cardiff CF14 2AA - Tel : 02920 626 521 - E-Mail : paul@connections-design.co.uk

Project

Proposed Redevelopment at 30 Taillywd - Neath

Drawing Title

Proposed Floor Plans

Item

Scale

1:100 @ A3

Job No.

J24/07

date

11 09 24

04 09 24

21 08 24

rev

C

B

A

PLANNING