




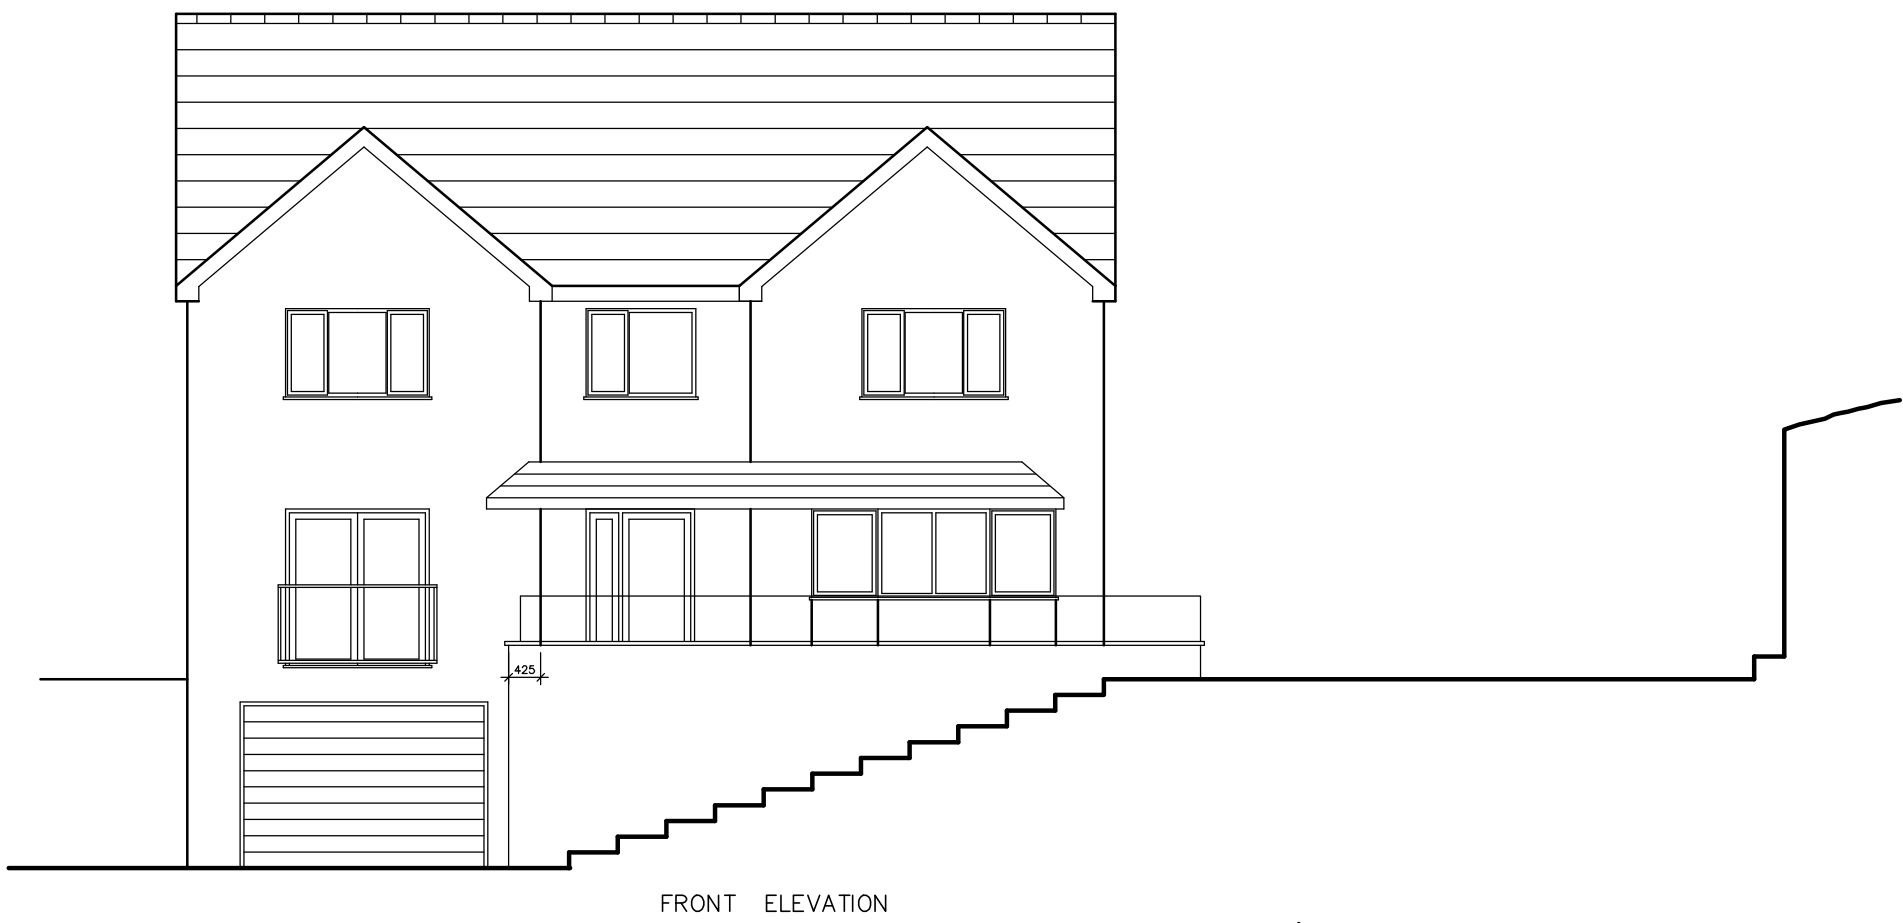


FRONT ELEVATION

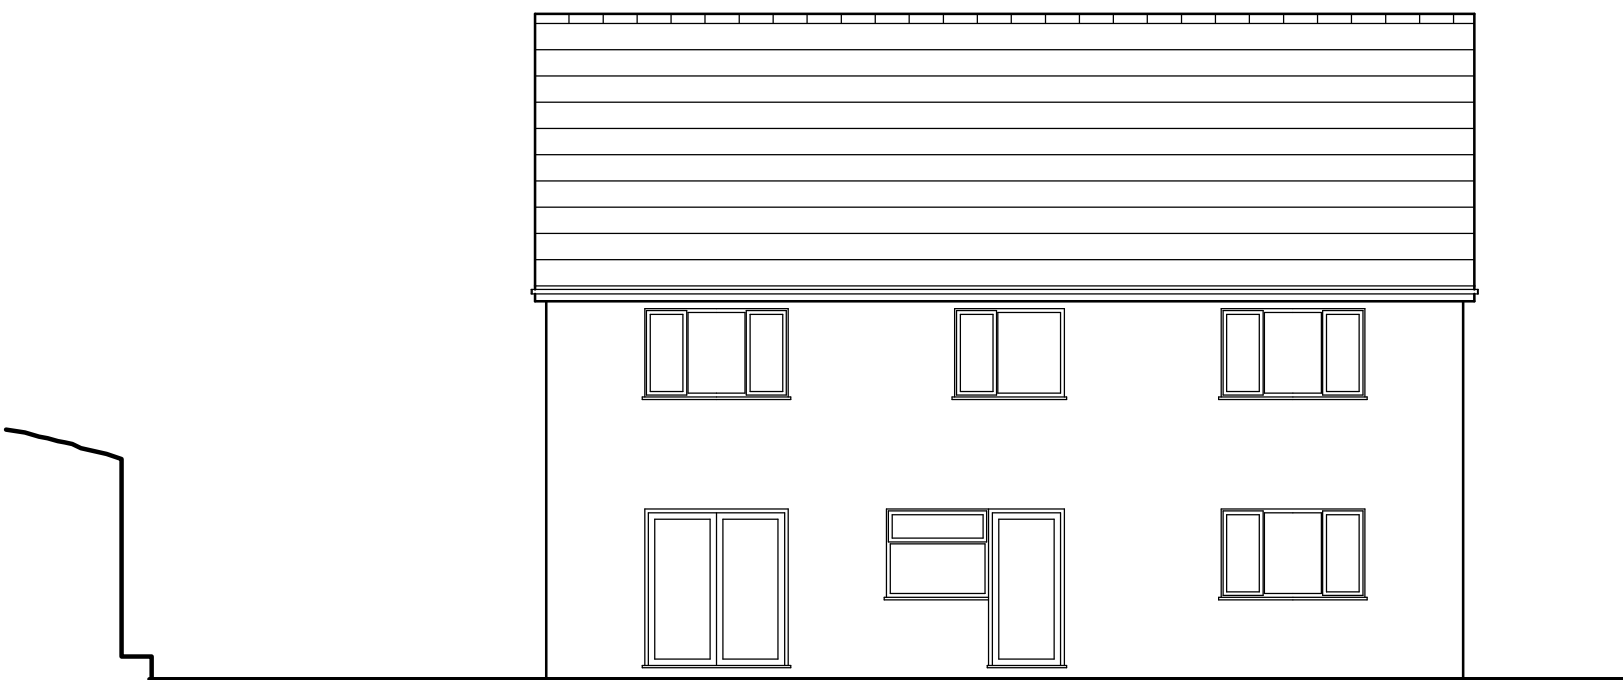


REAR ELEVATION

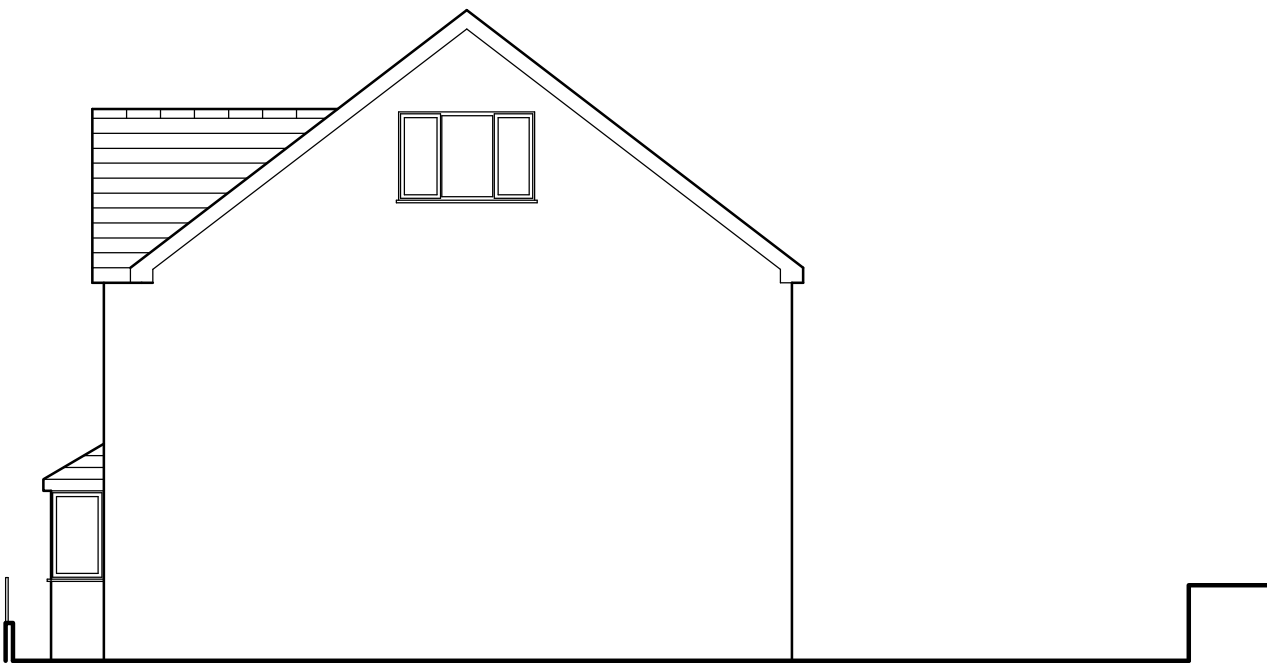


SIDE ELEVATION

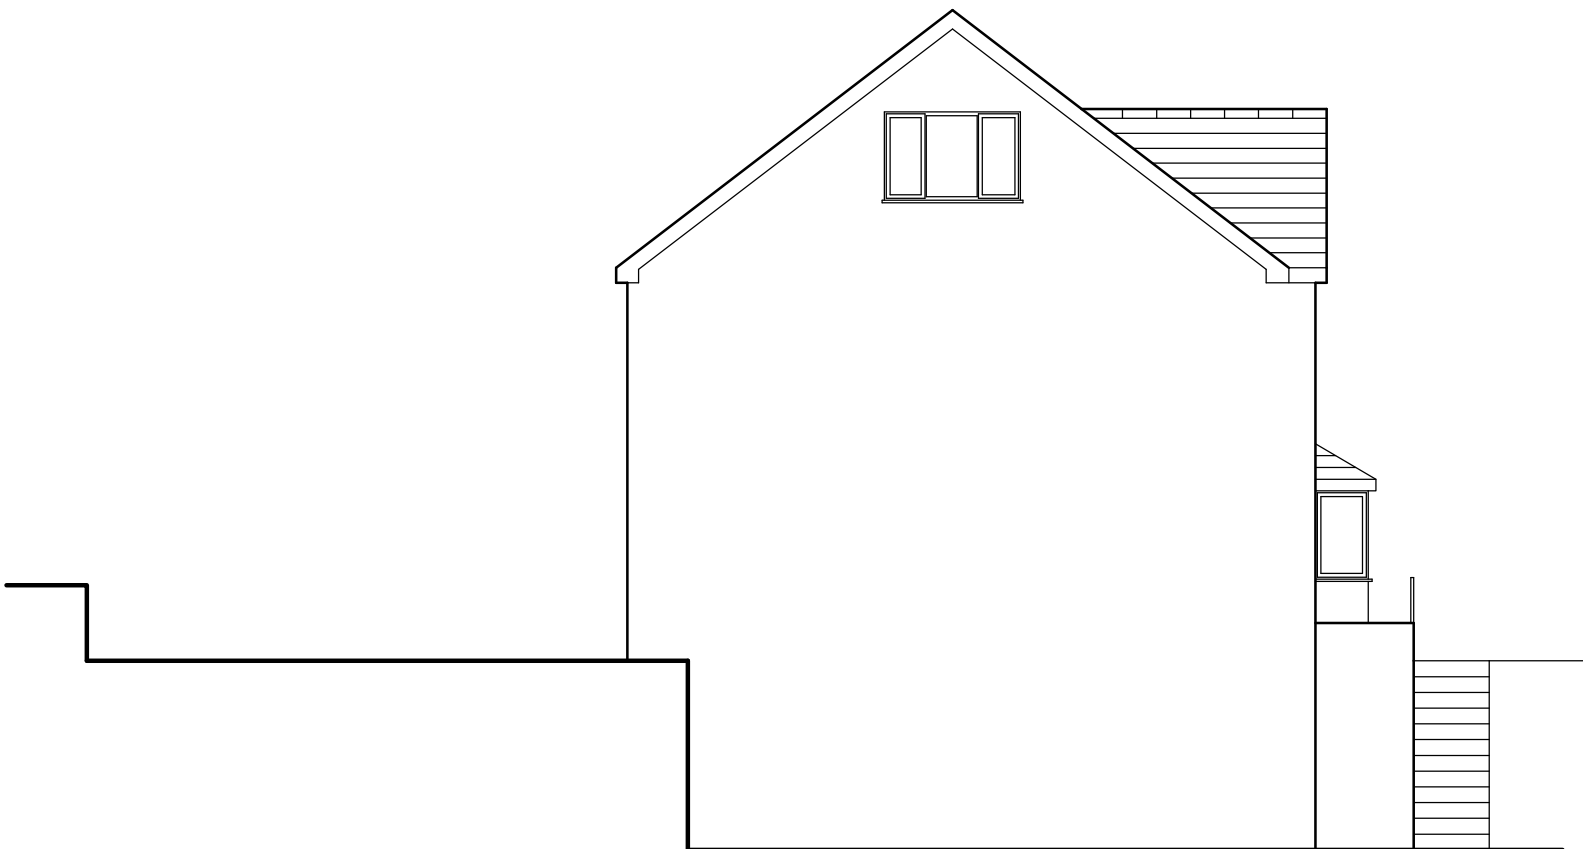


SIDE ELEVATION

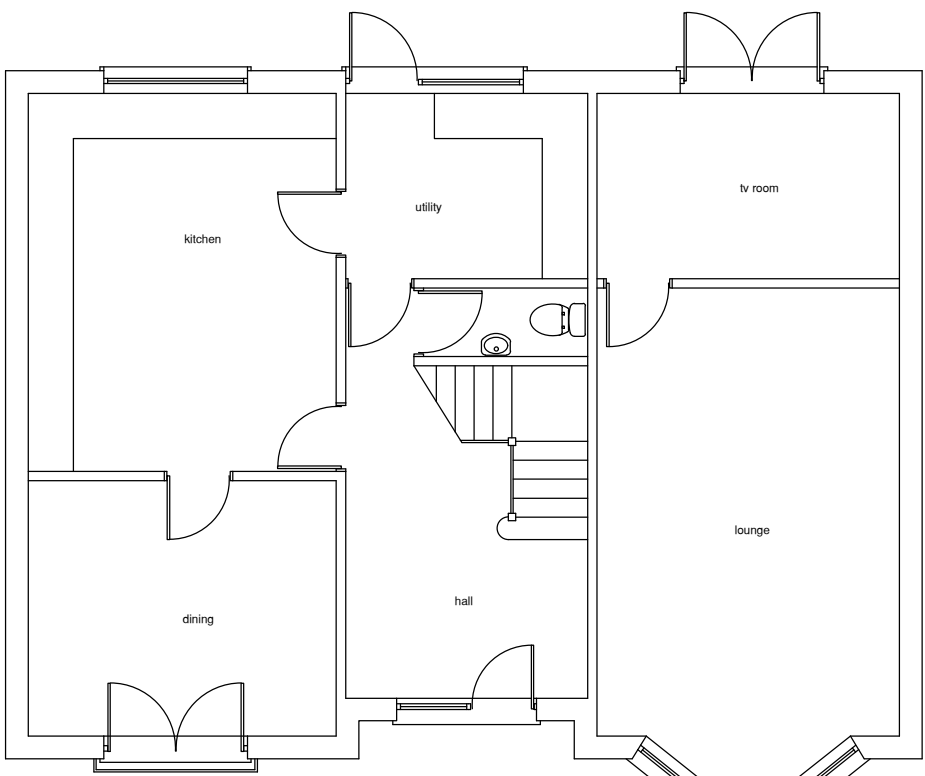


GROUND FLOOR

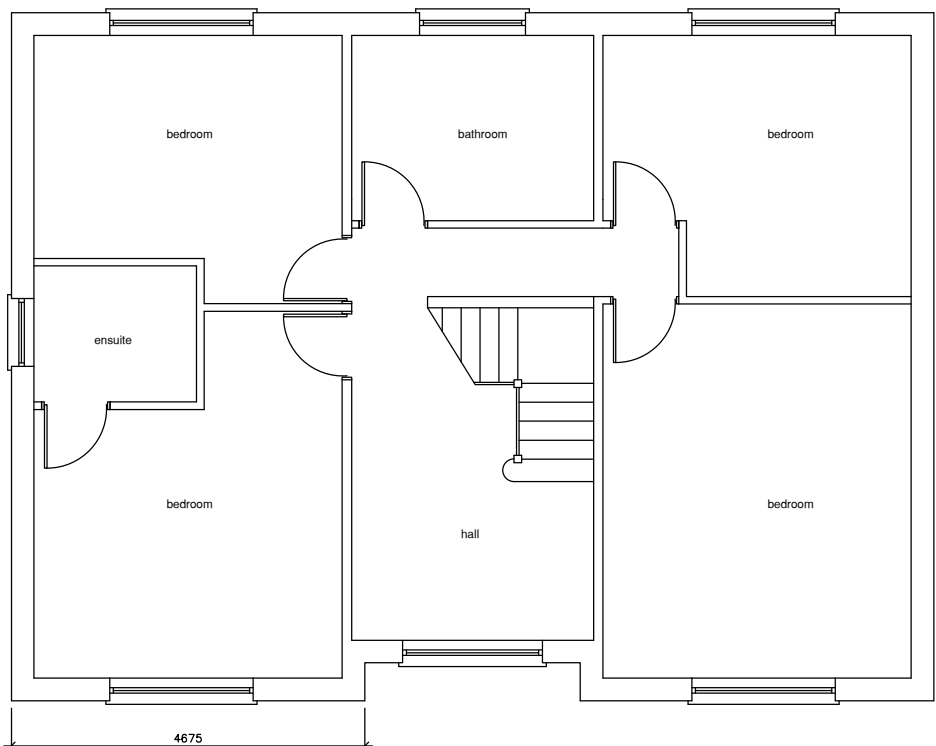

FIRST FLOOR

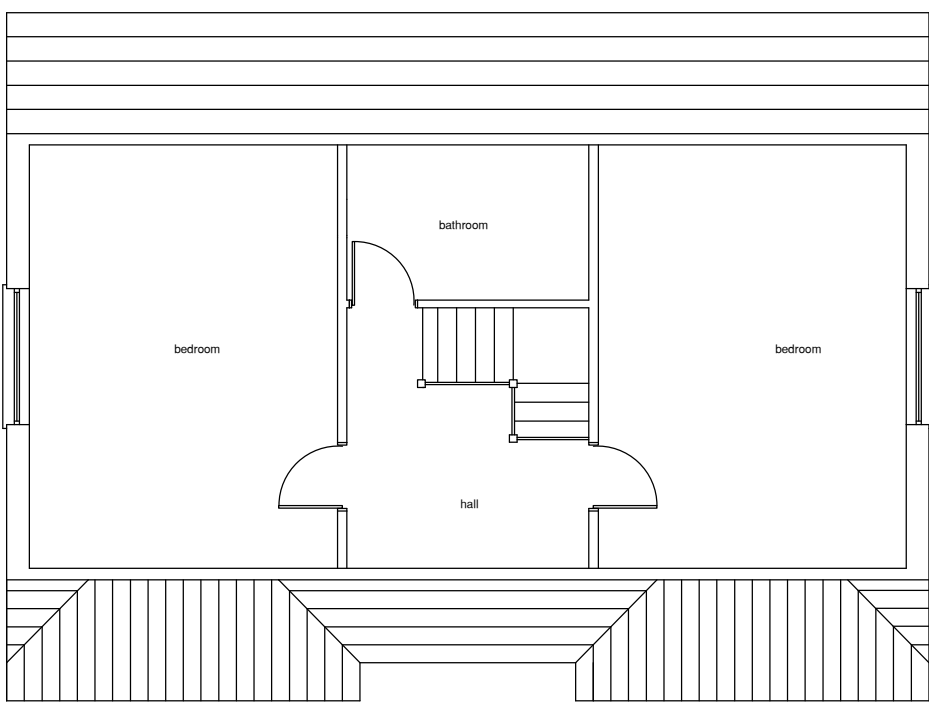

ATTIC FLOOR

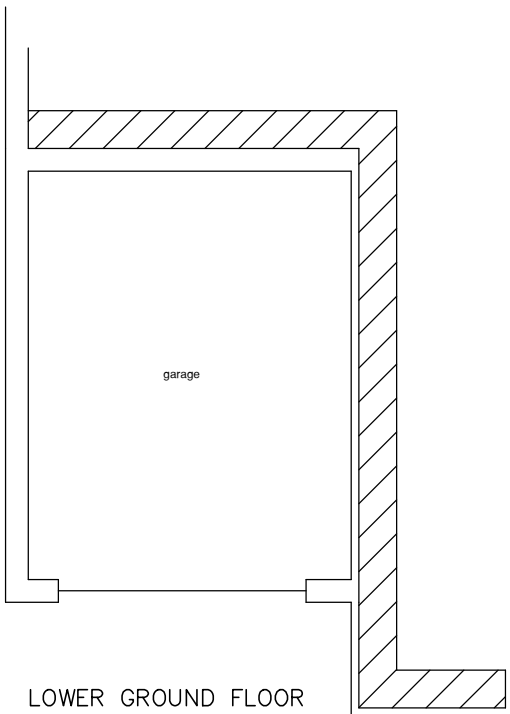

LOWER GROUND FLOOR

THIS DRAWING IS COPYRIGHT ©

Ken Bateman

Chartered Surveyor

B.Sc. (Hons.) MRICS, C. Surveyor

project

Single storey side extension
at
46 Lletty Dafydd
Clyne
Neath

title

Existing Plans and
elevations

Date: August 2024

Scale: A1@ 1:20

Drawn:

Drawing No.

GA 001

Rev.