




Proposed North Elevation
1 : 250

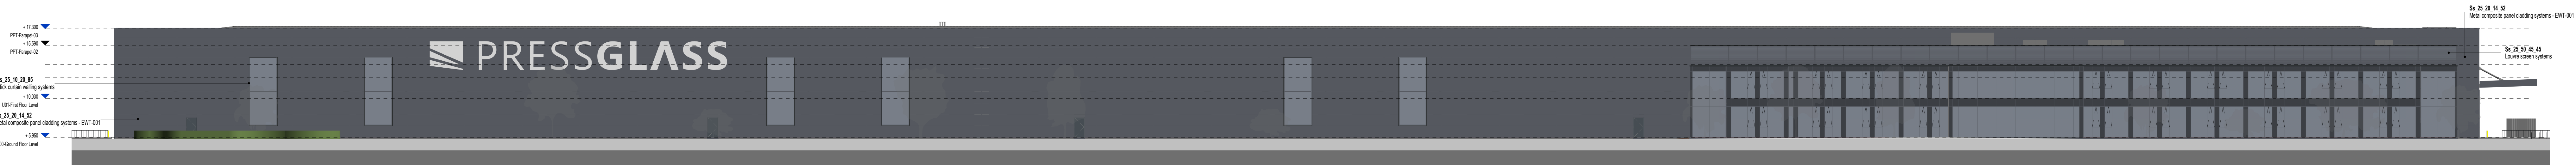


Proposed East Elevation
1 : 250

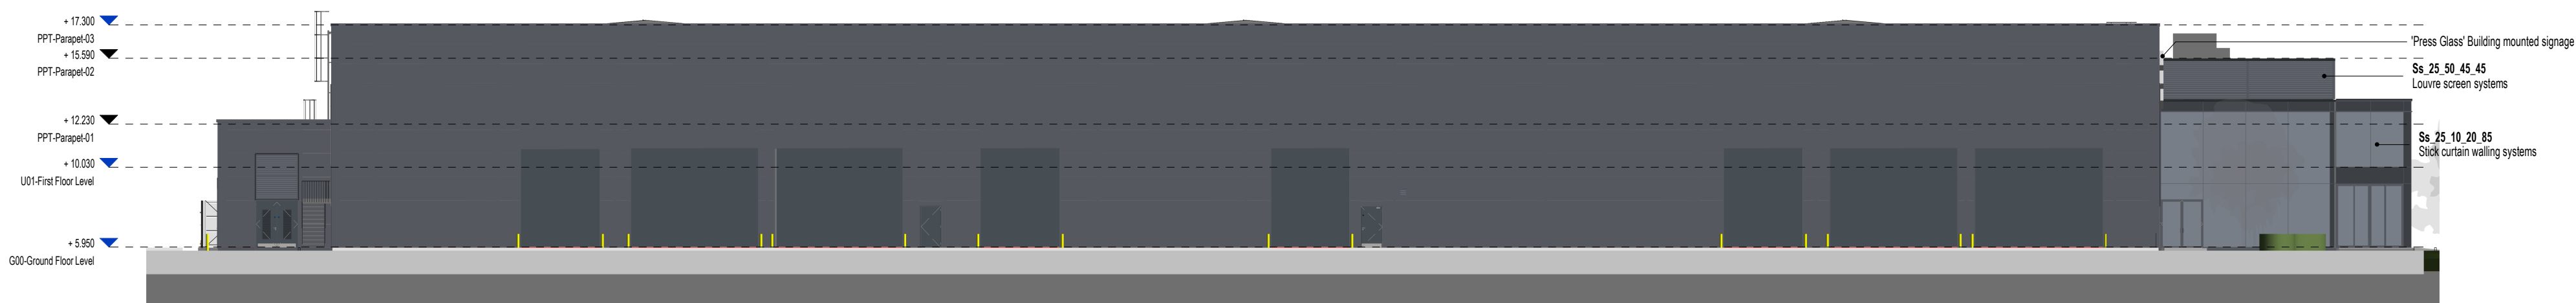

Proposed South Elevation
1 : 250

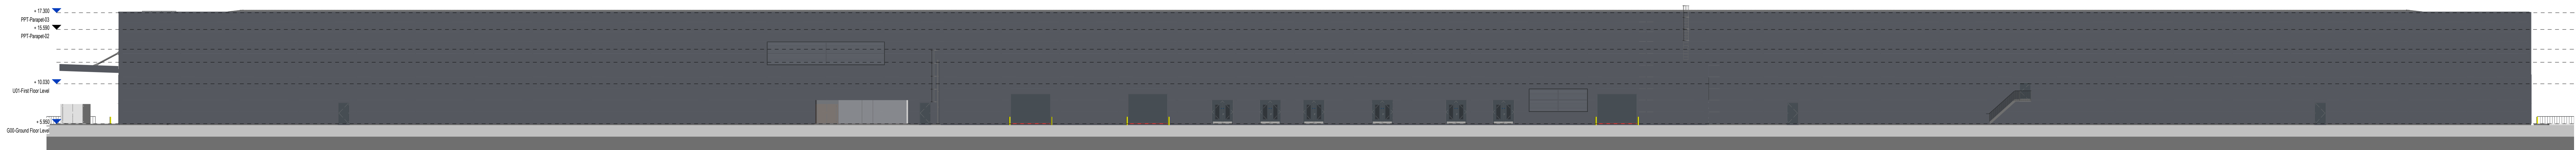

Proposed West Elevation
1 : 250

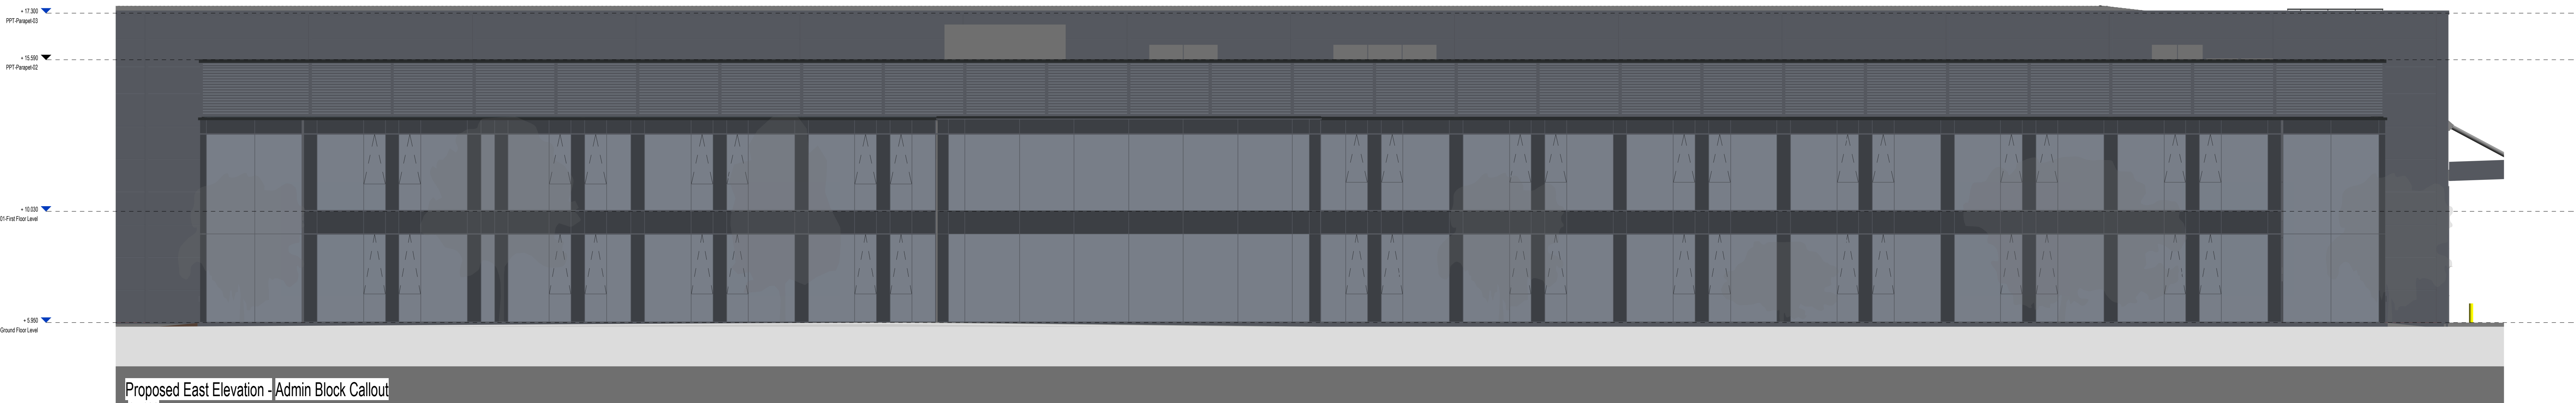

Proposed East Elevation - Admin Block Callout
1:100

[illegible]

CARDIFF 029 2052 8140
LONDON 0207 138 3560
WREXHAM 01978 357 887
www.lawray.co.uk

Press Glass

PROJECT TITLE
New Glass Production Facility

DRAWING TITLE
Proposed Elevations

PROJECT No 19713		SCALE & ALL As indicated	
DRAWING No 19713-0000		REVISION	

DO NOT SCALE Any discrepancy or query concerning this drawing should be referred to the Architect.
Copyright © LAWRAY LIMITED
Registered Office: Greenmeadow Springs, 1 Cave Danydd, Tongwynlais, CARDIFF CF15 7AB
Reg. Co. No. 2734178, VAT Reg. No. 134 2148 04