





Reproduced from an Ordnance Survey map with the permission of the
Controller of Her Majesty's Stationary Office. Crown Copyright reserved

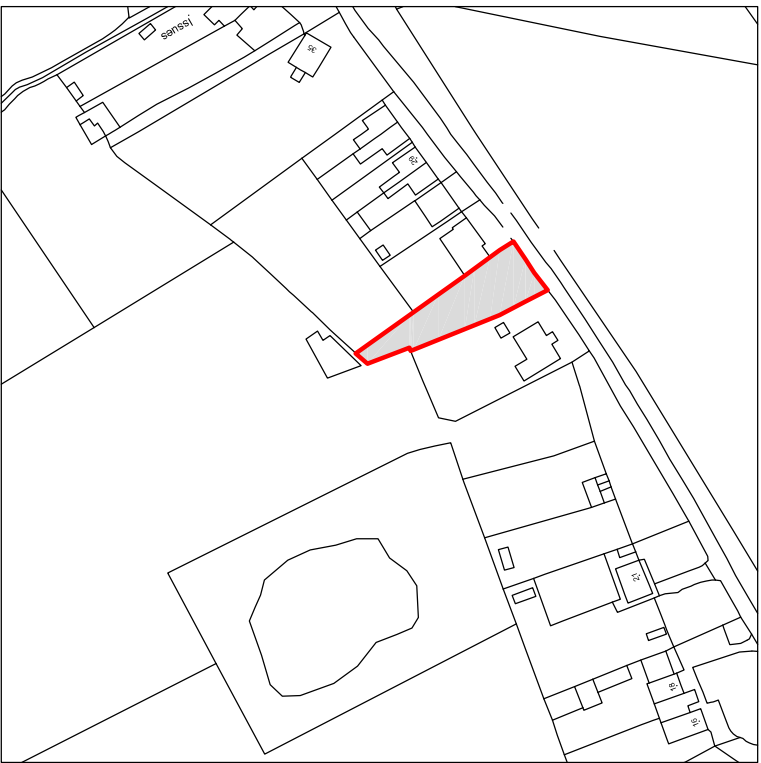

SITE LOCATION PLAN
Scale 1:2000



Reproduced from an Ordnance Survey map with the permission of the
Controller of Her Majesty's Stationary Office. Crown Copyright reserved

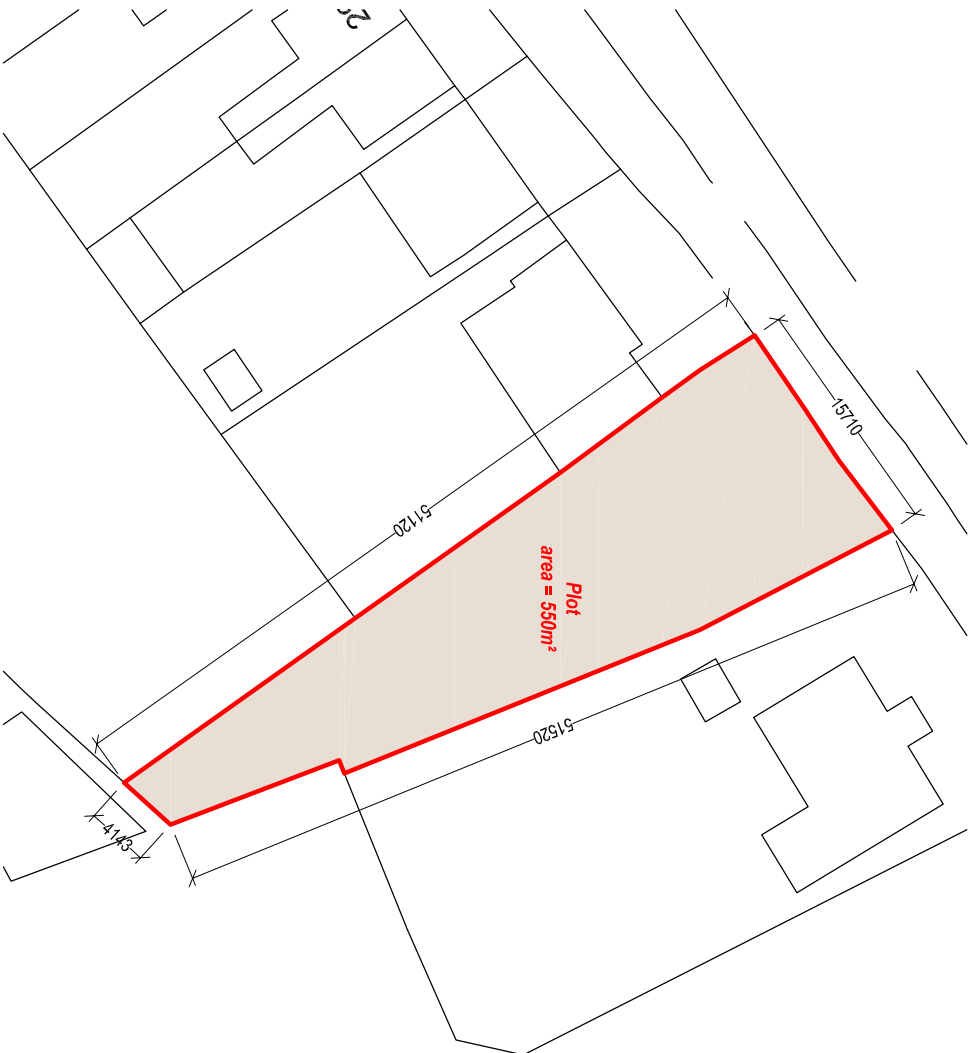

EXISTING SITE BLOCK PLAN
Scale 1:500



EXISTING EARTH VIEW OF SITE
N.T.S

Client:	Mr. Mike Lewis		
Project:	PROPOSED RESIDENTIAL DWELLING on Land at 25 Ochr y Waun Cwmillynfeil SA9 2GA		
General Notes:	1. Do not scale from this drawing. Take figured dimensions only. 2. Dimensions are in millimeters unless otherwise stated.		
Drawing Issue:	OUTLINE PLANNING		
Drawing Title:	EXISTING SITE PLANS		
Drawing No:	CPD-001	Revision:	
Date:	26-06-2024	Revised:	
Scales:	1:2000 / 1:500	Paper Size:	A3
Cwm Planning & Design Ltd. (architectural and Draughting Services)			