



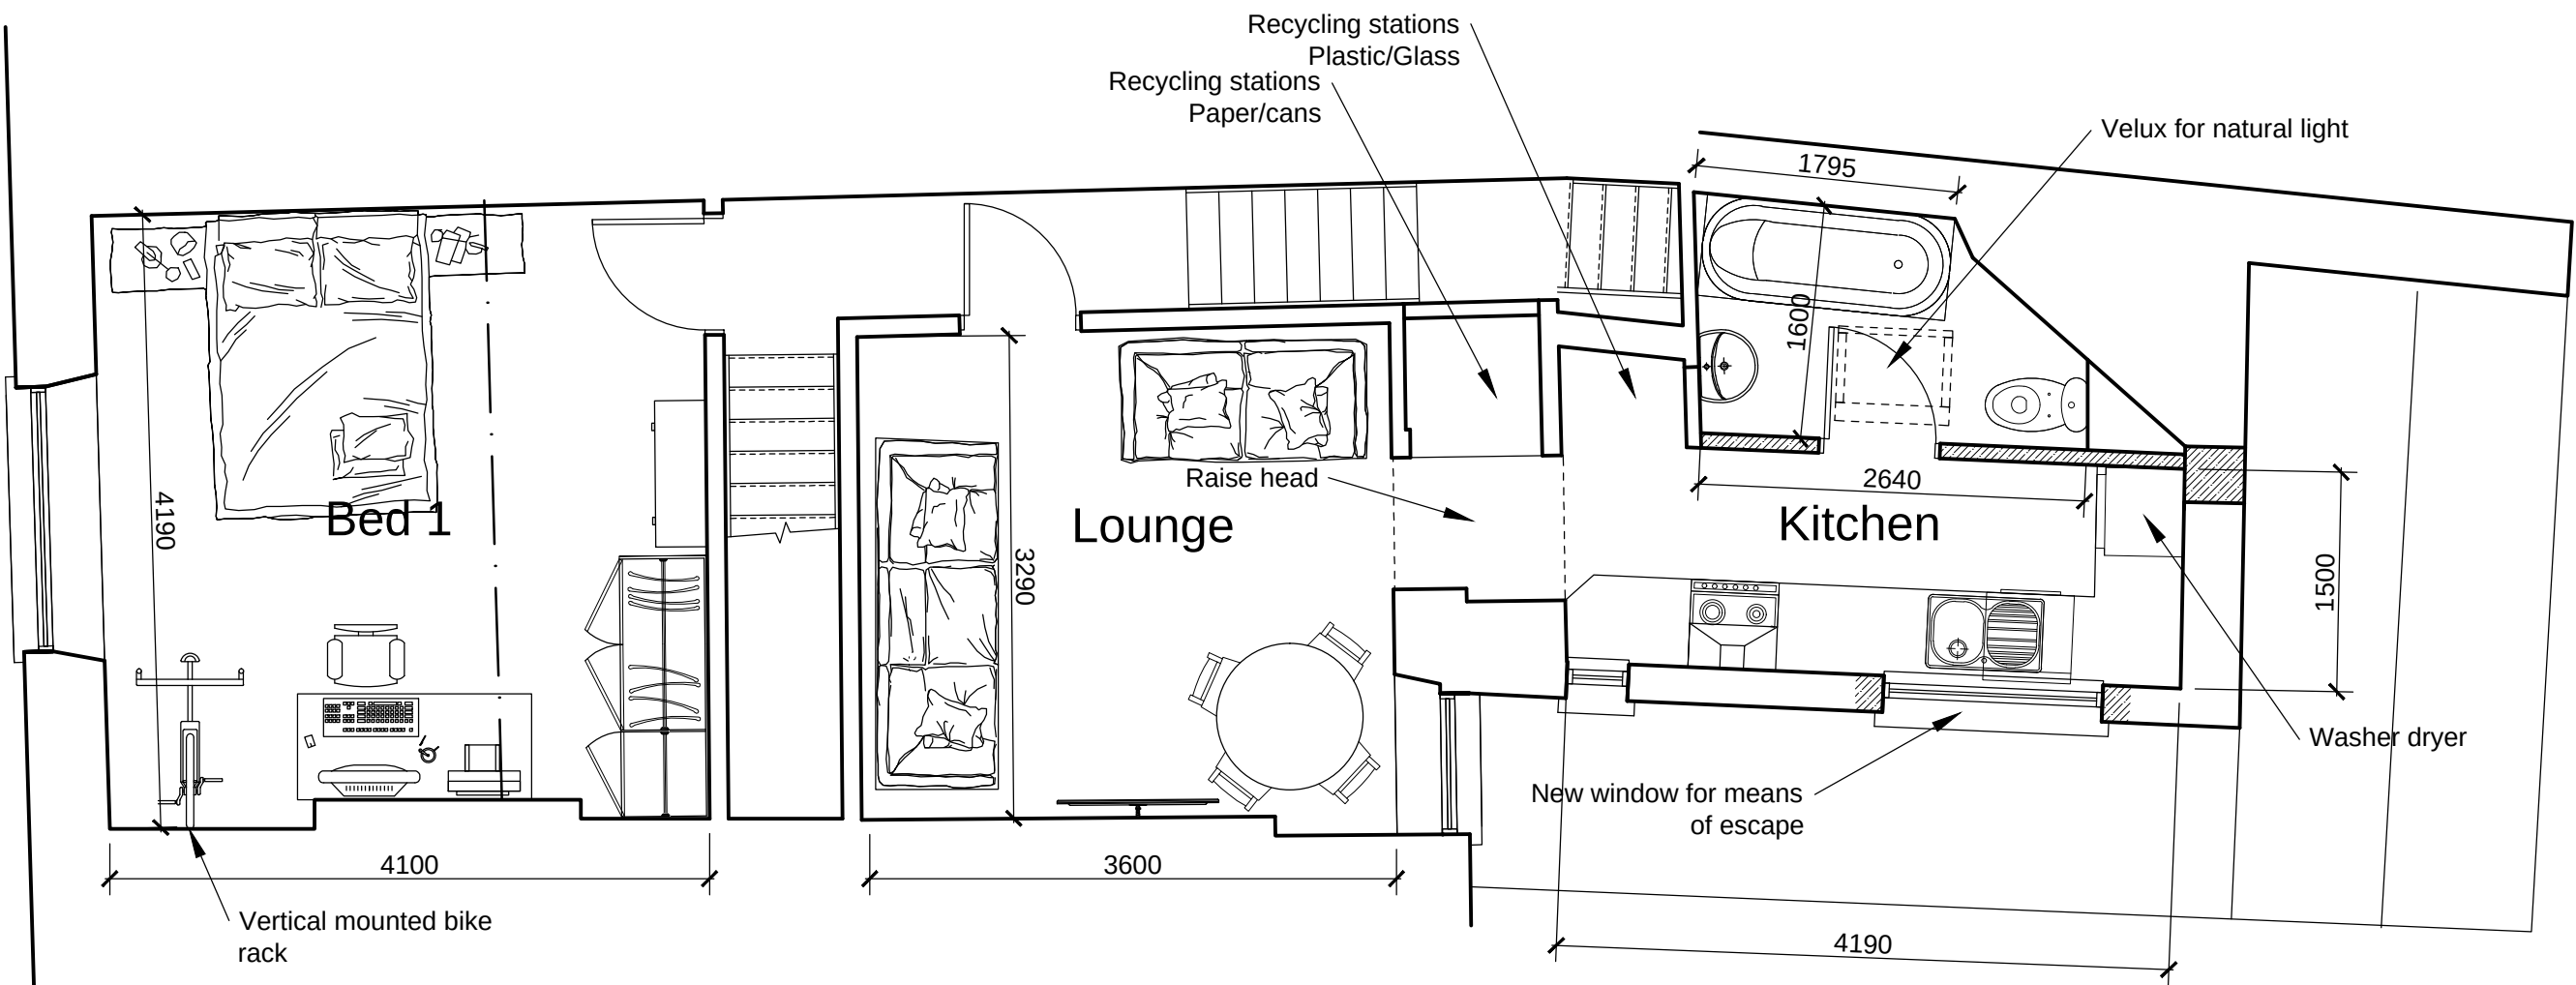

Proposed First Floor Plan

Proposed Ground Floor Plan

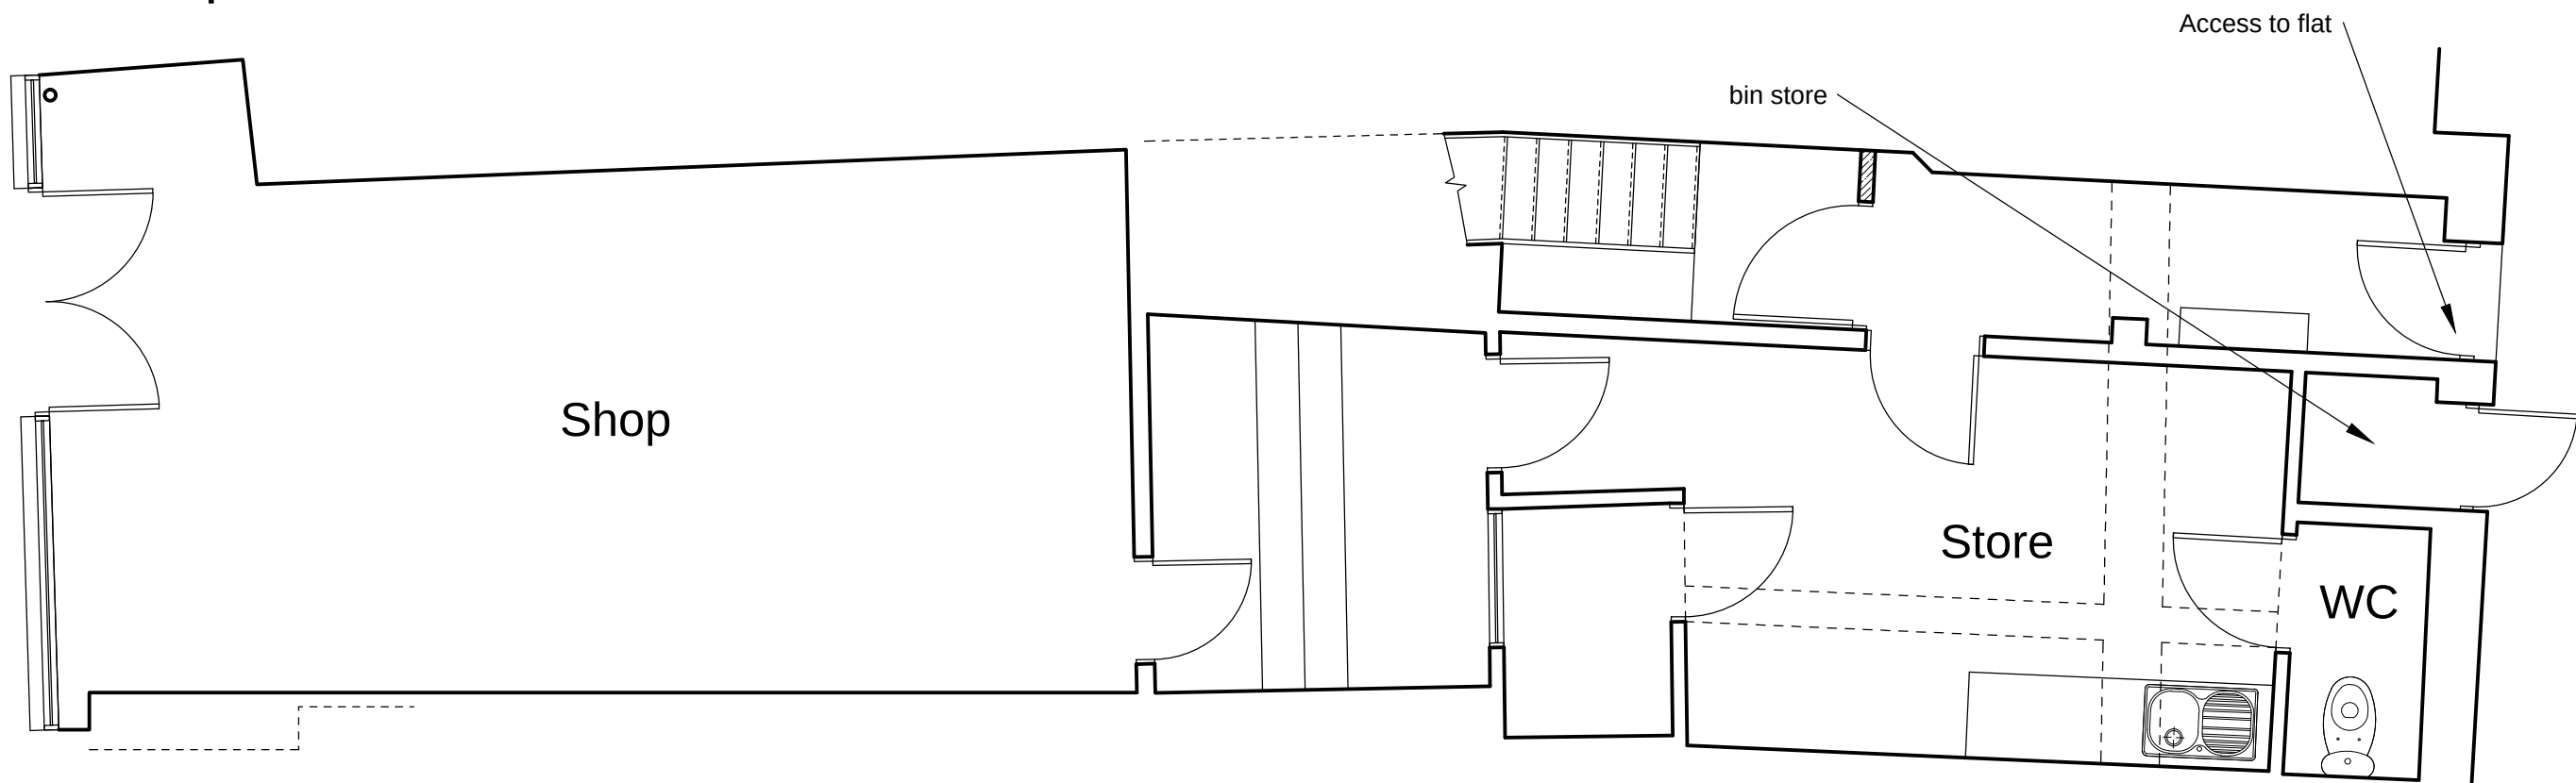

General Notes

This drawing may not be used for any purpose other than by the owner. The unauthorised reproduction or conveyance of any information contained herein without prior written permission is not permitted.

All works of alteration and demolition to include for making good to areas disturbed.

All levels, dimensions etc to be checked on site prior to tender and order.

Contractor to comply with and manage all necessary H&S, CDM 2015 requirements.

Appropriate Targeted R&D surveys to be carried out commencement.

Prior to commencement Contractor to liaise with all statutory undertakers to confirm location of existing services

2	Drying provision	09/24
3	Internal cycle racks	09/24
2	Bin store added	09/24
1	Recycling stations added	08/24
No.	Revision/Issue	Date

Project Name

54 Wind St Neath

Drawing title

Proposed Layout

Project ref	Sheet
H-24	04
Date	August 2024
Scale	Sheet size
1:50	A3