


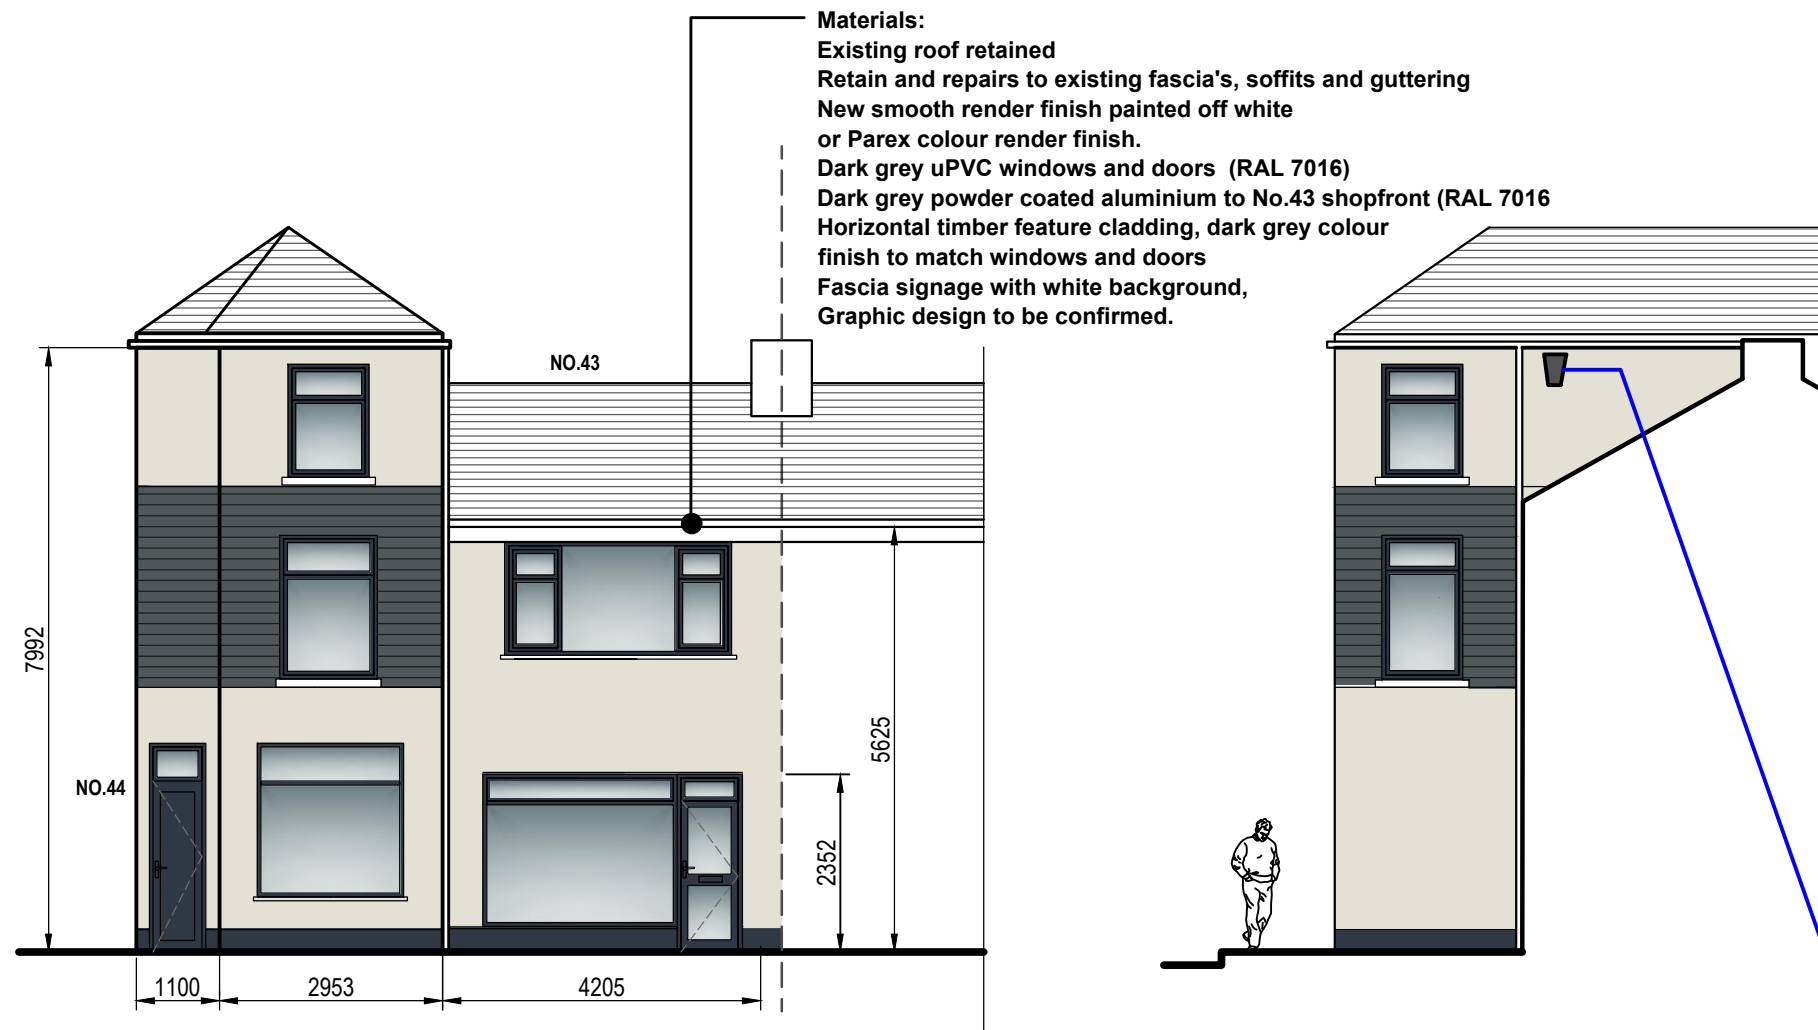


Proposed Front Elevation scale 1:100 @A3
(Facing Alfred Street)

Proposed Side Elevation scale 1:100 @A3



Proposed Side Elevation (Facing Davies Road) scale 1:100 @A3

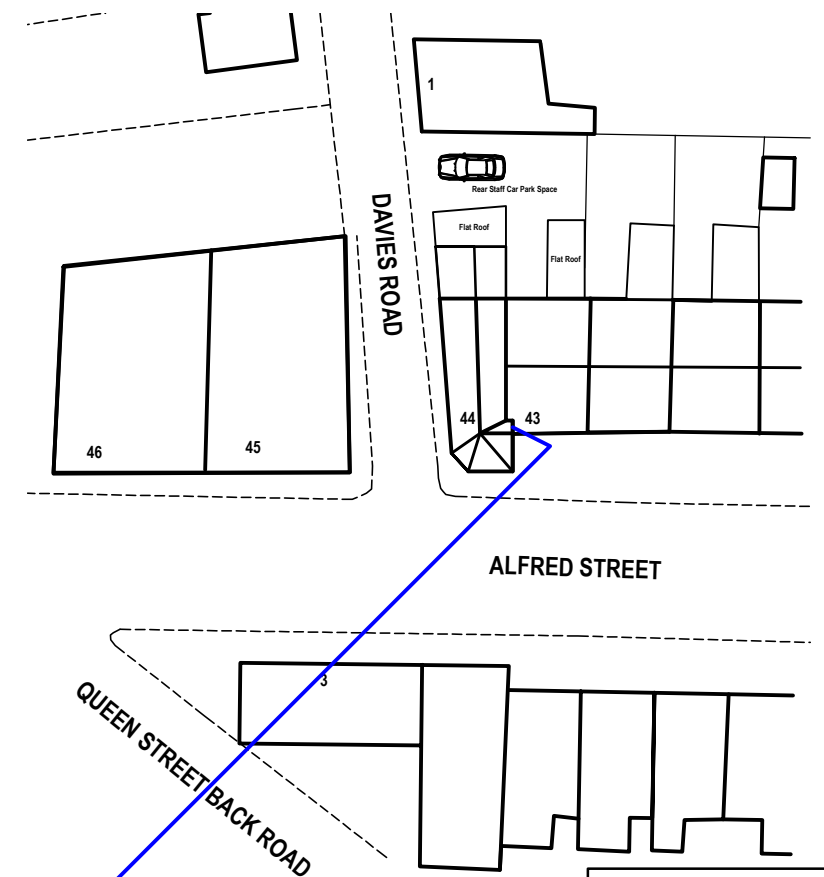

Roof Plan & Site Location Plan
scale 1:500 @A3



WoodStone Bat Box location

29.3 cm wide
6cm length
39cm height

birdbox.co.uk product example

NOTE:

The Contractor is to check and verify all building and site dimensions, levels and sewer invert levels at connection points before work starts.

This drawing must be read with and checked against any structural or other specialist drawings provided.

The Contractor is to comply in all respects with the current Building Regulations whether or not specifically stated on these drawings.

This drawing is not intended to show details of foundation or ground conditions. Each area of ground relied upon to support the structure depicted must be investigated by the Contractor and suitable methods of foundation be provided.

Rev.	By	Date

DESIGN VISION 5

Contact: Angharad Randall
Email: Design_Vision_5@hotmail.com
Tel No: 07853 169 142

SITE ADDRESS:

First Mortgage Solutions
43 & 44 Alfred Street
Neath SA11 1EH

DRAWING TITLE:

Proposed Biodiversity Enhancement Detail

PLANNING APPLICATION

Arch/Designer	SYSTEM PROJECT NUMBER:	DATE:	REVISION:
AR	134 - 2024	06/2024	06 -