






Reproduced from an Ordnance Survey map with the permission of the
Controller of Her Majesty's Stationary Office.
©Crown Copyright. All rights reserved.

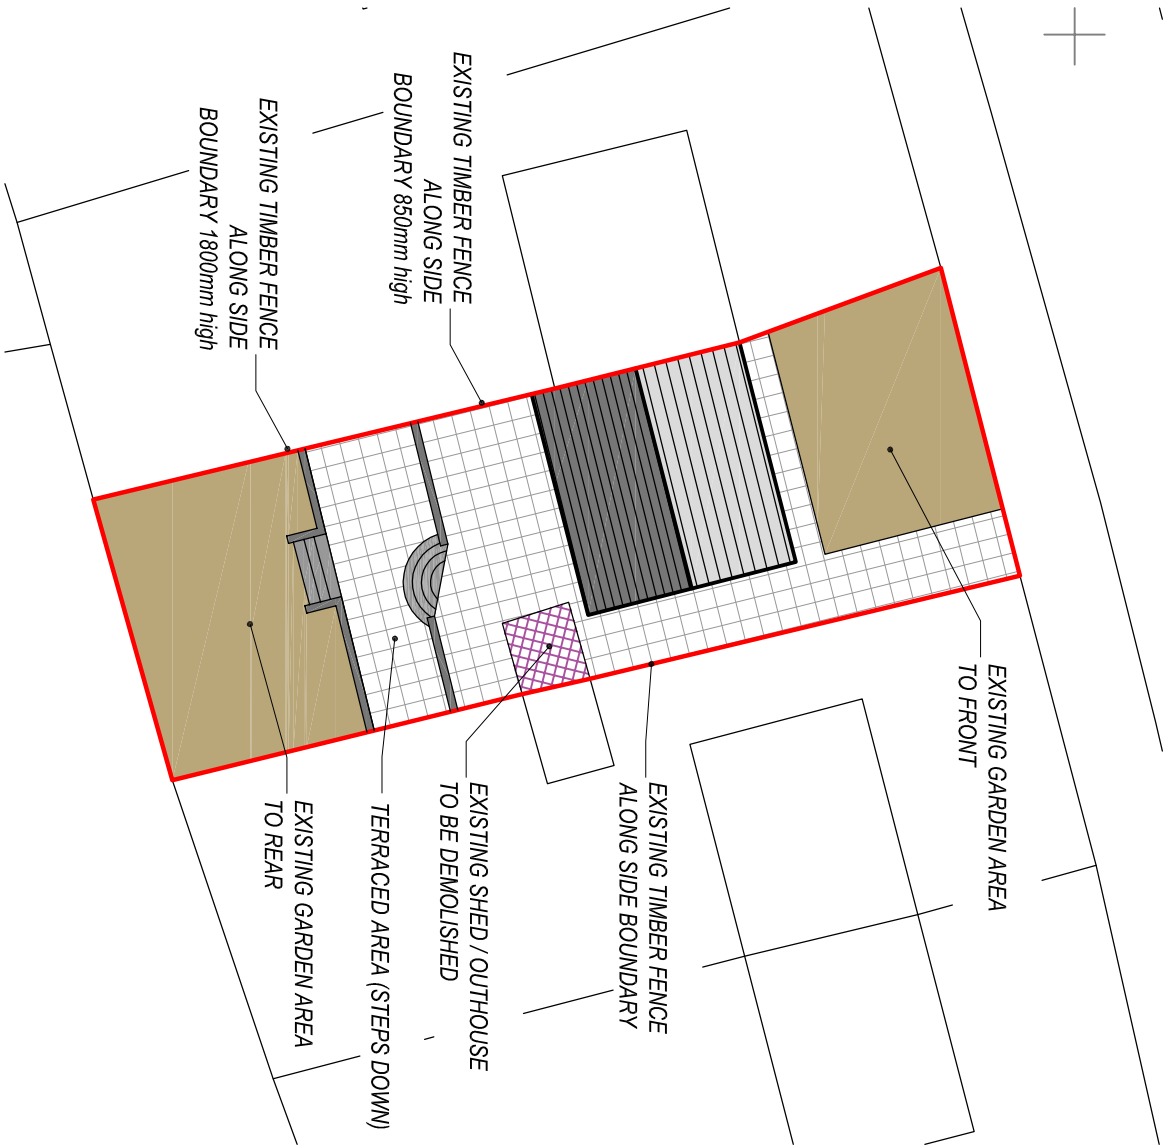

EXISTING SITE PLAN
Scale 1:250

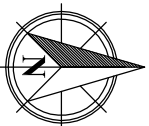

Reproduced from an Ordnance Survey map with the permission of the
Controller of Her Majesty's Stationary Office.
©Crown Copyright. All rights reserved.

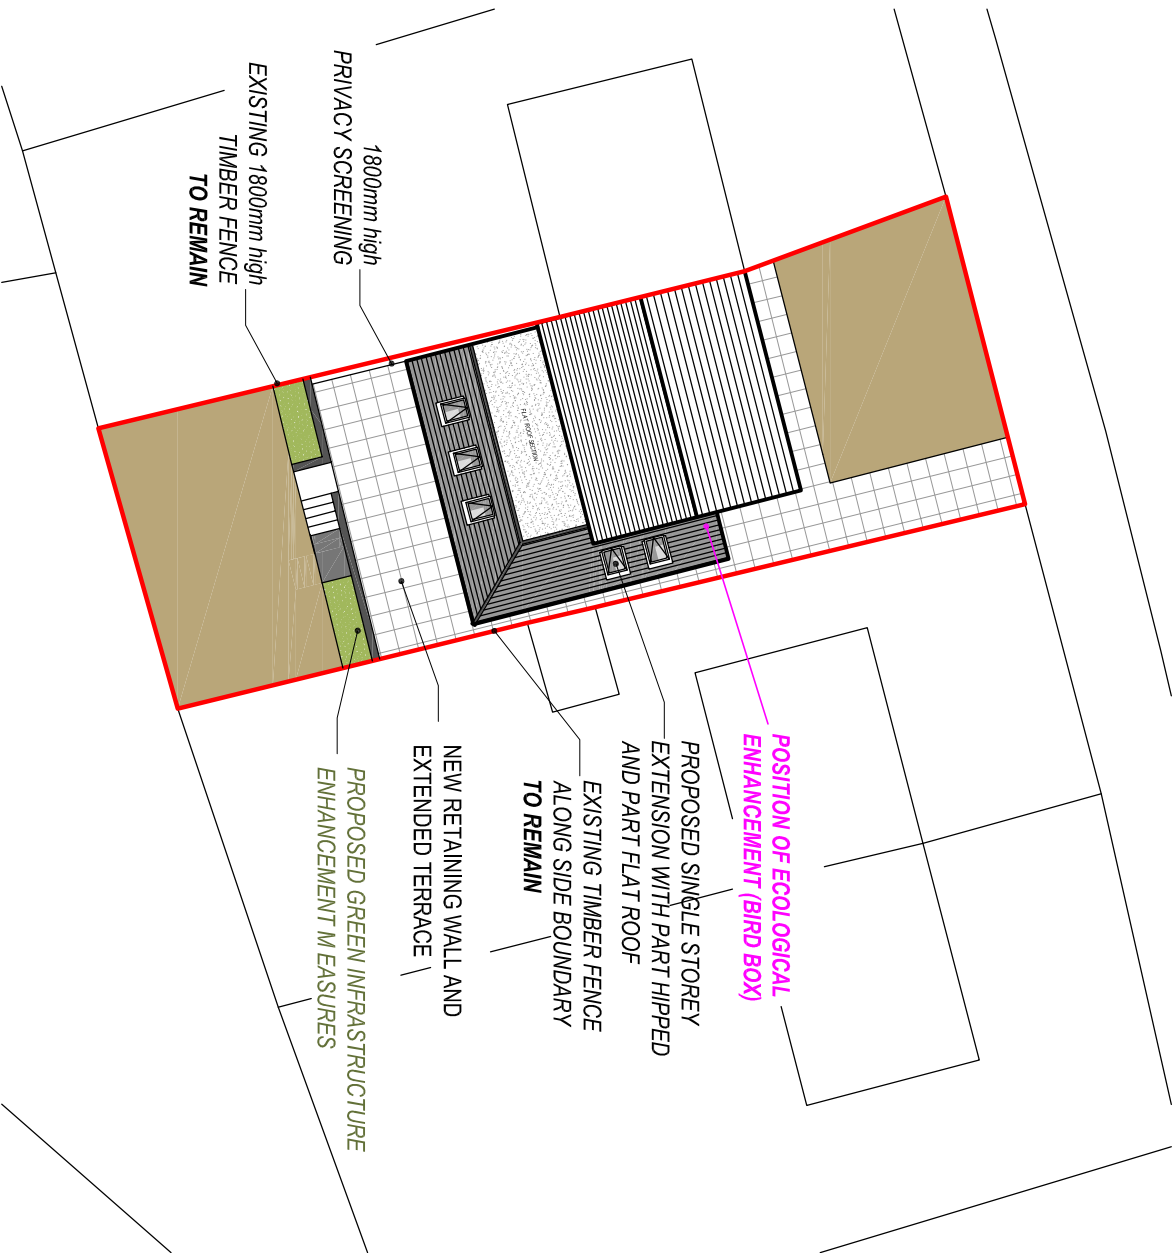

PROPOSED SITE PLAN
Scale 1:250

Client:

Mr & Mrs Foskett
66 Morfa Glas
Glyneath
SA11 5RW

Project Title:

PROPOSED SINGLE STOREY
REAR EXTENSION

General Notes:
1. Do not scale from this drawing. Take figures dimensions only.
2. Dimensions are in millimetres unless otherwise stated.

Drawing Issue:

PLANNING

Drawing Title:

EXISTING & PROPOSED SITE PLANS

Drawing No: CPD-002

Revision: C

Date: 18-07-2024

Revised: 18-09-2024

Scale(s): 1:250

Paper Size: A3



Cwm Planning & Design Ltd.
(Civil, Structural & Architectural)