



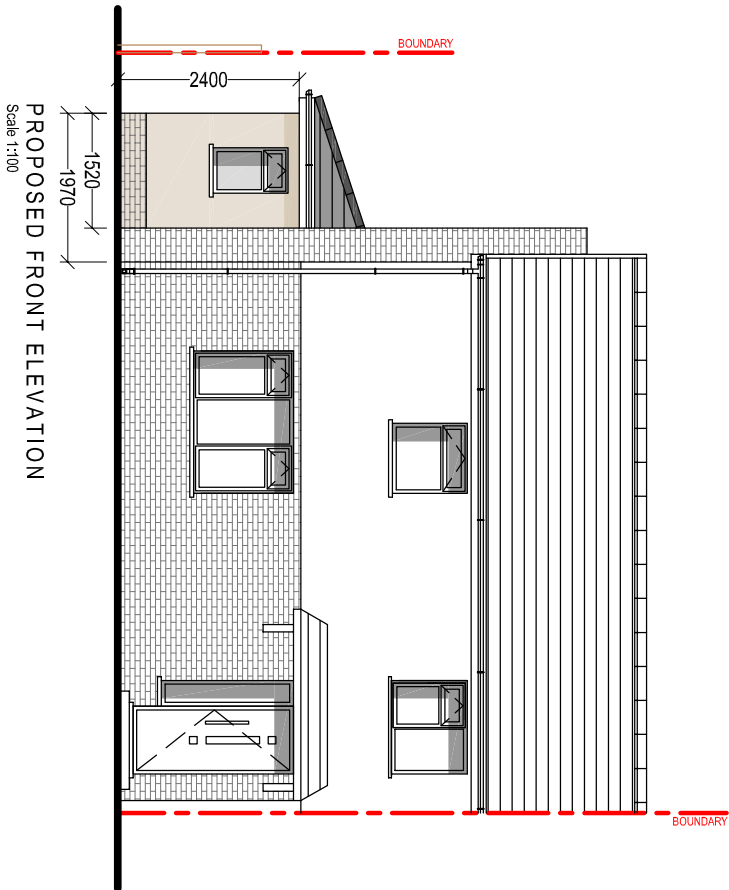

PROPOSED FRONT ELEVATION
Scale 1:100

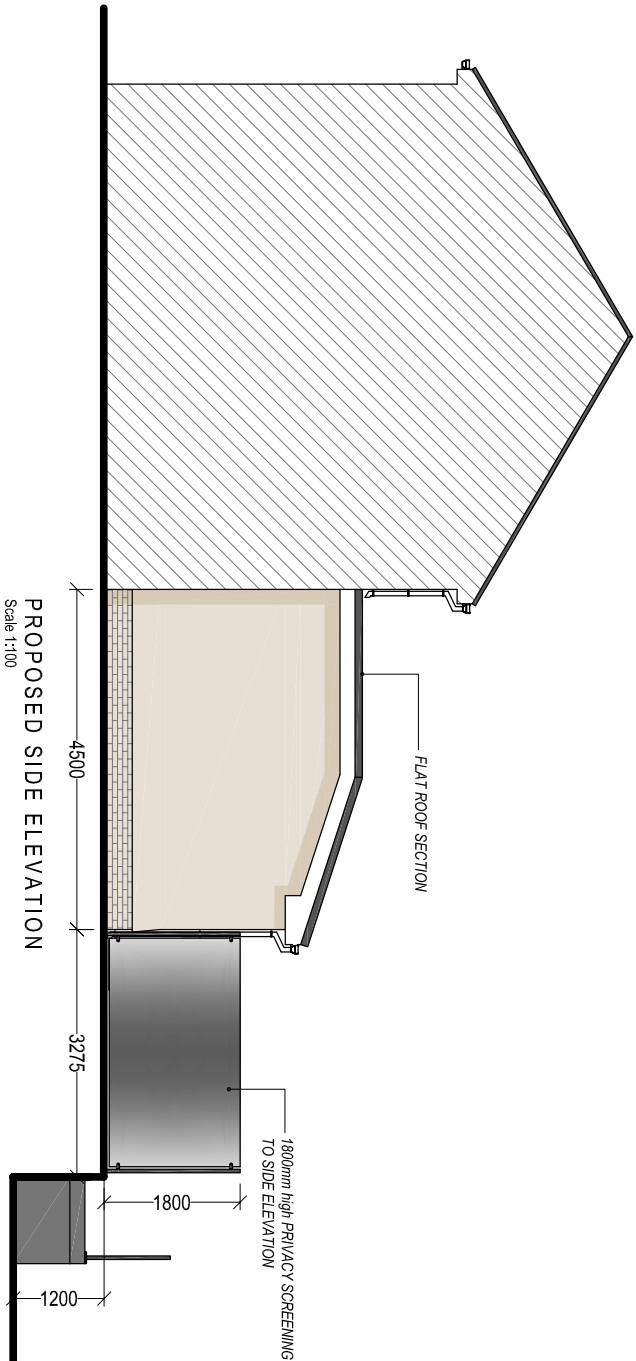

PROPOSED SIDE ELEVATION
Scale 1:100

Roof Covering:
Concrete interlocking tiles (to match existing)
Concrete ridge tile (to match existing)
Rubber EPDM to flat section

Wall Covering:
Rendered Masonry (to match existing)

Windows & Doors:
uPVC Double Glazed.
Colour: Black (to match existing)


Weather boarding:
uPVC bullnosed
Colour: Black (to match existing)

Rainwater goods:
Plastic, universal
Colour: Black (to match existing)


NOTE:
IMPLEMENTATION OF PROPOSED ECOLOGICAL ENHANCEMENT
(INSTALLATION OF THE BIRD BOX) WILL BE CARRIED OUT WITHIN
1 month OF BENEFICIAL OCCUPATION.



'WOODSTONE' HOUSE
SPARROW NEST BOX

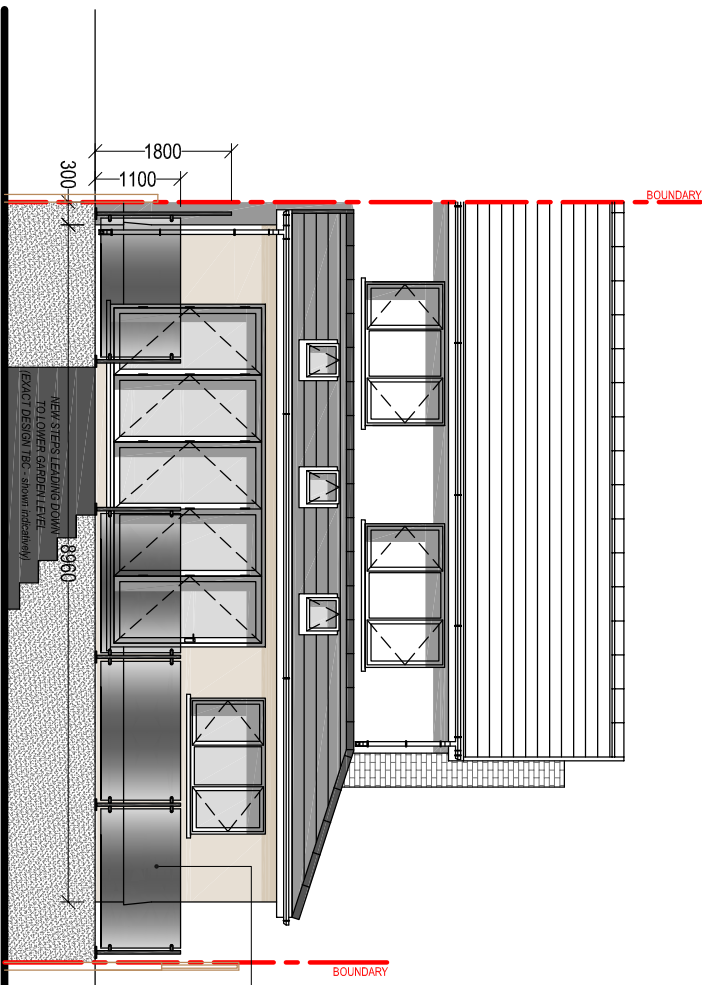

PROPOSED REAR ELEVATION
Scale 1:100

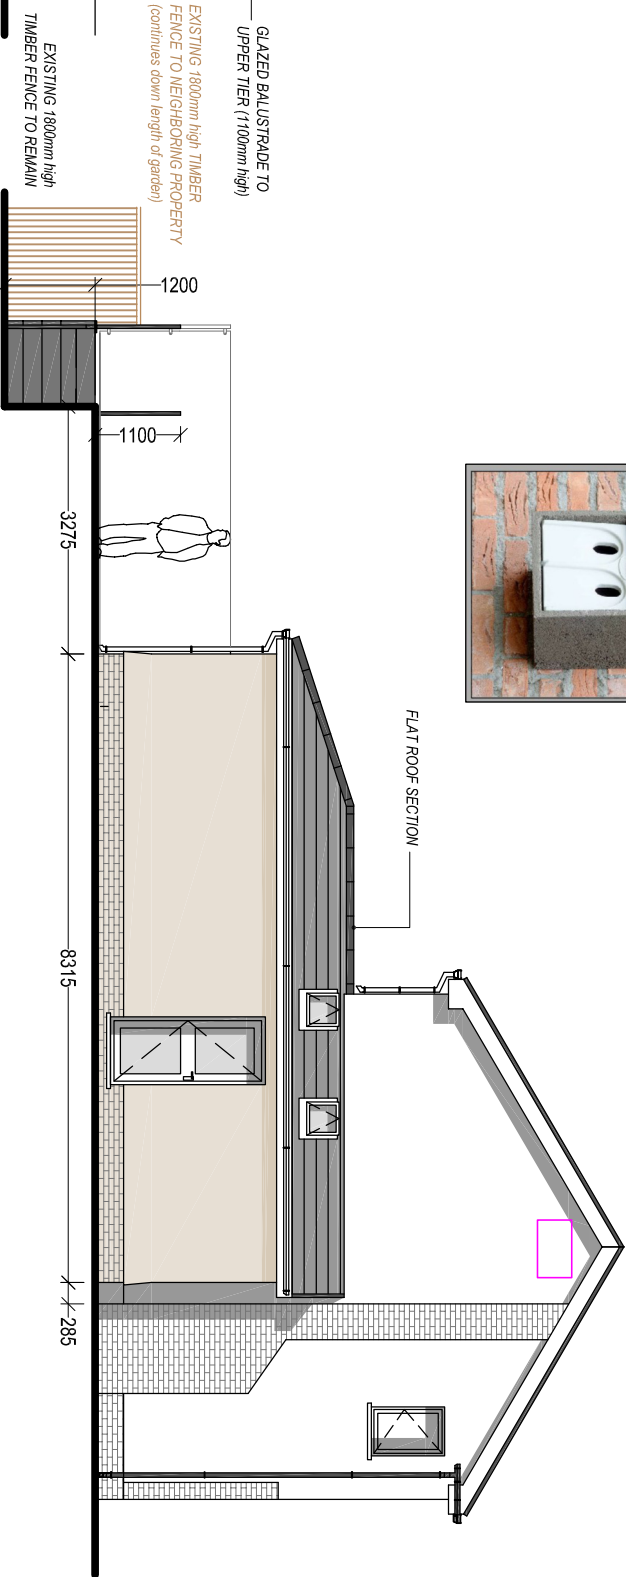

PROPOSED SIDE ELEVATION
Scale 1:100

Client:		Mr & Mrs Foscett 66 Morfa Glas Glyneath SA11 5RW	
Project Title:		PROPOSED SINGLE STOREY REAR EXTENSION	
General Notes: 1. Do not scale from this drawing. Take figured dimensions only. 2. Dimensions are in millimetres unless otherwise stated.			
Drawing Issue:			
PLANNING			
Drawing Title:			
Drawing No:	CPD-004	Revision:	C
Date:	18-07-2024	Revised:	18-09-2024
Scale(s):	1:100	Paper Size:	A3



Cwm Planning & Design Ltd.
(Civil, Structural & Architectural)



Cwm Planning & Design Ltd.
(Civil, Structural & Architectural)