




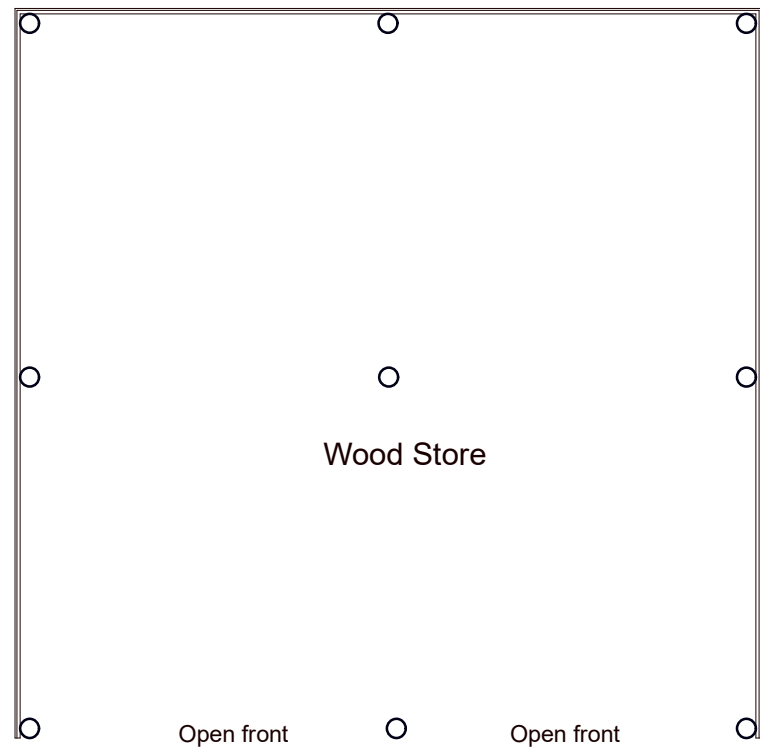


FLOOR PLAN

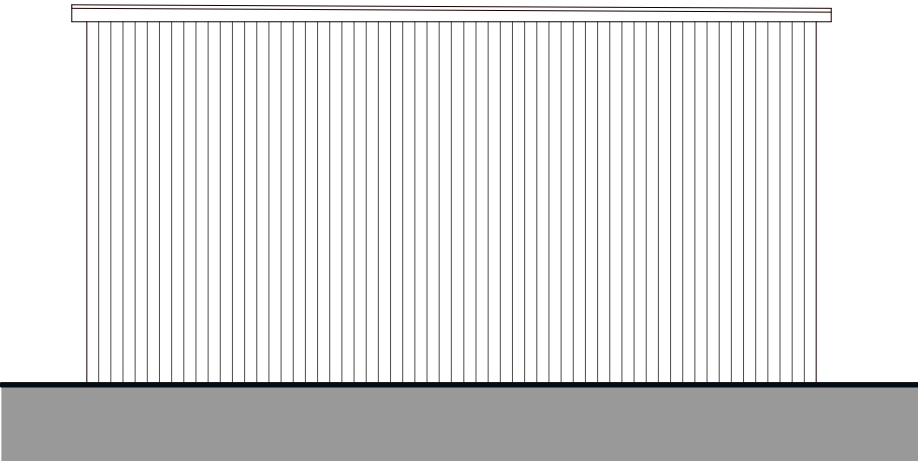


SIDE ELEVATION

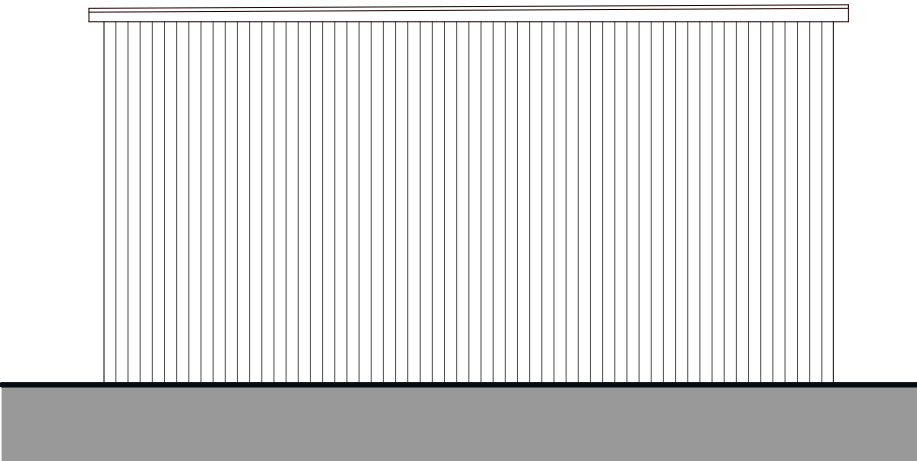

SIDE ELEVATION

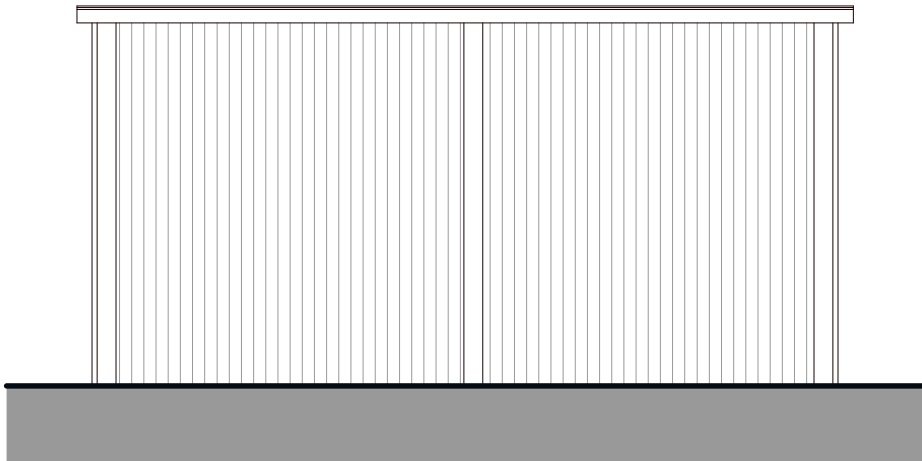

FRONT ELEVATION

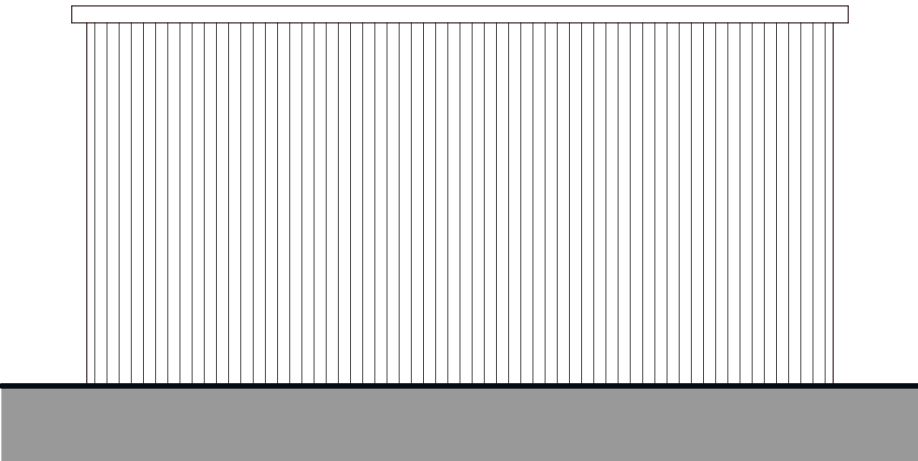

REAR ELEVATION

Scale 1 / 100 @ A3

PROPOSED EXTERNAL FINISHES
Flat roof - Profiled steel sheets
Walls - Treated timber poles & cladding
with ventilation air gaps
Fascia & soffit boards - Treated timber

THE BUILDERS YARD, FARMERS ROAD, BRYNCOCH, NEATH
Mr Ryan Kelly
SCHEME DESIGN - Proposed
Floor Plan & Elevations

Date: September 2024
Scale: 1:100 @ A3
Drawing Number: 2458-02

ATRIUM ARCHITECTURE