


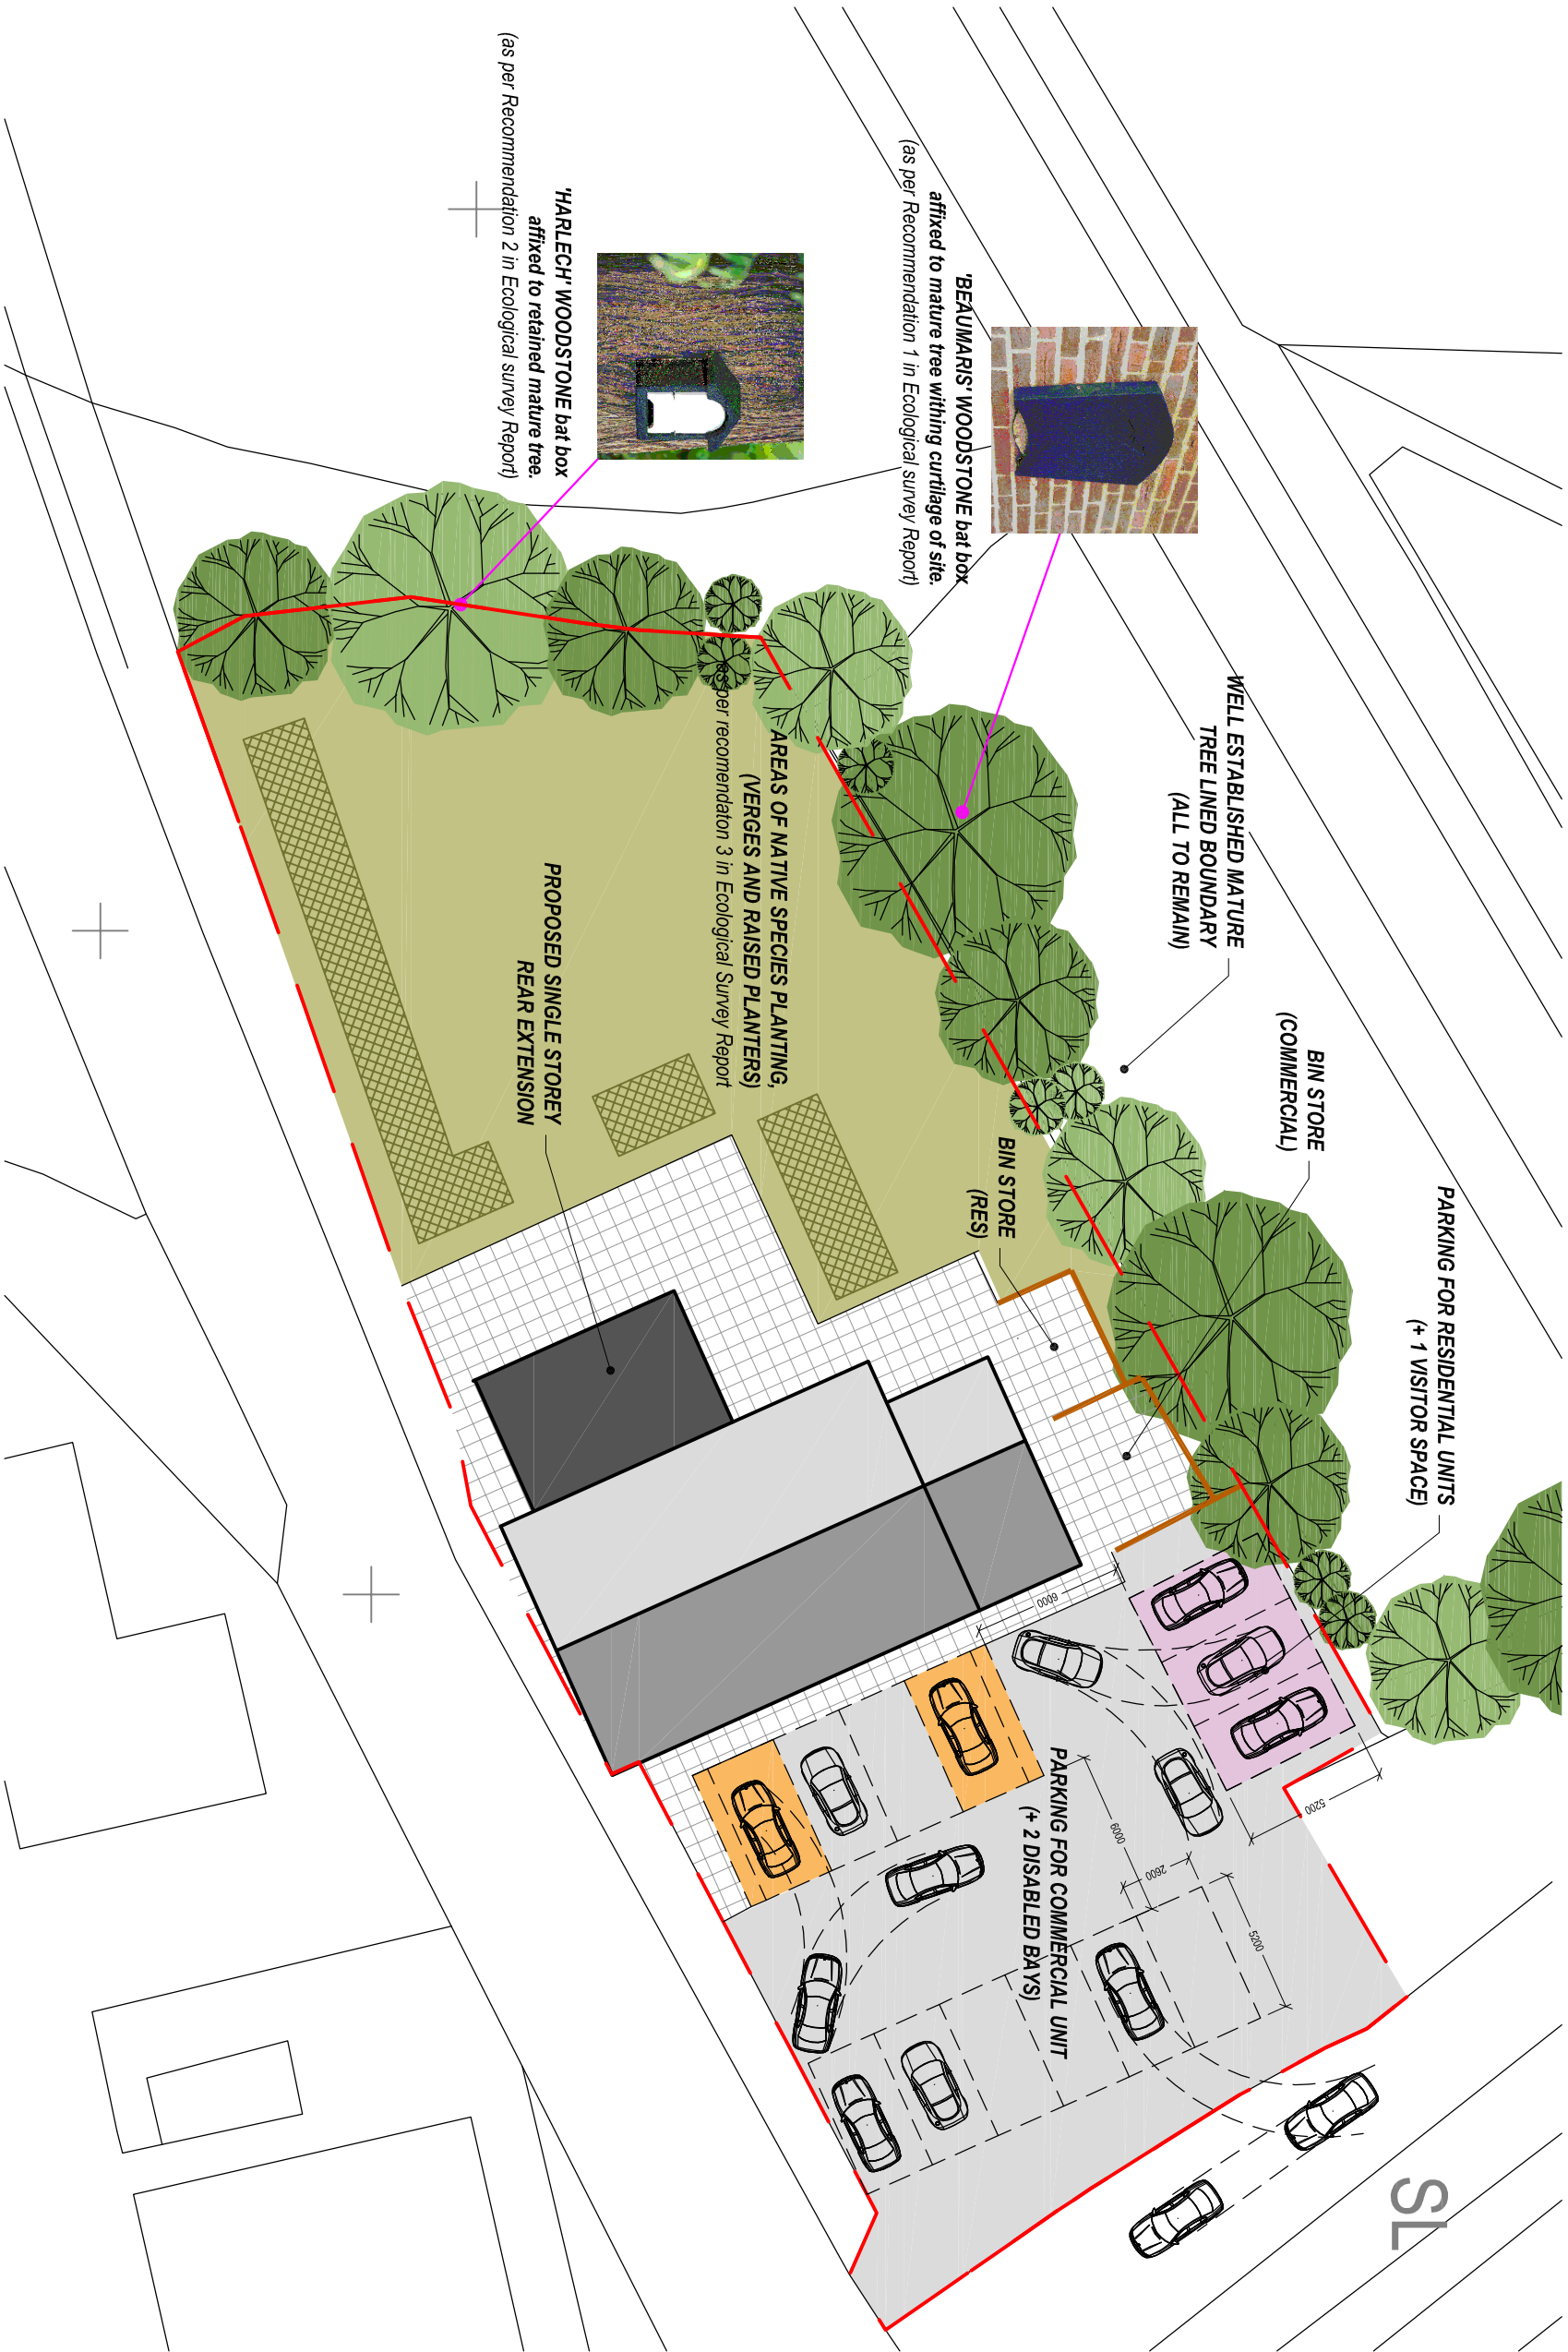

Client:		Mrs S. Booth & Miss H. Booth	
Project Title:		PROPOSED RE-DEVELOPMENT OF THE FORMER RAILWAY INN, TONNA	
General Notes:		1. Do not scale from this drawing. Take figures from notes only. 2. Dimensions are in millimetres unless otherwise stated.	
Drawing Issue:		PLANNING	
Drawing Title:		PROPOSED SITE PLAN (showing proposed ecological measures plan)	
Drawing No:		CPD-002	Revision: B
Date:		12-04-2024	Revised: 28-09-2024
Scale(s):		1:250	Paper Size: A3



Cwm Planning & Design Ltd.
(architectural and Draughting Services)