



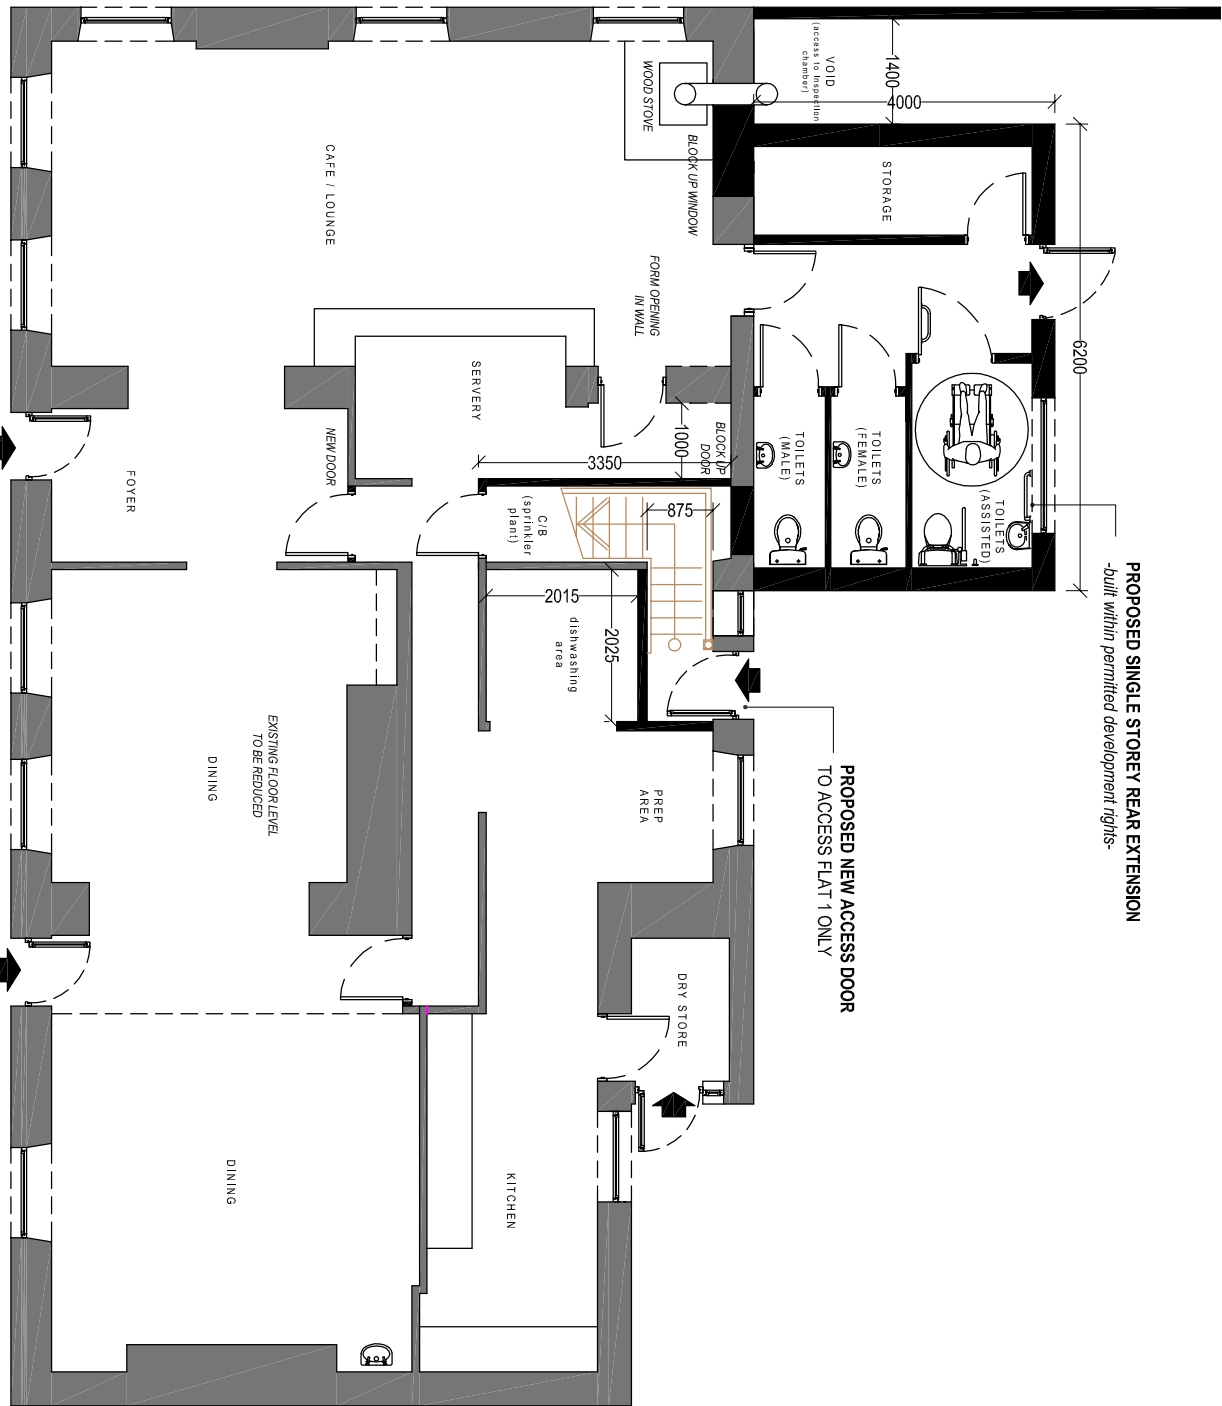




PROPOSED GROUND FLOOR PLAN
Scale 1:100



PROPOSED FIRST FLOOR PLAN
Scale 1:100

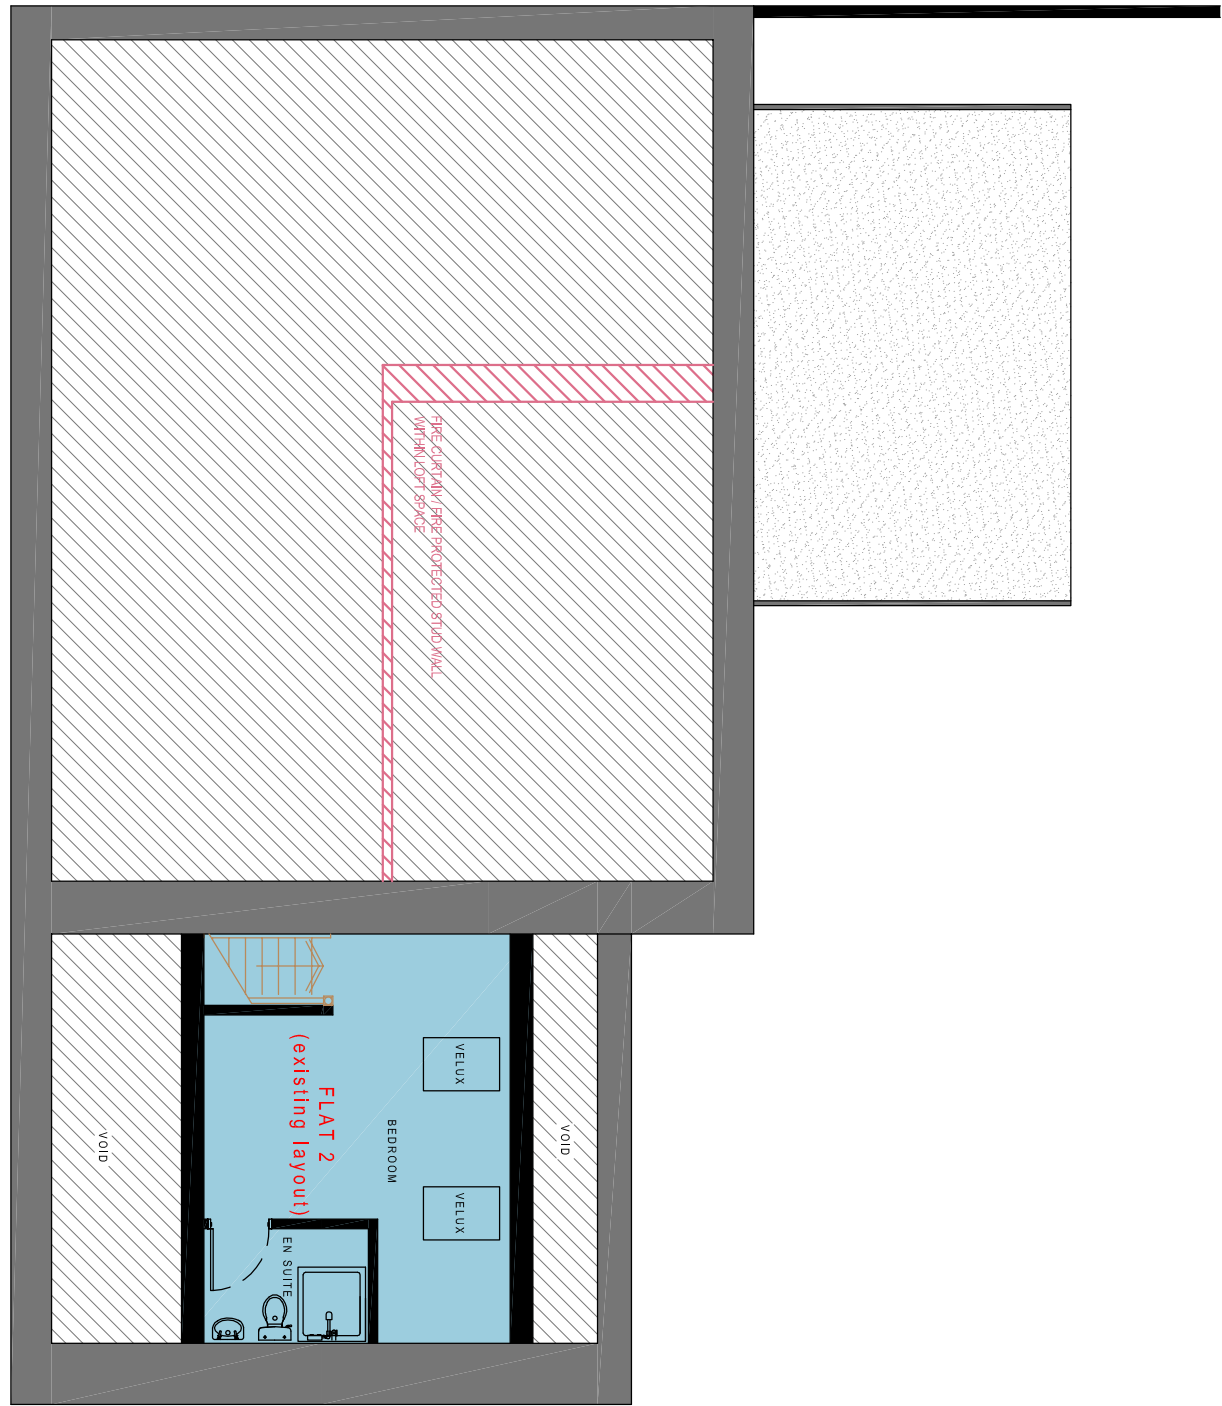

PROPOSED 2nd FLOOR PLAN
Scale 1:100

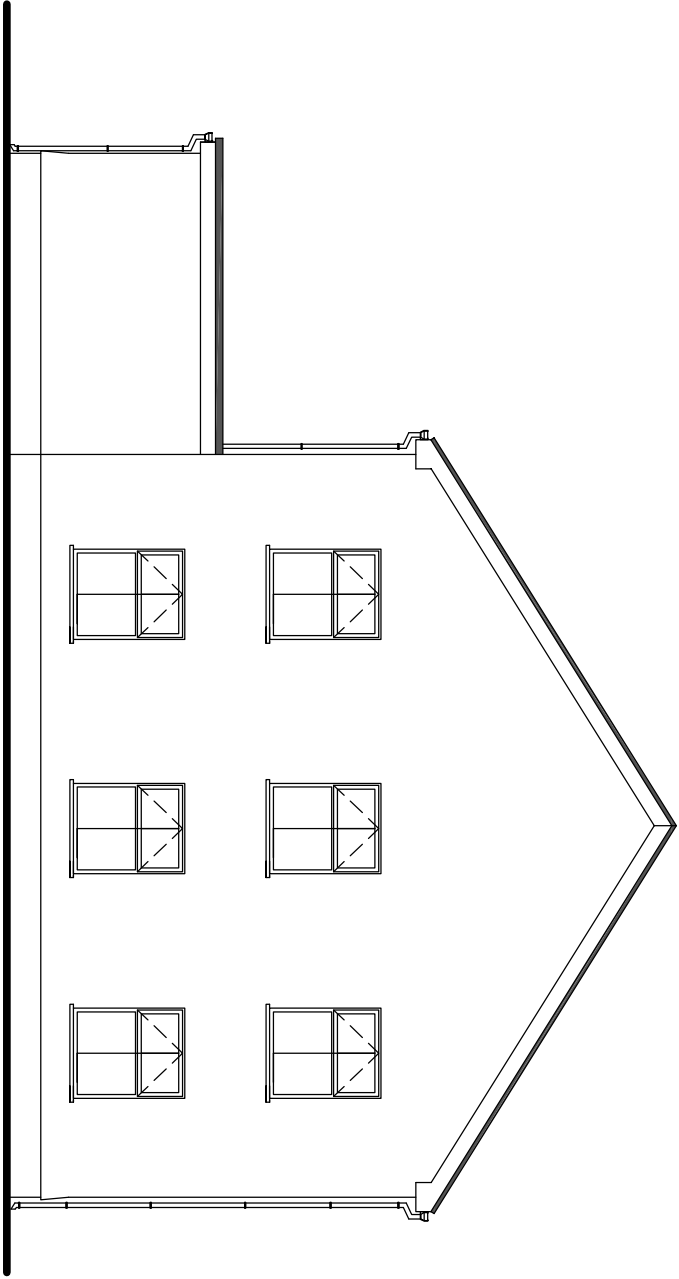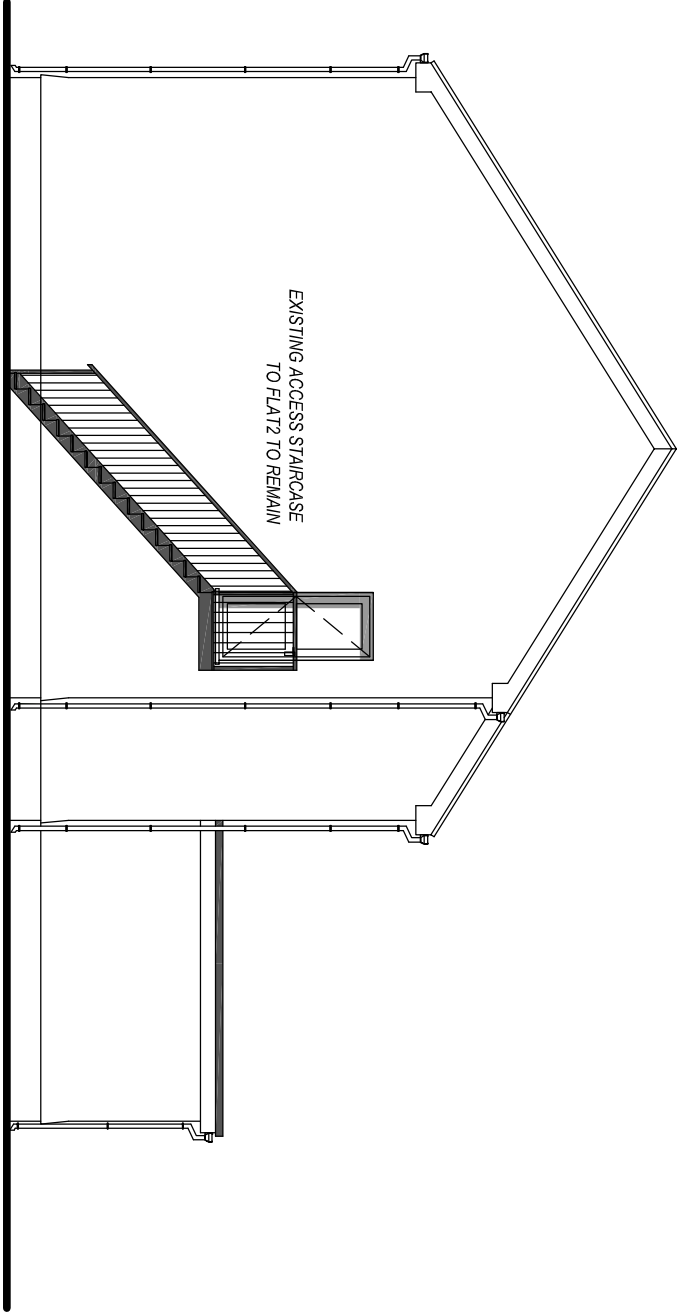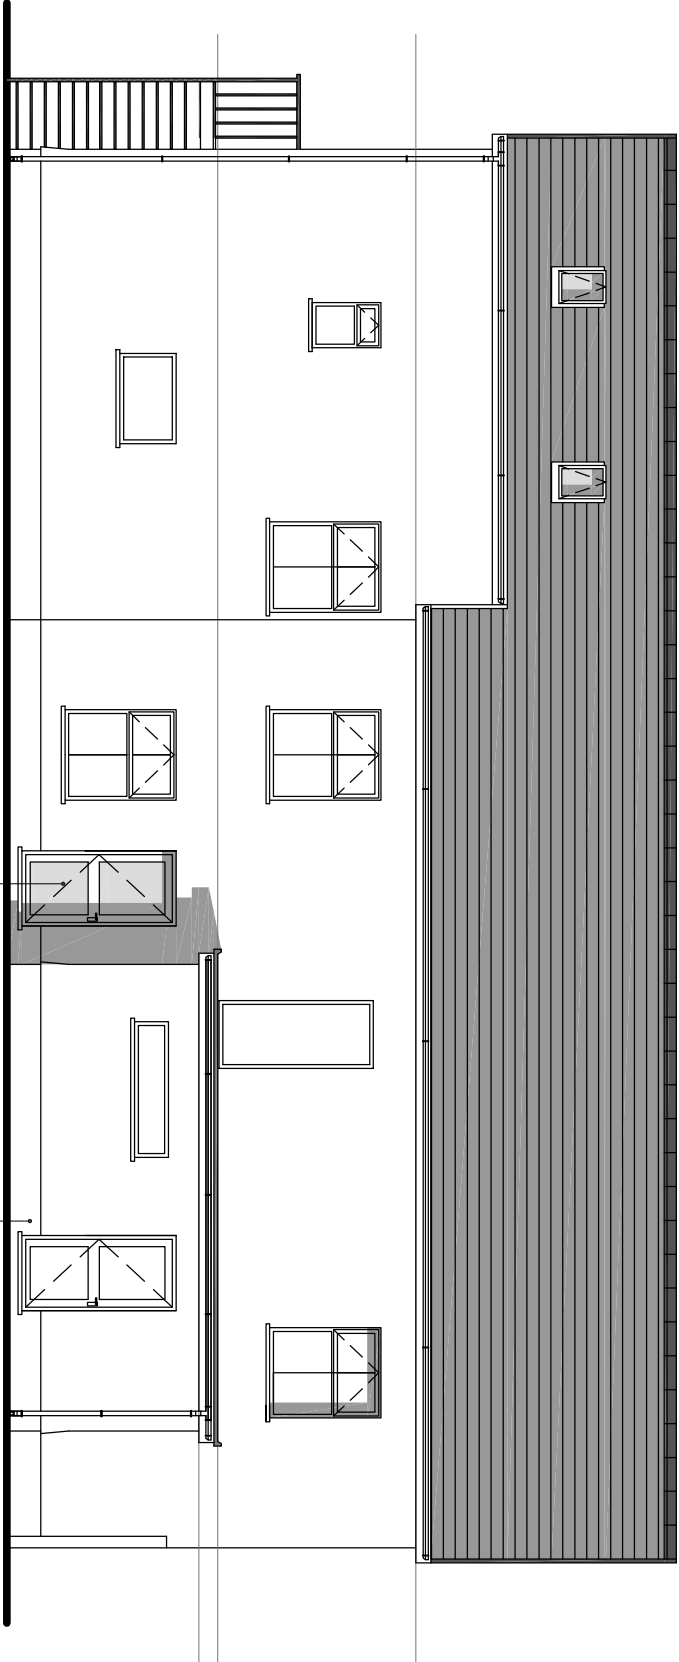

General Notes:
1. Do not work from the drawings. Work from dimensions only.
2. Dimensions are in millimeters unless otherwise stated.

Drawing Block:

PLANNING

Drawing Title:
PROPOSED ELEVATIONS AND FLOOR PLANS

Drawing No.:
CPS-004

Revision:
F

Date:
15-03-2024

Revised:
25-09-2024

Scale(s):
1:100

Page Size:
A1



Cwm Planning & Design Ltd.
(architectural and draughting services)