


south east elevation  
scale | 1:100




south west elevation




north west elevation

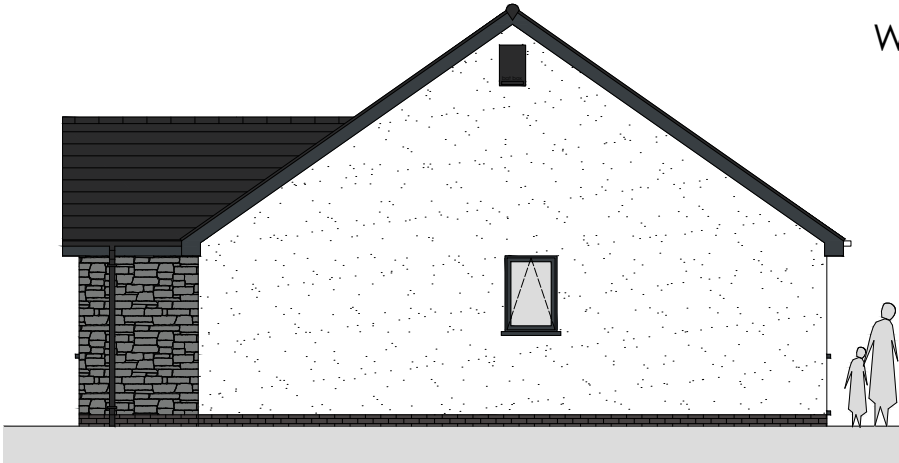

north east elevation

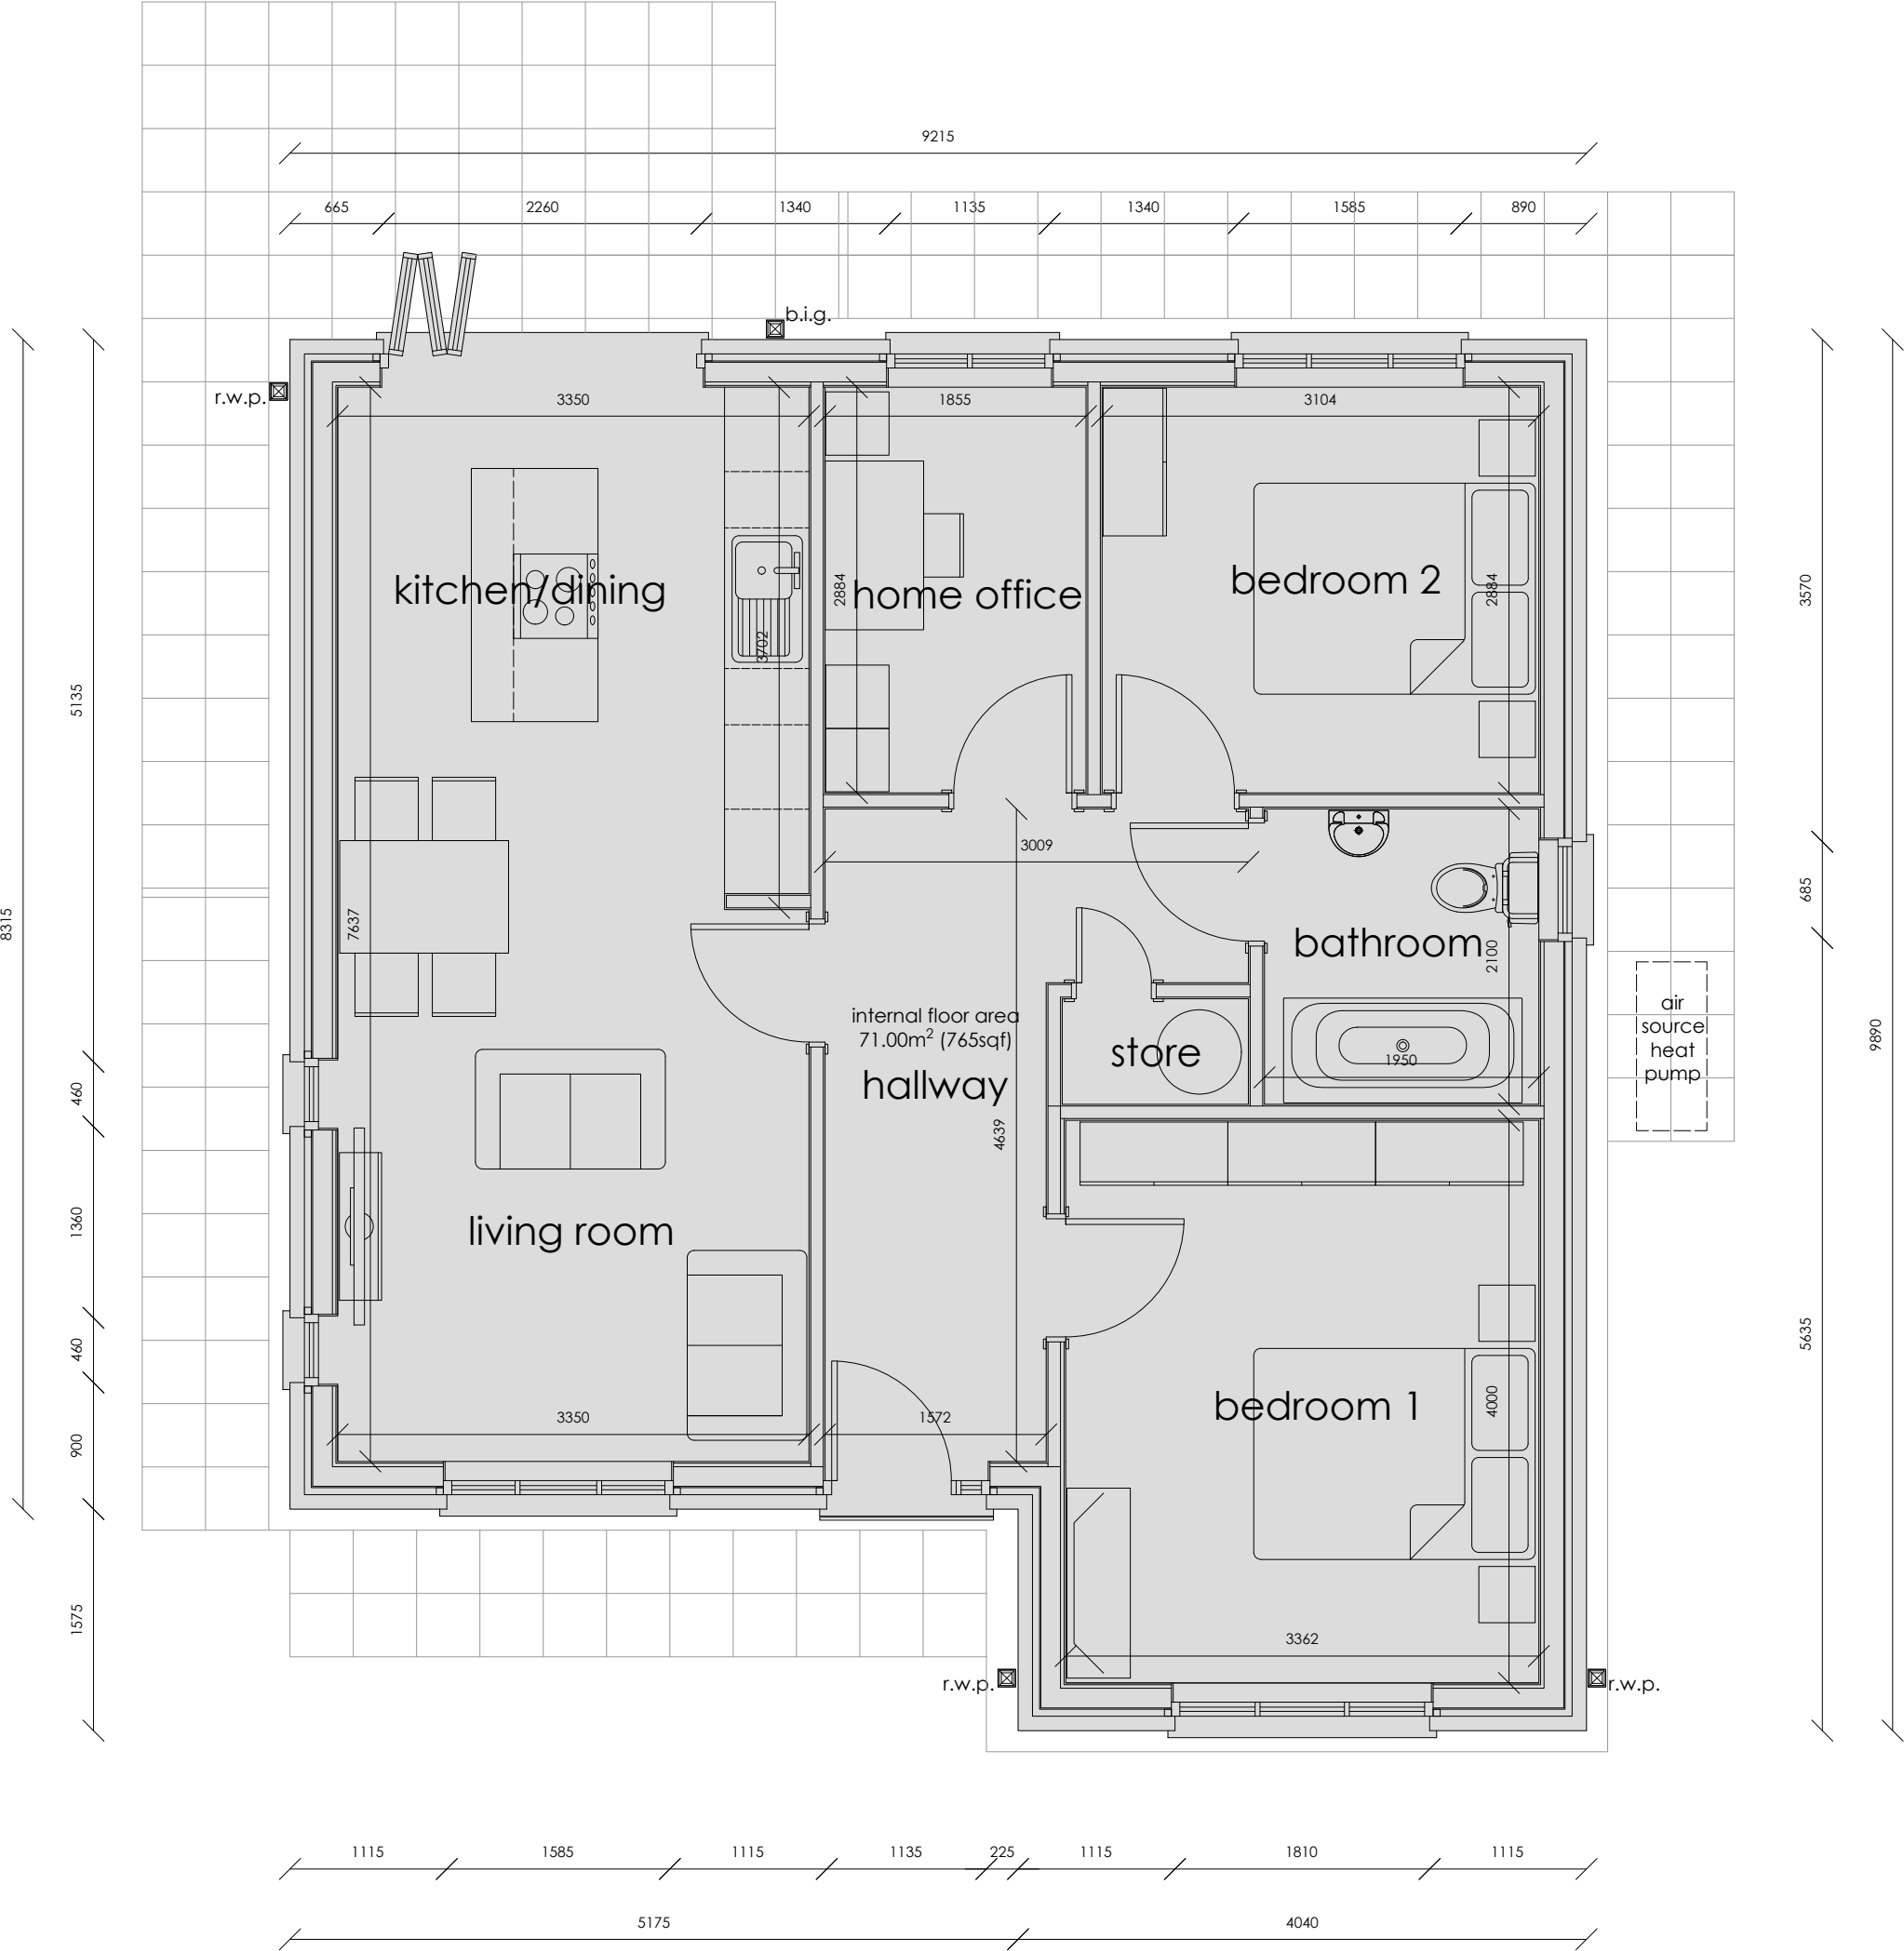

- external finishes
- |                   |                                                                                        |
|-------------------|----------------------------------------------------------------------------------------|
| roof -            | cedral rivendale slate   colour blue/black                                             |
| walls -           | parex through colour smooth render 8mm medium scrape   white blanc - monobianco (BL10) |
| stonework -       | local pennant stone or similar                                                         |
| brickwork -       | ibstock staffordshire blue or similar                                                  |
| windows/doors -   | aluminium   colour anthracite grey ral7016                                             |
| fascias -         | upvc   colour anthracite grey ral7016                                                  |
| soffits -         | upvc   colour anthracite grey ral7016                                                  |
| rainwater goods - | black upvc                                                                             |

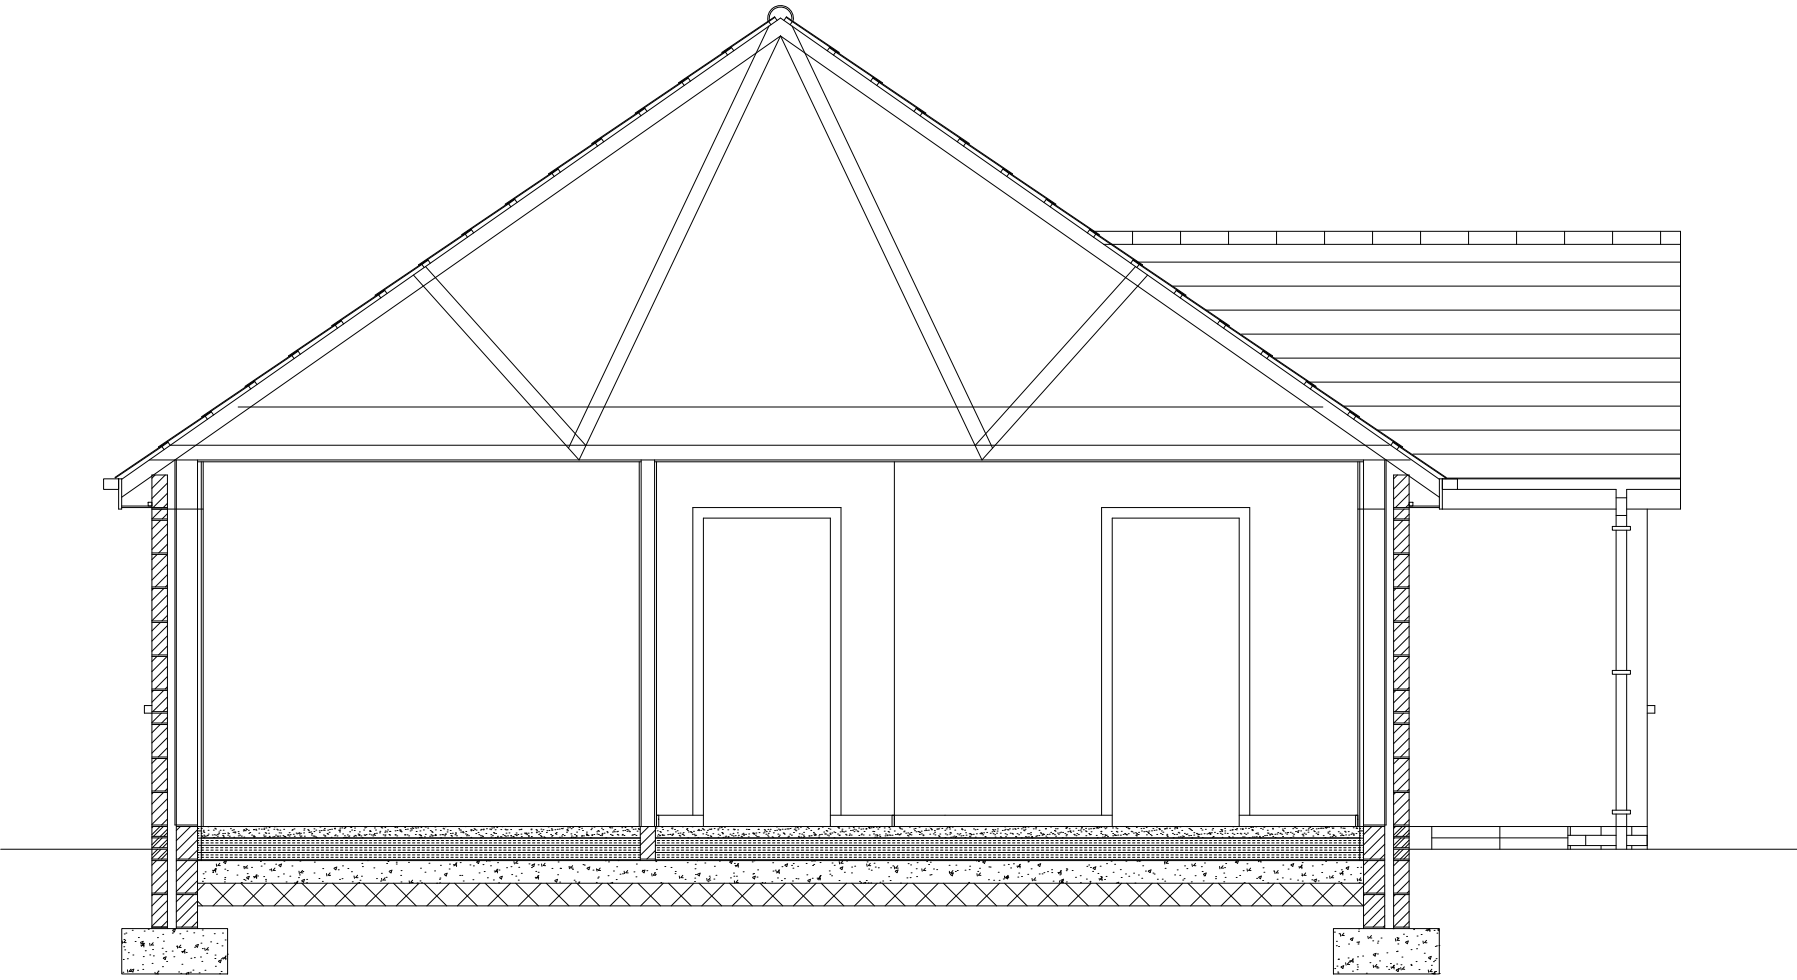

typical section

| revision |  |
|----------|--|
| a        |  |
| b        |  |
| c        |  |
| d        |  |
| e        |  |
| f        |  |
| g        |  |

|                            |                                               |                                    |              |
|----------------------------|-----------------------------------------------|------------------------------------|--------------|
| planning                   | project                                       | drawing                            | date         |
|                            | LAND @ HEOL TABOR, CWMAYON, NEATH PORT TALBOT | PLOT 1-3-5 FLOOR PLAN & ELEVATIONS | AUGUST 2024  |
|                            | client                                        | drawing no.                        | scale        |
|                            | WAYNE GOODRIDGE                               | 24.291.05                          | 1   50 @ A2  |
| www.ipanarchitecture.co.uk |                                               | hello@ipanarchitecture.co.uk       | 07765 660189 |