





SITE LOCATION

SITE LOCATION
(Scale 1:50000)
Ordnance Survey map extract
based upon Landranger map series
with the permission of the controller of
Her Majesty's Stationery Office
Licence no. 100052104
Crown copyright.

 


SITE PHOTOGRAPH

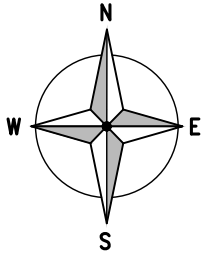

EXISTING GATE
LOCATION

1926 00
1925 00

← = Access Route
← = Access Route

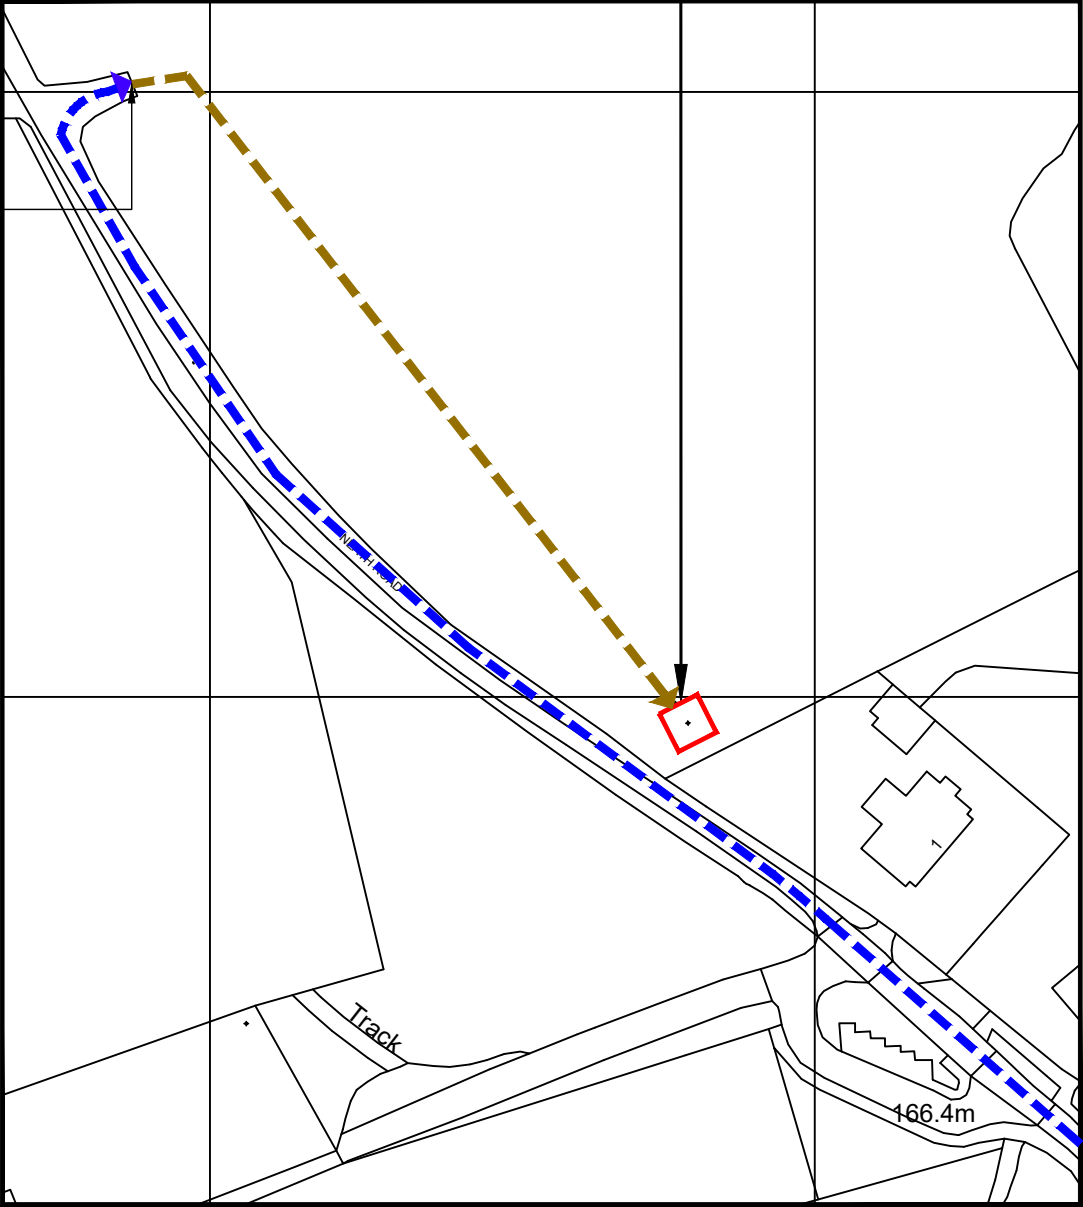

SITE LOCATION

2813 00

2814 00

DETAILED SITE LOCATION
(Scale 1:1250)

Based upon Ordnance Survey map extract
with the permission of the Controller of
Her Majesty's Stationery Office.
Crown copyright.
Licence No. 100052104




The drawings comply with VF Standard ICNIRP guidelines, under configuration VU7F
Designed in accordance with Cornerstone documents: SDN0009 v6.0

ALL DIMENSIONS ARE IN mm UNLESS NOTED OTHERWISE

N.G.R | E: 281374 N: 192494

DIRECTIONS TO SITE:
HEAD SOUTHEAST ON M4. AT JUNCTION 40,
TAKE THE A4107 EXIT TO PORT TALBOT. AT
TAIBACH INTERCHANGE, TAKE THE 1ST EXIT
ONTO TANYGROES ST/A4107. AT THE
ROUNDBABOUT, TAKE THE 1ST EXIT ONTO
A4107. KEEP RIGHT TO CONTINUE ON B4282.
TURN LEFT ONTO NEATH RD. CONTINUE ONTO
NEATH ROAD. SITE IS LOCATED TO THE RIGHT
IN CORNER OF FIELD.

REV	MODIFICATION	BY	CH	DATE
C	Amend for Build Issues	WHT	WHT	25.09.24
B	Updated Site Location & Address	CDN	DVH	25.03.24
A	Issued for Approval	CDN	DVH	20.03.24

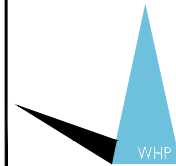

WHP Telecoms Ltd
Faraday Court
401 Faraday Street
Birchwood Park
Warrington WA3 6GA
Tel: 01925 424100 Fax: 01925 424101
e-mail: info@whptelecoms.com




Cell Name		Opt.
GF CHAPEL TERRACE		E
Cell ID No		
CORNERSTONE	VMO2	VF
20813321	N/A	12892_2

Site Address / Contact Details


BRYNGURNOS FARM
BRYN
NEATH PORT TALBOT
SA13 2RR

Drawing Title: SITE LOCATION MAPS			
Purpose of issue: PLANNING			Dwg Rev:
Drawing Number: 100			D
Surveyed By: MA		Original Sheet Size: A3	Pack Issue:
Drawn: CDN	Date: 20.03.24	Checked: DVH	Date: 20.03.24 D

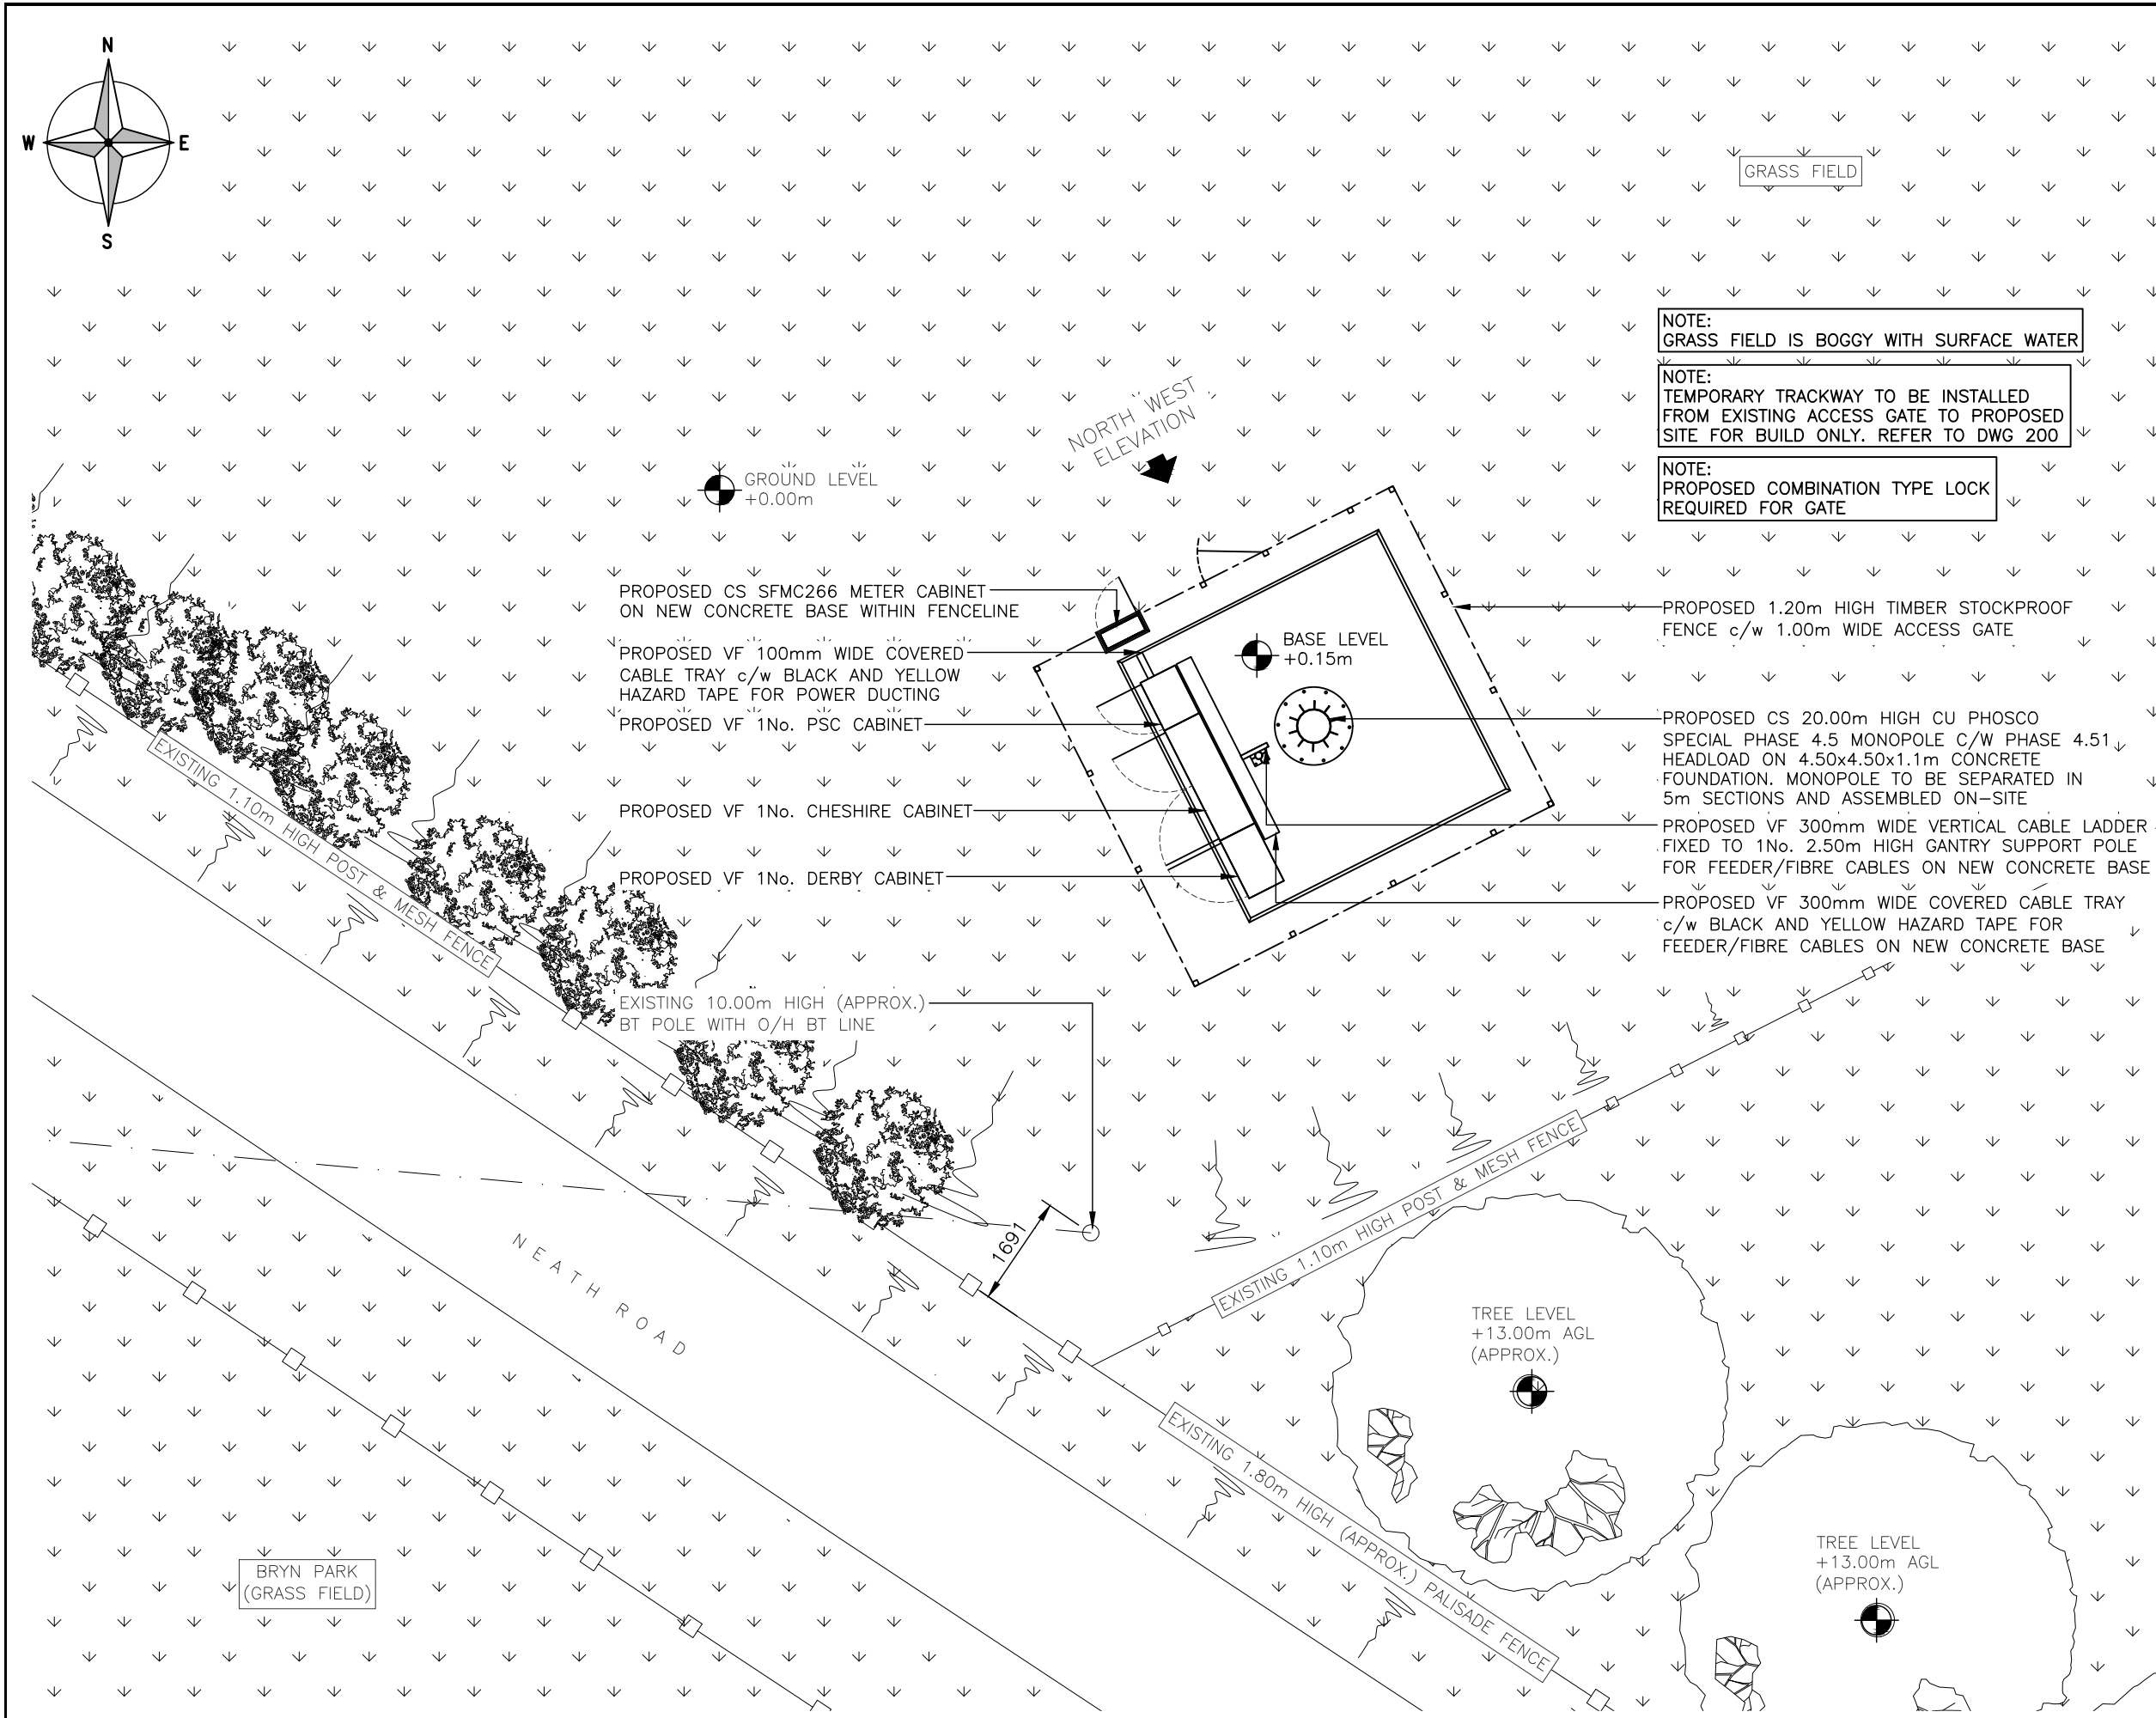

The drawings comply with VF Standard ICNIRP guidelines, under configuration VU7F
Designed in accordance with Cornerstone documents: SDN0009 v6.0

PROPOSED SITE PLAN
(1:100)

 

ALL DIMENSIONS ARE IN mm UNLESS NOTED OTHERWISE

N.G.R

E: 281374 N: 192494

D	Amend for Build Issues	WHT	WHT	25.09.24
C	Structure Change	WHT	WHT	15.07.24
B	Updated Site Location & Address	CDN	DVH	25.03.24
A	Issued for Approval	CDN	DVH	20.03.24

REV	MODIFICATION	BY	CH	DATE

WHP Telecoms Ltd
Faraday Court
401 Faraday Street
Birchwood Park
Warrington WA3 6GA
Tel: 01925 424100 Fax: 01925 424101
e-mail: info@whptelecoms.com


Cell Name		Opt.
GF CHAPEL TERRACE		E
Cell ID No		
CORNERSTONE	VMO2	VF
20813321	N/A	12892_2

Site Address / Contact Details


BRYNGURNOS FARM
BRYN
NEATH PORT TALBOT
SA13 2RR

Drawing Title:
PROPOSED SITE PLAN

Purpose of issue:		Dwg Rev:		
PLANNING				
Drawing Number:				
202		D		
Surveyed By:	Original Sheet Size:	Pack Issue:		
MA	A3			
Drawn:	Date:	Checked:	Date:	
CDN	20.03.24	DVH	20.03.24	D

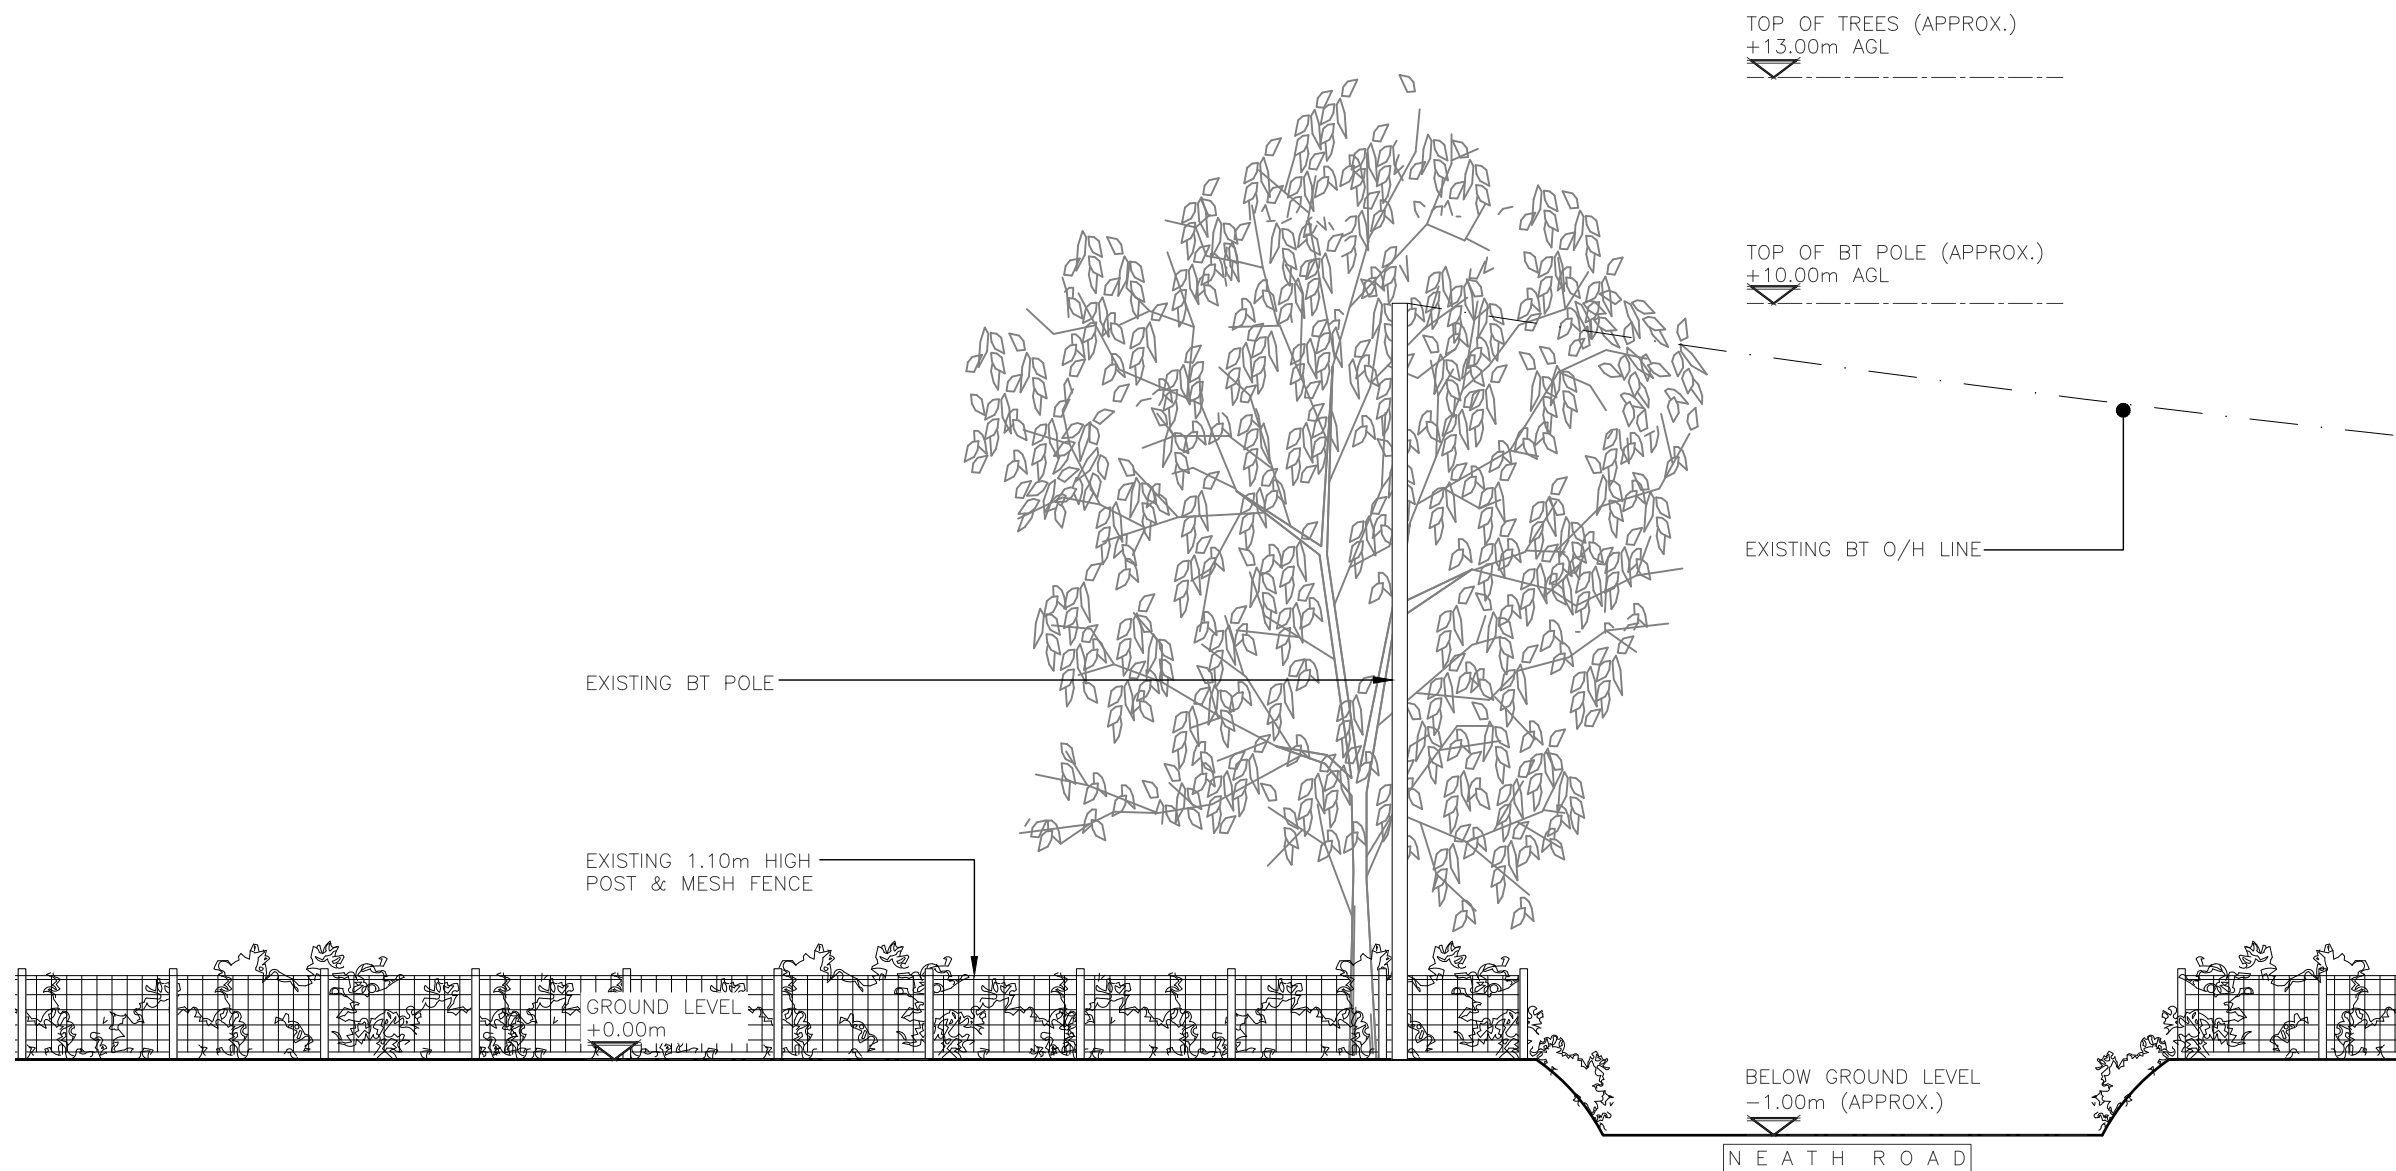

EXISTING NORTH WEST ELEVATION
(1:100)

 

ALL DIMENSIONS ARE IN mm UNLESS NOTED OTHERWISE

N.G.R E: 281374 N: 192494

NOTES:

B	Updated Site Location & Address	CDN	DVH	25.03.24
A	Issued for Approval	CDN	DVH	20.03.24
REV	MODIFICATION	BY	CH	DATE



WHP Telecoms Ltd
Faraday Court
401 Faraday Street
Birchwood Park
Warrington WA3 6GA
Tel: 01925 424100 Fax: 01925 424101
e-mail: info@whptelecoms.com



Cell Name	Opt.
GF CHAPEL TERRACE	E

Cell ID No		
CORNERSTONE	VMO2	VF
20813321	N/A	12892_2

Site Address / Contact Details	
BRYNGURNOS FARM BRYN NEATH PORT TALBOT SA13 2RR	

Drawing Title:		EXISTING SITE ELEVATION	
Purpose of issue:		PLANNING	Dwg Rev:
Drawing Number:		300	B
Surveyed By:	MA	Original Sheet Size:	A3
Drawn:	CDN	Date:	20.03.24
Checked:	DVH	Date:	20.03.24
Pack Issue:	D		

TOP OF PROPOSED STRUCTURE +20.00m AGL

U/S OF PROPOSED ANTENNA GROUP +19.30m AGL

U/S OF PROPOSED ANTENNA GROUP +18.0m AGL

C/L OF PROPOSED RRUs +17.83m AGL

C/L OF PROPOSED DISH +16.21m AGL

PROPOSED VF 1No. ANTENNA PER SECTOR
(3No. ANTENNAS IN TOTAL)

PROPOSED VF 1No. ANTENNA PER SECTOR
(3No. ANTENNAS IN TOTAL)

PROPOSED VF 1No. RRU PER SECTOR
(3No. RRUs IN TOTAL)

PROPOSED VF 1No. ø300mm DISH
TO BE INSTALLED ON DISH SUPPORT POLE

PROPOSED CS 20.00m HIGH CU PHOSCO
SPECIAL PHASE 4.5 MONOPOLE C/W PHASE 4.51
HEADLOAD ON 4.50x4.50x1.1m CONCRETE
FOUNDATION. MONOPOLE TO BE SEPARATED IN
5m SECTIONS AND ASSEMBLED ON-SITE

TOP OF TREES (APPROX.)
+13.00m AGL

TOP OF BT POLE (APPROX.)
+10.00m AGL

EXISTING BT O/H LINE

PROPOSED VF 300mm WIDE VERTICAL
CABLE LADDER FIXED TO 1No. 2.50m HIGH
GANTRY SUPPORT POLE FOR FEEDER/FIBRE
CABLES ON NEW CONCRETE BASE

PROPOSED VF 1No. DERBY CABINET

PROPOSED VF 1No. CHESHIRE CABINET

PROPOSED VF 1No. PSC CABINET

PROPOSED CS SFMC266 METER CABINET
ON NEW CONCRETE BASE WITHIN FENCELINE

PROPOSED 1.20m HIGH TIMBER STOCKPROOF
FENCE c/w 1.00m WIDE ACCESS GATE

EXISTING 1.10m HIGH POST & MESH FENCE

TOWER BASE LEVEL
+0.15m

GROUND LEVEL
+0.00m

BELOW GROUND LEVEL
-1.00m (APPROX.)

NEATH ROAD

NOTE:
GRASS FIELD IS BOGGY WITH SURFACE WATER

NOTE:
TEMPORARY TRACKWAY TO BE INSTALLED
FROM EXISTING ACCESS GATE TO PROPOSED
SITE FOR BUILD ONLY. REFER TO DWG 200

NOTE:
PROPOSED COMBINATION TYPE LOCK
REQUIRED FOR GATE

ALL DIMENSIONS ARE IN mm UNLESS NOTED OTHERWISE

N.G.R E: 281374 N: 192494

NOTES:

REV	MODIFICATION	BY	CH	DATE
D	Amend for Build Issues	WHT	WHT	25.09.24
C	Structure Change	WHT	WHT	15.07.24
B	Updated Site Location & Address	CDN	DVH	25.03.24
A	Issued for Approval	CDN	DVH	20.03.24

WHP Telecoms Ltd
Faraday Court
401 Faraday Street
Birchwood Park
Warrington WA3 6GA
Tel: 01925 424100 Fax: 01925 424101
e-mail: info@whptelecoms.com



Cell Name	Opt.
GF CHAPEL TERRACE	E

Cell ID No		
CORNERSTONE	VMO2	VF
20813321	N/A	12892_2

Site Address / Contact Details	
BRYNGURNOS FARM BRYN NEATH PORT TALBOT SA13 2RR	

Drawing Title: PROPOSED SITE ELEVATION	
Purpose of issue: PLANNING	Dwg Rev: D
Drawing Number: 301	
Surveyed By: MA	Original Sheet Size: A3
Drawn: CDN	Date: 20.03.24
Checked: DVH	Date: 20.03.24
Pack Issue:	D

The drawings comply with VF Standard ICNIRP guidelines, under configuration VU7F
Designed in accordance with Cornerstone documents: SDN0009 v6.0

PROPOSED NORTH WEST ELEVATION
(1:100)

