



NO.	NOTES
1	All dimensions in millimetres unless otherwise stated.
2	Do not scale off drawing. All dimensions to be checked on site by contractor.
3	Drawings to be used for purposes of Planning Application only.
4	These are not Construction Drawings.
5	The contractor is to set out, check and co-ordinate all dimensions on site during the course of works.

Proposed Materials


Walls - to be roughcast render and brick to match existing
Windows/doors - to be powder coated aluminium in anthracite
Roof - to be single ply membrane
Rainwater goods - UPVc to match existing



PROPOSED FRONT ELEVATION



PROPOSED REAR ELEVATION

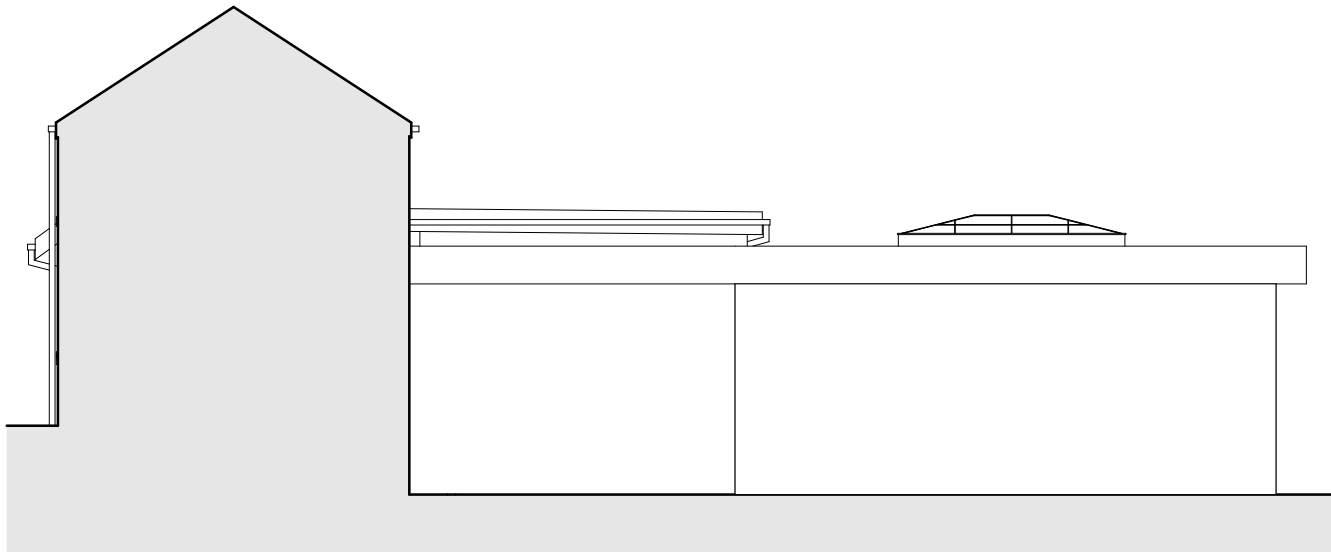

PROPOSED SIDE ELEVATION



PROPOSED SIDE ELEVATION



SCALE 1:100



REVISIONS:

SHEET TITLE:
Proposed Elevations

PROJECT DESCRIPTION:
PROJECT: Single Storey Rear Extension
SITE: 2 Tynywaun Cottages, Cmla SA11 3QP
CLIENT: Dean Roche



DATE:
September 2024

SCALE:
1 :100

SHEET:

A-3