




NO.	NOTES
1	All dimensions in millimetres unless otherwise stated.
2	Do not scale off drawing. All dimensions to be checked on site by contractor.
3	Drawings to be used for purposes of Planning Application only.
4	These are not Construction Drawings.
5	The contractor is to set out, check and co-ordinate all dimensions on site during the course of works.



EXISTING FRONT ELEVATION



EXISTING REAR ELEVATION

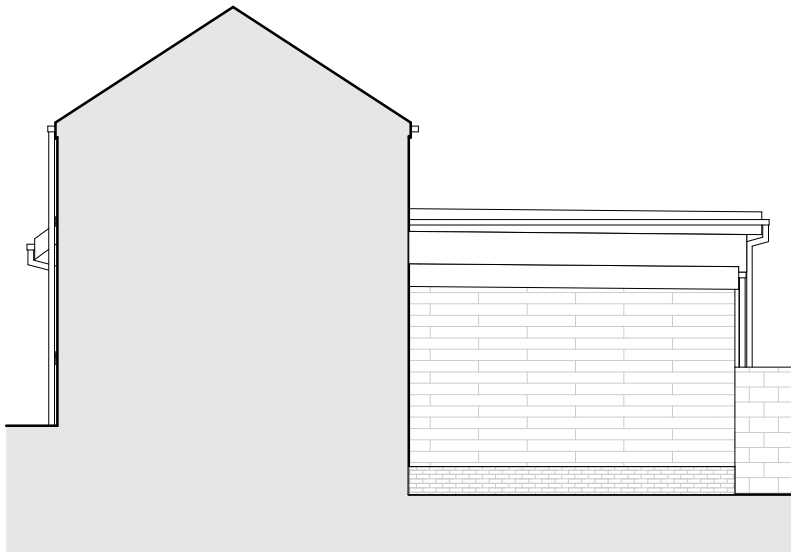

EXISTING SIDE ELEVATION



EXISTING SIDE ELEVATION



SCALE 1:100

REVISIONS:

SHEET TITLE:

Existing Elevations

PROJECT DESCRIPTION:

PROJECT: Single Storey Rear Extension
SITE: 2 Tynywaun Cottages, Cmla SA11 3QP
CLIENT: Dean Roche

DATE:
September 2024

SCALE:
1 :100

SHEET:

A-3