




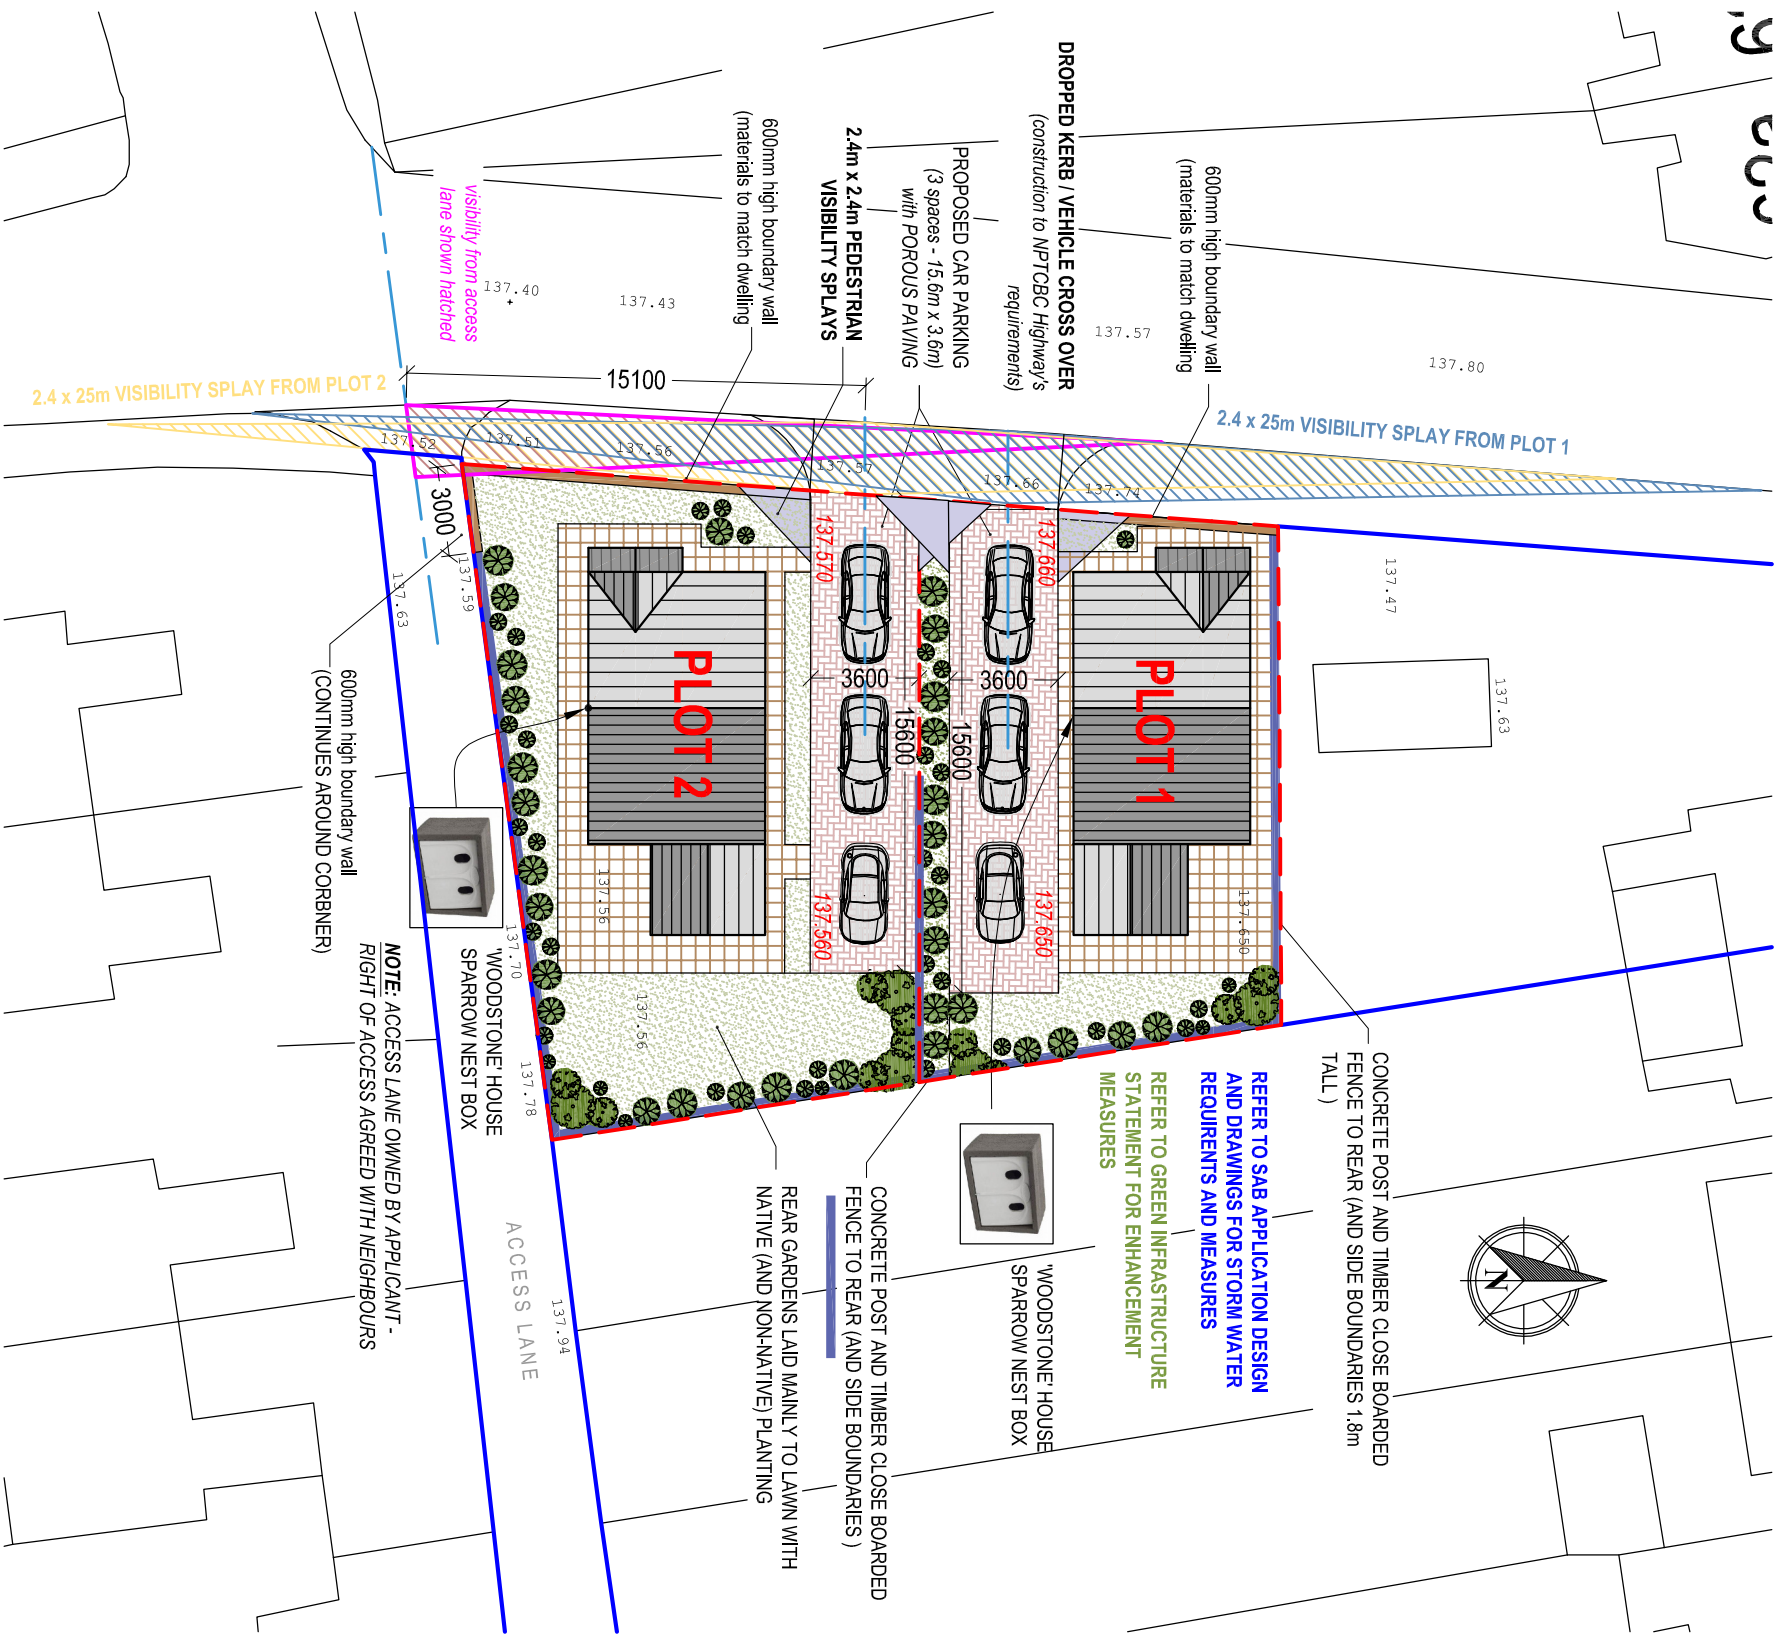

PROPOSED SITE BLOCK PLAN
Scale 1:250

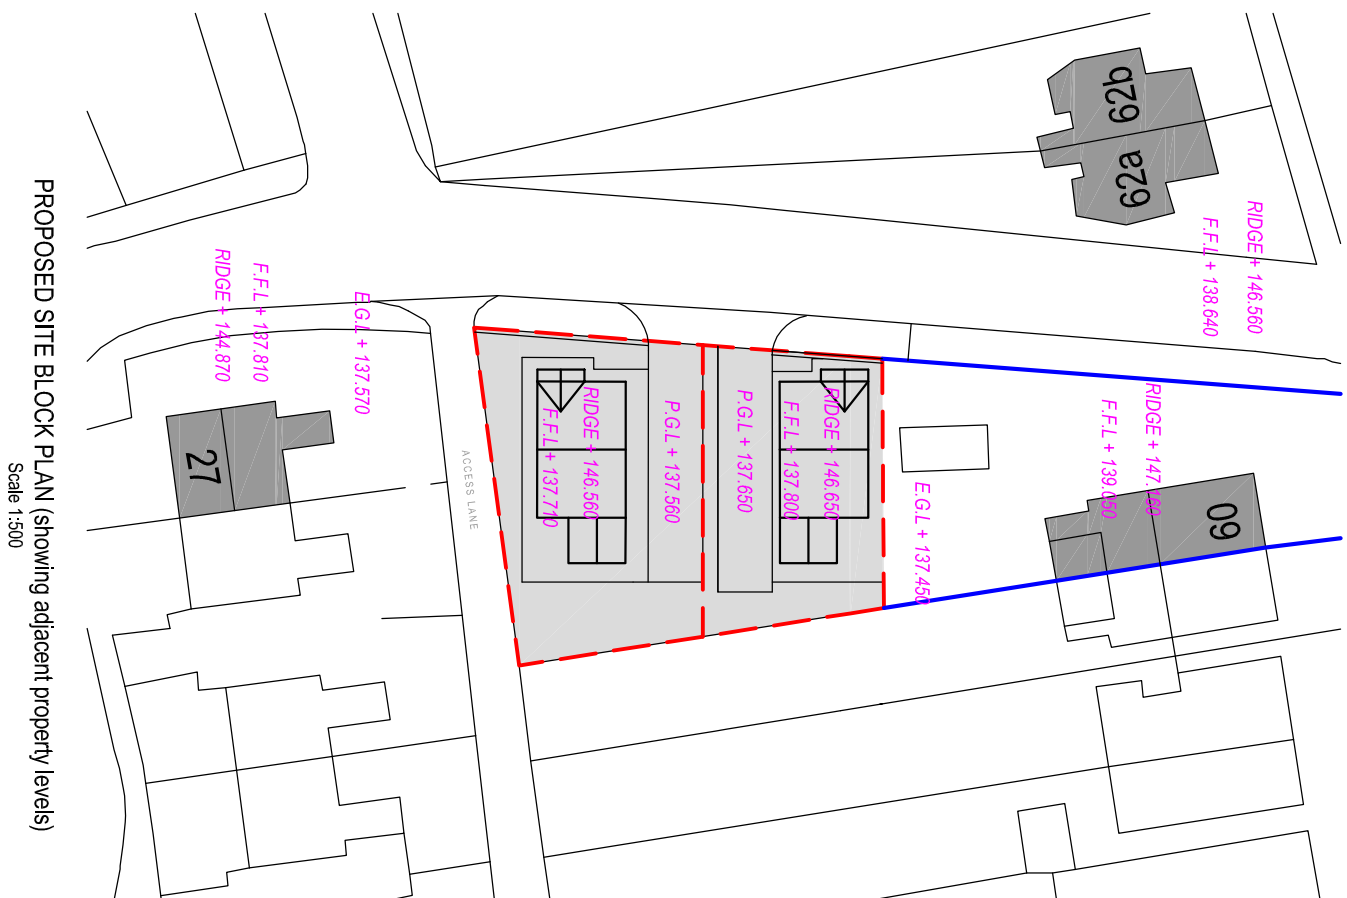

PROPOSED SITE BLOCK PLAN (showing adjacent property levels)
Scale 1:500

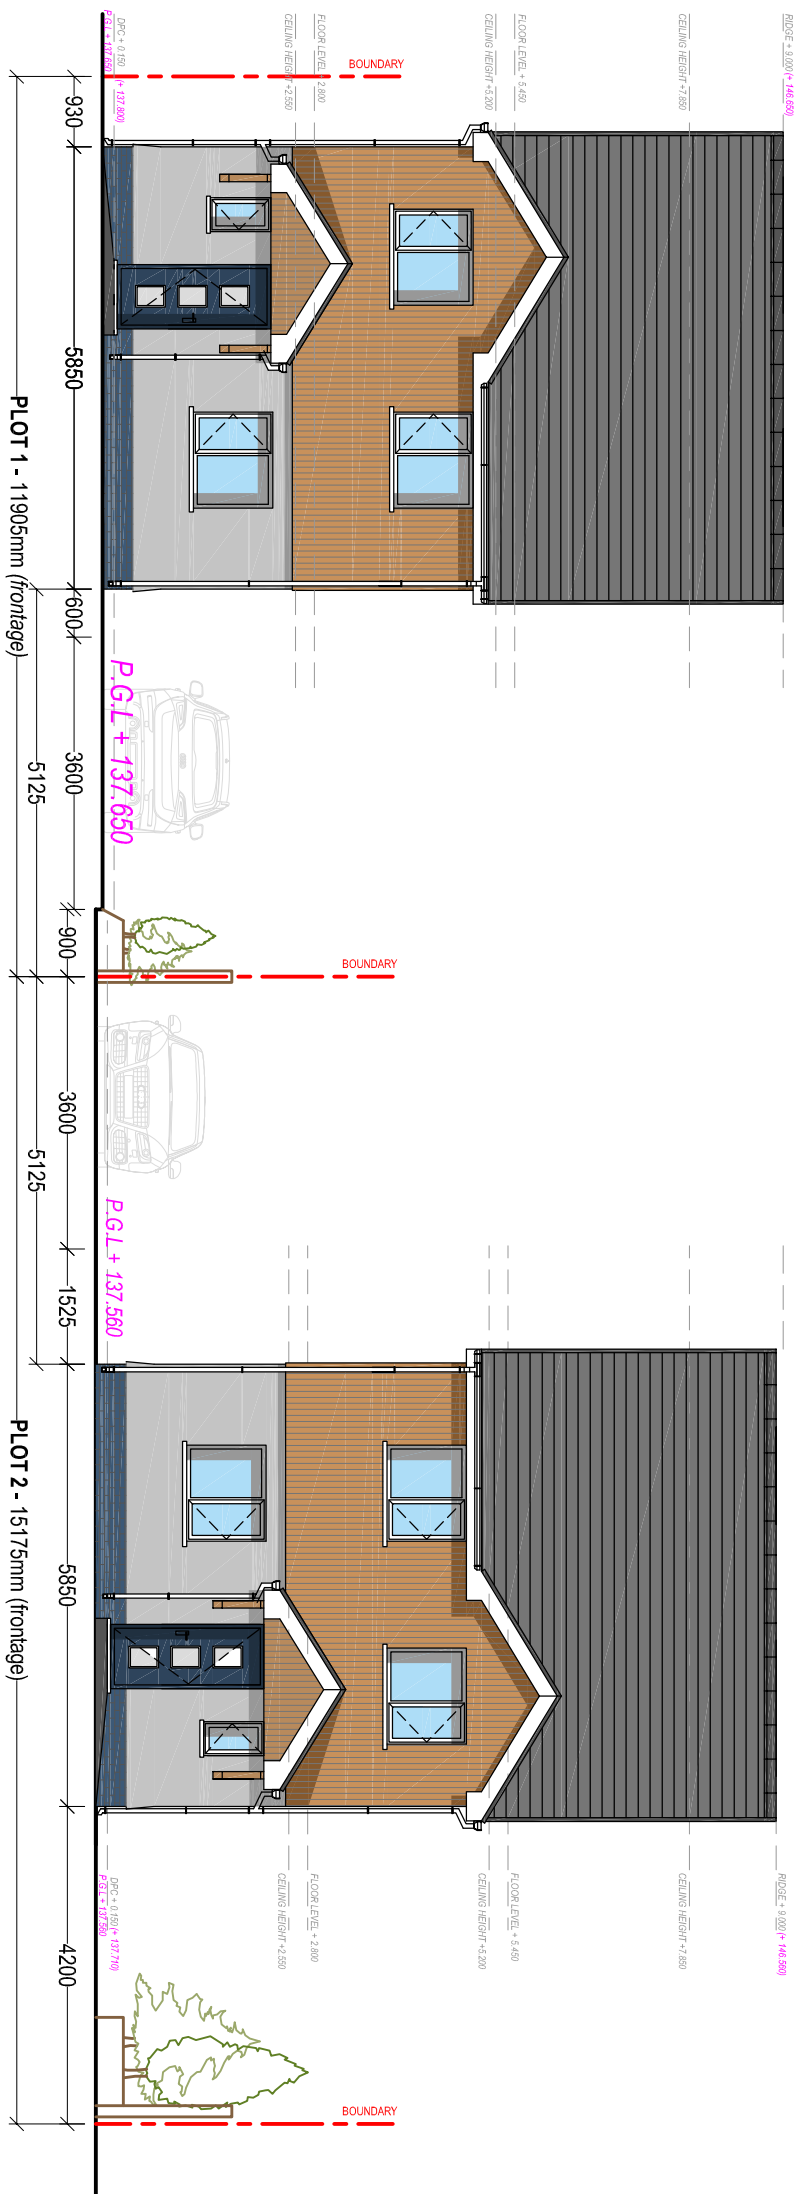

PROPOSED STREET SCENE ELEVATION
Scale 1:100

General Notes:
1. Drawings shall be read in conjunction with the Design Statement only.
2. Drawings shall be read in conjunction with the Design Statement only.
Drawing Issues:

Drawing Title: PROPOSED SITE PLANS (and street scene elevation)			
Drawing No:	CPD-002	Revision:	D
Date:	29-04-2024	Revised:	30-09-2024
Scale(s):	1:250 / 1:100	Paper Size:	A2