
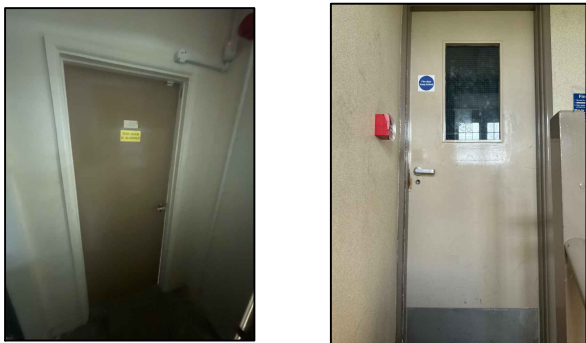
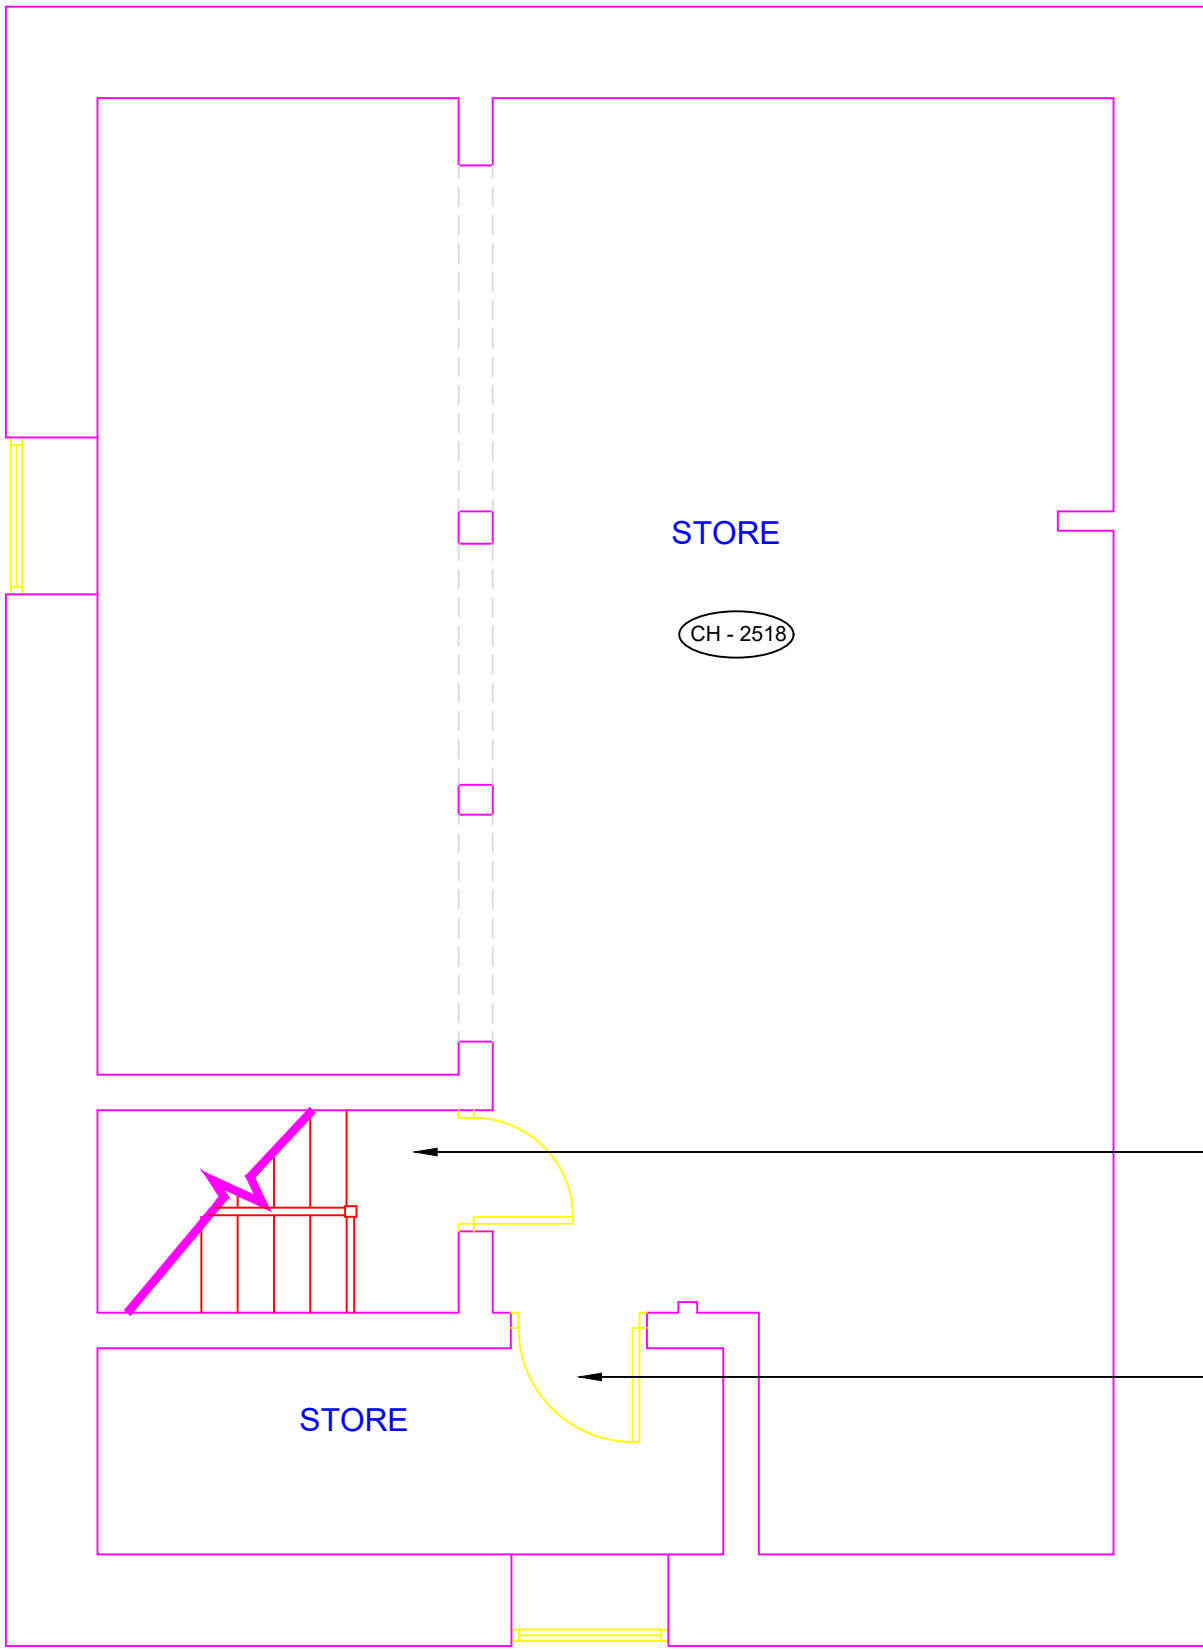


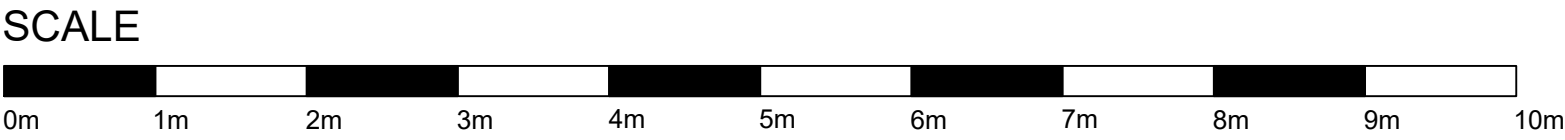

369716 369717

Door Ref No. LBG369717
(Fire door from staircase to be replaced with new including new ironmongery)

Door Ref No. LBG369716
(Door to be replaced with new ironmongery)

SECOND FLOOR PLAN

REV	DATE	REVISION	INITIALS
LLOYDS BANKING GROUP			
ALL DIMENSIONS TO BE VERIFIED PRIOR TO COMMENCING WORK. DRAWING TO BE READ IN CONJUNCTION WITH PROJECT SPECIFICATIONS.			
THIS DRAWING IS THE PROPERTY OF LLOYDS BANKING GROUP AND COPYRIGHT IS RESERVED BY THEM. THE DRAWING IS ISSUED ON CONDITION THAT IT IS NOT COPIED OR DISCLOSED BY OR TO ANY UNAUTHORISED PERSONS WITHOUT PRIOR CONSENT IN WRITING TO LLOYDS BANKING GROUP - GROUP PROPERTY. ALL MODIFIED DRAWINGS SHOULD BE RETURNED TO LLOYDS BANKING GROUP.			
GROUP PROPERTY			
BRISTOL - PO Box 112, Canons House, Canons Way, BRISTOL, BS99 7LB EDINBURGH - Sighthill South, 12 Bankhead Crossway South, EDINBURGH, EH11 4EN HALIFAX - Trinity Road, HALIFAX, West Yorkshire, HX1 2RG			
PROJECT ADDRESS			SCALE
Brand - Lloyds TSB			A1 - 1:50
Neath Windsor Road			A3 - 1:100
5 Windsor Road			DATE
NEATH SA11 1LP			Sept 2024
DRAWING DESCRIPTION			DRAWN BY
Second Floor			
Existing Plan			
DRAWING NUMBER			REVISION
50650400-AREX-02			