



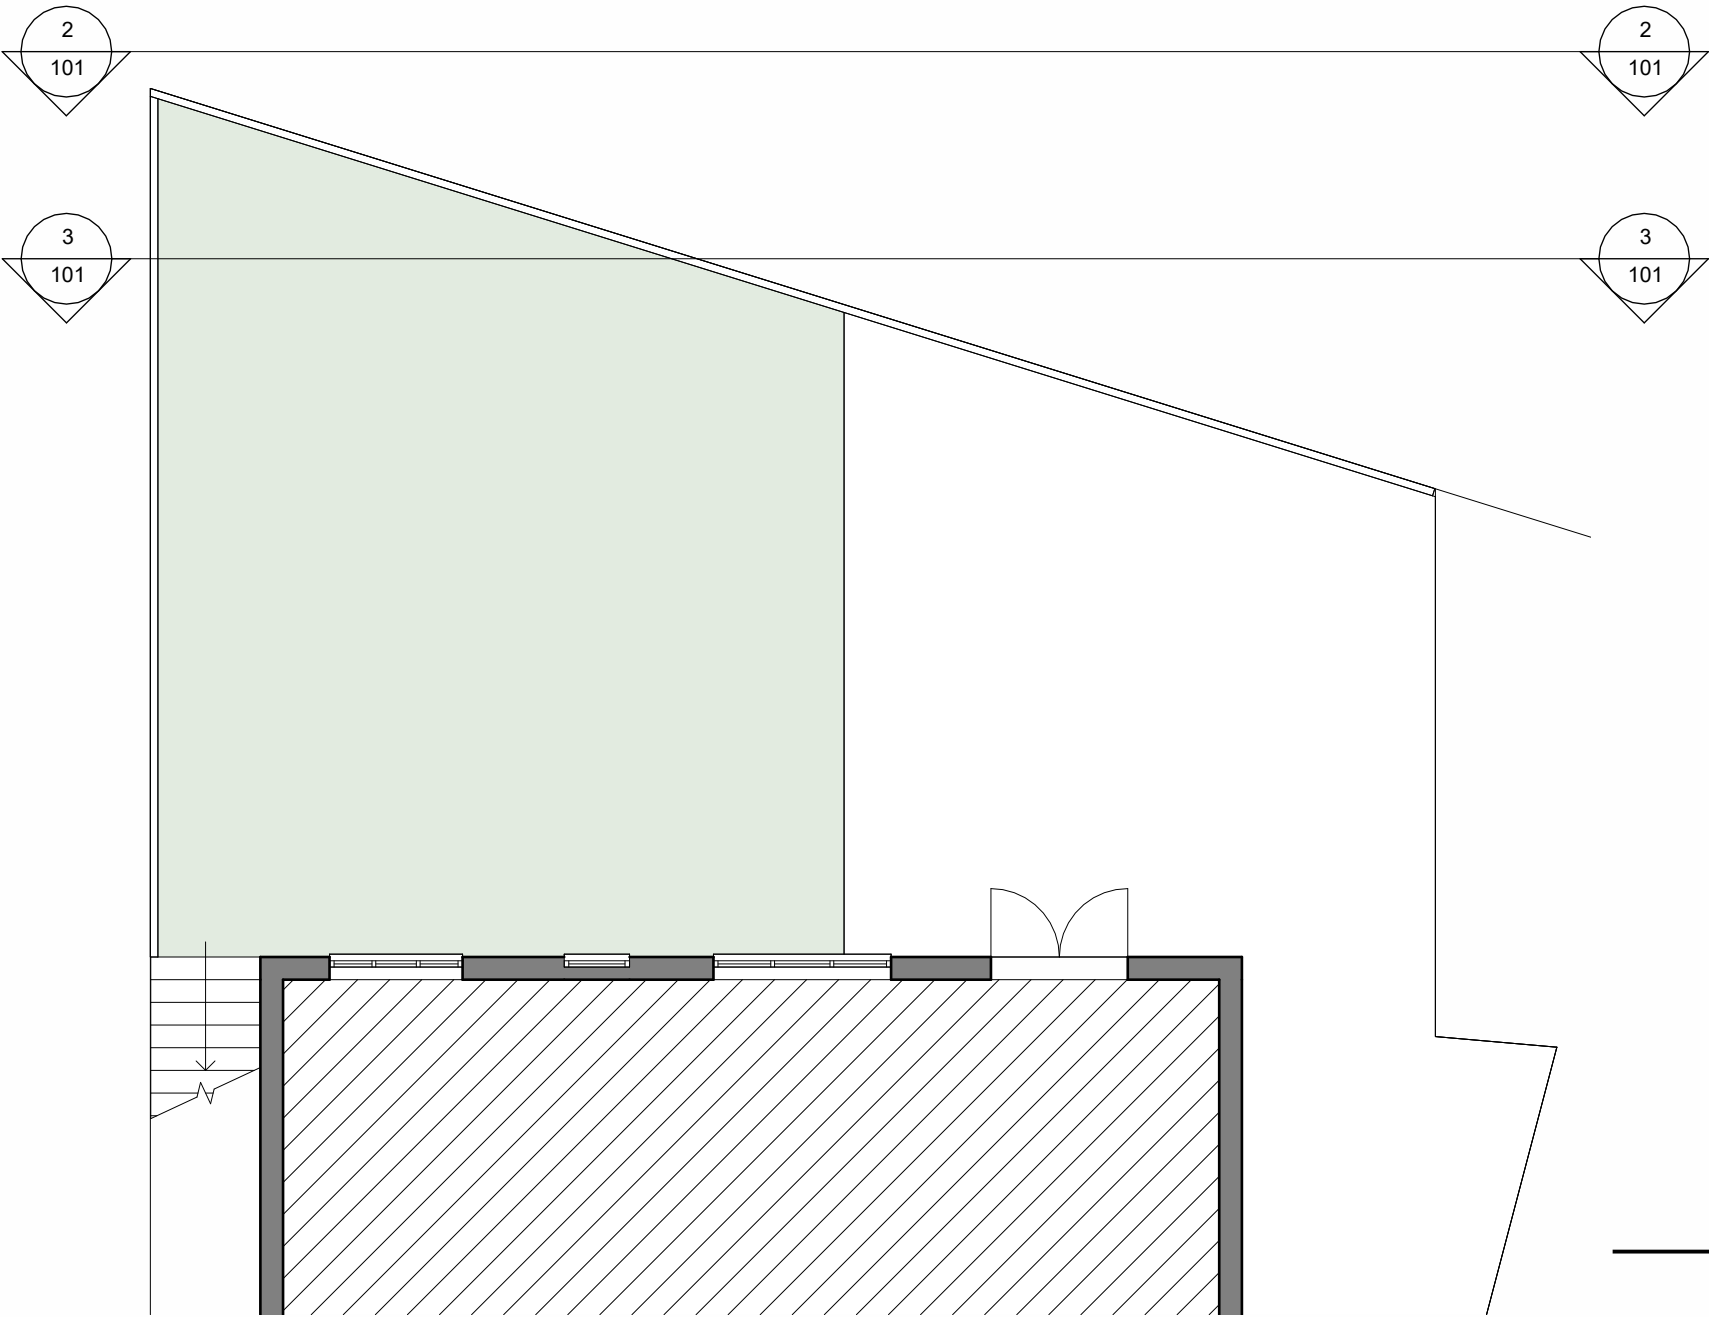

1 1.2 - Existing Ground Floor
1 : 100

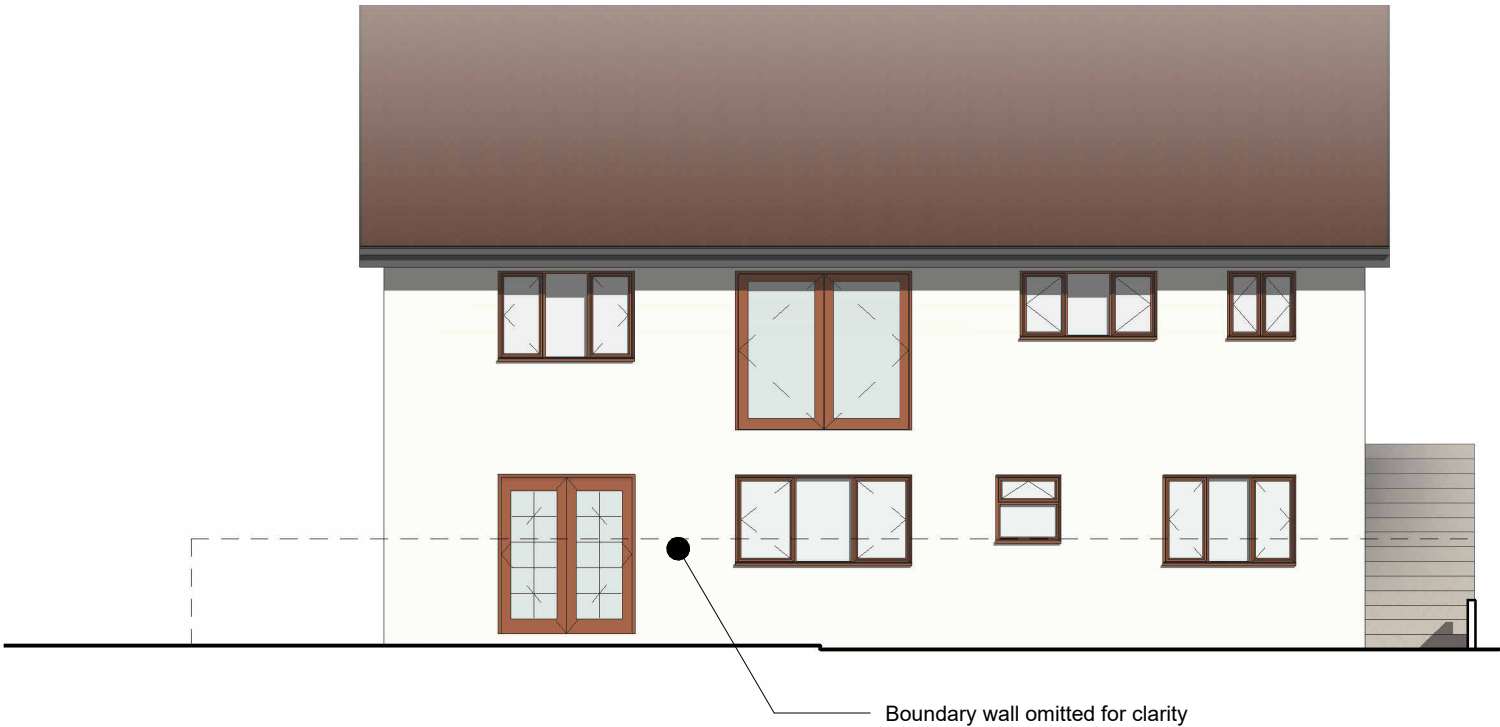

2 Existing Rear Elevation (1)
1 : 100



3 Existing Rear Elevation (2)
1 : 100

PROJECT NAME:	DRAWING TITLE:	DRAWING	PAPER SIZE	SCALE	REVISION	DATE
Garden Room & Balcony	Existing Floor Plans & Elevations	101	A3	1 : 100		09/29/24