






Proposed Front Elevation 1:100

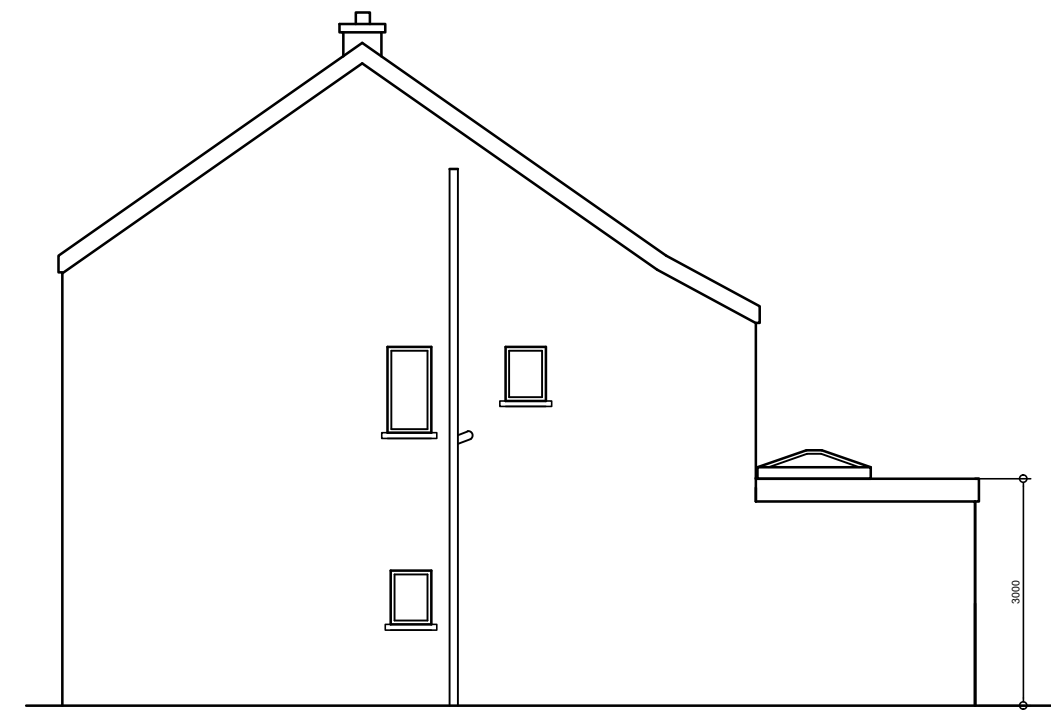


Proposed Side Elevation 1:100

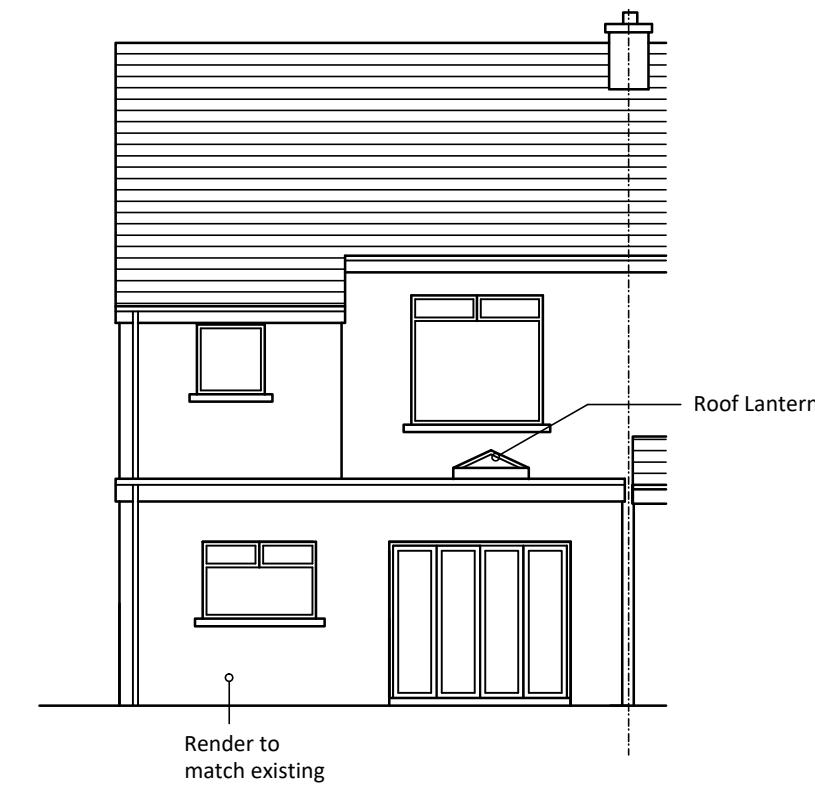


Proposed Rear Elevation 1:100

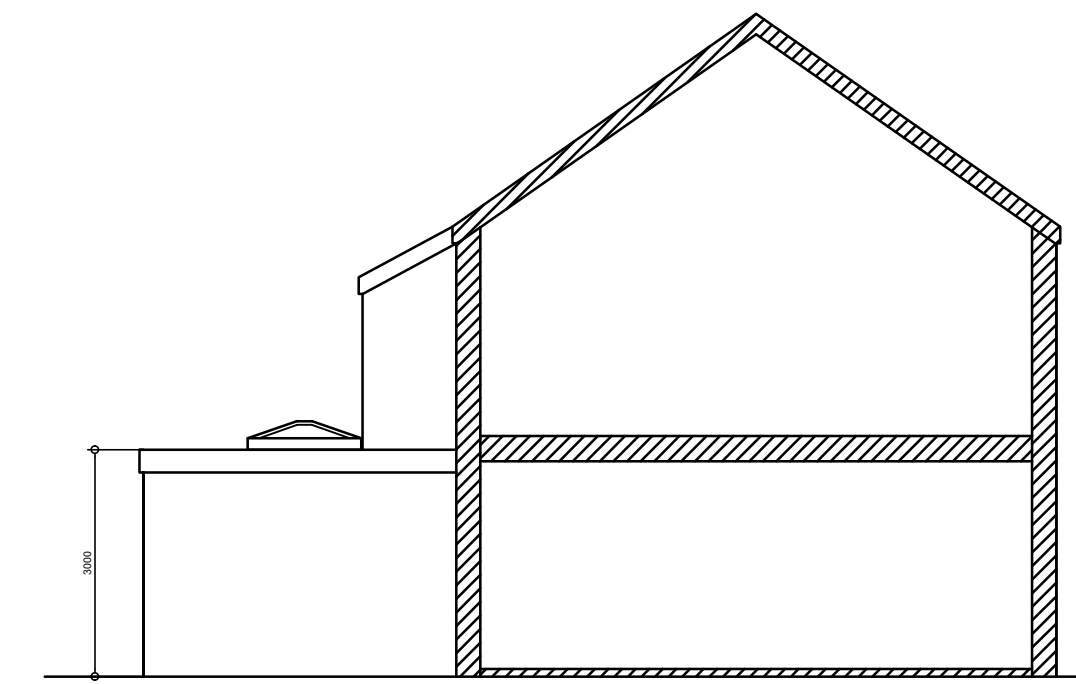

Proposed Side Elevation 1:100

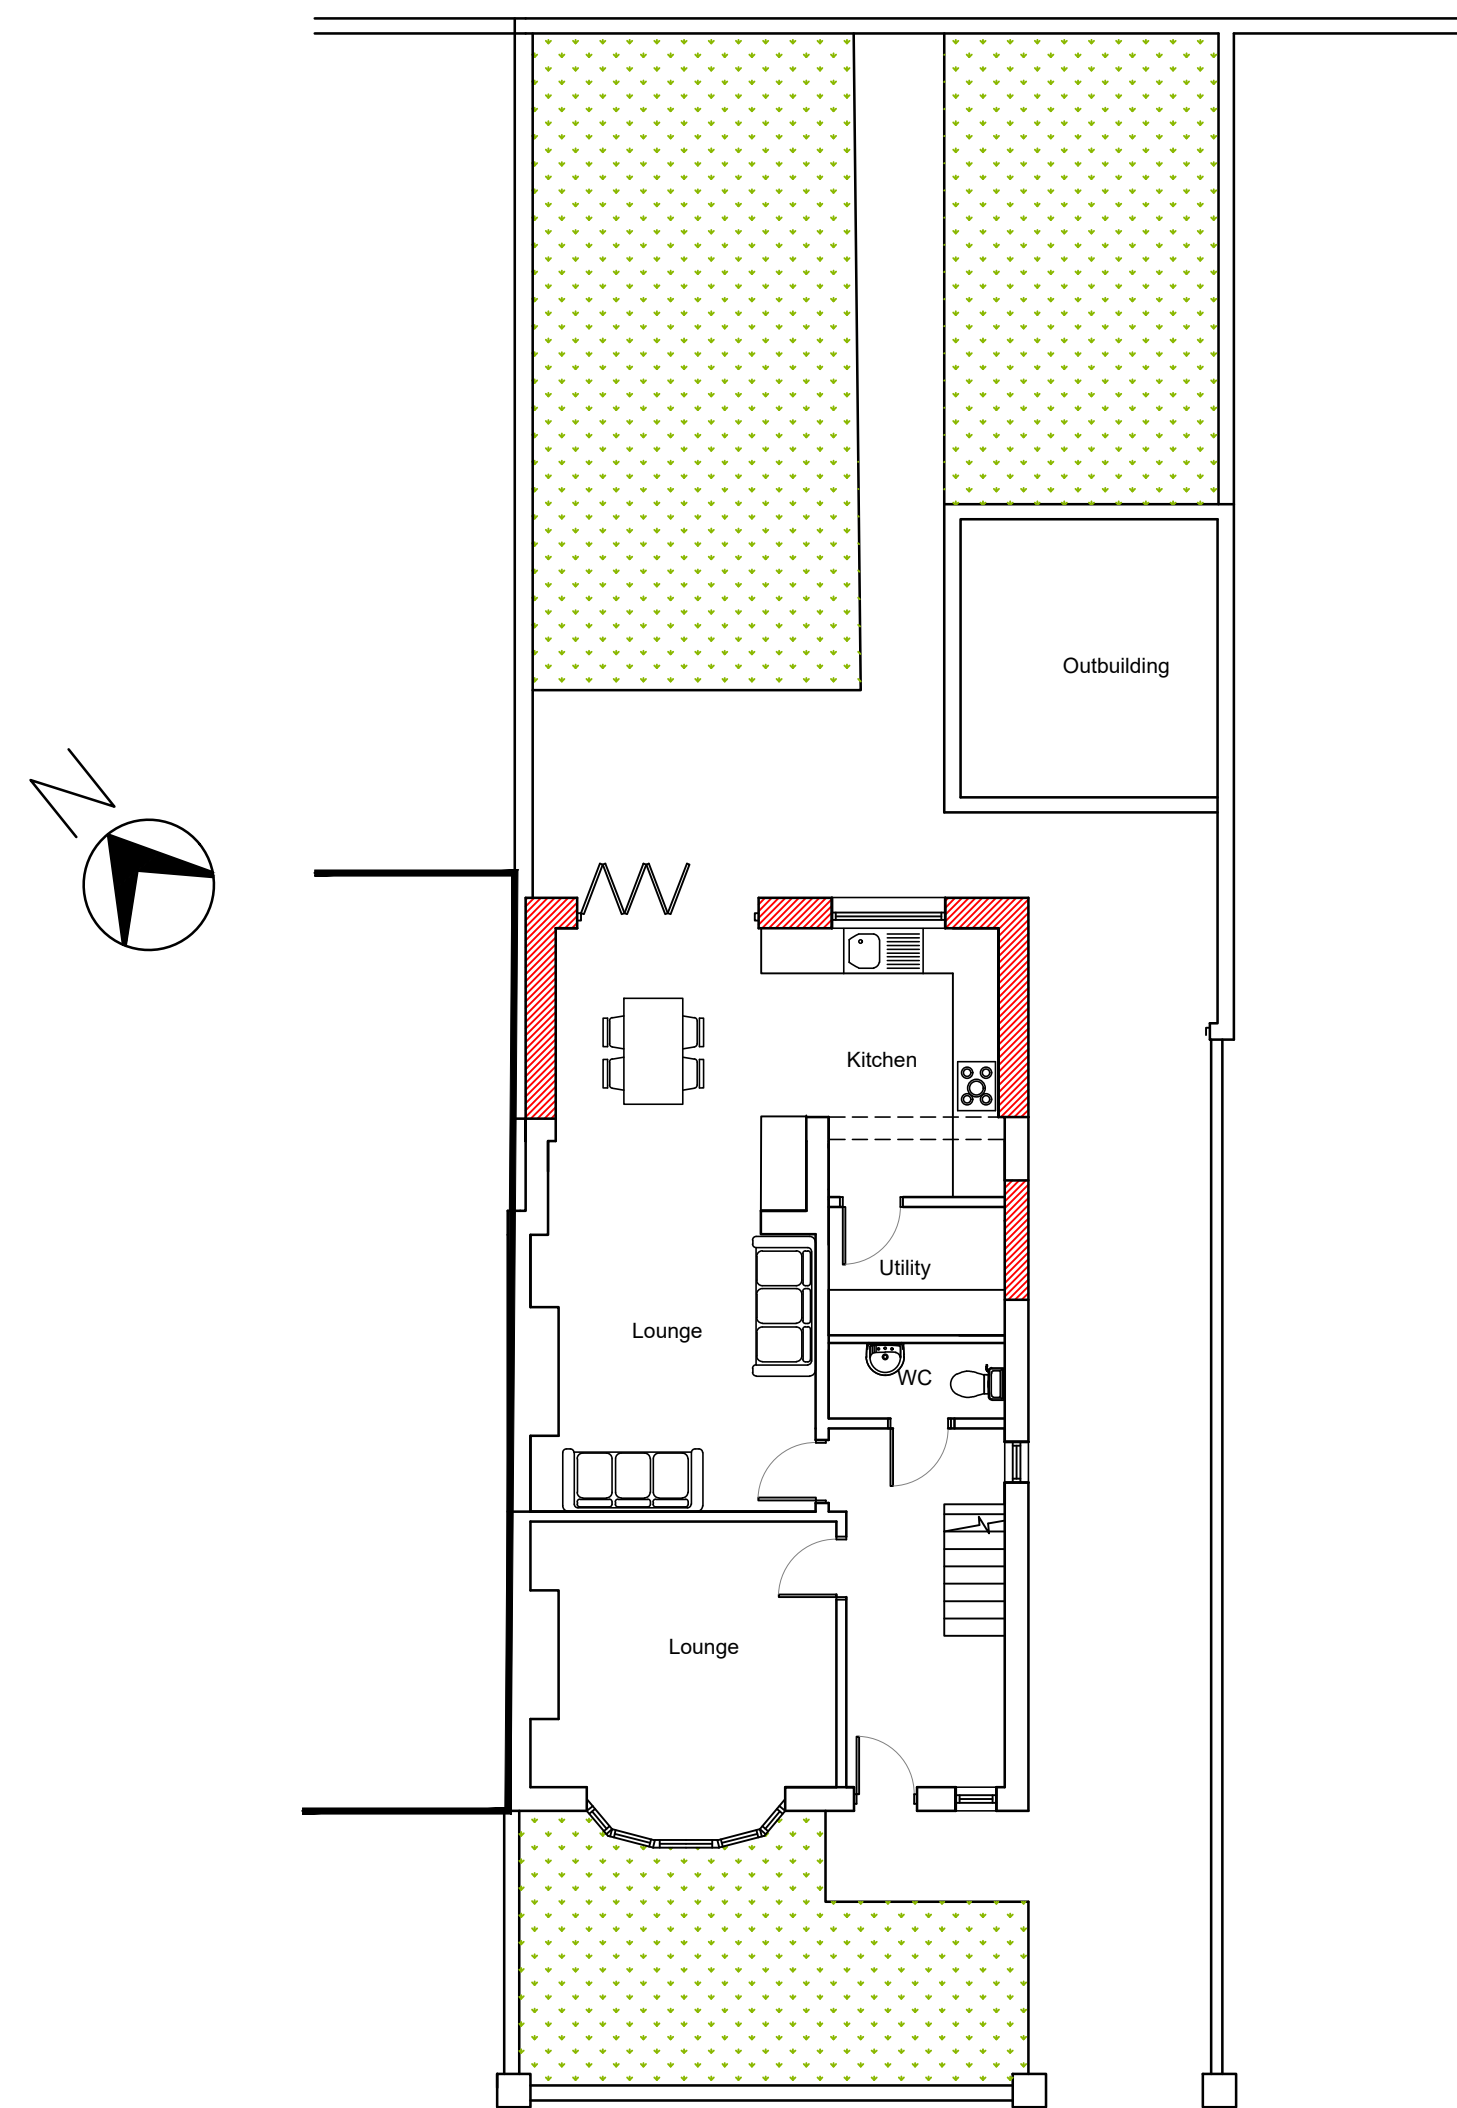

Proposed Site Plan 1:100

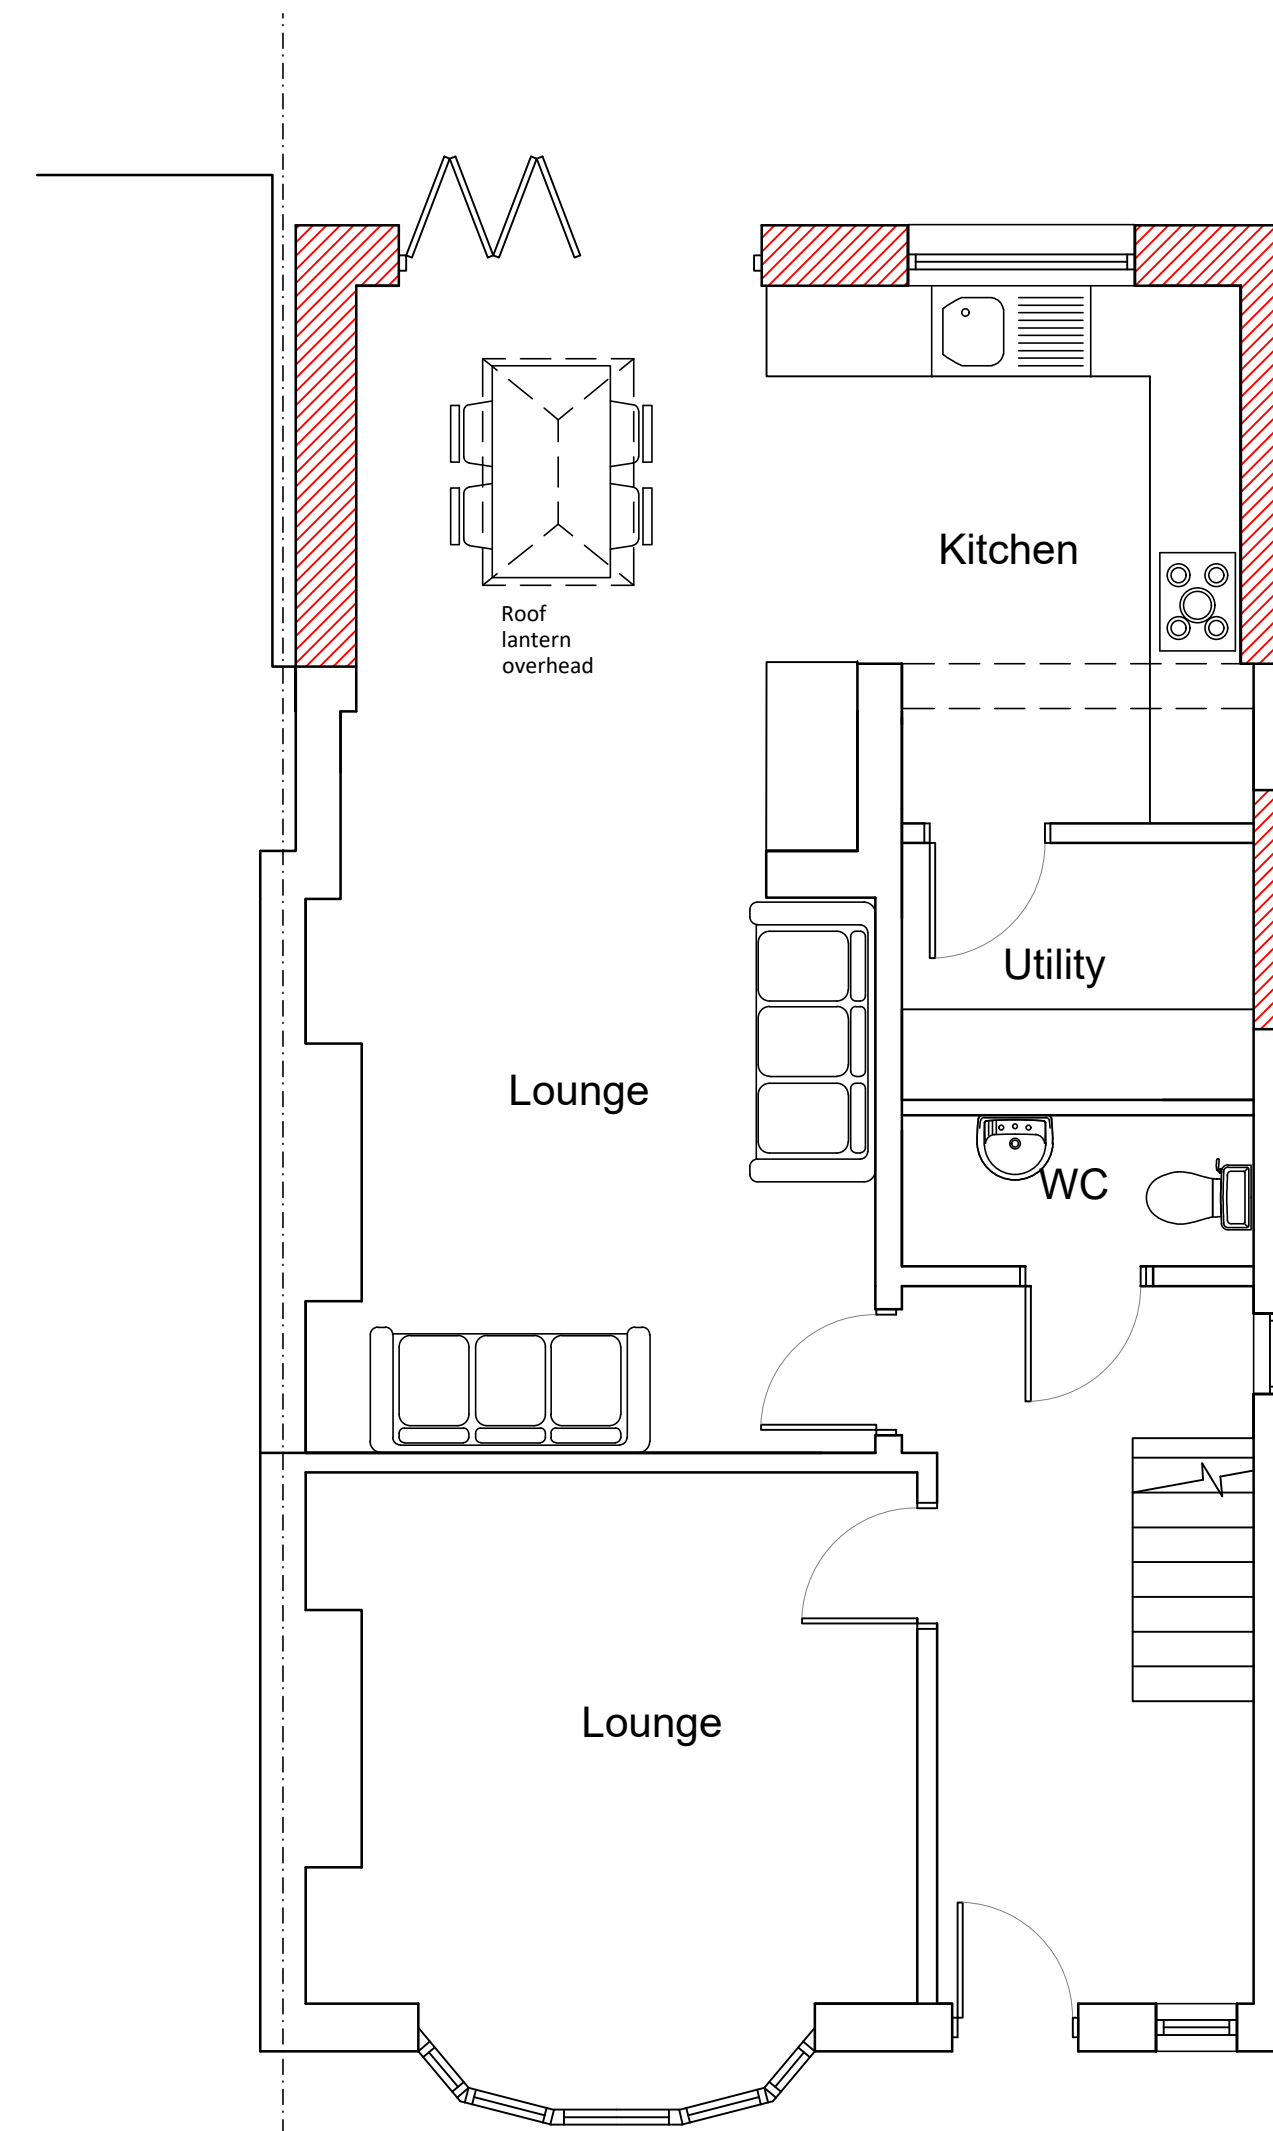

Proposed Ground Floor Plan 1:50

3 Bedrooms
at 1st Floor

Project: Proposed Rear Extension at 51 Beachwood Road, Margam, Port Talbot	
Drawing: Proposed Floor Plan & Elevations	
Scale: 1:50 & 1:100 @ A1	Date: Sep 2024
Drawing number: 117.P.03	Revision: